


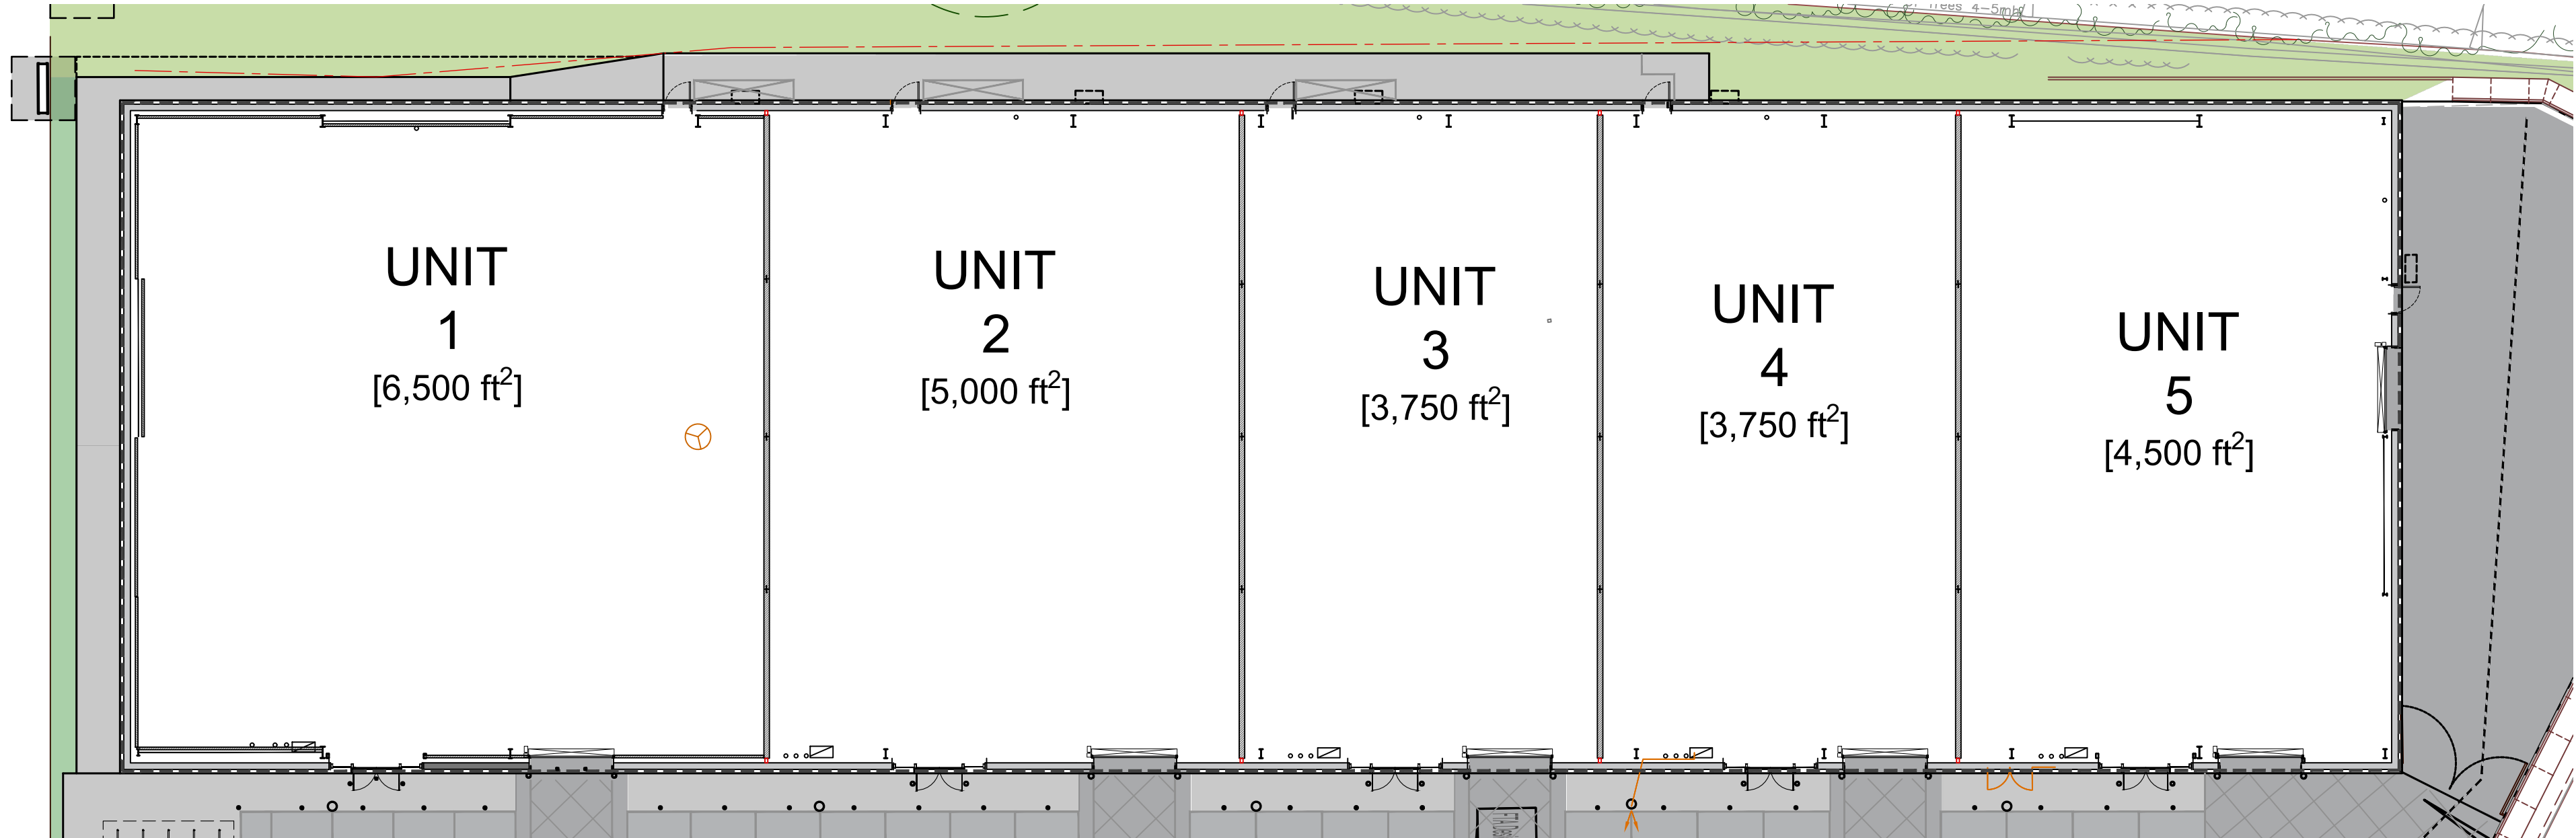


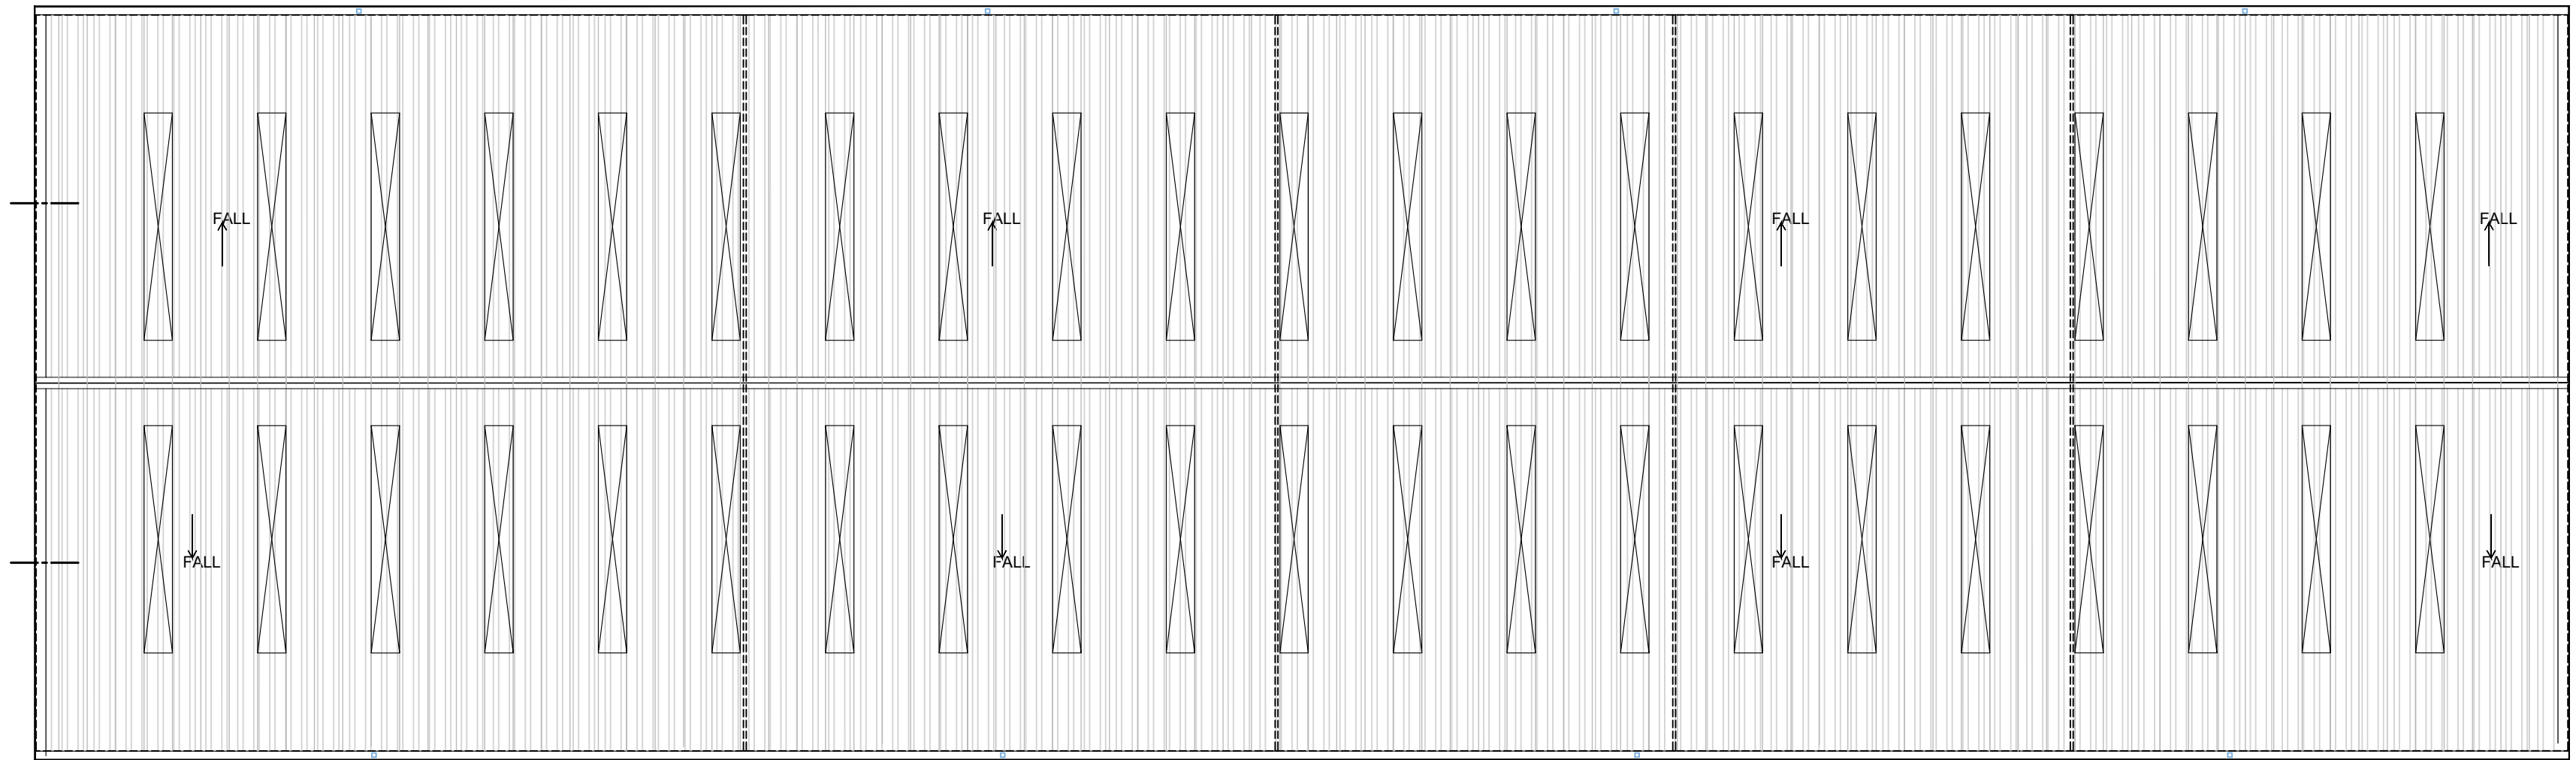


Units 1-5: Ground Floor Plan

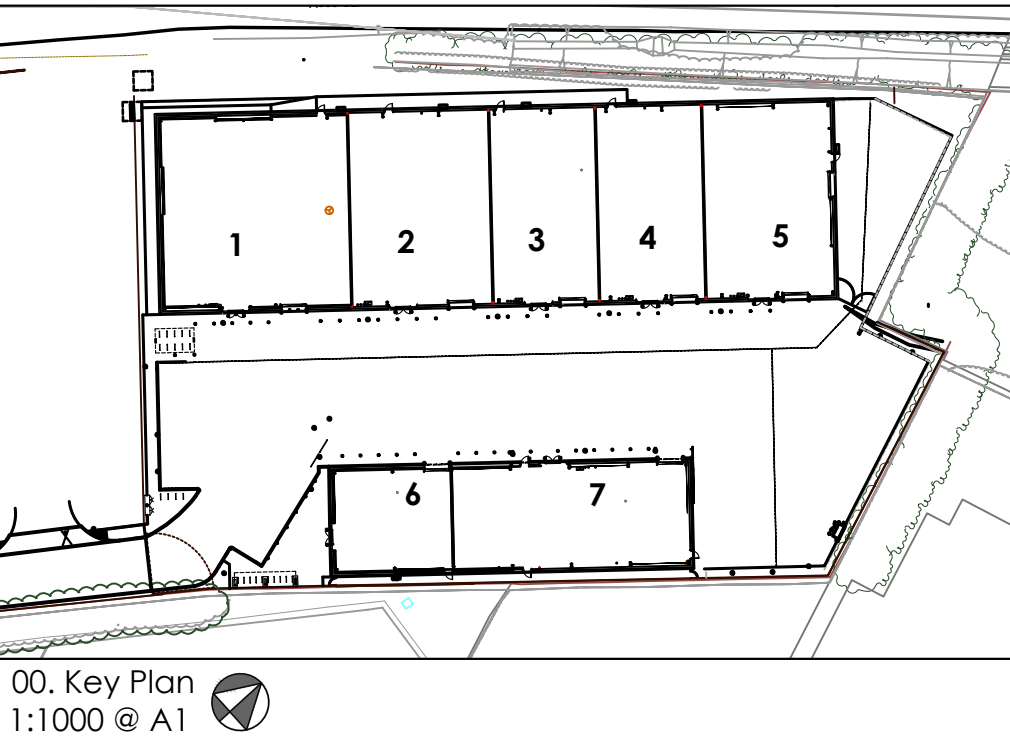

Units 1-5: Roof Plan

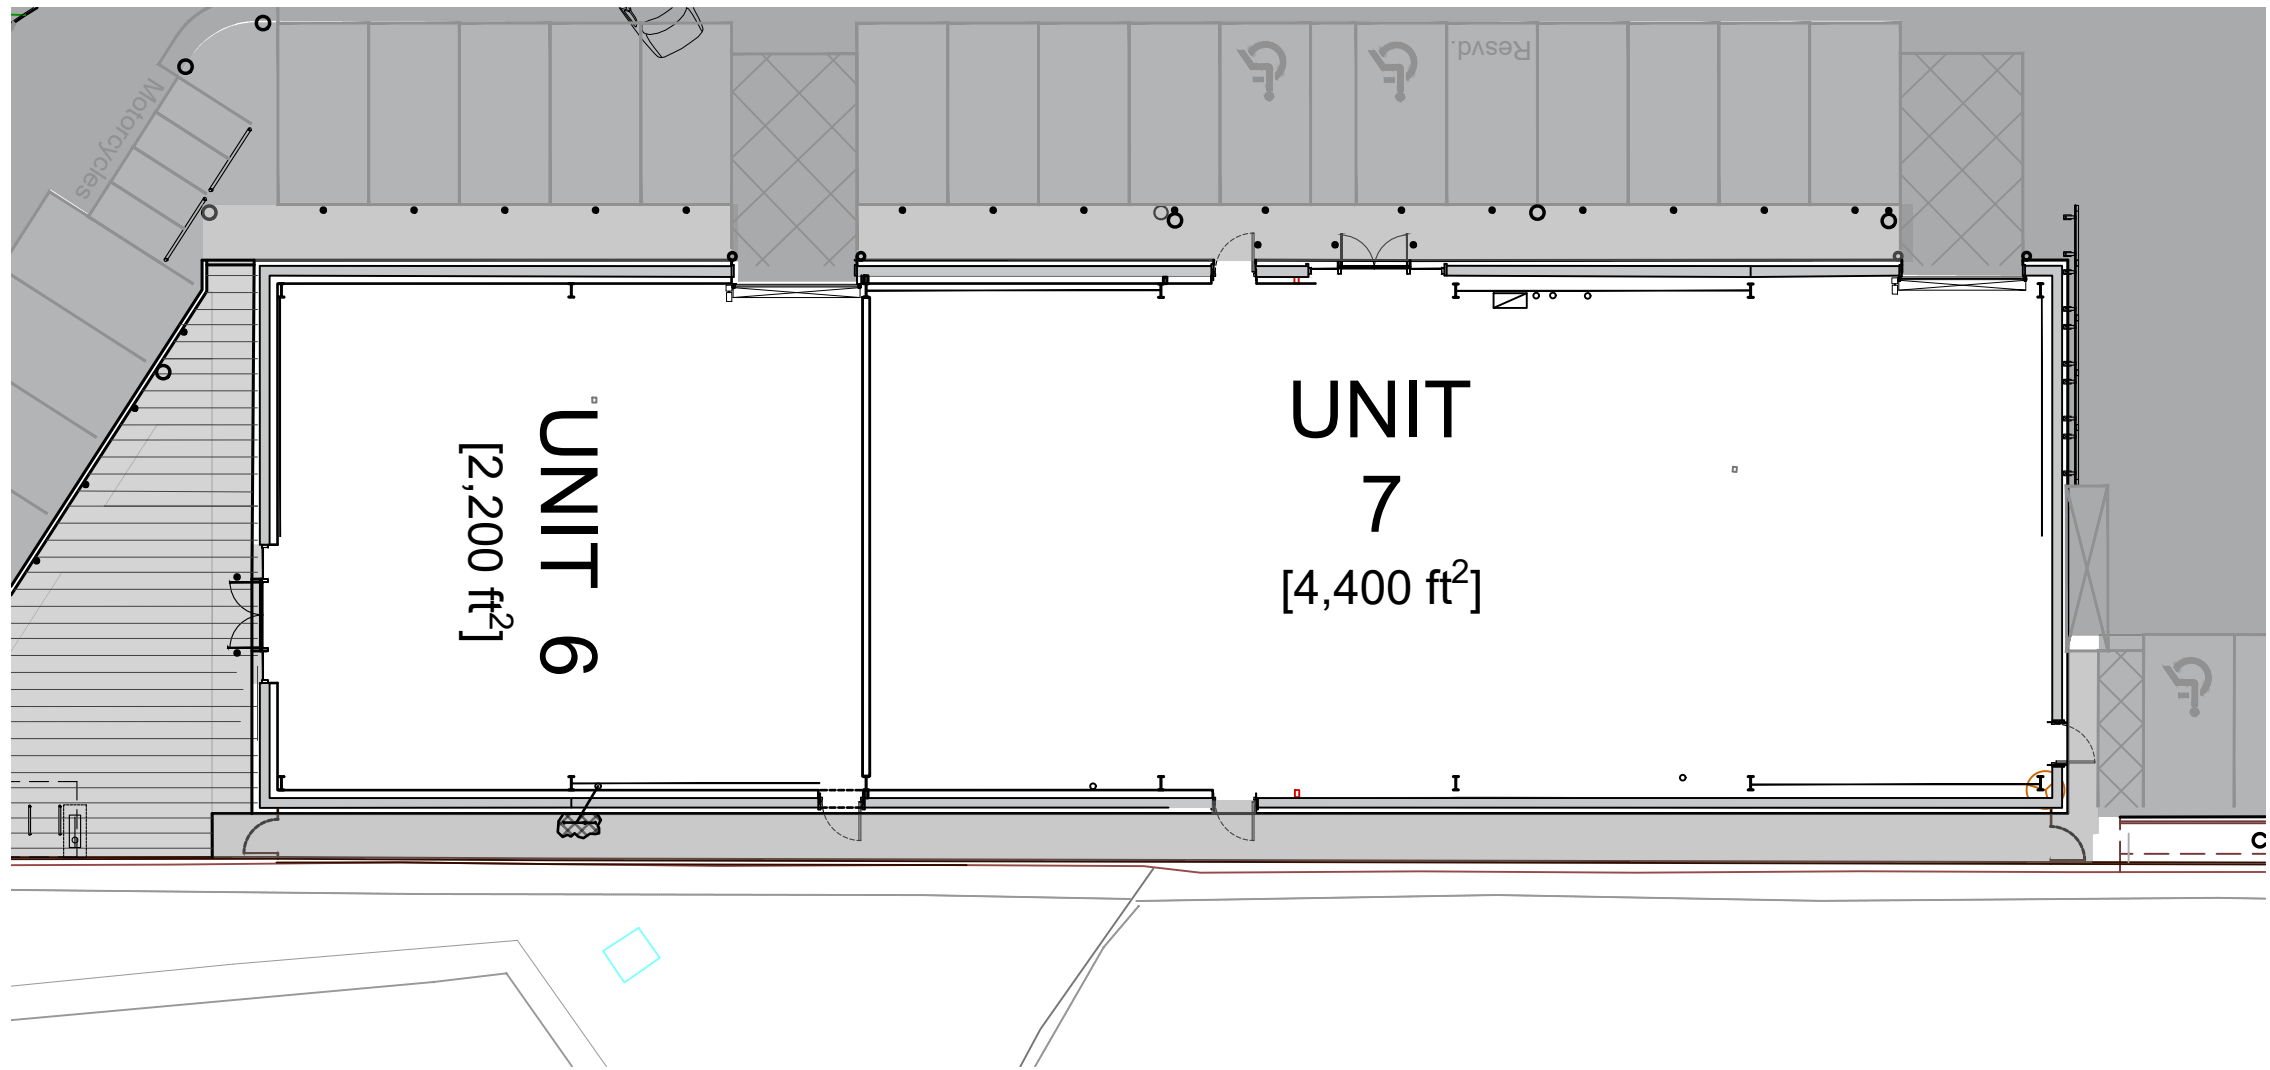

Units 6 & 7
Ground Floor Plan

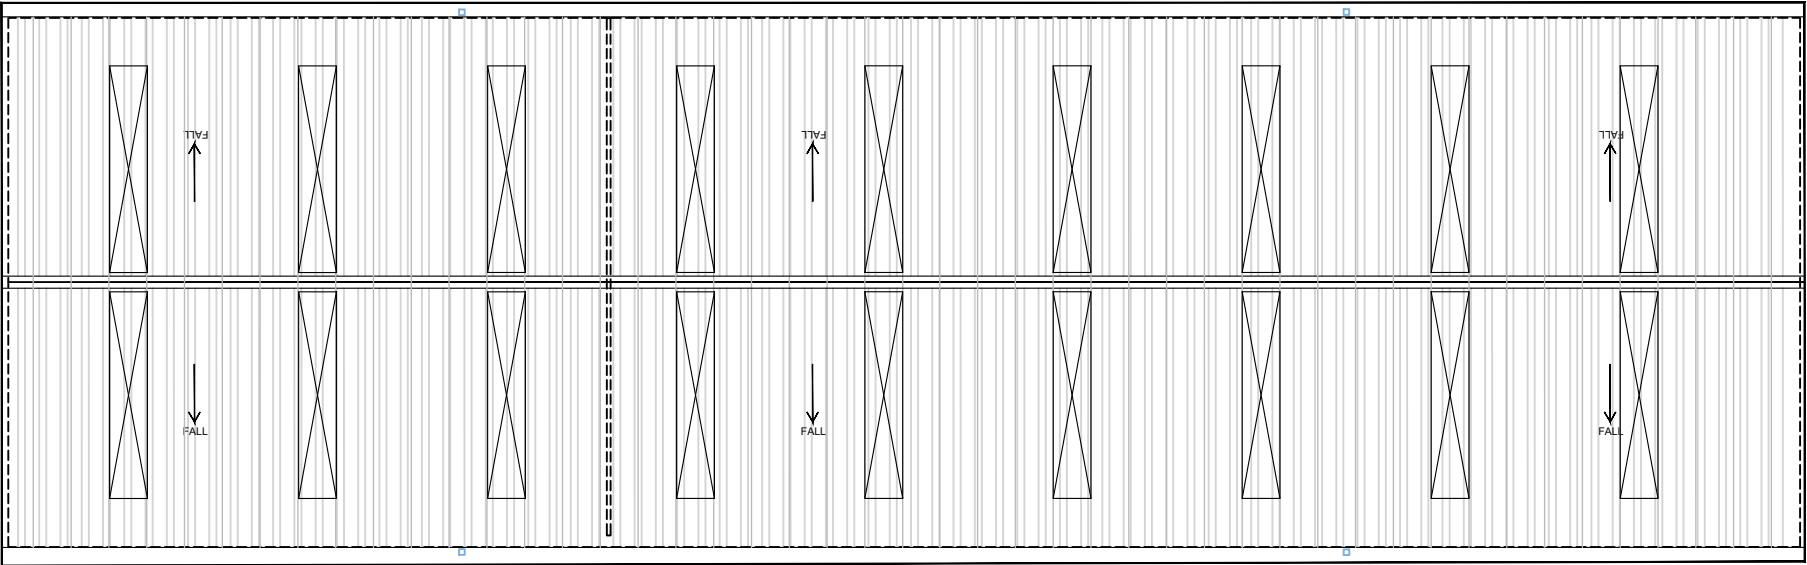

Units 6 & 7
Roof Plan

