


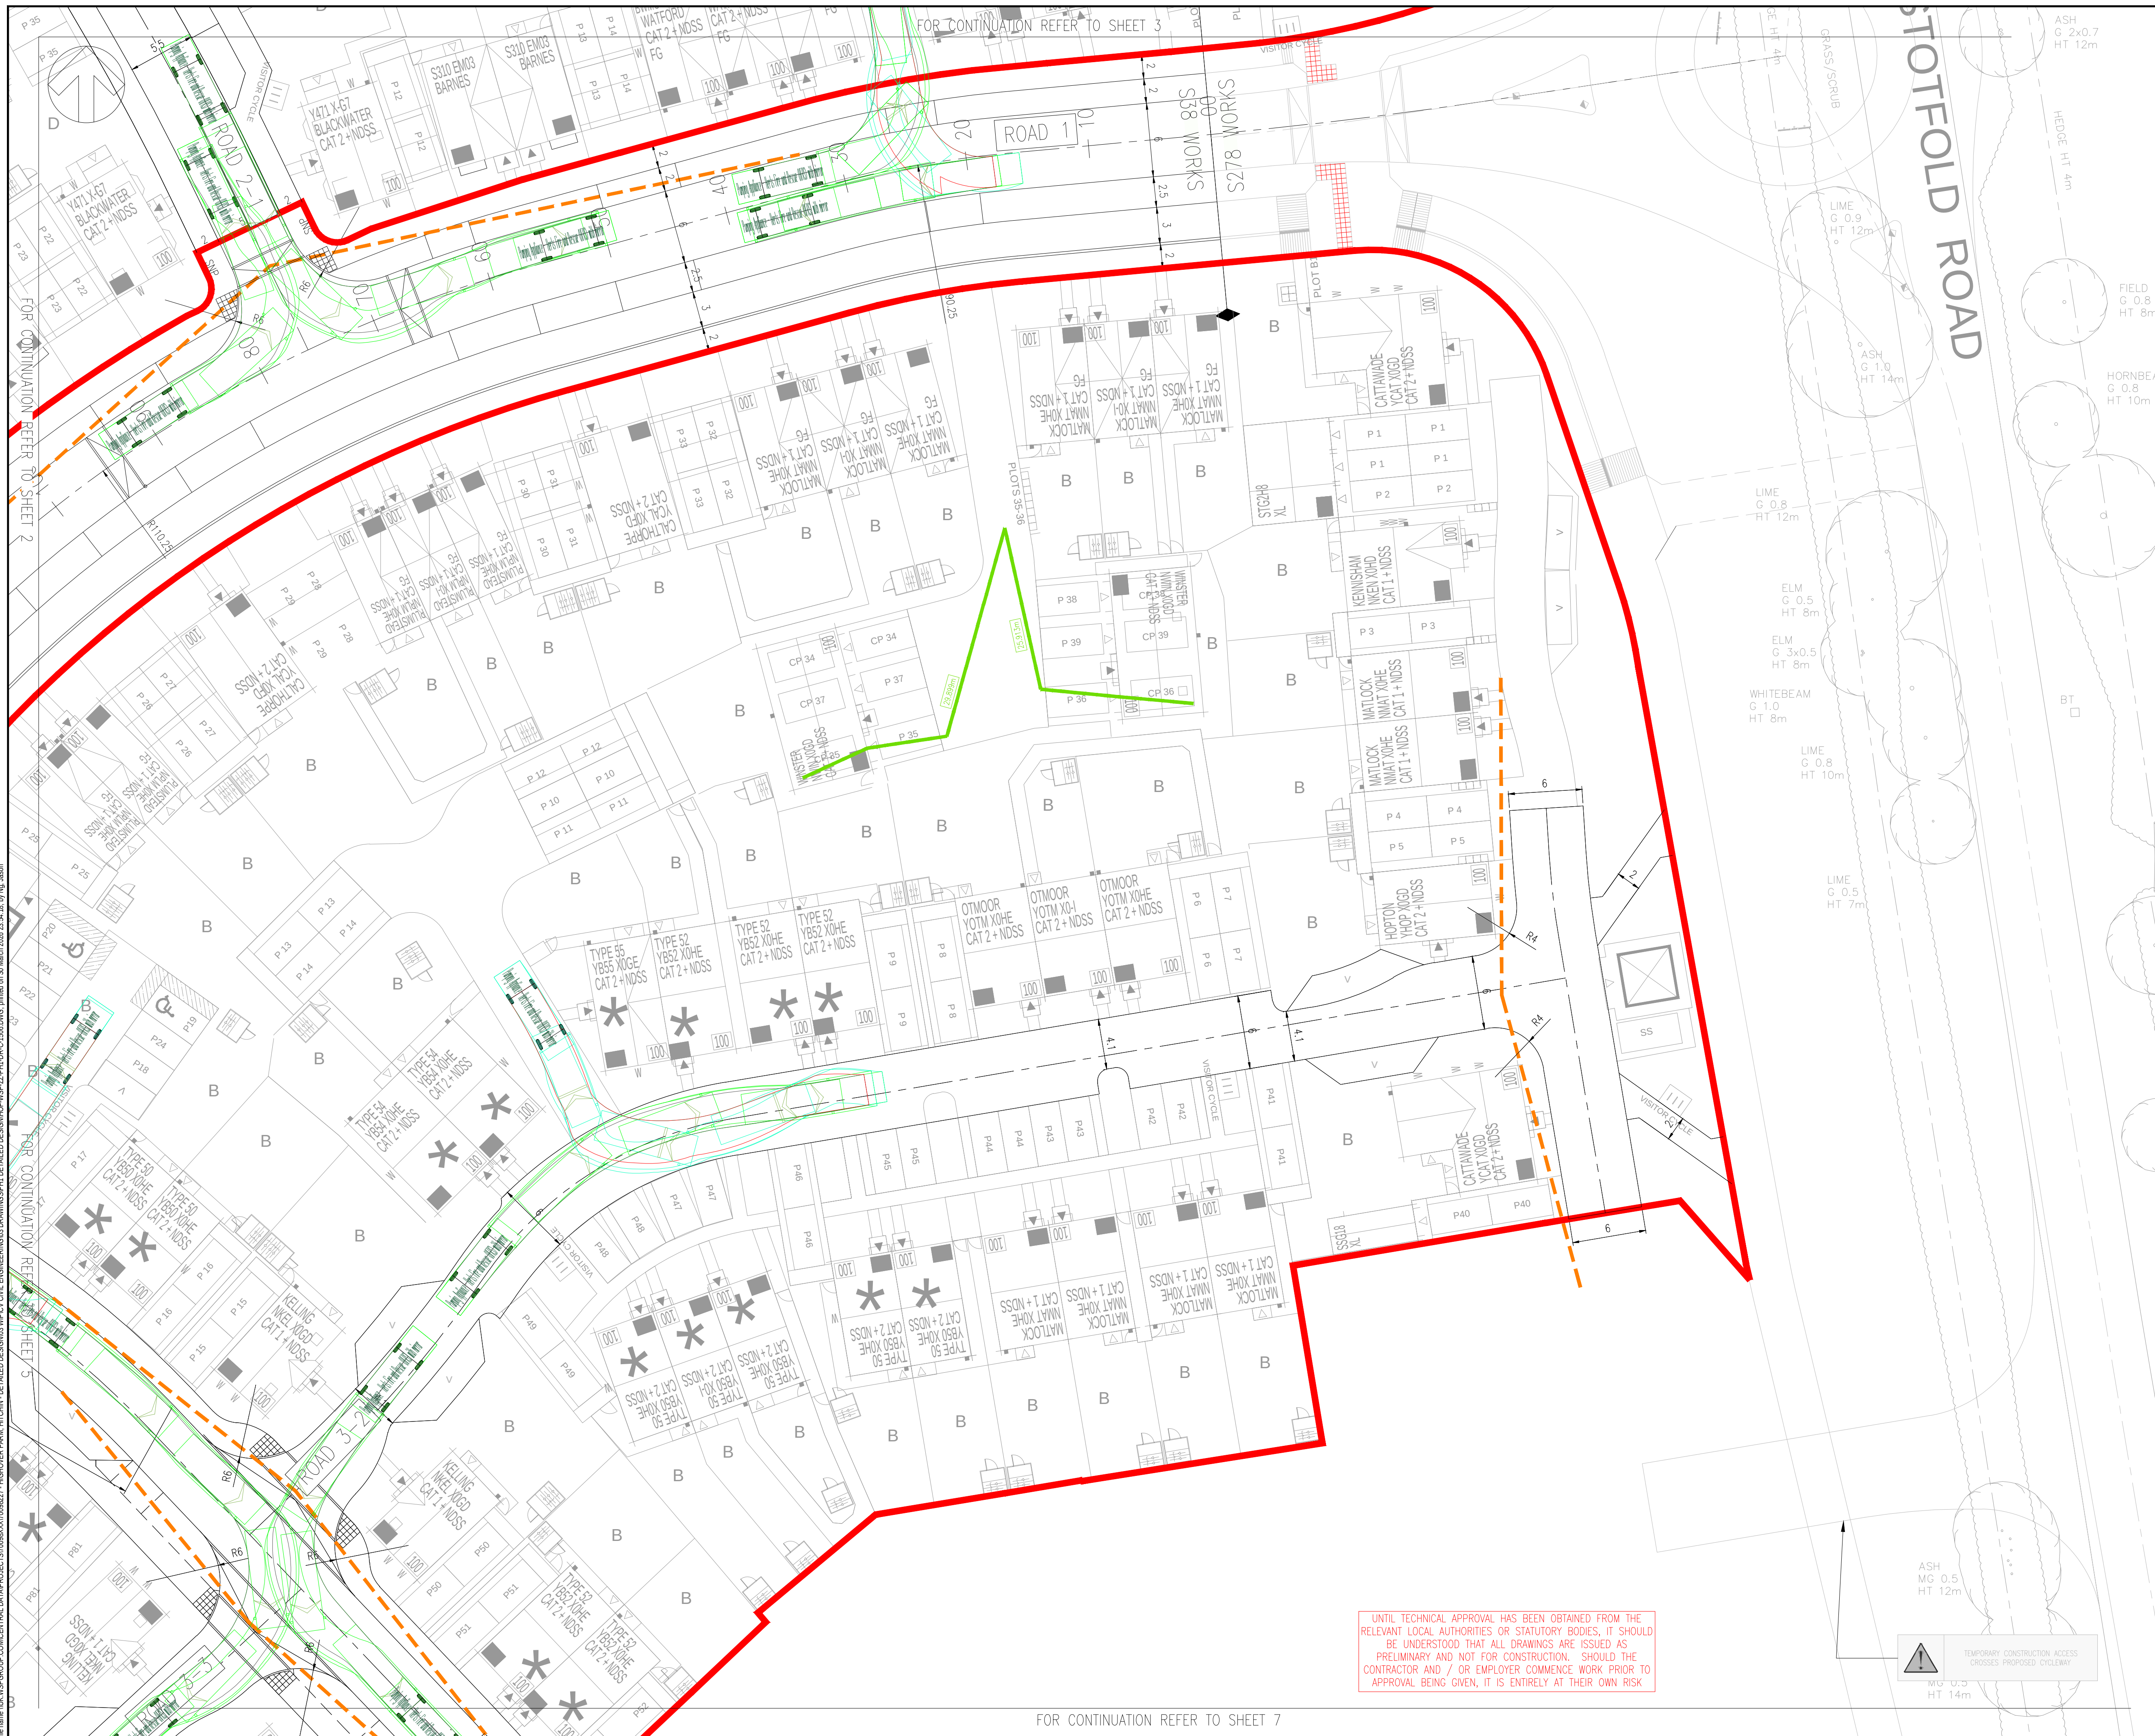

UNTIL TECHNICAL APPROVAL HAS BEEN OBTAINED FROM THE
RELEVANT LOCAL AUTHORITIES OR STATUTORY BODIES, IT SHOULD
BE UNDERSTOOD THAT ALL DRAWINGS ARE ISSUED AS
PRELIMINARY AND NOT FOR CONSTRUCTION. SHOULD THE
CONTRACTOR AND / OR EMPLOYER COMMENCE WORK PRIOR TO
APPROVAL BEING GIVEN, IT IS ENTIRELY AT THEIR OWN RISK

NOTES: