


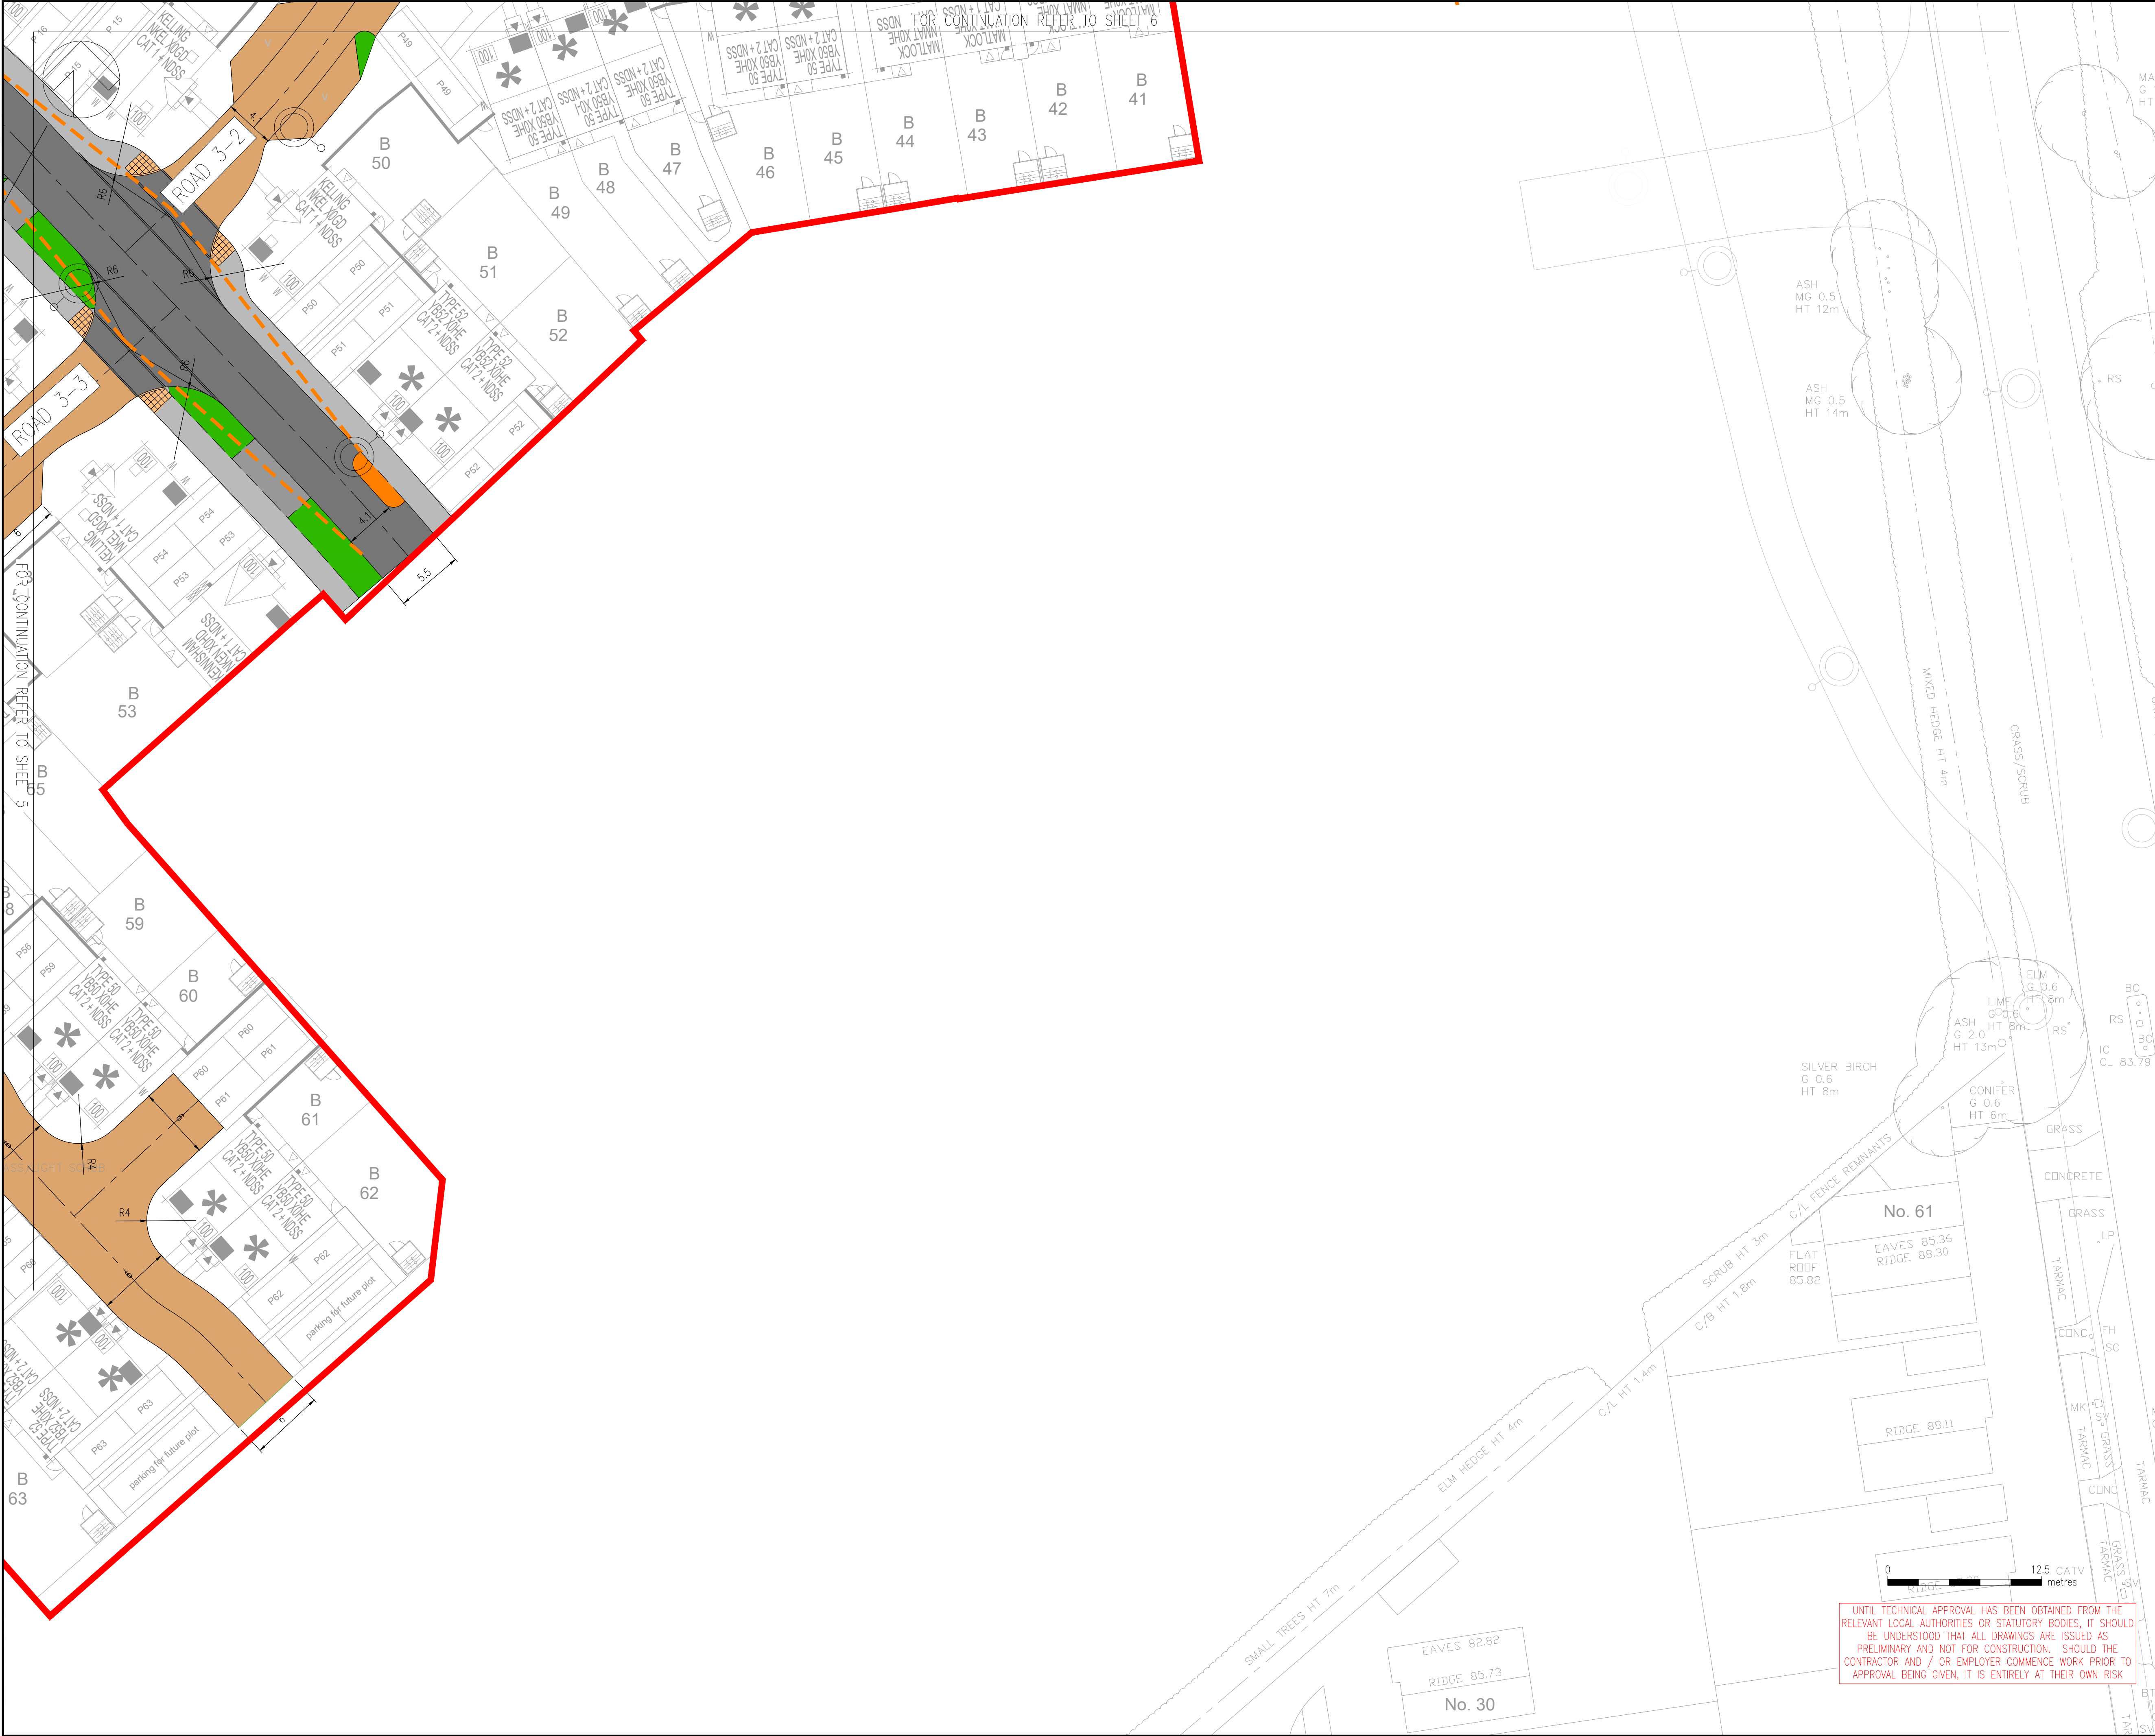

DO NOT SCALE

KEY

SITE BOUNDARY

STREET LIGHT COLUMN LOCATION

CARRIAGEWAY – ASPHALT

RAISED TABLE

FOOTWAY

VEHICLE CROSSOVER

LANDSCAPING

BLOCK PAVING SURFACE

BUILDOUT AREA

SERVICE STRIP

TACTILE PAVERS

NOTES:

1. ALL DIMENSIONS ARE IN METRES UNLESS OTHERWISE STATED.

2. ALL LEVELS ARE IN METRES ABOVE ORDNANCE DATUM.

3. DRAWING BASED ON TOPOGRAPHICAL SURVEY BY MK SURVEYS DATED AUGUST 2022

4. ALL WORKS TO BE UNDERTAKEN IN ACCORDANCE WITH THE SPECIFICATION FOR HIGHWAY WORKS (SHW), HERTFORDSHIRE COUNCIL STANDARD DETAILS.

5. THIS DRAWING IS TO BE READ IN CONJUNCTION WITH ALL RELEVANT DRAWINGS AND DETAILS

6. RADIUS KERBS TO BE USED WHERE REQUIRED/APPROPRIATE. WHERE DROPPED KERBS ARE TO BE LAID TO A RADIUS THEY SHALL BE DISC CUT IN HALF TO FORM A MITRE.

7. WHERE THE EXISTING AND PROPOSED KERB/EDGING ARE TO BE TIED IN THEY SHALL BE DISC CUT TO FORM A CLEAN VERTICAL FACE AND CLOSE JOINT.

8. NO OPEN JOINTS WILL BE ACCEPTED, NO CHIPPED, DAMAGED OR REPAIRED KERBS WILL BE ACCEPTED.

9. CONTRACTOR SHOULD PROVIDE MECHANICAL LIFTING AIDS FOR ITEMS HEAVIER THAN 20 KGS. IF MECHANICAL LIFTING AIDS ARE IMPRACTICAL A RISK ASSESSMENT SHOULD BE UNDERTAKEN WHICH IDENTIFIES THE APPROPRIATE CONTROL MEASURES REQUIRED TO AVOID RISK OF INJURY FROM MANUAL HANDLING.

10. CONTRACTOR TO PROVIDE CBR RESULTS TO HCC PRIOR TO COMMENCEMENT OF PAVEMENT WORKS.

11. FOR TYPICAL SECTION DETAILS REFER TO DRAWING HOF-WSP-S278-ZZ-DR-C-07102.

8

3

2

1

6

5

4

7

KEY PLAN
(SCALE-1:5000)

P05	30/03/2026	JN	REDLINE AMENDED	PSP	IT
P04	27/02/2026	EA	UPDATED TO SUIT REVISED MASTERPLAN	PSP	IT
P03	27/10/2025	SM	UPDATED TO SUIT REVISED MASTERPLAN	PSP	IT
P02	06/06/2025	DSB	UPDATED TO SUIT REVISED MASTERPLAN	PSP	LJM
REV	DATE	BY	DESCRIPTION	CHK	APP

DRAWING STATUS:

S2 - FOR INFORMATION

wsp

Unit 9 The Chase, John Tate Road, Foxholes Business Park, Hertford, SG13 7NN, UK
T+ 44 (0) 1992 526 000, F+ 44 (0) 1992 526 001
wsp.com

CLIENT:

BARRATT DAVID WILSON HOMES

ARCHITECT:

MCBAINS

SITE/PROJECT:

HIGHOVER FARM, HITCHIN

TITLE:

PHASE 1
GENERAL ARRANGEMENT
SHEET 7 OF 8

SCALE @ A1:

1:250

CHECKED:

DSB

APPROVED:

LJM

PROJECT NO:

700982227

DESIGNED:

RH

DRAWN:

RH

DATE:

March 26

DRAWING No:

HOF-WSP-ZZ-PH1-DR-C-1007

REV:

P05

© WSP UK Ltd

UNTIL TECHNICAL APPROVAL HAS BEEN OBTAINED FROM THE RELEVANT LOCAL AUTHORITIES OR STATUTORY BODIES, IT SHOULD BE UNDERSTOOD THAT ALL DRAWINGS ARE ISSUED AS PRELIMINARY AND NOT FOR CONSTRUCTION. SHOULD THE CONTRACTOR AND / OR EMPLOYER COMMENCE WORK PRIOR TO APPROVAL BEING GIVEN, IT IS ENTIRELY AT THEIR OWN RISK

File name: I:\UK\WSP\GROUP\COMMERCIAL\DATA\PROJECTS\700982227 - HIGHOVER FARM, HITCHIN, DETAILED DESIGN\HOF-WSP-ZZ-PH1-DR-C-1007.DWG, issued on: 31 March 2026 01:45:21, by: N. Jason