


ELEVATION 3

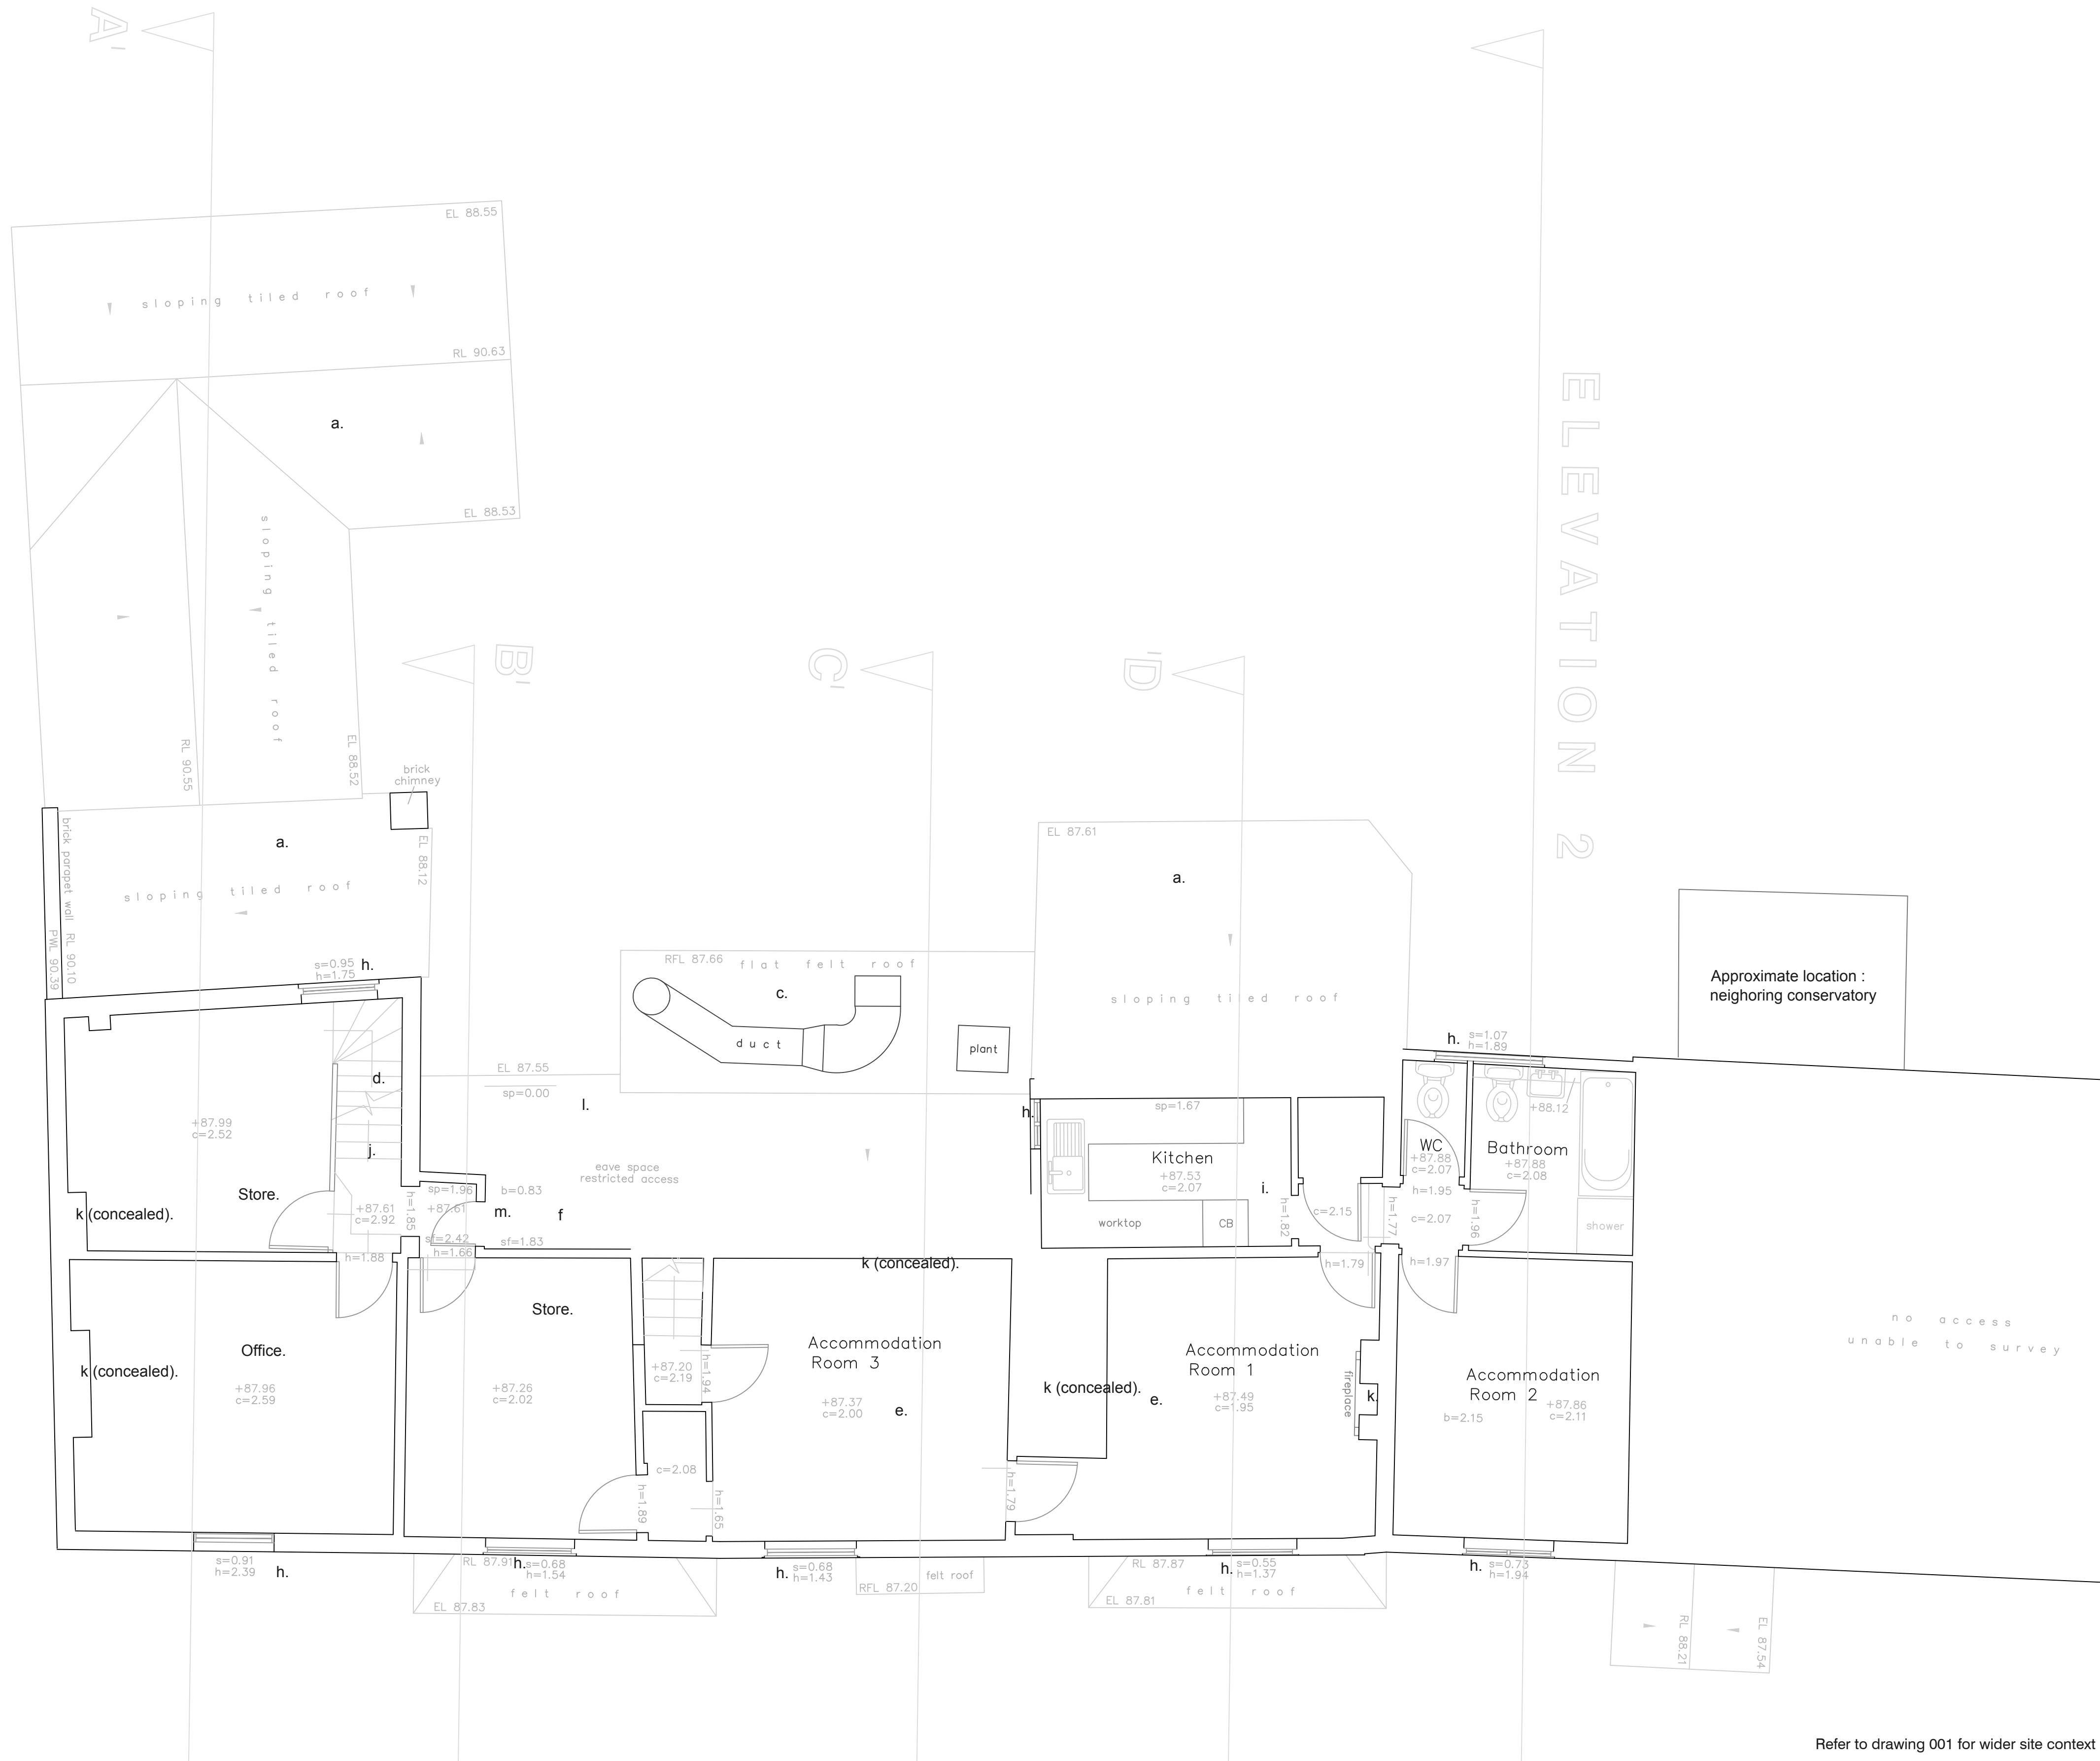

Notes:

- a. Existing slate roof
- b. Timber cladding
- c. Existing felt roof
- d. Attic stairs
- e. Plaster and lath ceiling over
- f. Attic void
- g. Existing timber bay windows
- h. Existing timber windows
- i. Kitchen
- j. stair access to existing office area
- k. Existing fireplace/chimney
- l. Existing clay tiled roof
- m. Projection to existing roof

12 Purwell Lane
Hitchin, SG4 0NE
01462 700000
michael@michaelcollinsarchitects.com
www.michaelcollinsarchitects.com

Michael Collins Architect LLP

The White Horse, Kimpton
039 First floor plan
as existing
Stage: Planning
Status: Planning issue

03
1:50
@:A1

Refer to drawing 001 for wider site context