




MATERIAL KEY

-
- A diagram showing a vertical crack in a concrete wall. The crack is represented by a red line with a white center, indicating a deep, narrow opening. The wall is shown in a perspective view, with the crack running vertically through the center.

Marley Classic range in black UPVC

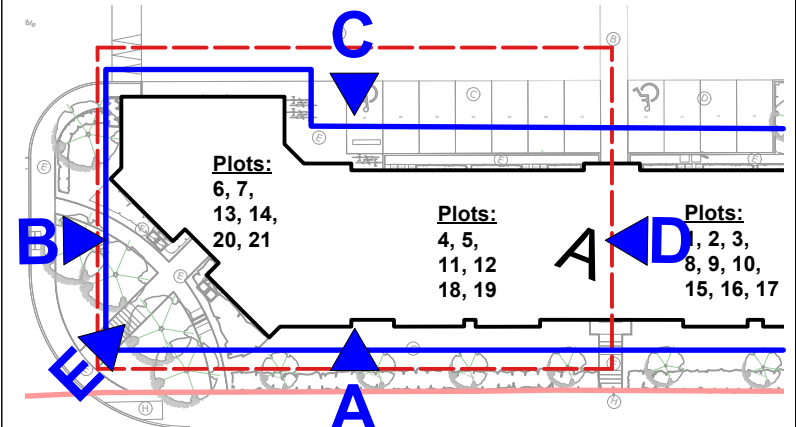

Preliminary

Project title				
Foundation House, Letchworth First Garden Cities Homes Limited				
Drawing title				
Block A - Elevation E				
Drawing no.			Rev	
FHL-KSA-BA-ZZ-D-A-306			E	
Scale	Date	Drawn by	Checked by	
1:50@A1	Jan-24	AW	CW	

CDM DESIGN REVIEW		WINDOW REFERENCE	
Date Held: 06/10/2023 Significant risks identified which are either:		(E)	Emergency egress window - clear opening 450 x 735mm (0.33m ²) openable within 800 - 1100mm from FFL
1. Not likely to be obvious to a competent Contractor: None		(OB)	Obscure glazing
2. Unusual risks:		(G)	Guarding to inside of window
 Refer to notations on plan			Window openings are structural openings. <u>Window manufacture to allow tolerances.</u> Safety glass to windows & doors in accordance with AD N
3. Likely to be difficult to manage effectively: None			Lintel specification refer to manufactures schedule Window manufacture to confirm number of trickle vents