
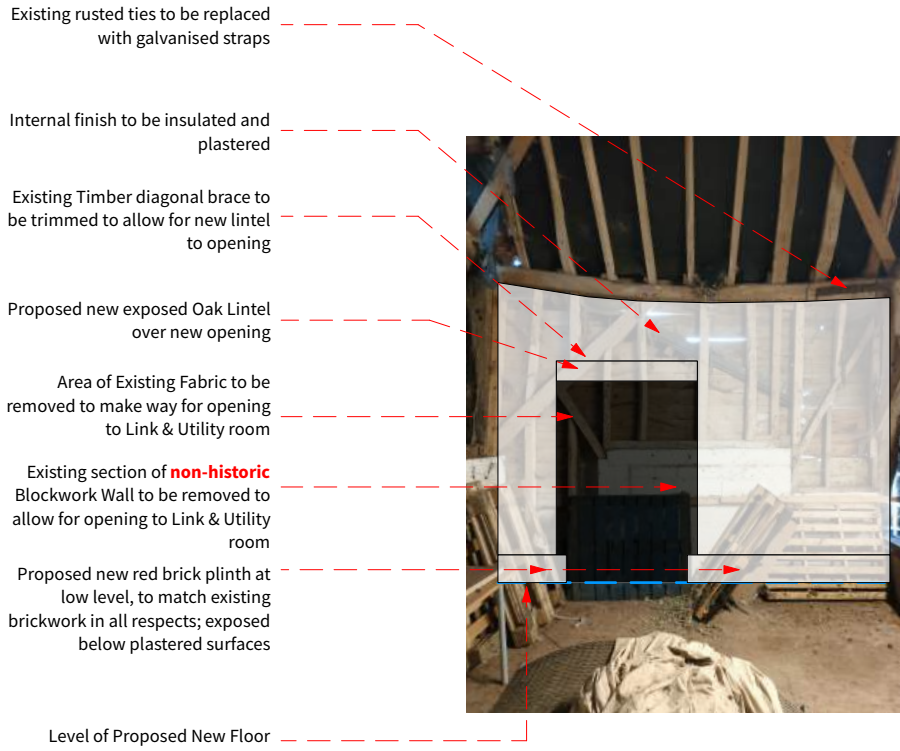



CONDITION 9 25/01539/FP, CONDITION 9 25/01540/LBC

No development to which this consent relates shall commence until an appropriate programme of historic building recording and analysis has been secured and implemented in accordance with a written scheme of investigation which has been submitted to and approved in writing by the local planning authority. The development shall be carried out at all times in strict accordance with the approved scheme, or such other details as may be subsequently agreed in writing by the Local Planning Authority.


Following correspondence with Case Officer, Tom Rea and Conservation Officer Mark Simmons, it is understood that a series of photographs of the internal works to the barn superimposed of the existing condition would be appropriate to inform the discharge of condition 9 (FP & LBC)

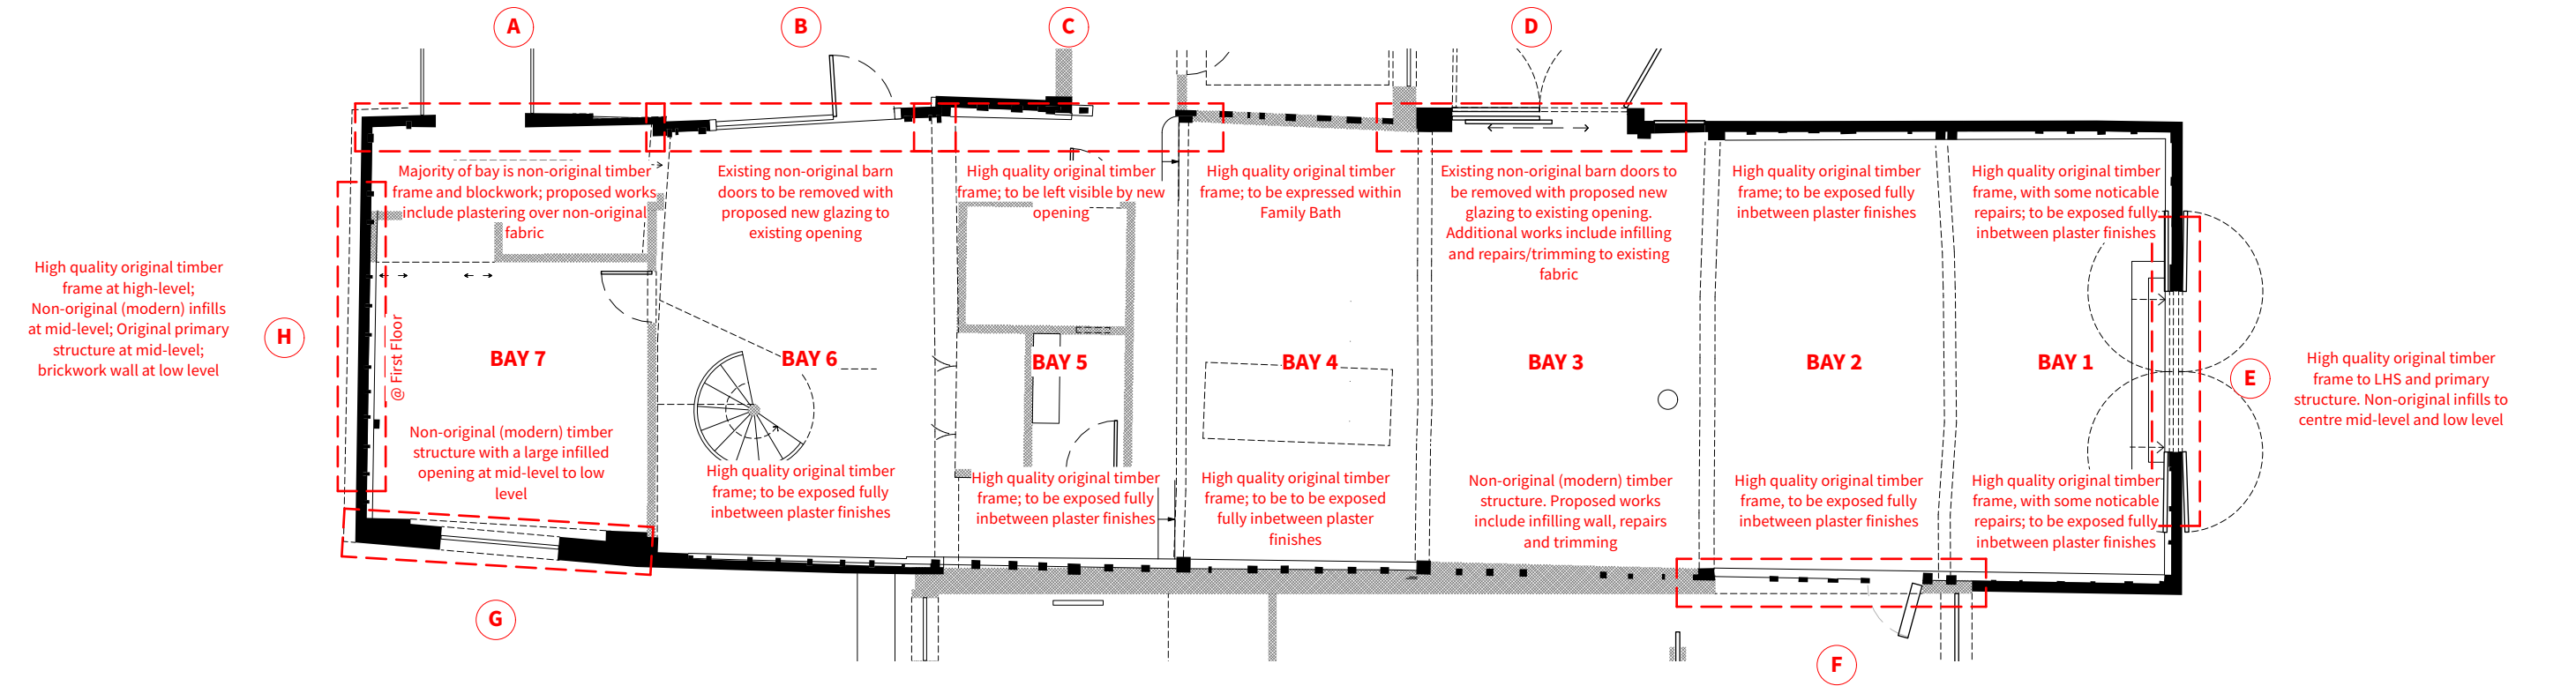

A. New Opening to Link & Utility
Bay 7

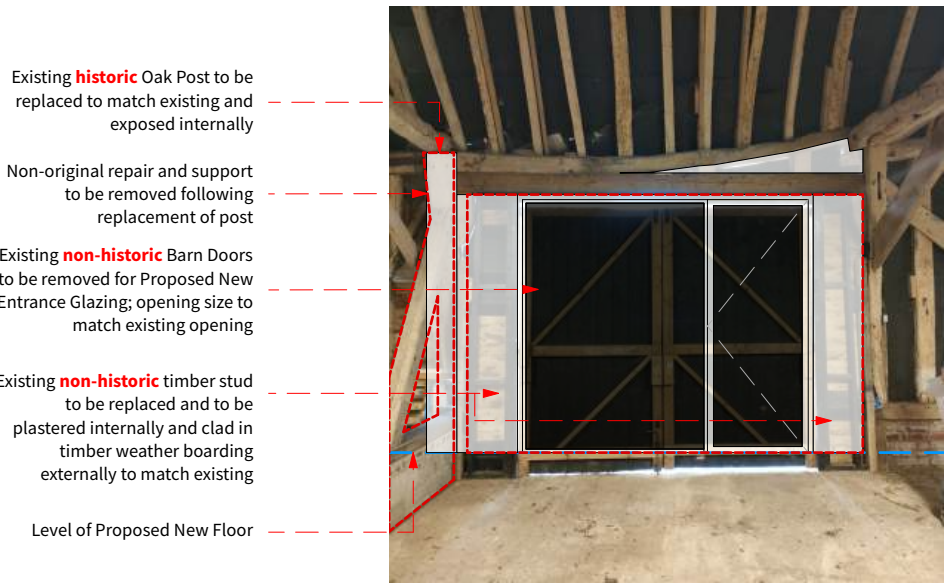


B. New Entrance Glazing to Existing Opening
Bay 6

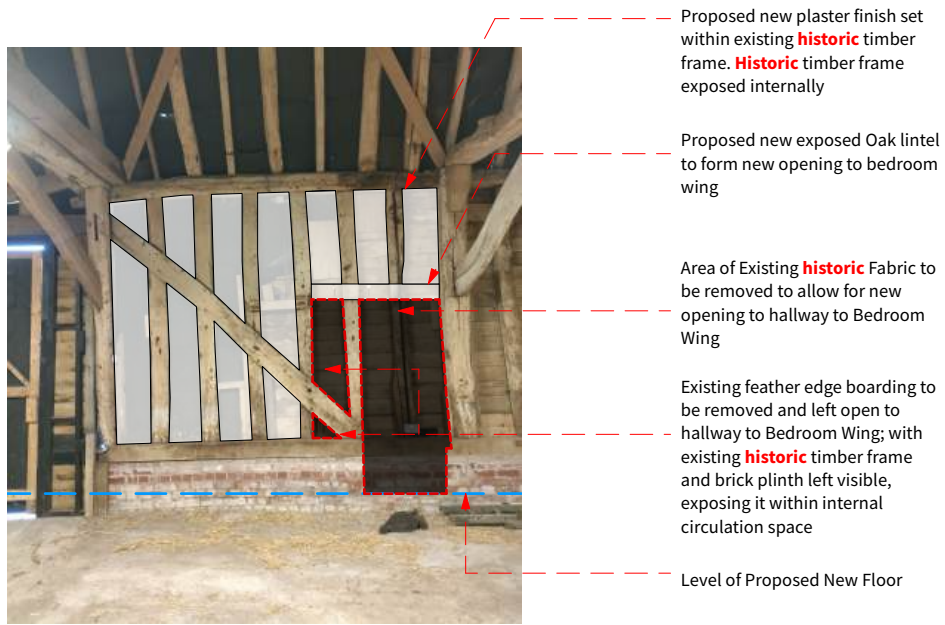


C. New Opening to Bedroom Wing
Bay 5




D. New Glazing to Dining Area in Existing Opening
Bay 3

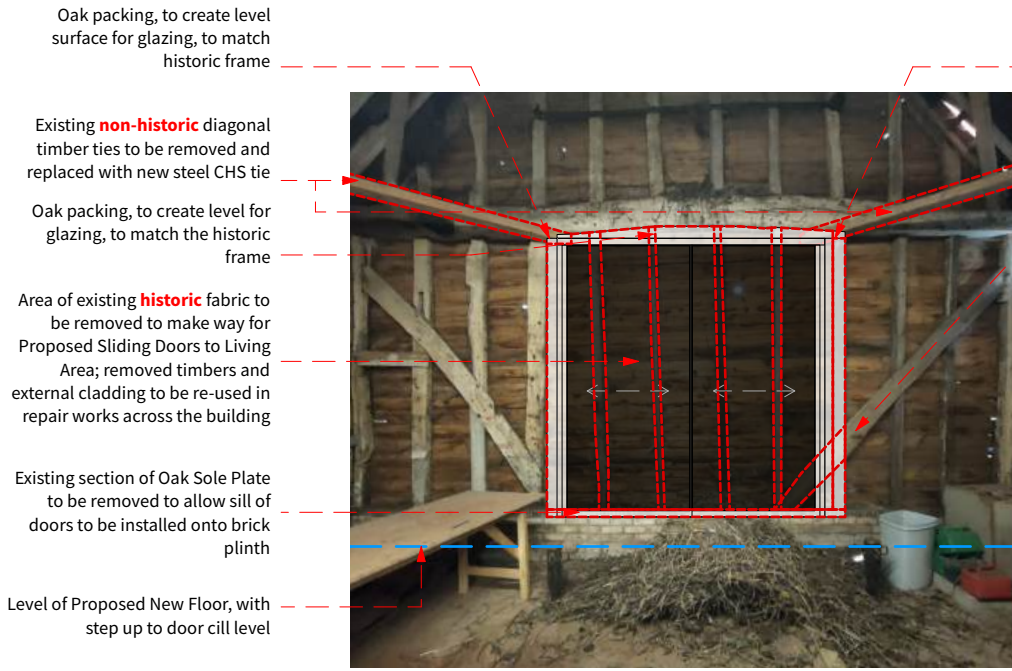


E. New Opening to Gable End in Living Area
(Gable End) Bay 1

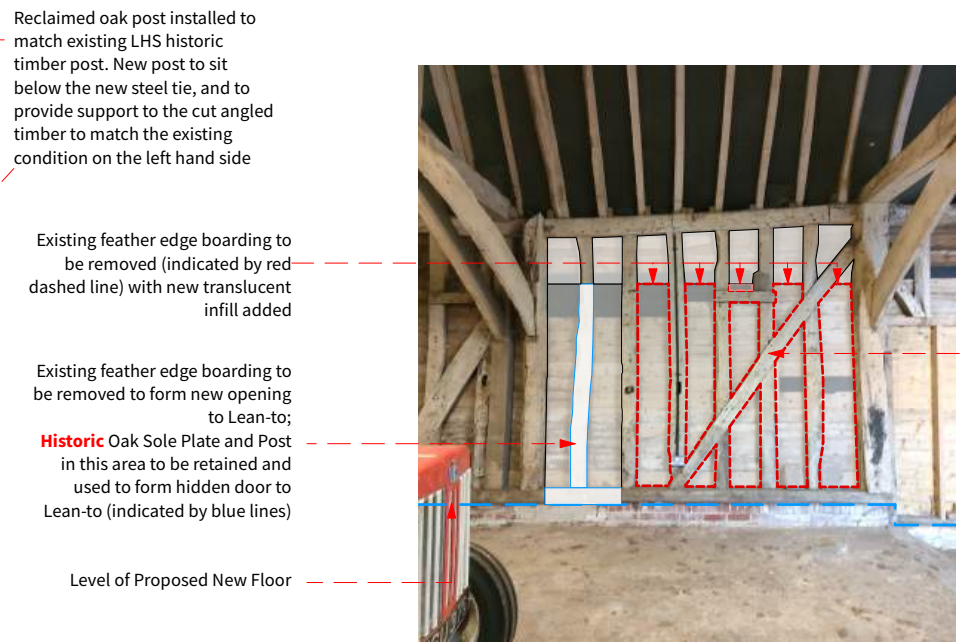

F. New Opening for Hidden Door to Lean-to
Bay 2

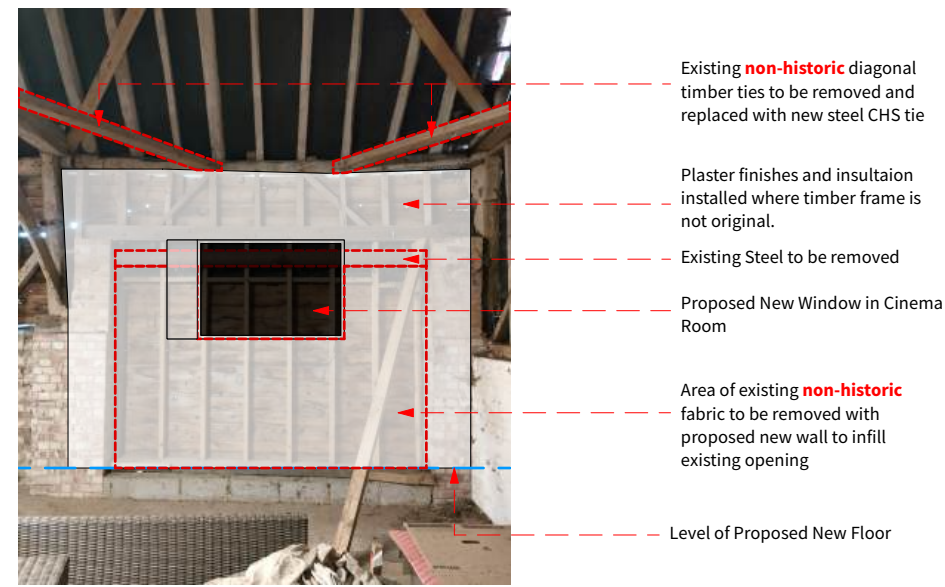

G. New Window Opening in Cinema Room
Bay 7

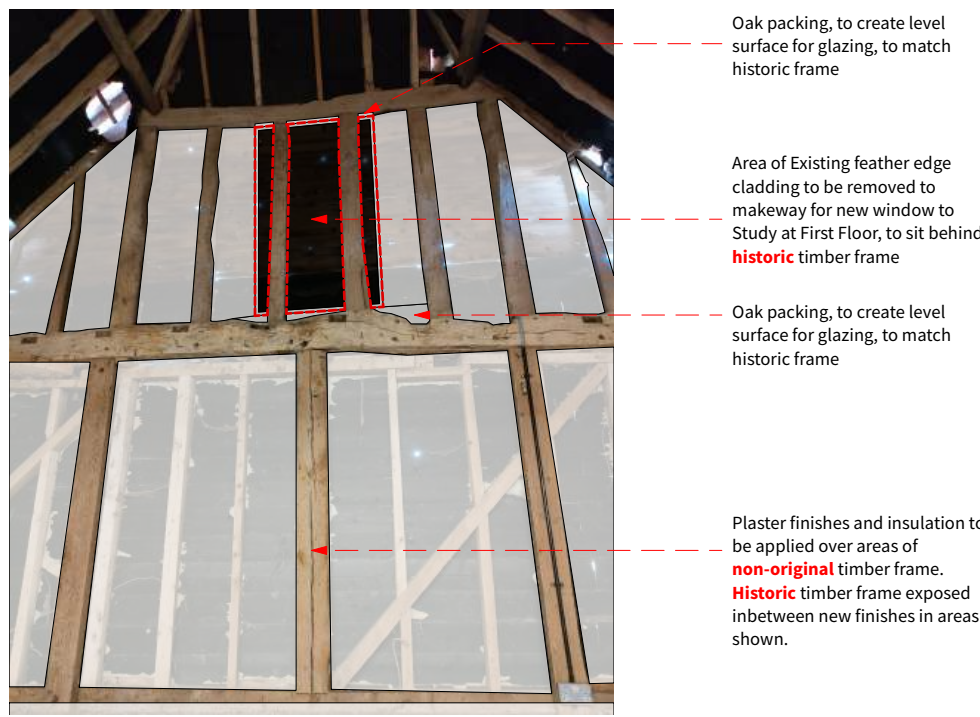

H. New Window Opening in Study at First Floor
(Gable End) Bay 7

Copyright
Copyright in design and this drawing is the property of Will Gamble Ltd. reproduction in whole or in part is forbidden.

All dimensions are to be checked on site by the contractor. Do not scale this drawing. Any errors or omissions are to be reported to the Architect immediately.

This drawing is to be read in conjunction with all the relevant drawings and / or specialists' drawings / documents, any discrepancies or variations to be notified

The contractor shall submit setting out drawings to the Architect for approval, without which, manufacture shall not commence. All work must comply with relevant British Standards and current Building Regulations.

Notes

To be read in conjunction with barn structural works; information to discharge condition LBC.5 & FP.6

Revisions

PLANNING

904-Conditions - Historical Building Recording

Client: Leon Cassidy & Hannah West

Project: Holbom Barn

Scale: NTS @ ISO A2

Date: 30/01/2026

WillGamble/Architects.

Unit 2, Foundry Mews / Barnes / London / SW13 9AZ
studio@willgamblearchitects.com