


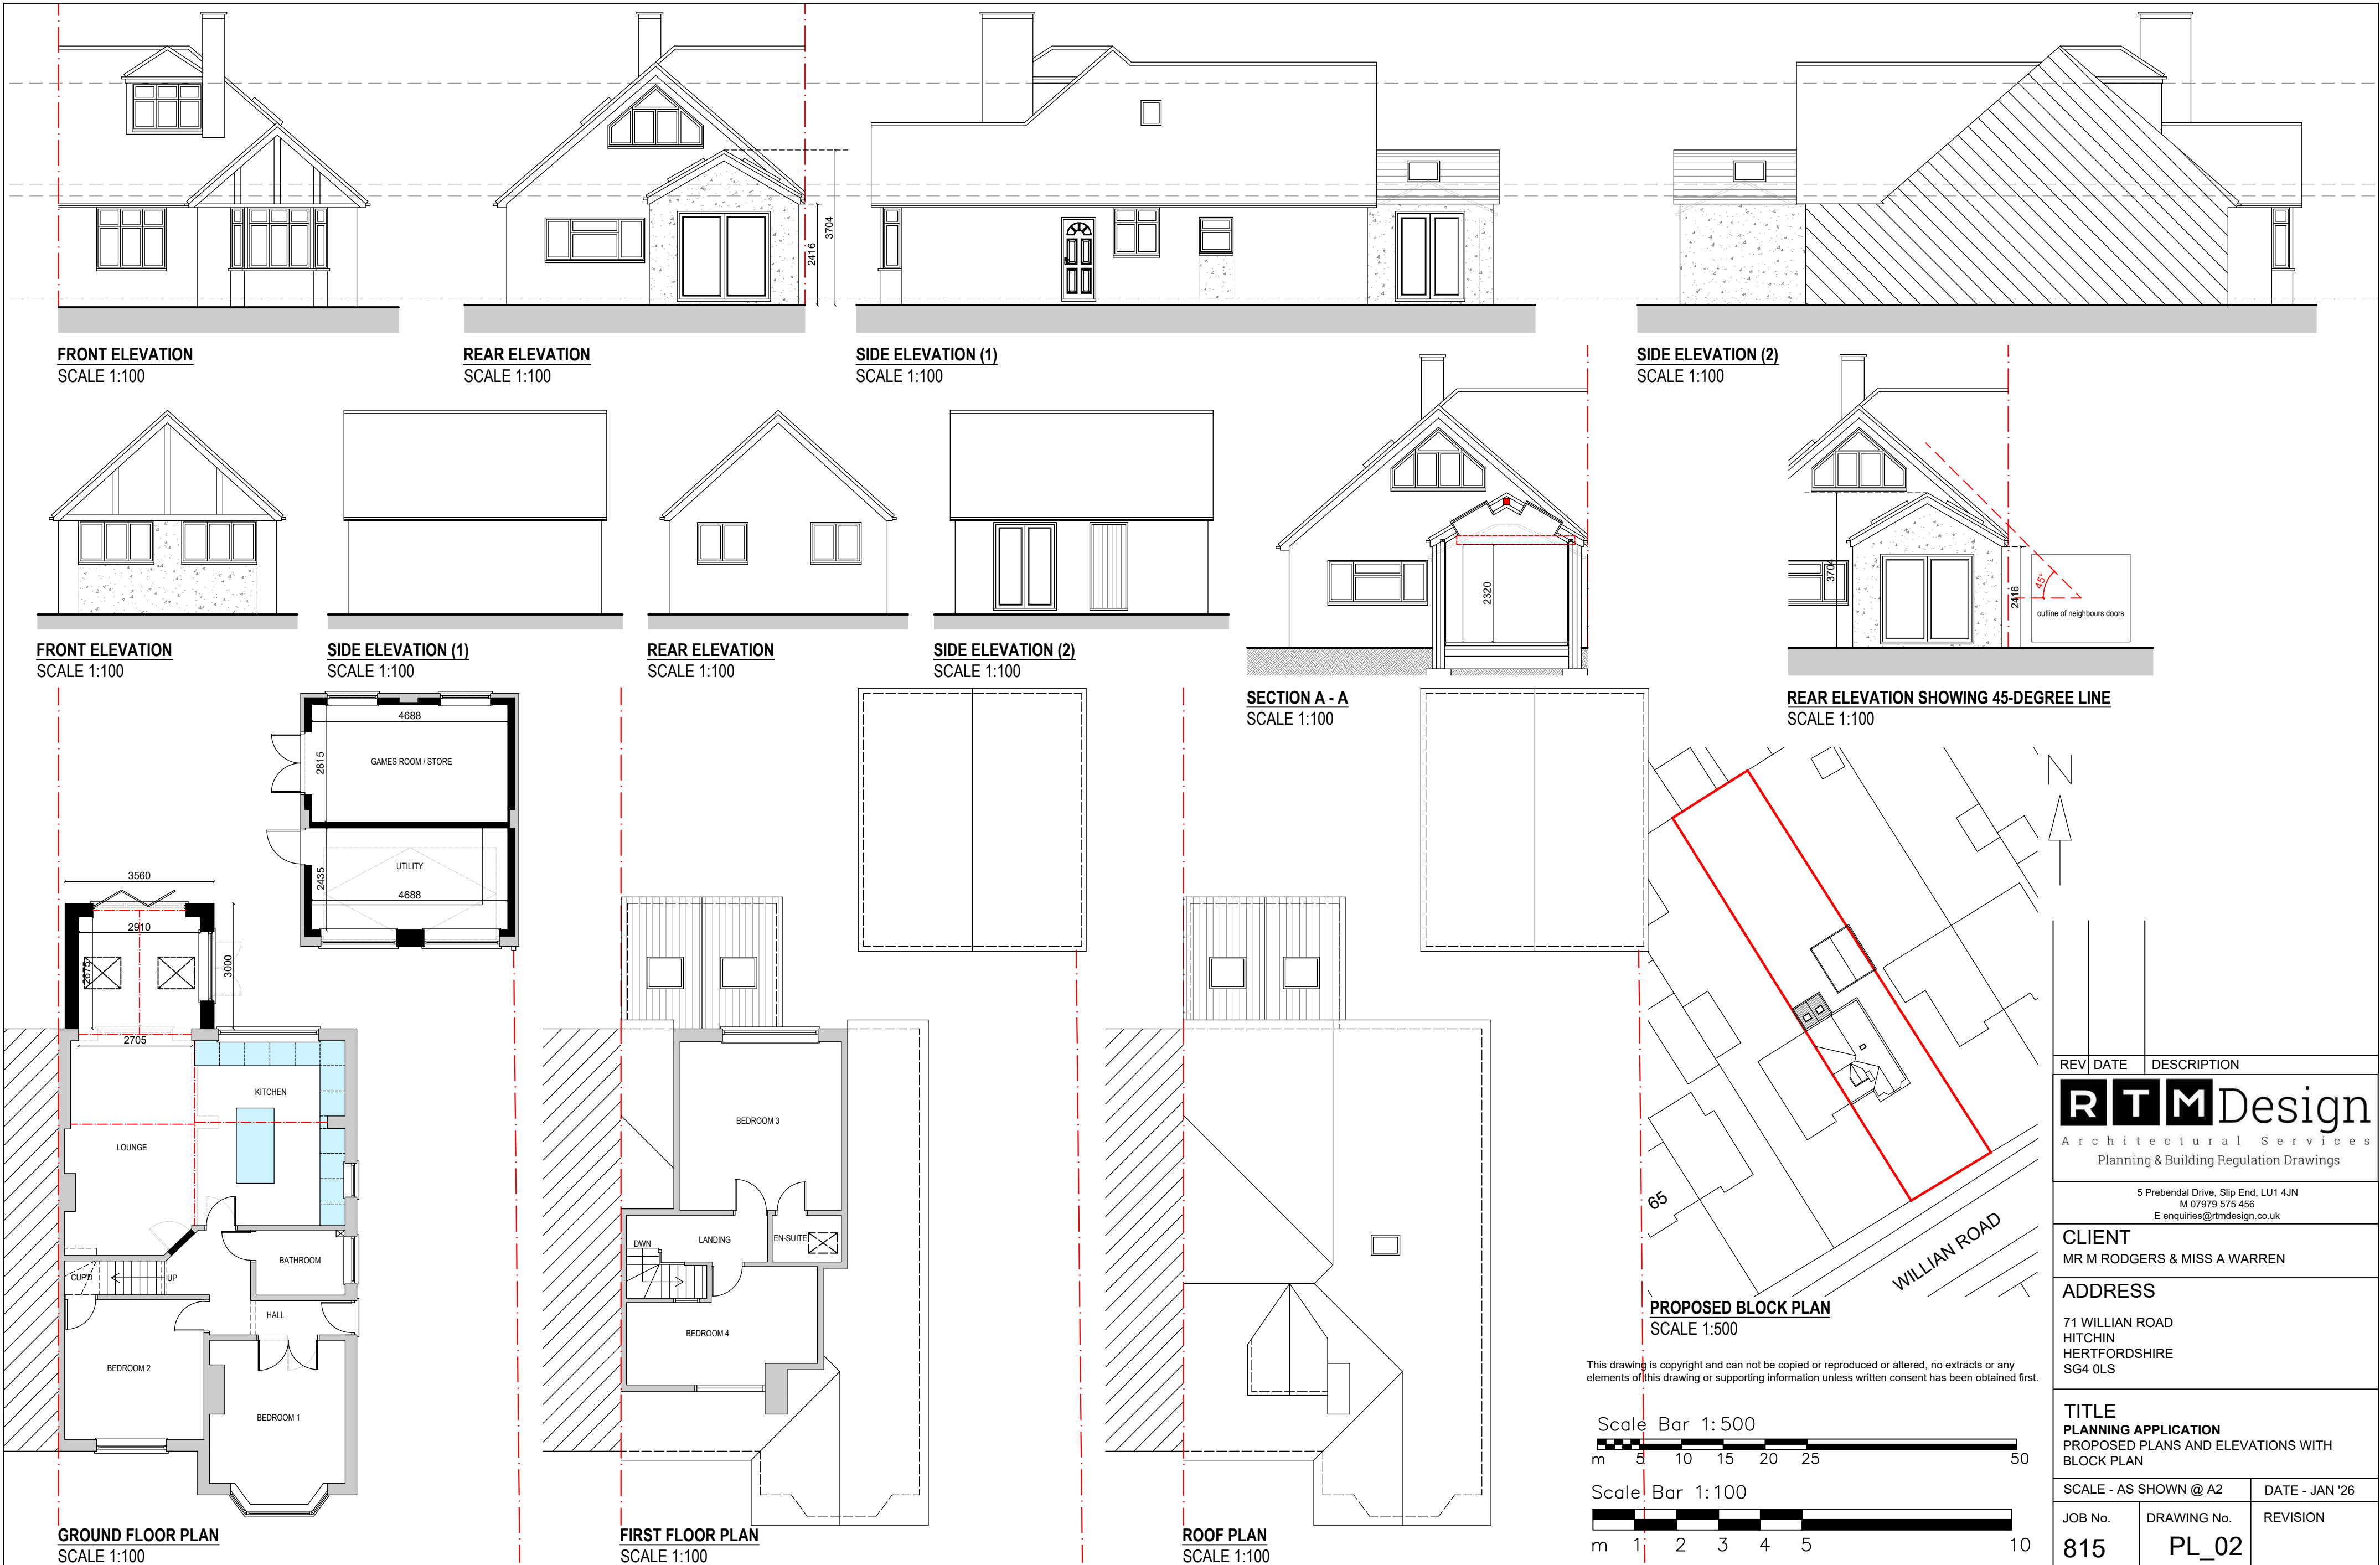

REV	DATE	DESCRIPTION
RTMDesign Architectural Services Planning & Building Regulation Drawings		
5 Prebendal Drive, Slip End, LU1 4JN M 07979 575 456 E enquiries@rtmdesign.co.uk		
CLIENT MR M RODGERS & MISS A WARREN		
ADDRESS 71 WILLIAN ROAD HITCHIN HERTFORDSHIRE SG4 0LS		
TITLE PLANNING APPLICATION PROPOSED PLANS AND ELEVATIONS WITH BLOCK PLAN		
SCALE - AS SHOWN @ A2		DATE - JAN '26
JOB No. 815	DRAWING No. PL_02	REVISION