
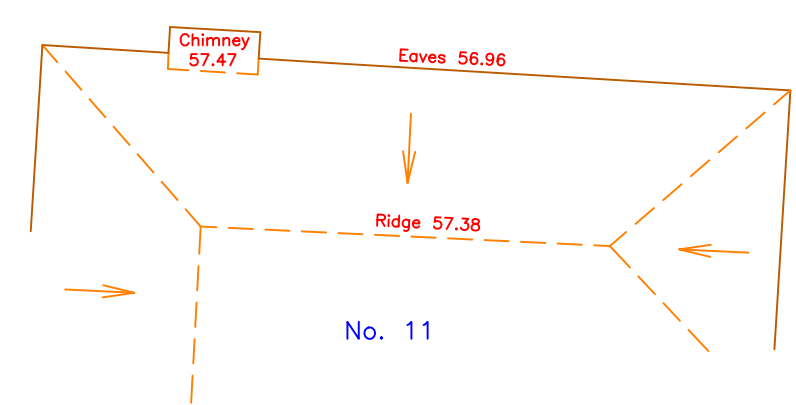
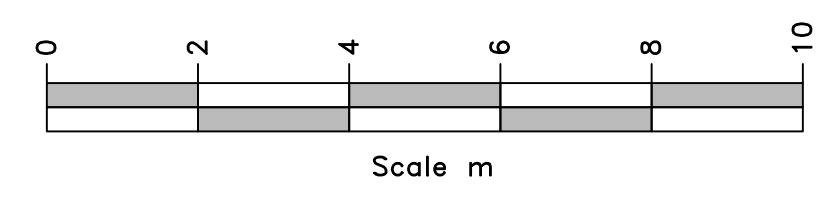
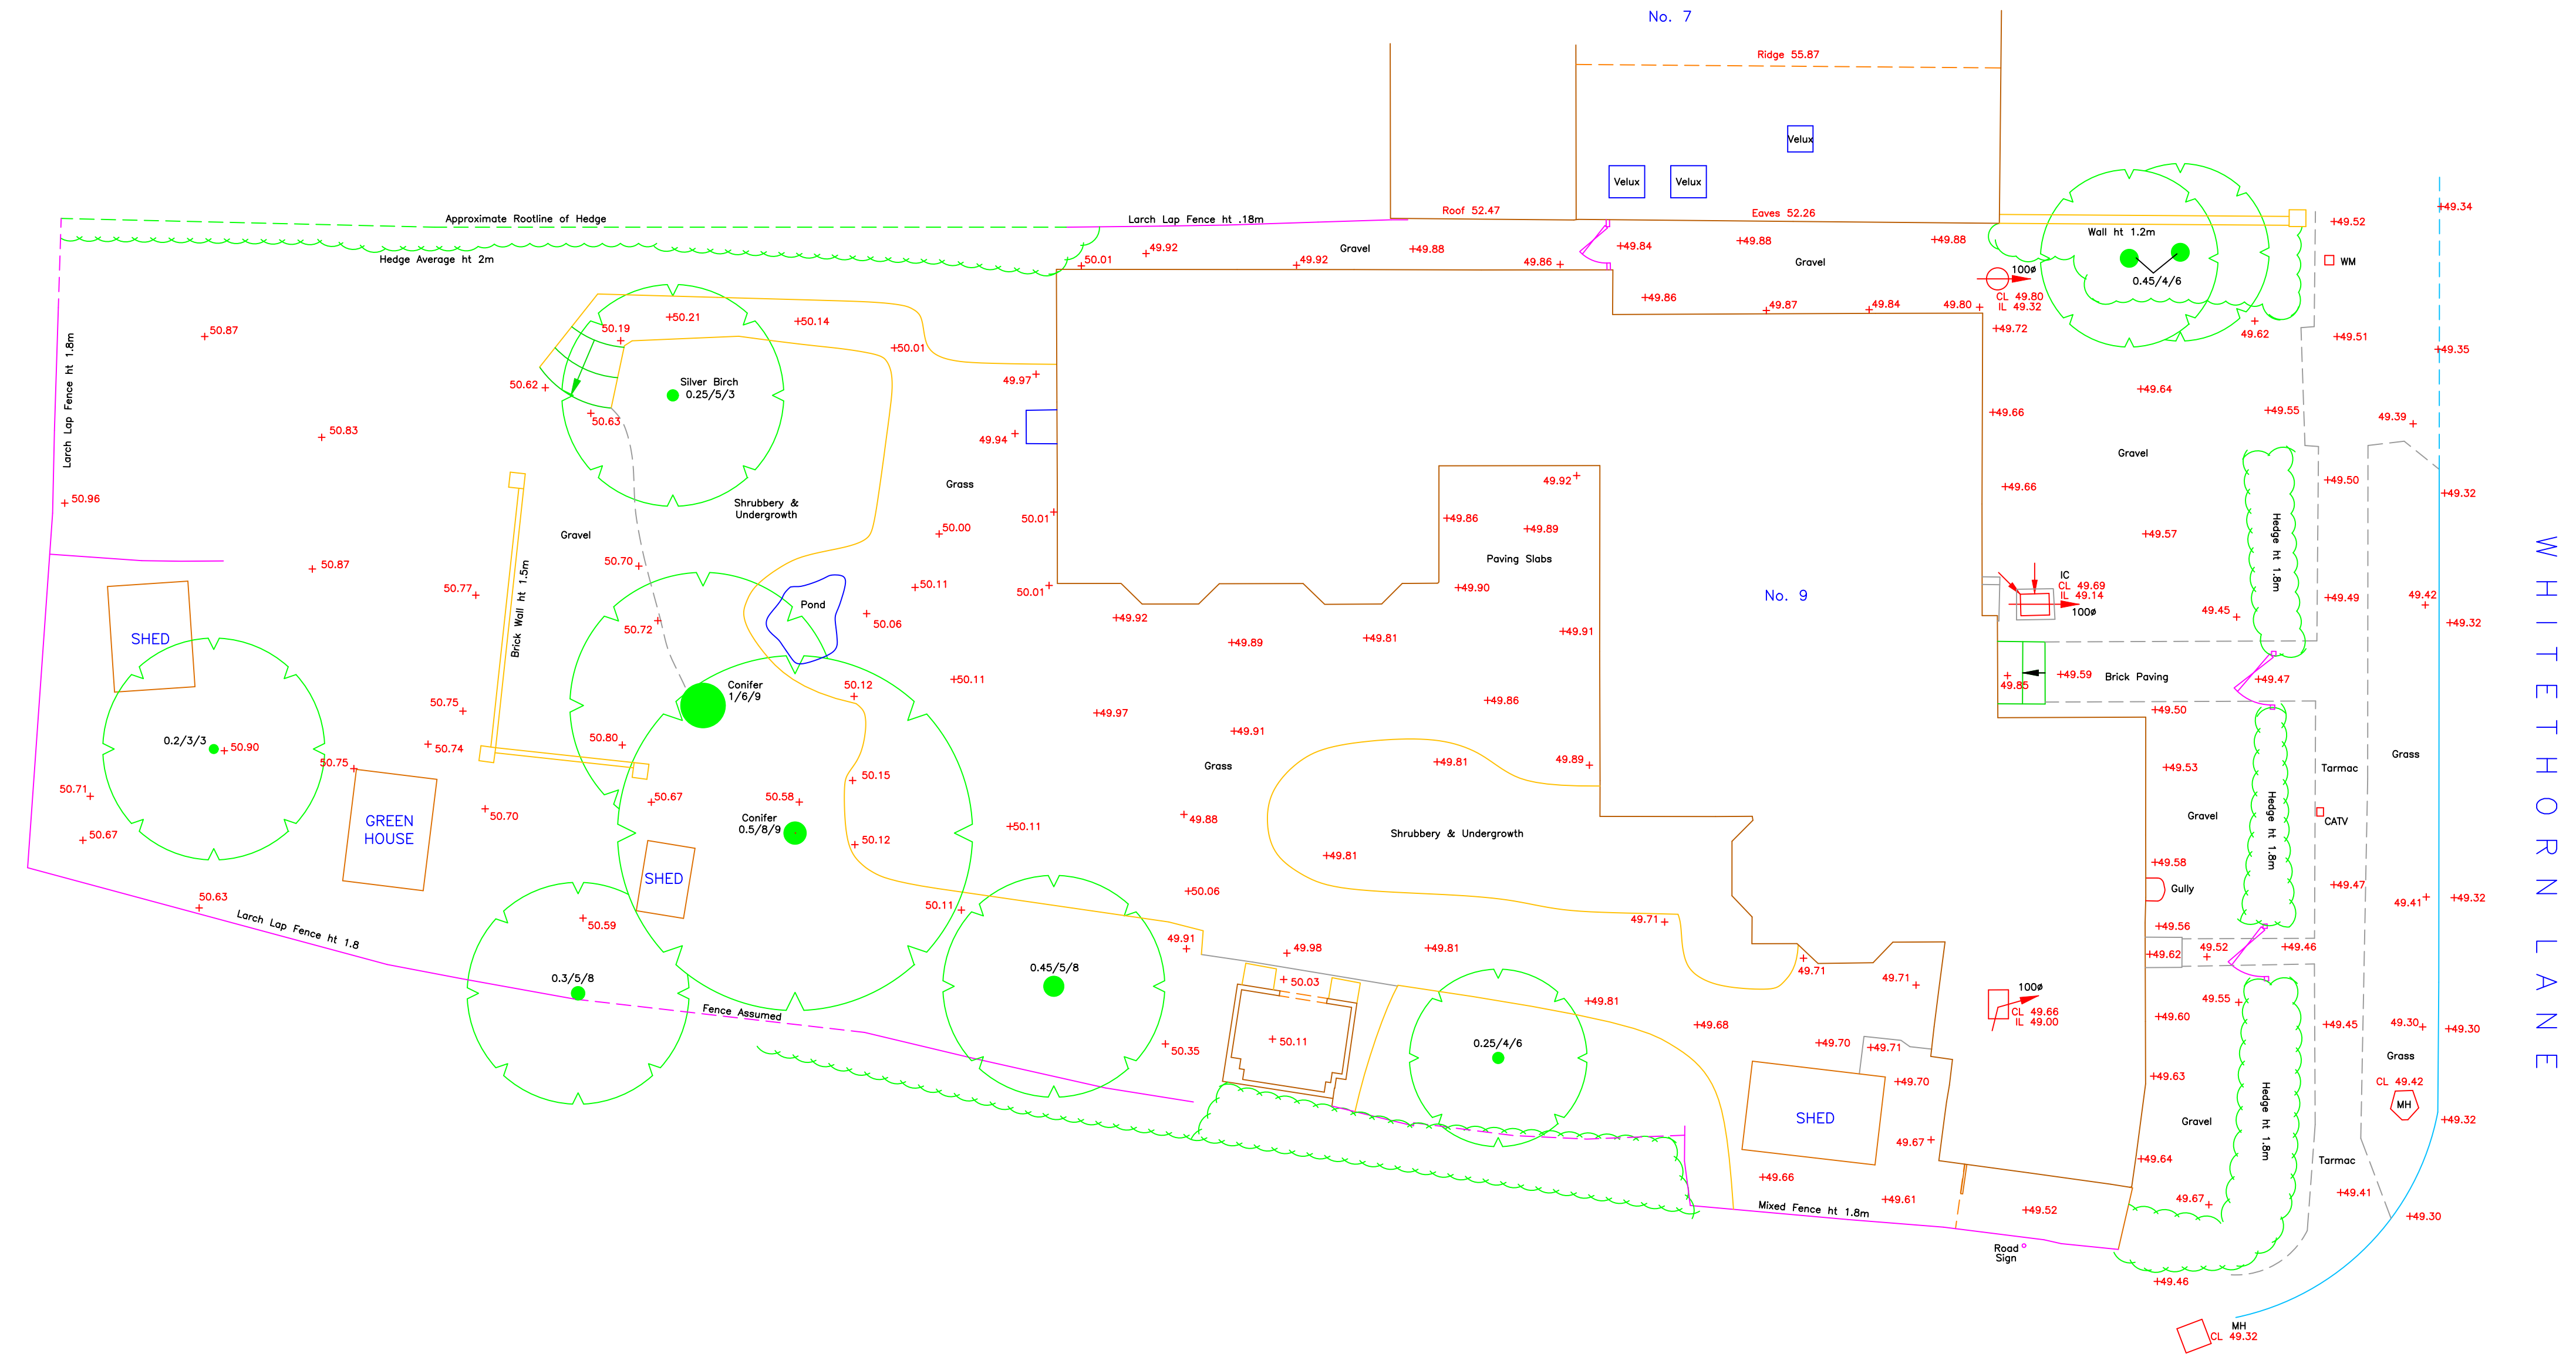


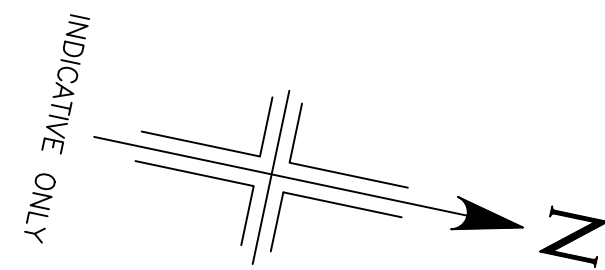

STANDARD ABBREVIATIONS

AC	Air Conditioner	JB	Junction Box
AH	Arch Height	KO	Kerb Outlet
ASH	Arch Spring Height	L	Light
B	Bolard	LB	Liter Box
BGP	Break Glass Point	LP	Lamp Post
BH	Beam Height	MB	Mulchbox
BS	Borehole	MH	Manhole
BRW	Brick Retaining Wall	MW	Marker
BS	Bus Stop	NB	Notice Board
BSL	Beam Soffit Level	OFB	Open Boarded Fence
BT	British Telecom	OH	Overhead
BW	Brick Wall	OSBM	Ordnance Survey Bench Mark
CATV	Cable Television IC	P	Post
CBF	Cover Boarded Fence	PB	Plaster Box
Chy	Chimney	PGM	Permanent Ground Marker
CIF	Corrugated Iron Fence	PM	Parking Meter
CL	Cover Level	PF	Post and Rail Fence
CLF	Chain Link Fence	PS	Paving Stones
Conc	Concrete	QT	Quarry Tiles
COV	Cable on Wall	Rad	Radial
CPF	Chestnut Paving Fence	RCM	Recessed Door Mat
CPS	Concrete Paving Slab	RE	Reading Eye
CTV/B	Cable Television Junction Box	RG	Road Gully
Cup	Cupboard	RS	Road Sign
d	Depth	RSJ	Robbed Steel Joist
DC	Dust Cover	RWP	Rain Water Pipe
DH	Dust Height	S	Site to Floor Height
DP	Down Pipe	SB	Sign Board
DIC	Drainage Channel	SBM	Site Bench Mark
EIC	Electrical Inspection Cover	SC	Stop Cock
EP	Electricity Pole	SL	Sump Level
ER	Earthing Rod	SH	Skylight
ESG	Electrical Switchgear	SO	Smoke Outlet
FA	Fire Alarm	SP	Sol Pipe
FB	Flower Bed	Spr	Spring Height
FE	Fire Extinguisher	SV	Stop Valve
FH	Fire Hydrant	T	Telephone
FHR	Fire Hose Road	TBM	Temporary Bench Mark
FL	Floor Level	TCB	Telephone Cell Box
Fi	Floodlight	TCP	Traffic Control Post
g	girth	TC	Telephone Inspection Cover
G	Gully	TJB	Telephone Junction Box
GC	Gas Cook	TL	Traffic Light
GM	Gas Meter	TLCB	Traffic Light Control Box
GV	Gas Valve	TP	Telephone Pole
H	Head to Sill Height	Tip	Typical
HB	Hand Basin	V	Vent
IC	Inspection Cover	VP	Vent Pipe
IL	Invert Level	WH	Water Header
IRF	Iron Railing Fence	WM	Water Meter
IRS	Illuminated Road Sign	WV	Water Valve

OTHER ABBREVIATIONS

LEGEND

2.70

FLOOR TO CEILING HEIGHT.

F2.70

FLOOR TO FALSE CEILING HEIGHT.

ALL ARROWS POINT UP

SLOPING CEILING ARROWS POINT UP

FLOORBOARD DIRECTION

0.2/3/5

TRUNK DIAMETER/CANOPY DIAMETER/
ESTIMATED HEIGHT OF TREES, IN METRES

DUE TO THE INHERENT INSTABILITY OF PAPER MATERIALS,
DRAWINGS PLOTTED ON PAPER MAY BE STRETCHED AND DISTORTED.
DIMENSIONS SCALED FROM PAPER PLOTS SHOULD THEREFORE
BE TREATED WITH CAUTION.

DRAWING ISSUE STATUS

Issue	Details	By	Date

SHEET LAYOUT

UNLESS OTHERWISE STATED, DRAINAGE PIPES ARE
100mm DIAMETER.

THIS SURVEY HAS BEEN CARRIED OUT TO AN ACCURACY
CONSISTENT WITH A PRESENTATION SCALE OF 1:50
INTERROGATED DIMENSIONS WILL BE WITHIN THE TOLERANCE
ASSOCIATED WITH THIS AND SMALLER SCALES ONLY.

ALL LEVELS ARE IN METRES, RELATED TO ARBITRARY DATUM
BASED UPON LOCAL VALUE 50.0m SITUATED ON FRONT DOOR
STEP.

ALL QUOTED DIMENSIONS ARE IN METRES.

DRAWING UNITS ARE METRES.

JANE LYONS

9, Whitethorn Lane,
Letchworth,
Hertfordshire,
SG6 2DN.

9, WHITETHORN
LANE, LETCHWORTH

TOPOGRAPHICAL SURVEY

SURVEYED AND DRAWN BY

Davies Stephenson Partnership
12 High Street
Gravenhurst
Bedfordshire
MK45 4HY

Tel: 01462 711686
Mobile: 07729 323000
email: Nick@dpsurveys.com

PRESENTATION
SCALE

1:50 @ A1

DATE OF ISSUE

1st April 2026

JOB No.

26006

CHECKED

DRD

DRAWING No.

26006-1

ISSUE