



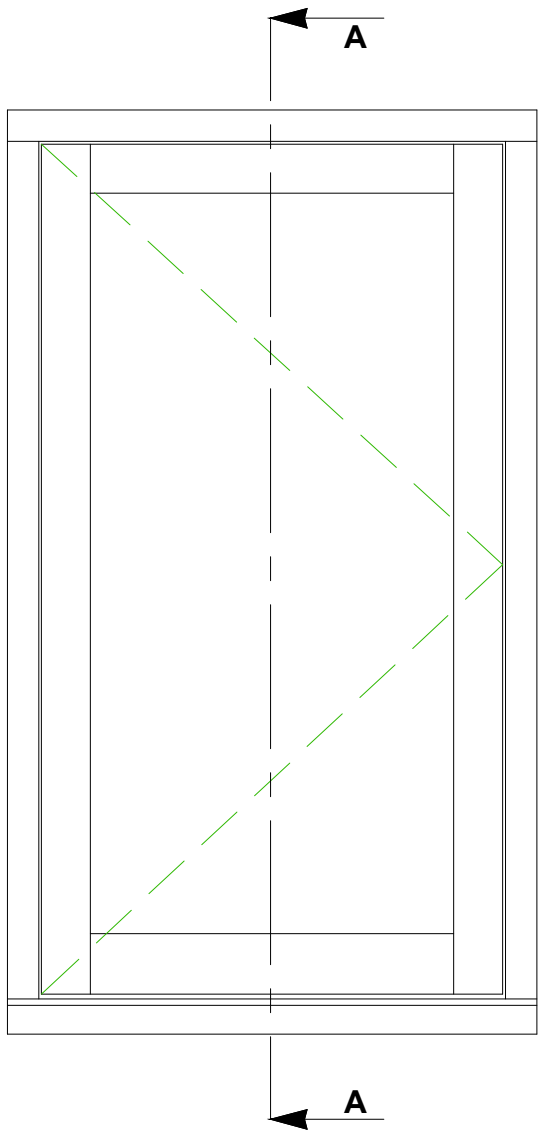

TYPICAL CASEMENT LAYOUT

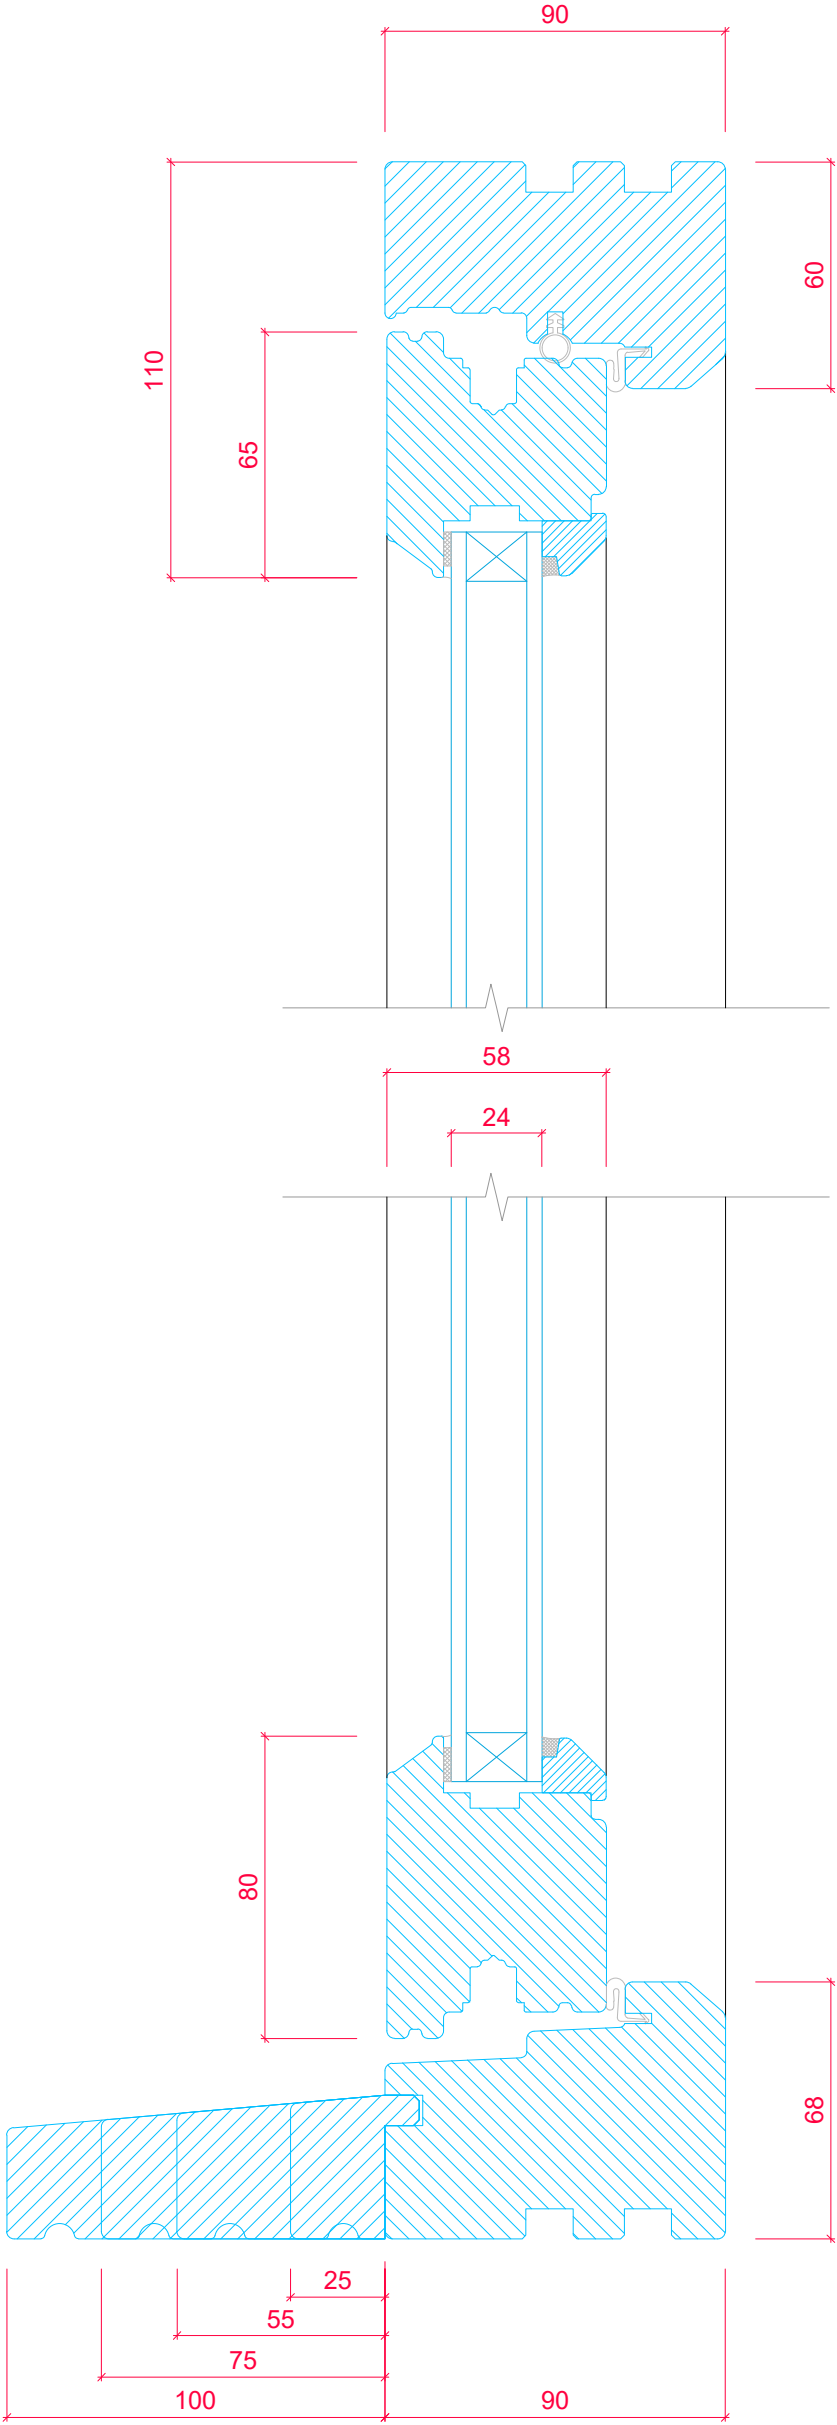

PRODUCT RANGE:
FLUSH CASEMENT (*Ovolo*)
24mm Unit

TITLE
PLANT ON CILL EXTENSION OPTIONS

DRAWN BY: LH DATE DRAWN: 26/10/2022 SCALE: 1:2 & 1:10