
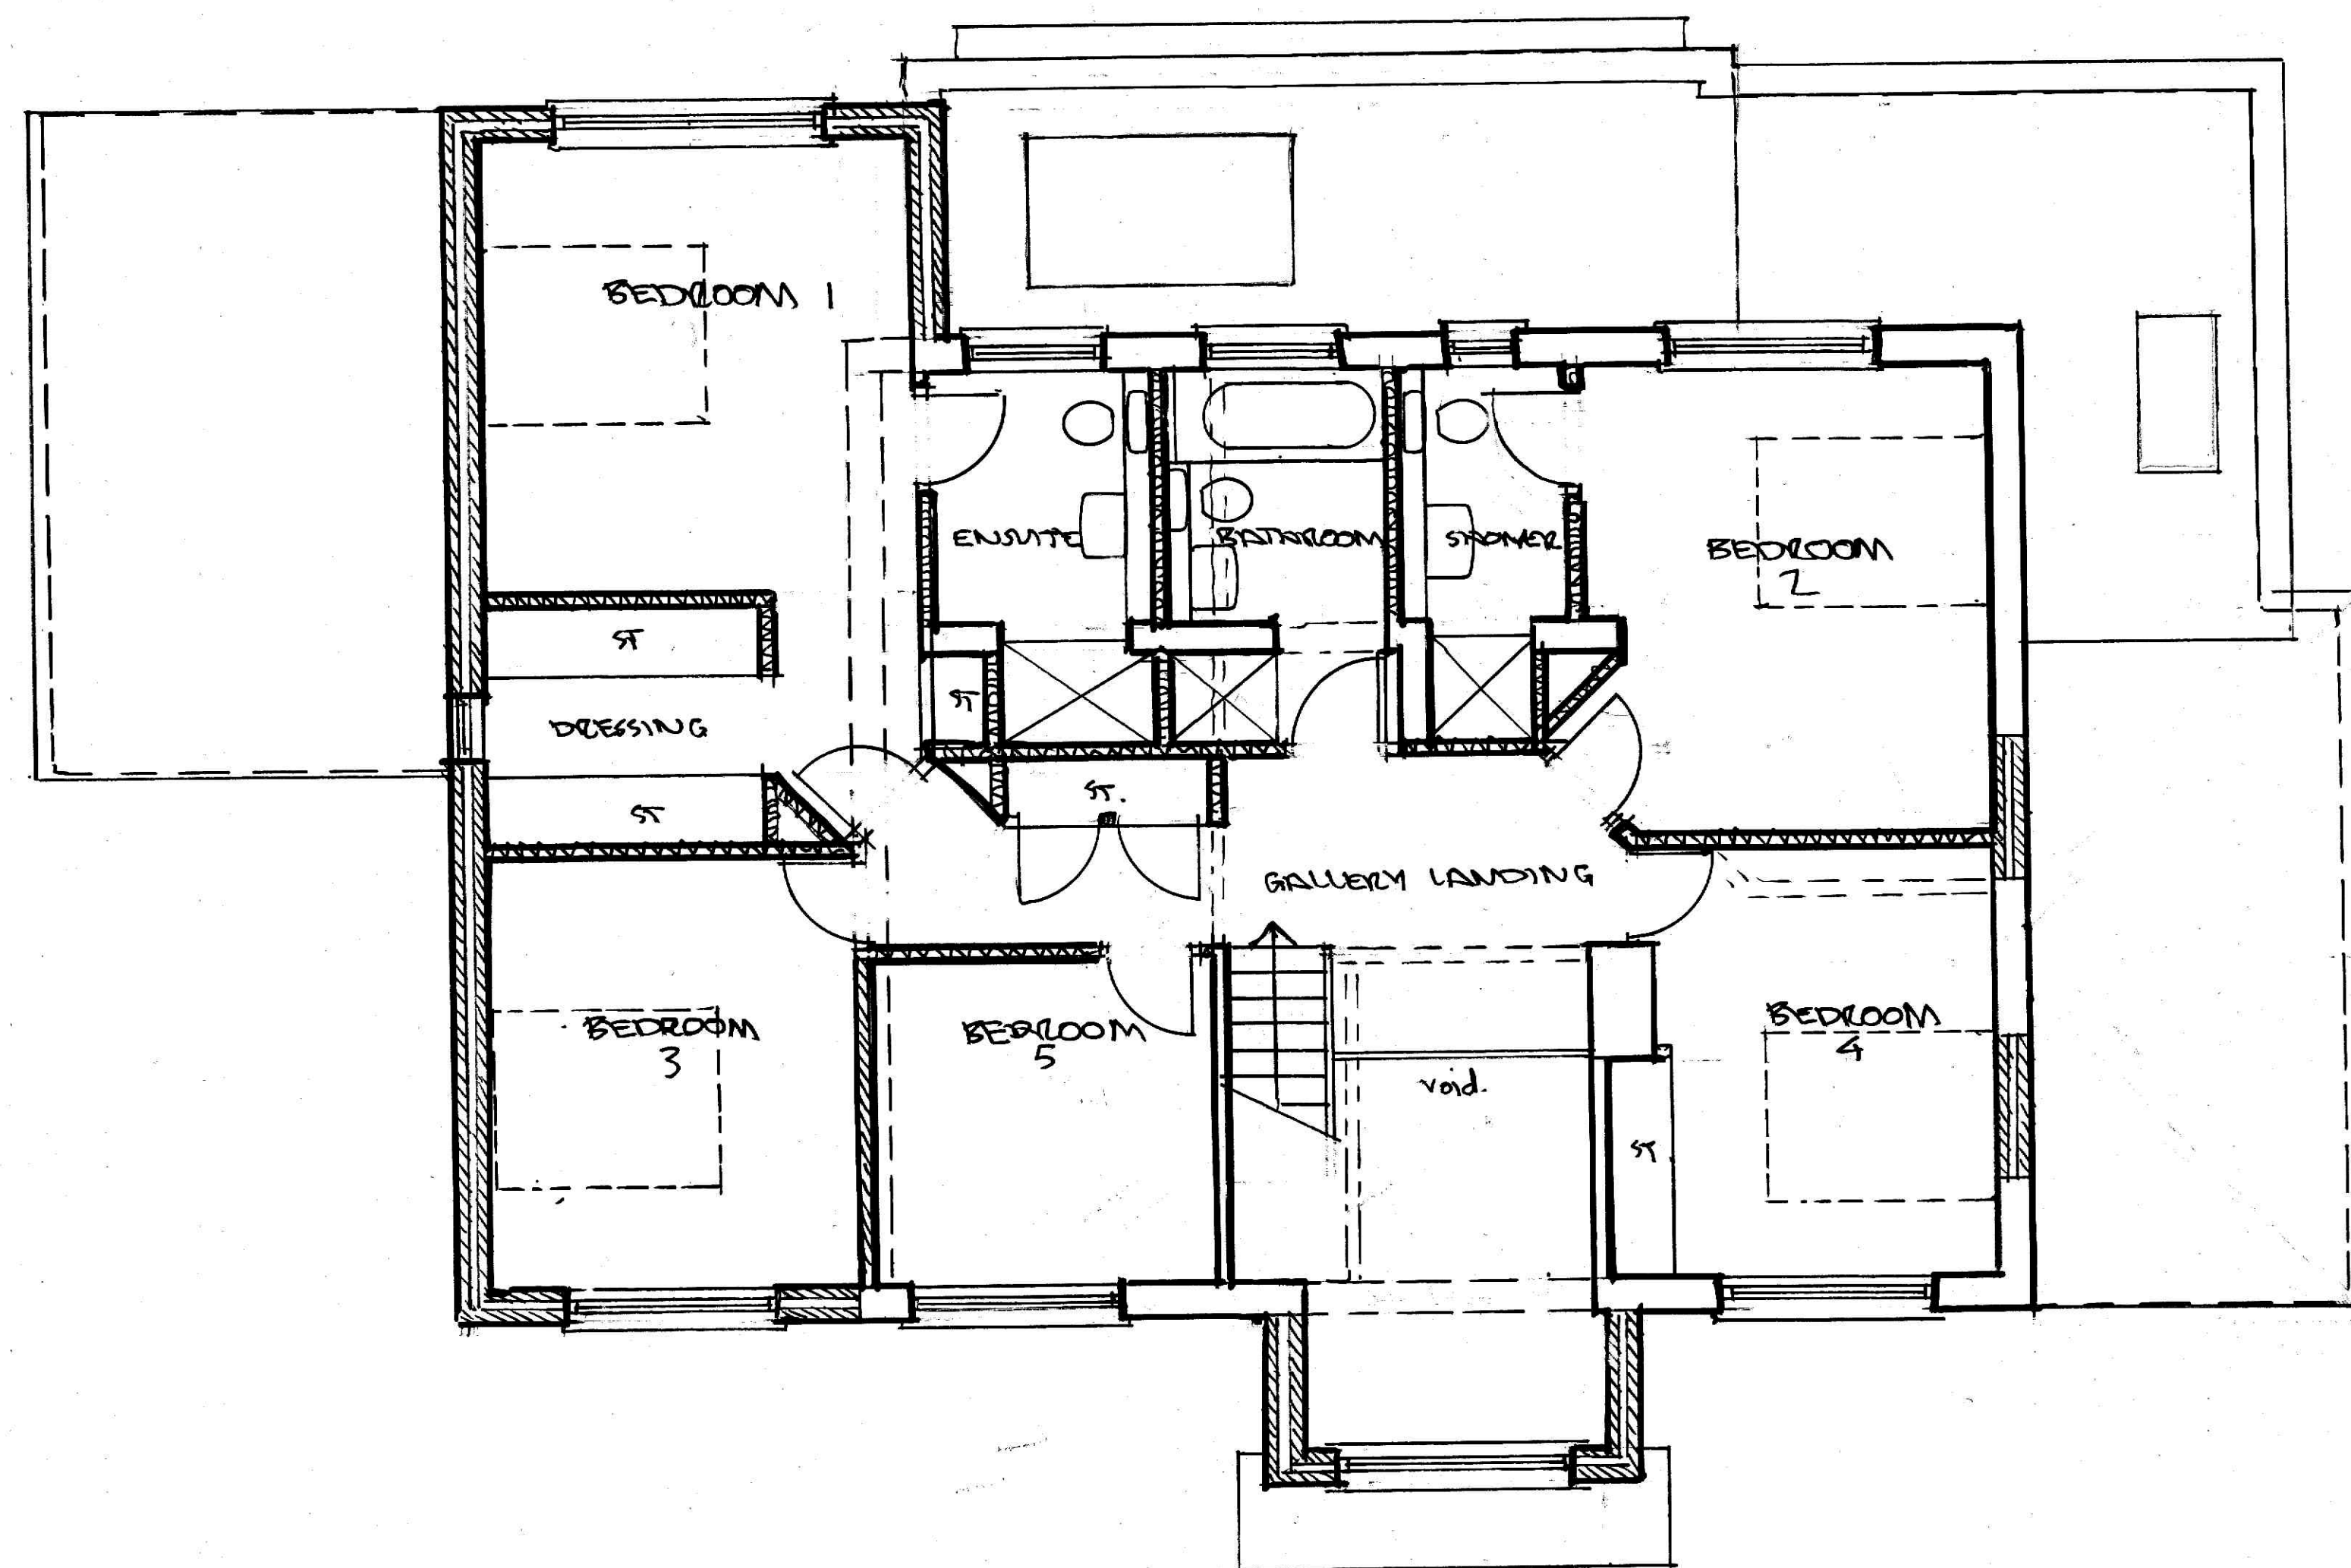


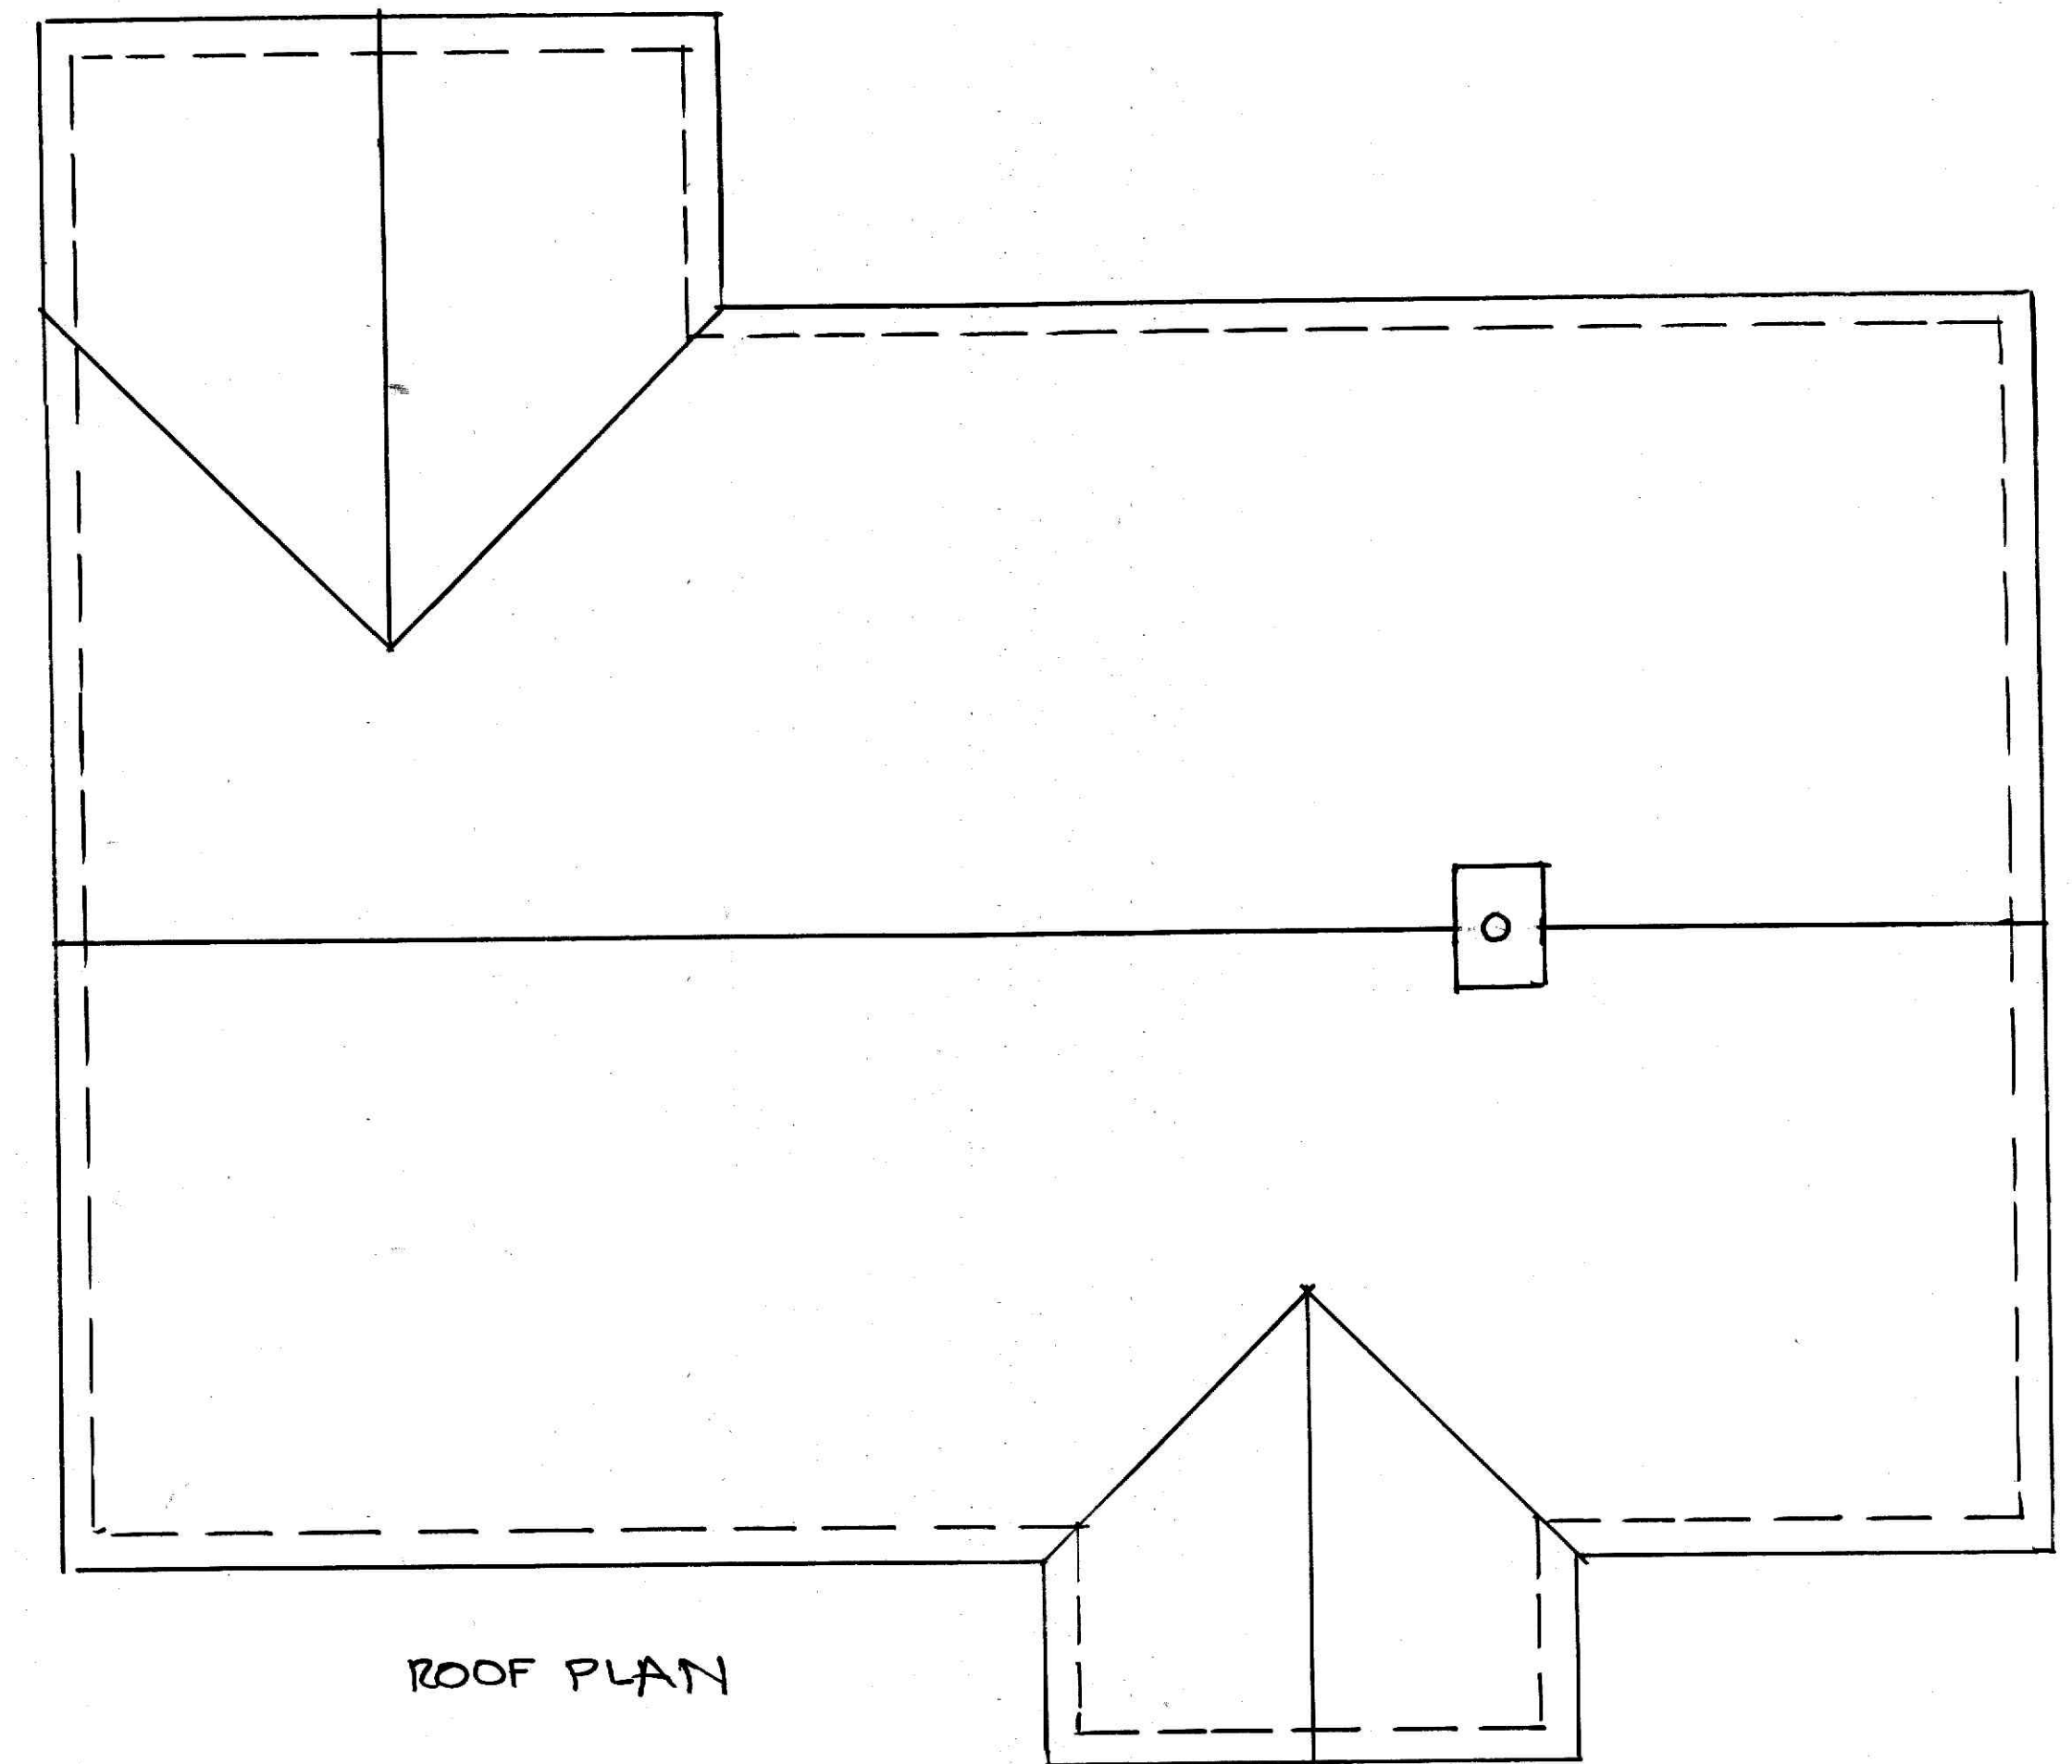

A		
Rev.	Date	Comments.
Howard Pease Architects		
Old Batford Mill, Lower Luton Road, Harpenden, Hertfordshire, AL5 5BZ Mobile: 07749 173672		
Client: MR & MRS. PATEL		
Title: PLANS & ELEVATIONS		
Scale: 1:50		Date: SEPT. 2013
Drawing No. PBB/1013/02		Revision: A