

CDM Regulations 2015
Denotes a significant hazard or difficult management procedure. Please refer to drawing notes for potential hazards. Main contractor to plan for mitigation measures in response to hazards.
CDM Regulations require that all projects are to:
· **Have workers to be competent and are suitably skilled for the work they carry out;**
· **Contractors to provide appropriate supervision, instruction and information to all on site workers to provide a safe working environment;**
· **Have a written construction phase plan.**

Worcester Lloyd are appointed as 'Designer' only, unless a written appointment has been completed for the formal appointment as 'Principal Designer'

D	14.04.26	Notes added: RPA indicators added - see ARBORICULTURAL IMPACT ASSESSMENT BS5837 for details	BD	10
C	07.04.26	Text omitted, notes amended	BD	9
B	20.03.26	Out House amended to suit Strange Studios design	BD	5
A	06.01.26	Amended Following Client Comments	BD	1
REV	DATE	DESCRIPTION	DRAW	CHK



WORCESTER LLOYD
ARCHITECTS & ENGINEERS

Derby Office: 01332 498 770
Hitchin Office: 01462 226 308

www.worcesterlloyd.co.uk


RIBA 
Chartered Practice


Project / Client:
5 Highbury Road, Hitchin

Drawing Title:
Site Demolition Plan as Proposed

Scale: 1 : 100	Size: A1	Date: 10/11/2025	Status: Proposed
	Drawn By: BD]	Checked By: MW	

Drawing No: 144 2025 006	Revision: D
------------------------------------	-----------------------

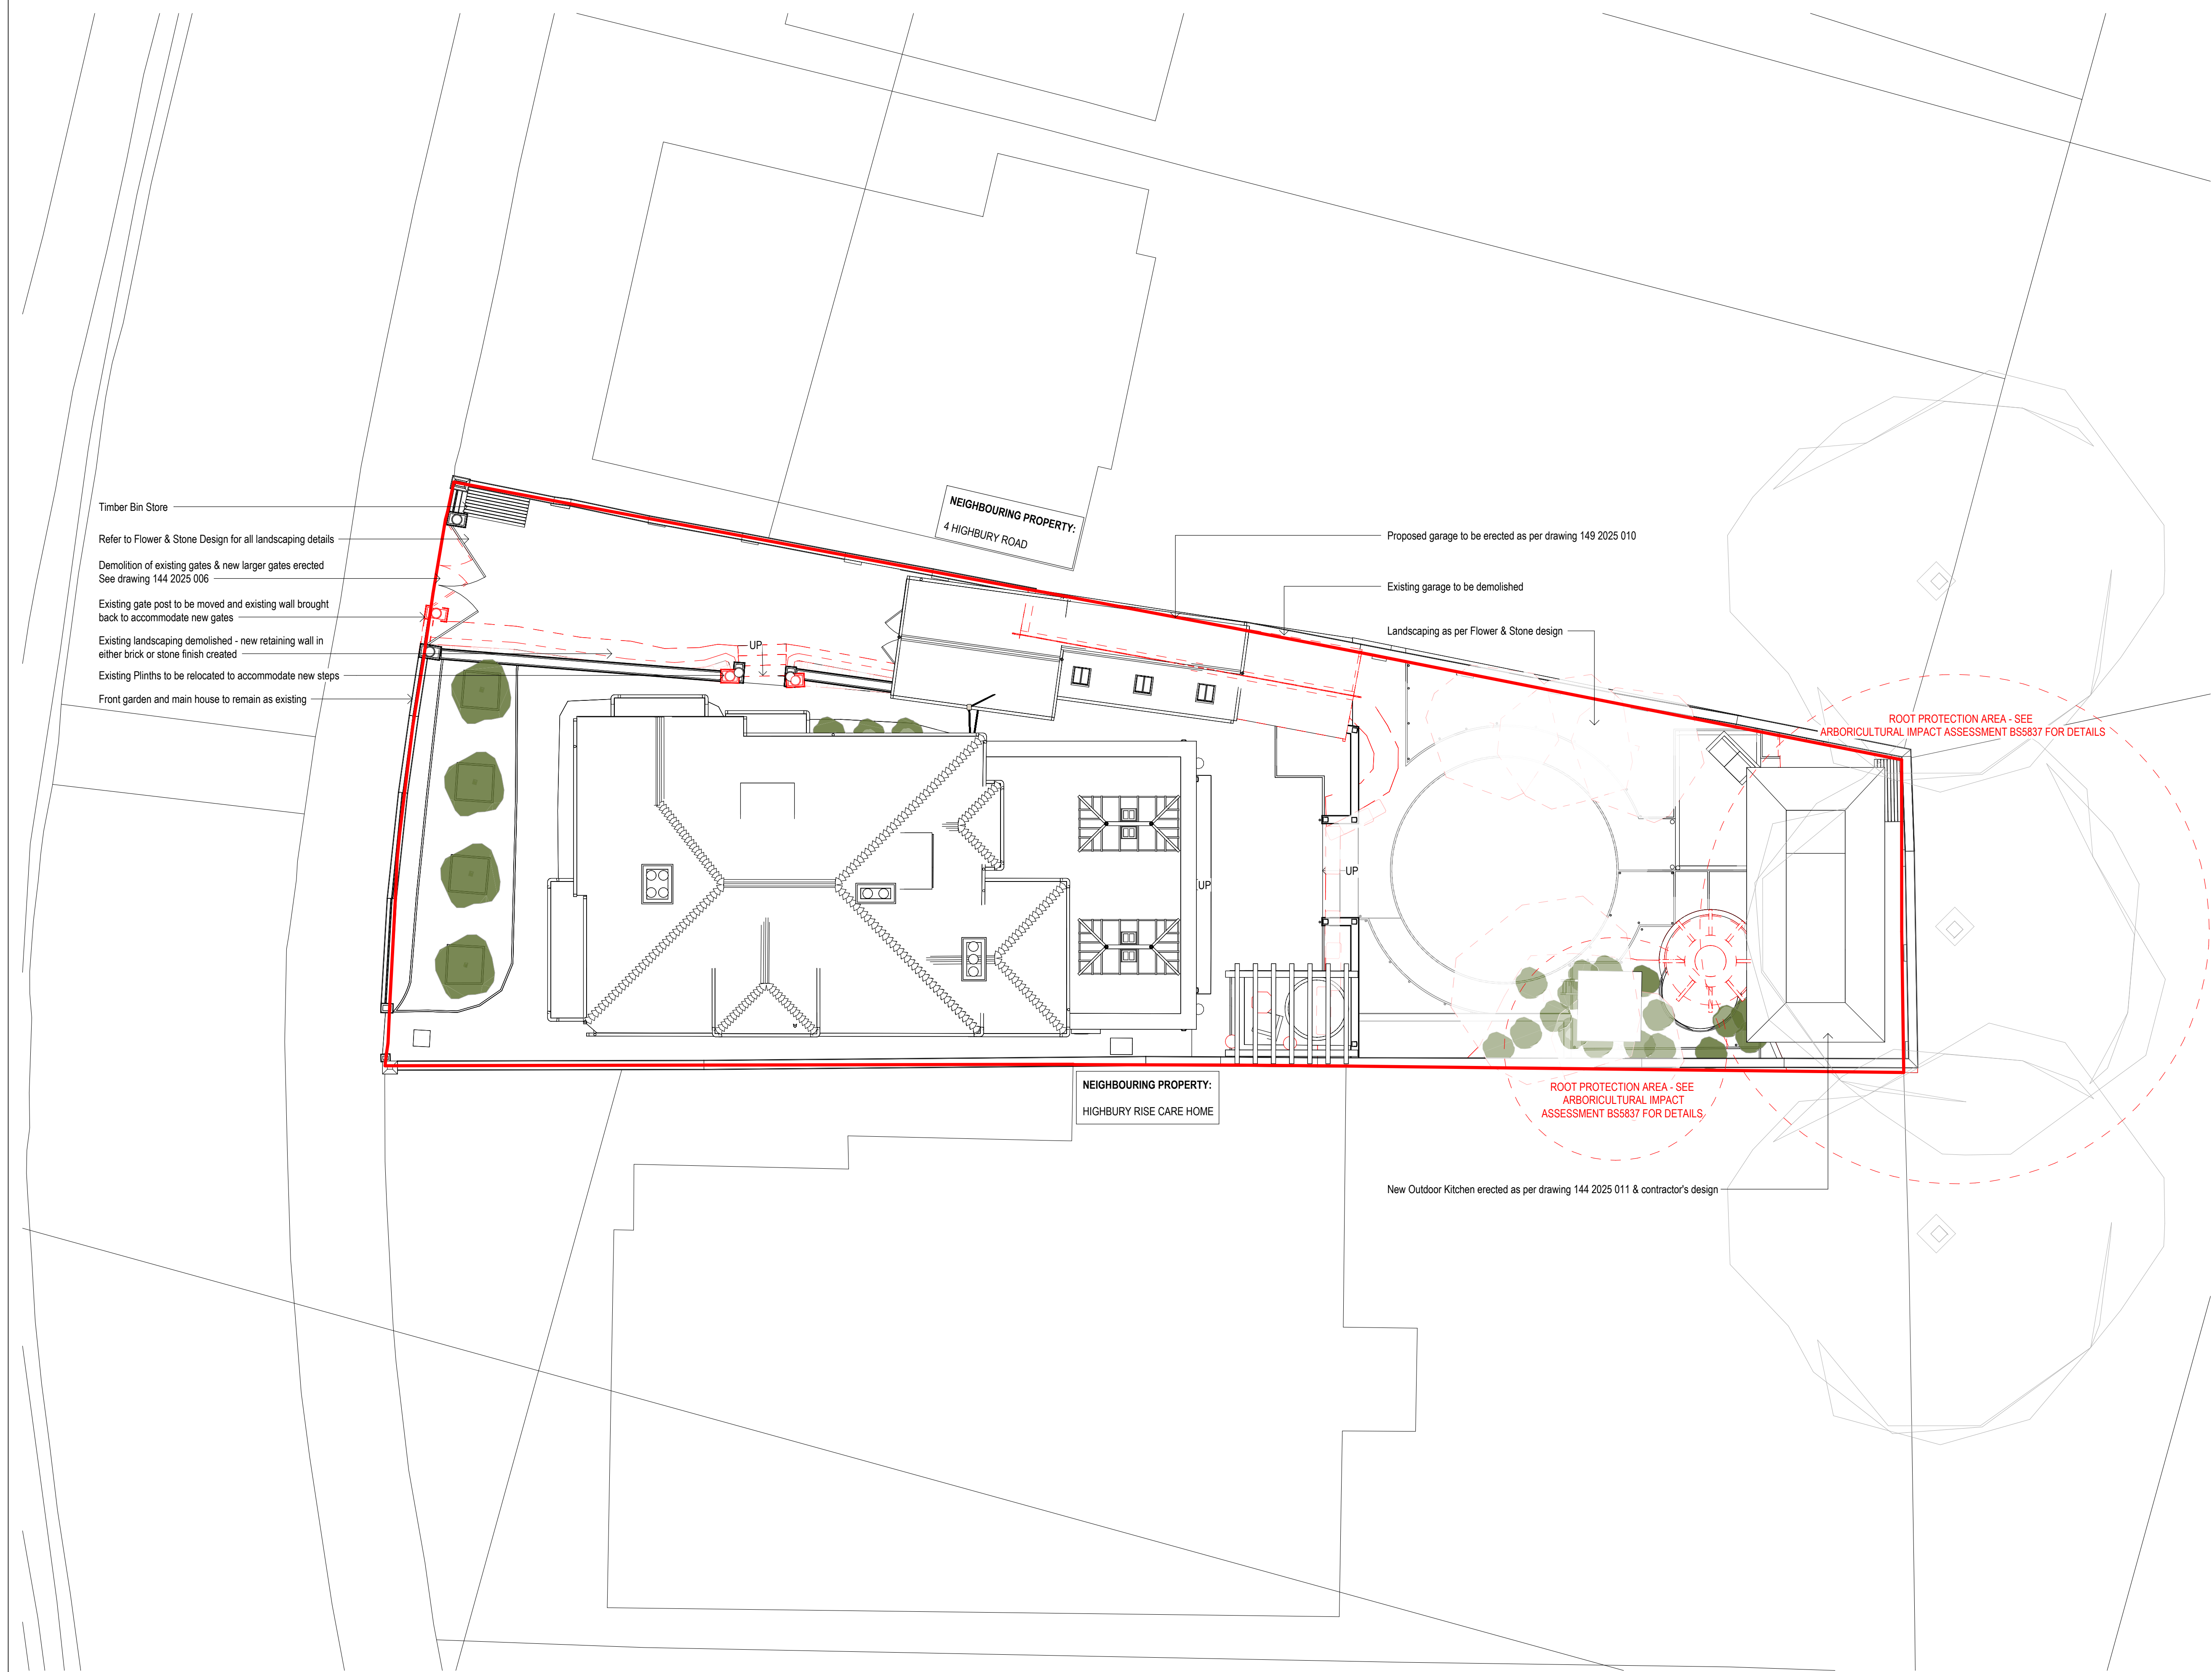

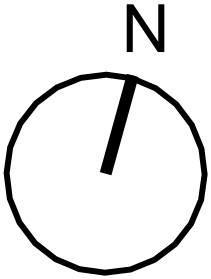

Site Demolition Plan as Proposed
1 : 100

