


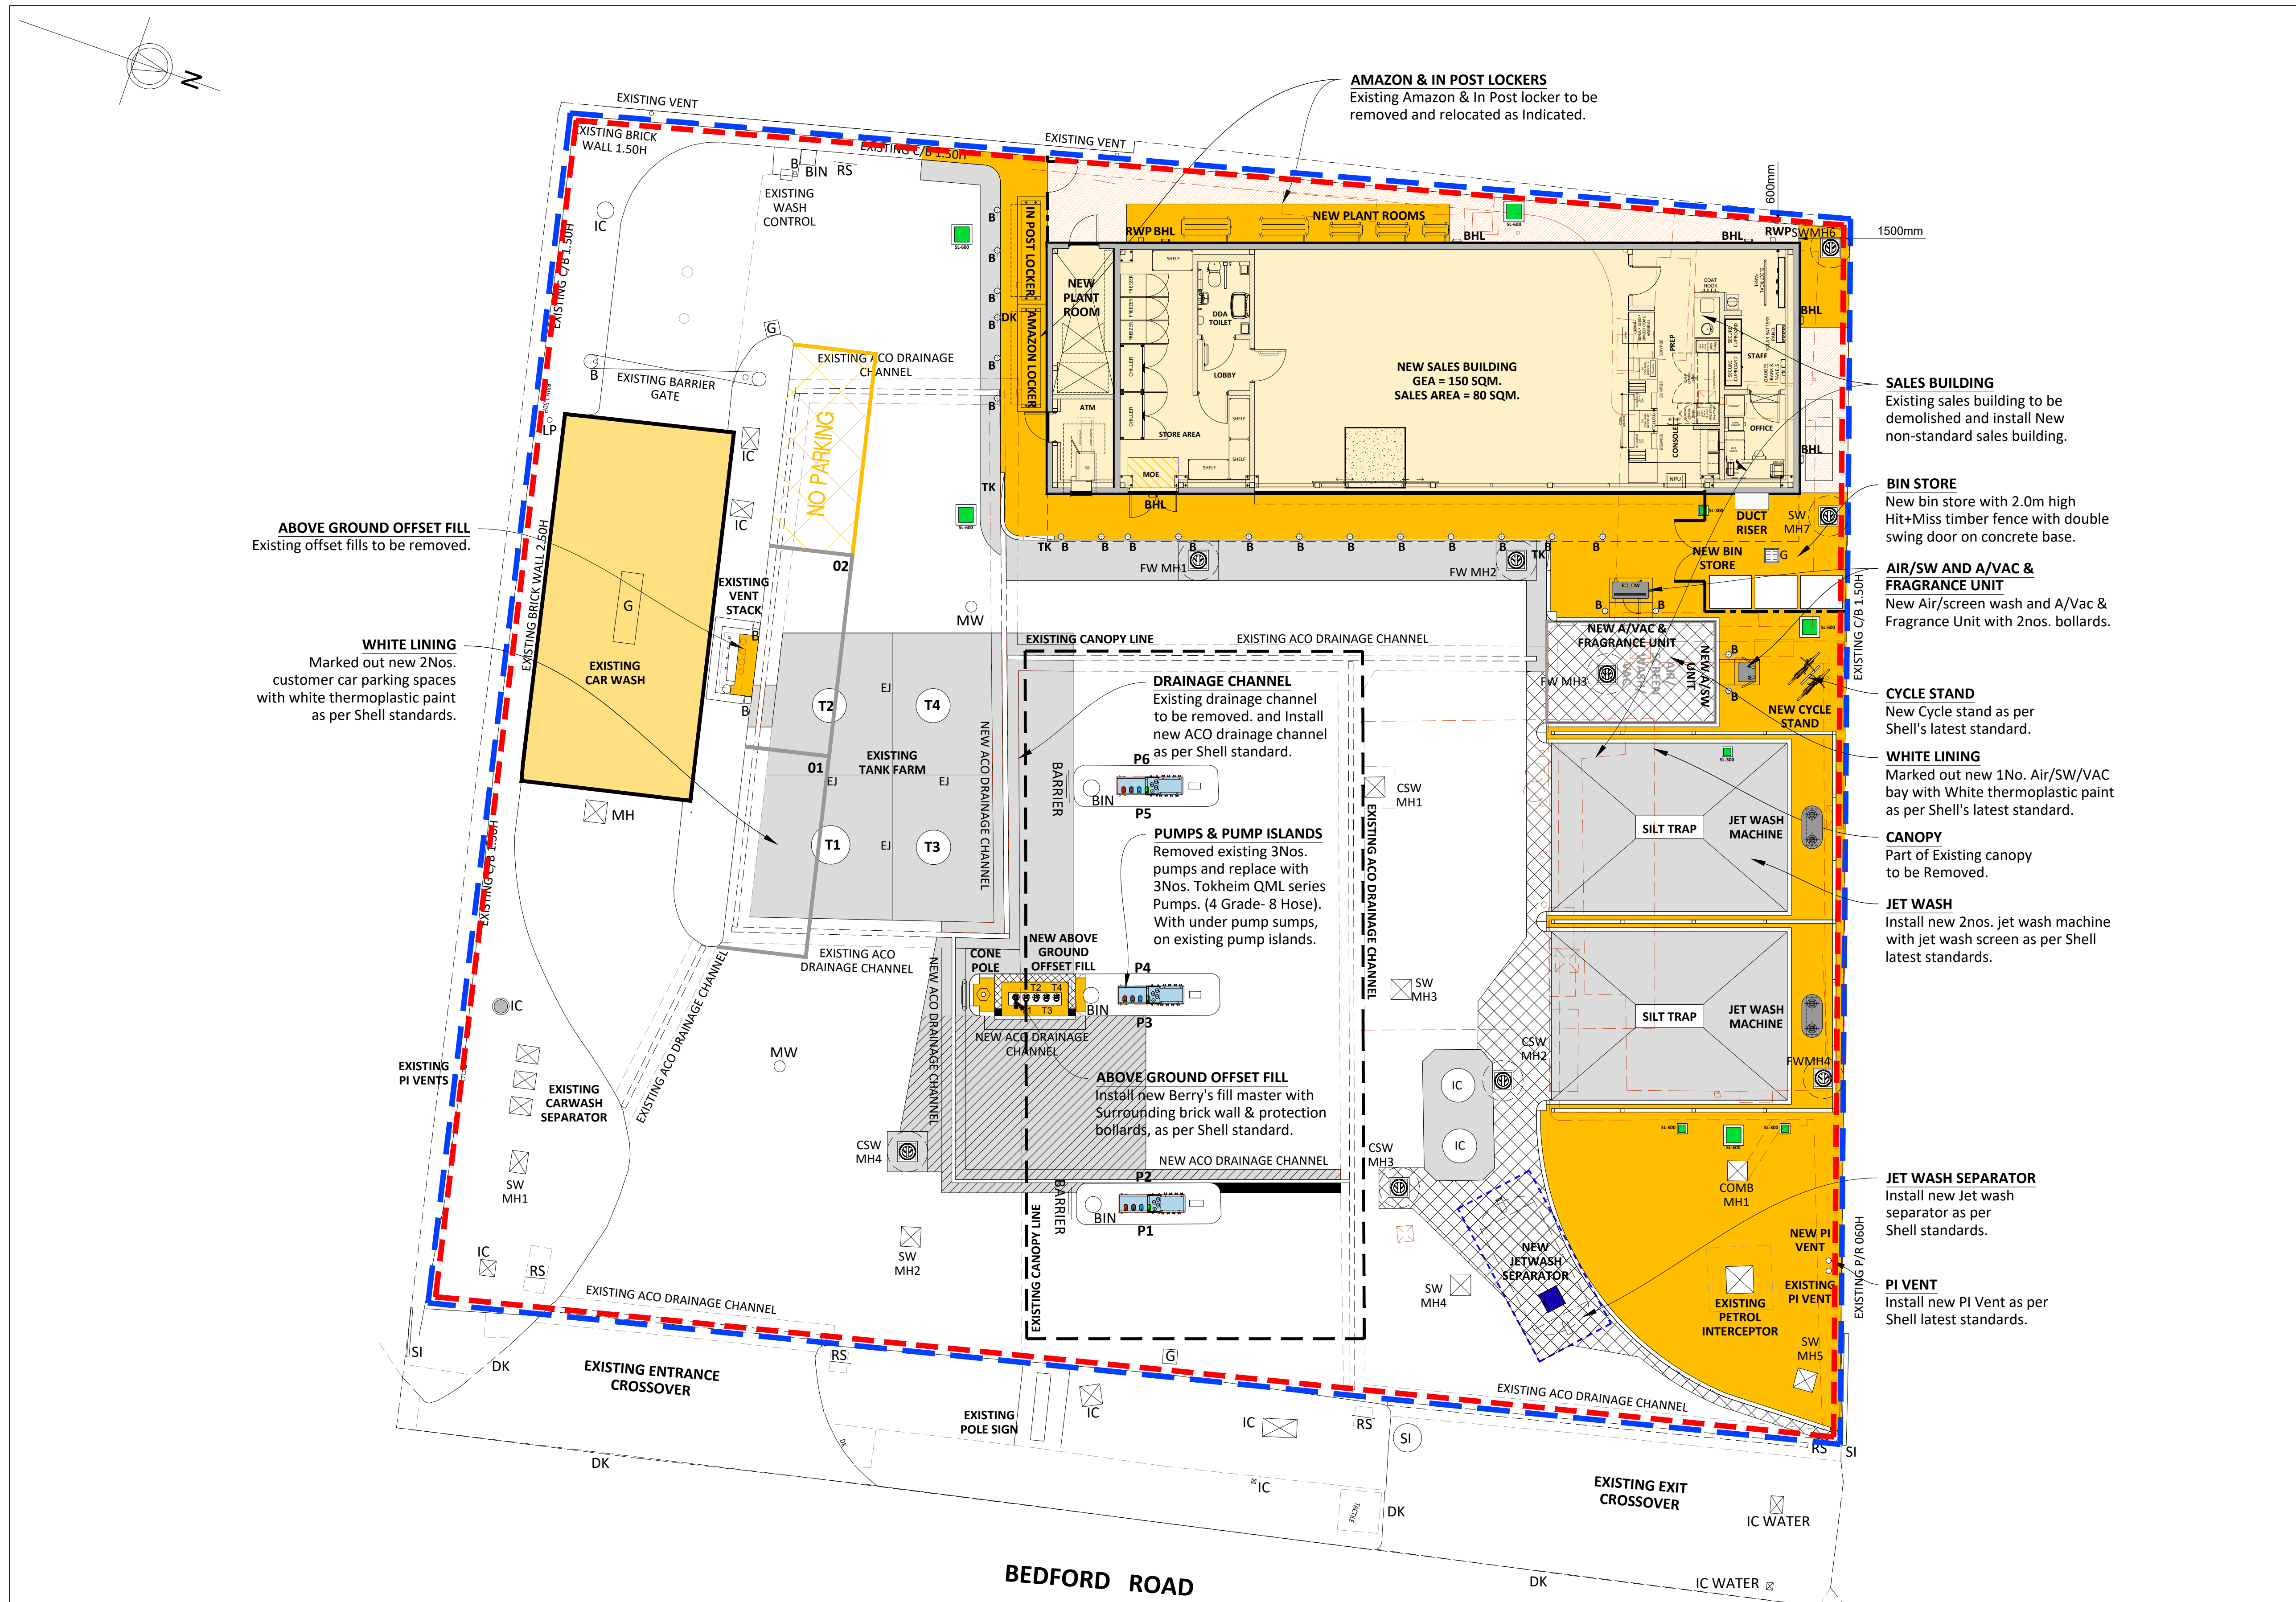

ABOVE GROUND OFFSET FILL
Existing offset fills to be removed.

WHITE LINING
Marked out new 2Nos. customer car parking spaces with white thermoplastic paint as per Shell standards.

AMAZON & IN POST LOCKERS
Existing Amazon & In Post locker to be removed and relocated as indicated.

SALES BUILDING
Existing sales building to be demolished and install New non-standard sales building.

BIN STORE
New bin store with 2.0m high Hit+Miss timber fence with double swing door on concrete base.

AIR/SW AND A/VAC & FRAGRANCE UNIT
New Air/screen wash and A/Vac & Fragrance Unit with 2nos. bollards.

CYCLE STAND
New Cycle stand as per Shell's latest standard.

WHITE LINING
Marked out new 1No. Air/SW/VAC bay with White thermoplastic paint as per Shell's latest standard.

CANOPY
Part of Existing canopy to be Removed.

JET WASH
Install new 2nos. jet wash machine with jet wash screen as per Shell latest standards.

JET WASH SEPARATOR
Install new Jet wash separator as per Shell standards.

PI VENT
Install new PI Vent as per Shell latest standards.

DRAINAGE CHANNEL
Existing drainage channel to be removed. and install new ACO drainage channel as per Shell standard.

PUMPS & PUMP ISLANDS
Removed existing 3Nos. pumps and replace with 3Nos. Tokheim QML series Pumps. (4 Grade- 8 Hose). With under pump sumps, on existing pump islands.

ABOVE GROUND OFFSET FILL
Install new Berry's fill master with Surrounding brick wall & protection bollards, as per Shell standard.

GENERAL NOTES

THIS DRAWING HAS BEEN PREPARED FOR PLANNING PURPOSES ONLY.

THIS DRAWING IS TO BE READ IN CONJUNCTION WITH THE FOLLOWING:

10019011 LP	-	LOCATION PLAN
10019011 BP	-	BLOCK PLAN
10019011 ESL	-	EXISTING SITE LAYOUT
10019011 ESE	-	EXISTING SITE ELEVATIONS
10019011 PSL	-	PROPOSED SITE LAYOUT
10019011 PSE	-	PROPOSED SITE ELEVATIONS
10019011 ISBL	-	INTERNAL SALES BUILDING LAYOUTS
10019011 ESBE	-	EXISTING SALES BUILDING ELEVATIONS
10019011 PSBE	-	PROPOSED SALES BUILDING ELEVATIONS
10019011 PJWE	-	PROPOSED JET WASH ELEVATIONS
10019011 TRACK	-	TRACKING LAYOUT

FINISHES LEGEND

	DENOTES 225mm DEPTH DOUBLE REINFORCED FORECOURT CONCRETE TO SHELL DESIGN STANDARD
	DENOTES 175mm DEPTH SINGLE REINFORCED FORECOURT CONCRETE TO SHELL DESIGN STANDARD
	DENOTES 100mm DEPTH NON LOAD BEARING CONCRETE TO SHELL DESIGN STANDARD
	DENOTES FULL DEPTH CONSTRUCTION STONE MASTIC ASPHALT (SMA) TO SHELL DESIGN STANDARD
	DENOTES PLANED AREA OF ASPHALT WITH 40mm STONE MASTIC ASPHALT (SMA) WEARING COURSE TO SHELL DESIGN STANDARD
	DENOTES PROPOSED LANDSCAPED AREA
	DENOTES AREA OF PROPOSED PEA GRAVEL
	APPROX. LOCATION OF TANKS TO BE EXHUMED
	DENOTES NEW 300mm KERB QUADRANT
	DENOTES NEW HB2 KERB LINE
	DENOTES NEW TRIEF KERB LINE
	DENOTES EXISTING KERB LINE
	DENOTES ITEMS TO BE DEMOLISHED
	DENOTES SITE BOUNDARY
	DENOTES APPLICATION BOUNDARY

PROJECT MANAGERS :

DESIGNERS :

MBH Design Studio Ltd.
Brook House, Apex Court, Camphill Rd, West Byfleet, KT14 6SQ
www.mbhtd.com t: 01932 352 727 f: 01932 351 545

PHASE : PLANNING

C	08.09.26	UPDATED RED BOUNDARY	BKV/NB
B	18.06.26	UPDATED AS PER FEASIBILITY DRAWING	JP/NB
A	24.03.26	UPDATED RED BOUNDARY	JP/NB
REV	DATE		BY

PROJECT : HITCHIN SERVICE STATION, BEDFORD ROAD, HITCHIN, HERTS, SG5 2TY

TITLE : PROPOSED SITE LAYOUT

SHELL UK OIL PRODUCTS LTD
SHELL CENTER, YORK ROAD
LONDON
SE1 7NA
UNITED KINGDOM

DRAWN BY : JP/NB

DATE : 27.01.2026

CAD FILE : E:\ARCHIVE\14548\DRAWINGS\HITCHIN 10019011-PLG-26

SCALE : 1:100@A1

PLOT DATE : 18.06.2026

DWG No : 10019011

PSL

26

C

SCALE BAR 1:100@A1

METERS