



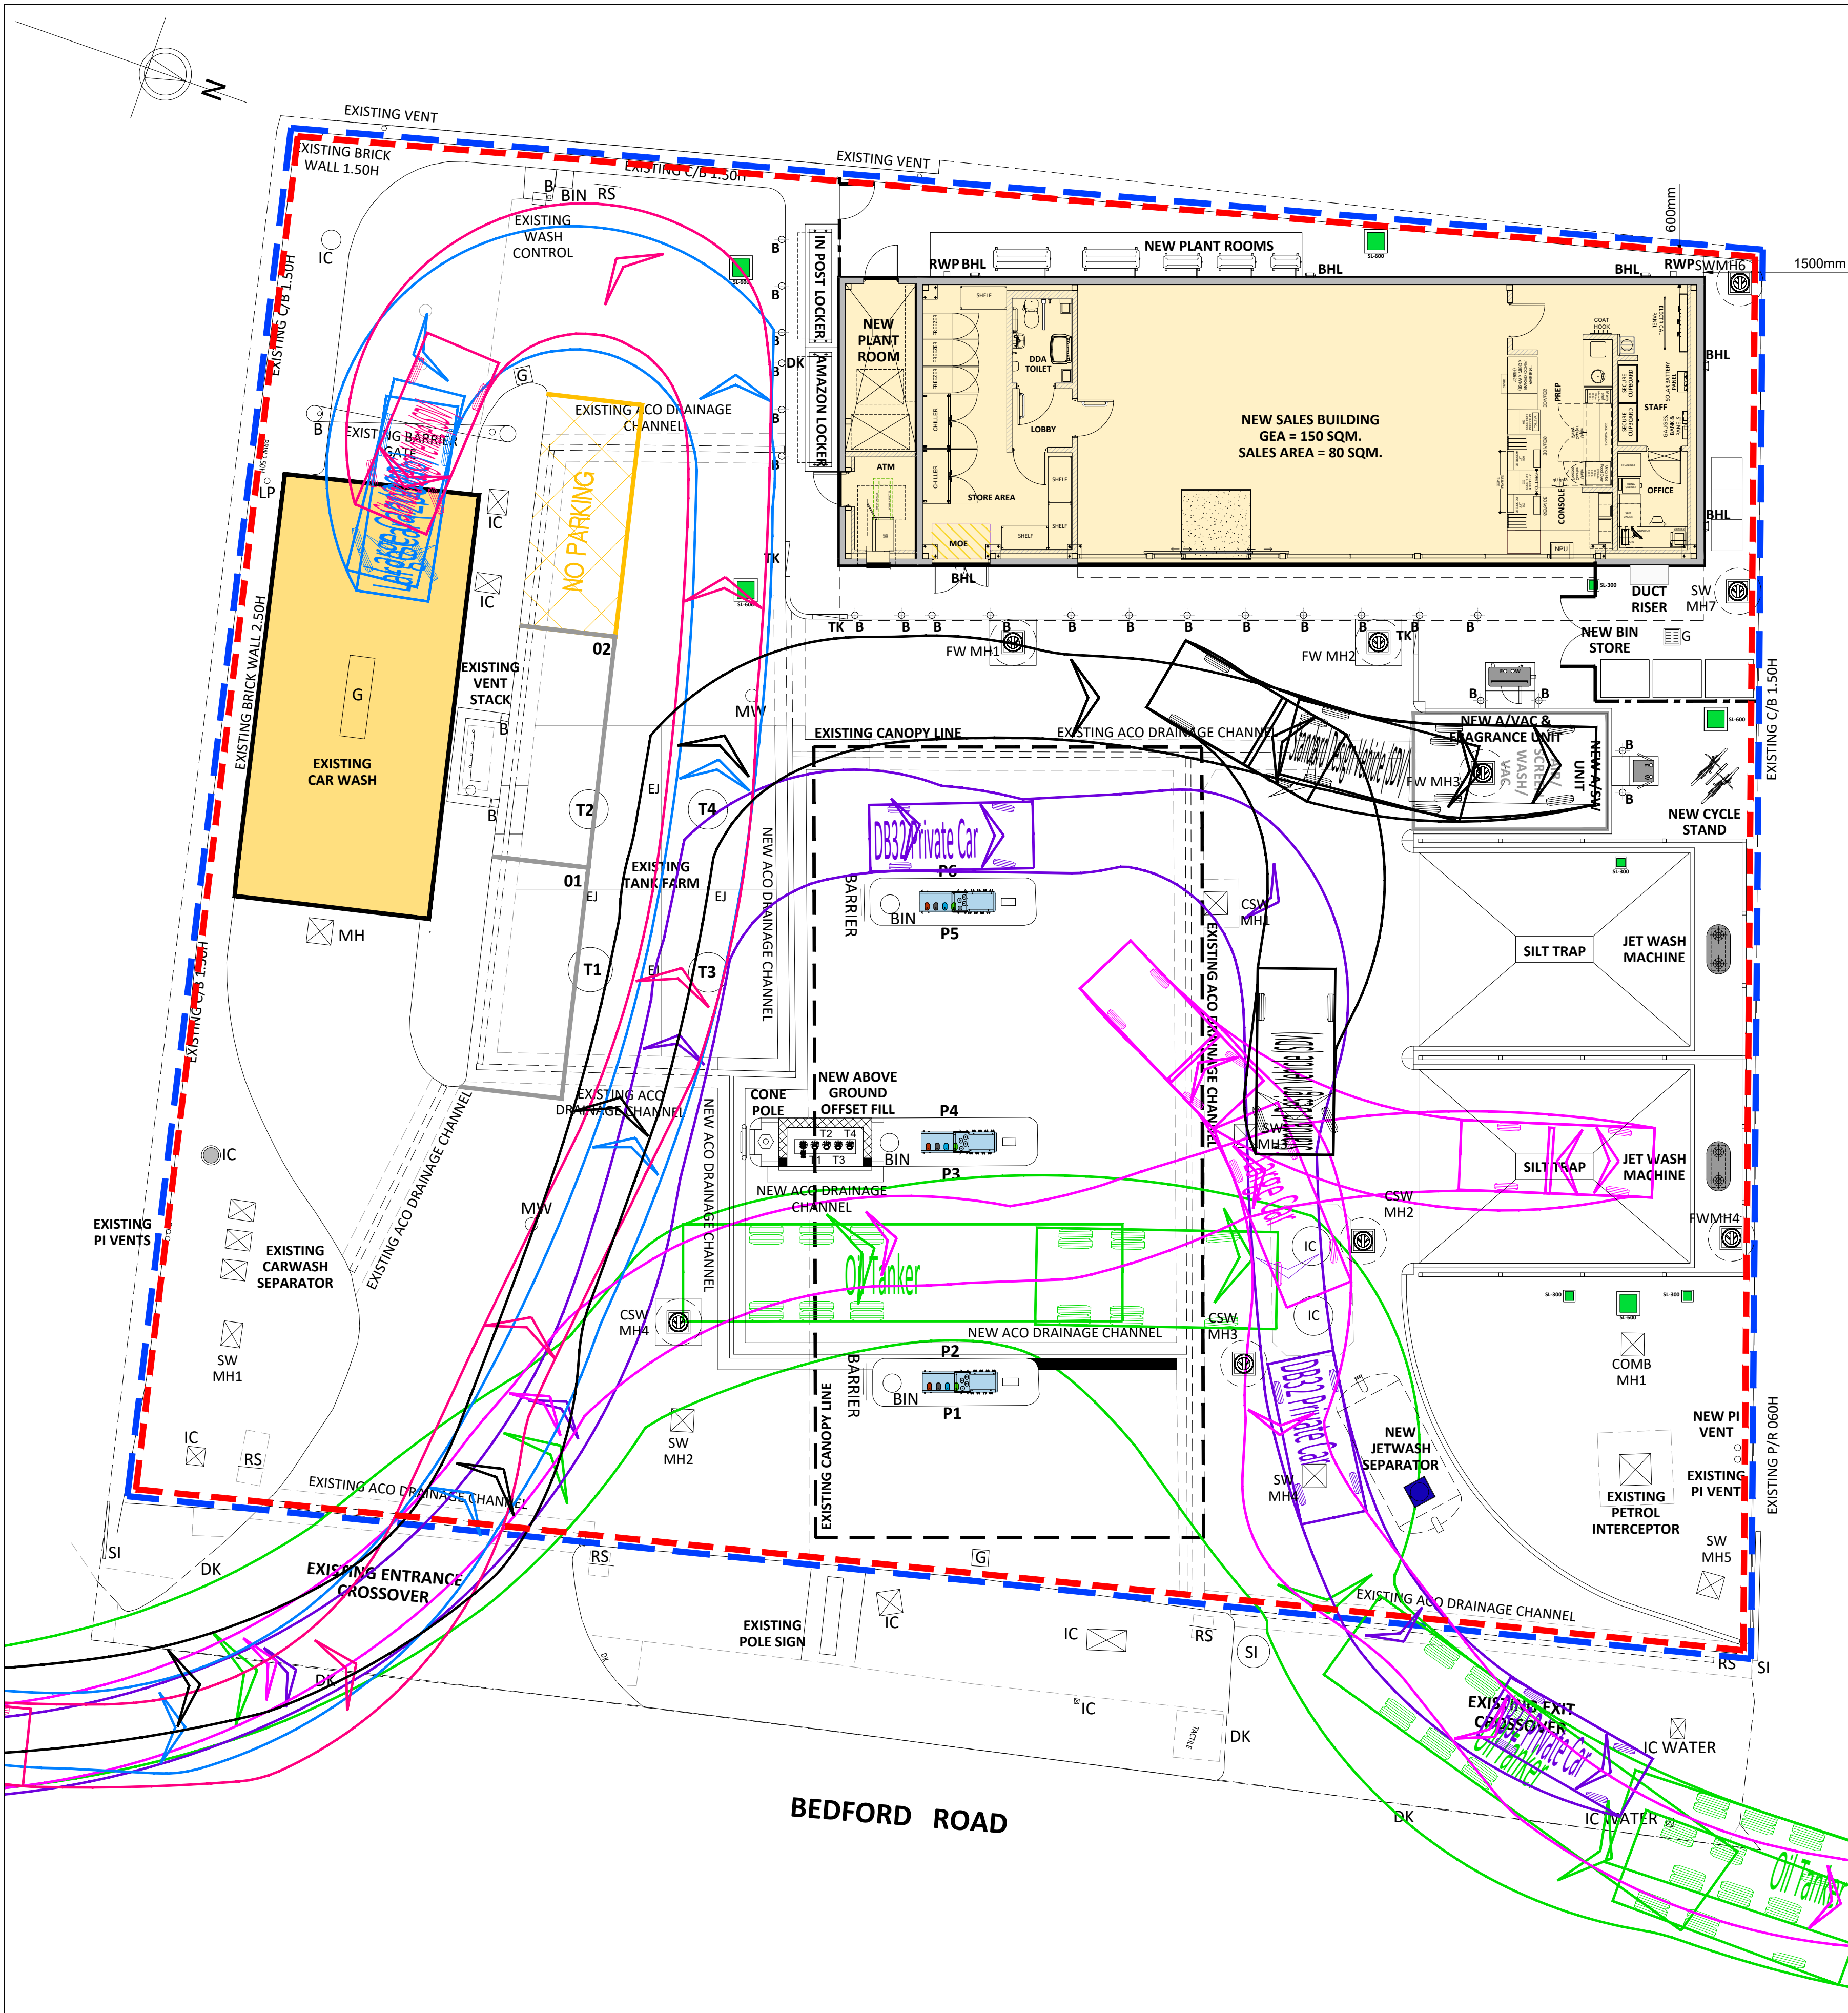


VEHICLE NOTES

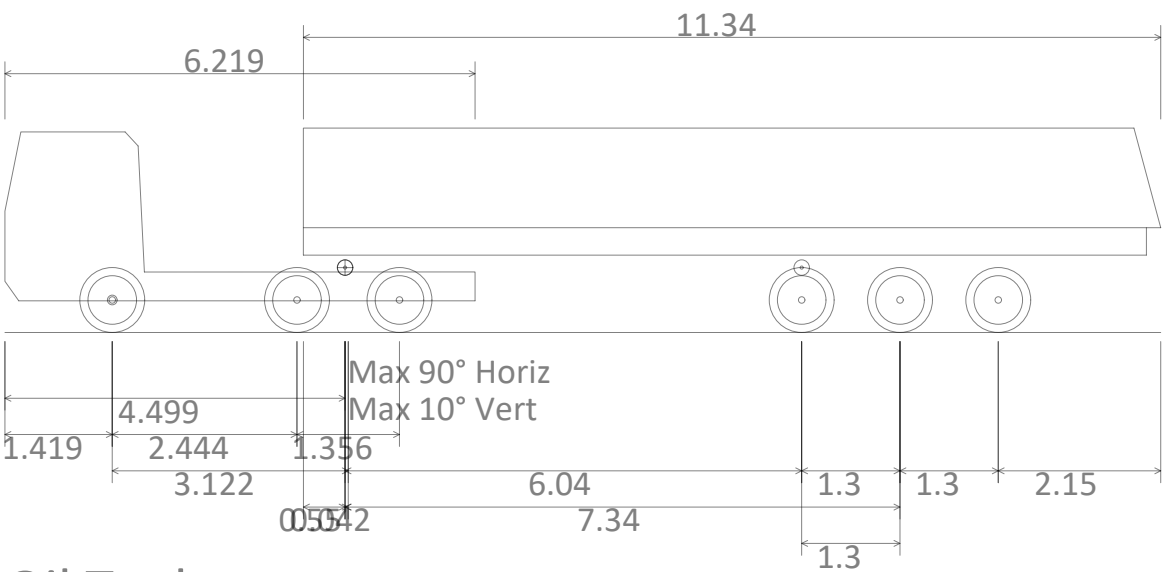

Oil Tanker
Overall Length
Overall Width
Overall Body Height
Min Body Ground Clearance
Track Width
Lock to lock time
Kerb to Kerb Turning Radius

15.289m
2.500m
2.704m
0.419m
2.450m
4.00s
6.670m

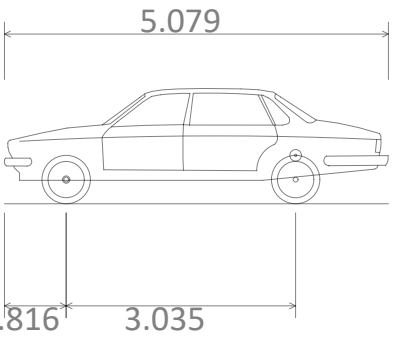

Large Car (2006)
Overall Length
Overall Width
Overall Body Height
Min Body Ground Clearance
Max Track Width
Lock to lock time
Kerb to Kerb Turning Radius


5.079m
1.872m
1.525m
0.310m
1.831m
4.00s
5.900m

GENERAL NOTES

THIS DRAWING HAS BEEN PREPARED FOR PLANNING PURPOSES ONLY.

THIS DRAWING IS TO BE READ IN CONJUNCTION WITH THE FOLLOWING:

- 10019011 LP - LOCATION PLAN
- 10019011 BP - BLOCK PLAN
- 10019011 ESL - EXISTING SITE LAYOUT
- 10019011 ESE - EXISTING SITE ELEVATIONS
- 10019011 PSL - PROPOSED SITE LAYOUT
- 10019011 PSE - PROPOSED SITE ELEVATIONS
- 10019011 ISBL - INTERNAL SALES BUILDING LAYOUTS
- 10019011 ESBE - EXISTING SALES BUILDING ELEVATIONS
- 10019011 PSBE - PROPOSED SALES BUILDING ELEVATIONS
- 10019011 PJWE - PROPOSED JET WASH ELEVATIONS
- 10019011 TRACK - TRACKING LAYOUT

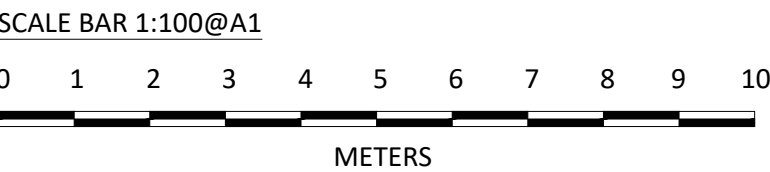

PROJECT MANAGERS :



DESIGNERS :



MBH Design Studio Ltd.
Brook House, Apex Court, Camphill Rd, West Byfleet, KT14 6SQ.
www.mbhtd.com t: 01932 352 727 f: 01932 351 545

PHASE: PLANNING

REV	DATE	DESCRIPTION	BY
C	08.09.26	UPDATED RED BOUNDARY	BKV/NB
B	18.06.26	UPDATED AS PER FEASIBILITY DRAWING	JP/NB
A	24.03.26	UPDATED RED BOUNDARY	JP/NB

PROJECT: HITCHIN SERVICE STATION,
BEDFORD ROAD, HITCHIN,
HERTS, SG5 2TY

TITLE: TRACKING LAYOUT



SHELL UK OIL PRODUCTS LTD
SHELL CENTER, YORK ROAD
LONDON
SE1 7NA
UNITED KINGDOM

DRAWN BY:	JP/NB	SCALE:	1:100@A1
DATE:	27.01.2026	PLOT DATE:	18.06.2026
CAD FILE:	E:\ARCHIVE\14548\DRAWINGS\HITCHIN 10019011-PLG-26		

DWG No:	10019011	TRACK	26	C
---------	----------	-------	----	---

A1

ORIGINAL
PLOT SIZE