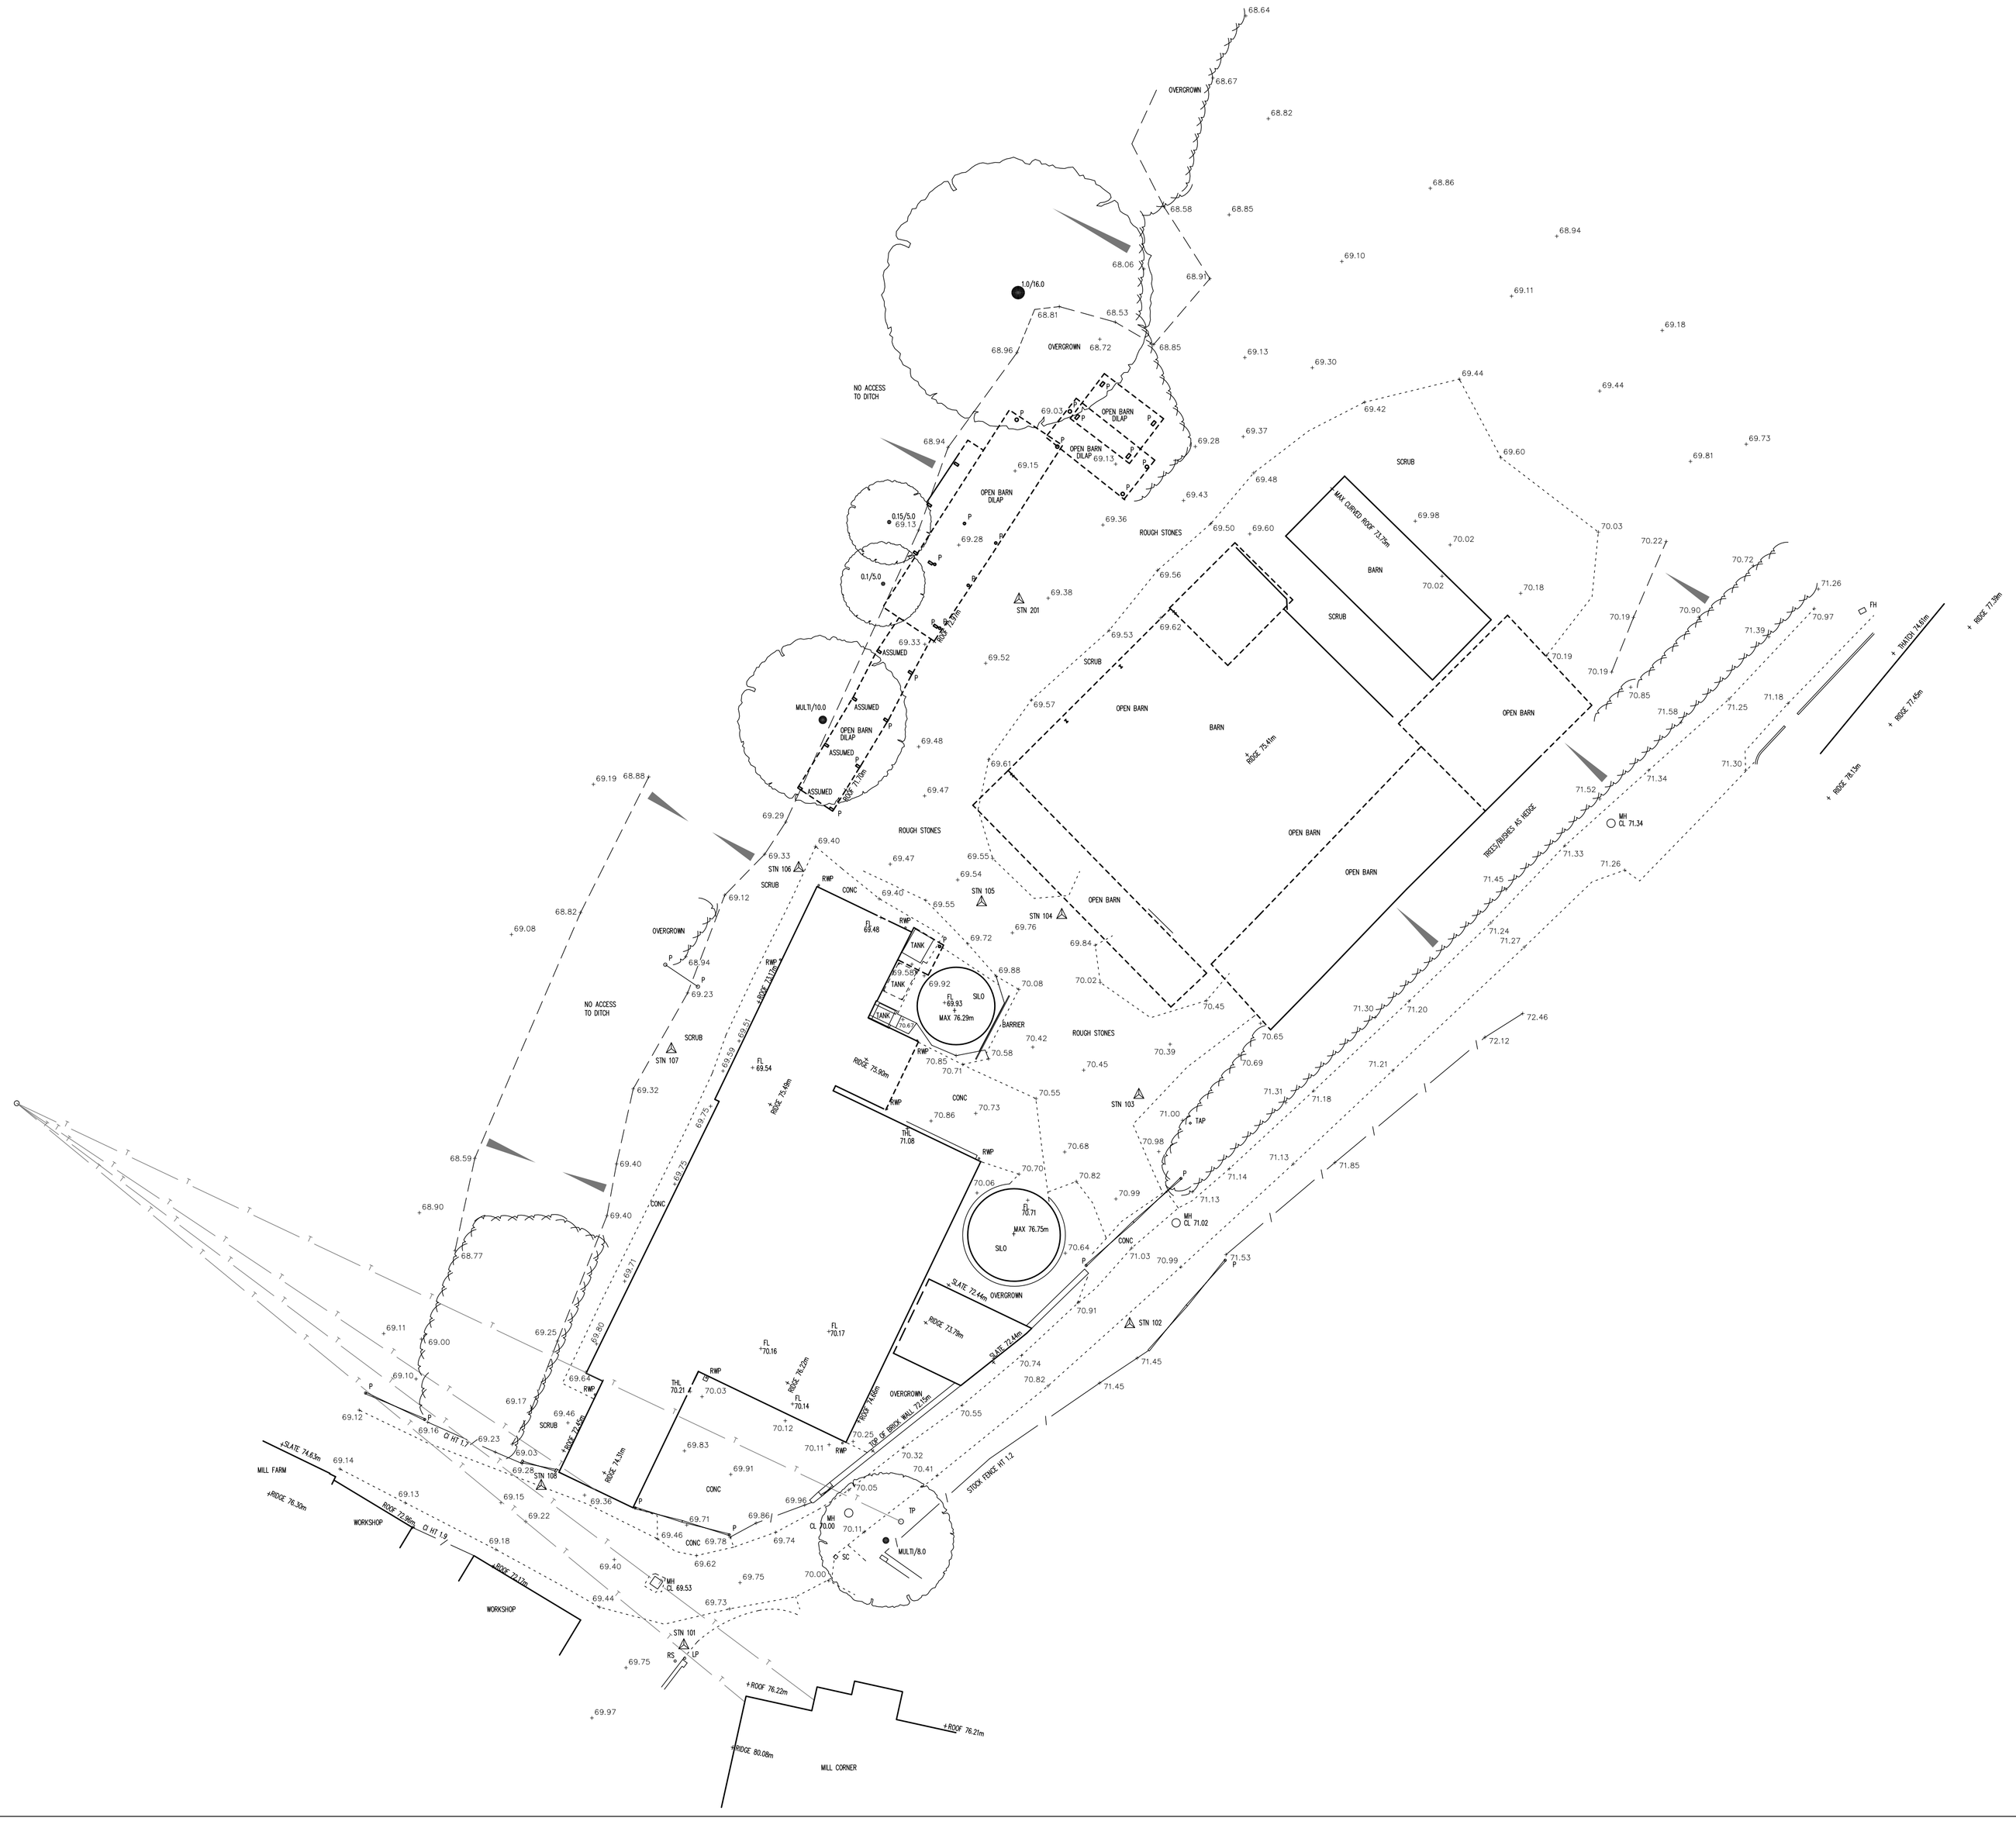


NORTH

LEGEND

- Survey Station
- 26.43 . . Level (cross indicates position unless arrowed)
- Kerb
- Drop Kerb
- Change of Surface
- Top / Bottom . . Banking
- Hedge / Bush Canopy
- Gate
- Wall
- Fence
- Foul Drainage With dia. in mm
- Storm Drainage
- OH . . Overhead Electricity Line
- UG . . Underground Electricity Line
- OH . . Overhead Telephone Line
- UG . . Underground Telephone Line
- 0.4/8.0 12m . . Tree with trunk(dia.)/ Ave spread(,dia.) Height if specified
- Sapling

ABBREVIATIONS (Where applicable)

GENERAL

- AV. Air Valve
- BB. Belisha Beacon
- BG. Box Gully
- BL. Bollard
- BP. Boundary Post
- BS. Bus Stop
- CD. Cable Duct
- CL. Cover Level
- CM. Cable Marker
- CPS. Concrete Paving Slabs
- DP. Down Pipe
- ECB. Electricity Control Box
- ECP. Electricity Cable Pit
- EJB. Electricity Cable Junction Box
- EP. Electricity Pole
- ERP. Earthing Point
- FB. Flower Bed
- FH. Fire Hydrant
- FIC. Feeds into Ground
- FP. Footpath
- G. Gully
- GP. Gate Post
- GV. Gas Valve
- H. Hydrant
- IC. Inspection Cover
- IL. Invert Level
- KO. Kerb Outlet
- LP. Lamp Post
- MH. Manhole
- MKR. Marker
- NB. Notice Board
- NFI. No Further Information
- NSIF. Not Surveyed - Information From
- P. Post
- PM. Parking Meter
- PRV. Pressure Reducing Valve
- RE. Rodding Eye
- RG. Road Gully
- RS. Road Sign
- RWP. Rain Water Pipe
- SC. Stop Cock
- SP. Signpost
- SV. Sluice Valve
- T. Tree
- TCB. Telephone Call Box
- THL. Threshold Level
- TIC. Telephone Inspection Cover
- TJB. Telephone Junction Box
- TL. Traffic Light
- TP. Telephone Pole
- UTL. Unable to Lift
- VP. Vent Pipe
- WL. Water Level
- WM. Water Meter
- WV. Water Valve

FENCES AND WALLS

- BKW. Brick Wall
- BLW. Block Wall
- BW. Post & Barbed Wire Fence
- CB. Close Boarded Fence
- CI. Corrugated Iron Fence
- CP. Chestnut Paling Fence
- CW. Concrete Wall
- DSW. Dry Stone Wall
- IR. Iron Railing Fence
- OB. Open Boarded Fence
- PC. Post & Chain Fence
- PCL. Post & Chain Link Fence
- PF. Panel Fence
- PR. Post & Rail Fence
- PW. Post & Wire Fence
- PWM. Post & Wire Mesh Fence
- RW. Retaining Wall
- SF. Security Fence
- STW. Stone Wall
- SW. Sheep Wire Fence

OTHER ABBREVIATIONS USED ON THIS SURVEY

STATION SCHEDULE

STN No.	EASTINGS	NORTHINGS	LEVEL	REMARKS
101	517852.605	227995.449	69.772	MAG NAIL
102	517879.124	228014.557	71.039	MAG NAIL
103	517879.668	228028.197	70.555	MAG NAIL
104	517875.086	228038.902	69.734	MAG NAIL
105	517870.315	228039.656	69.641	MAG NAIL
106	517859.435	228041.694	69.469	MAG NAIL (TEMP)
107	517851.859	228030.916	69.489	MAG NAIL (TEMP)
108	517844.121	228004.932	69.247	MAG NAIL
201	517872.542	228057.667	69.451	MAG NAIL

0m 2m 4m 6m 8m 10m 20m

1:200

NOTES

SURVEY TIED INTO NATIONAL GRID OSTN02 AND OSGM02 DATUM FOR HEIGHT USING GPS EQUIPMENT UTILIZING THE TRIMBLE VRS NOW SYSTEM FOR REAL TIME KINEMATIC (RTK) CORRECTIONS NATIONAL GRID SCALE FACTOR HAS NOT BEEN APPLIED TO THE SURVEY UNLESS SPECIFIED

DRAINAGE AND SERVICE INFORMATION SHOWN ON THIS SURVEY HAS BEEN OBTAINED BY VISUAL INSPECTION ONLY. ALTHOUGH ALL POSSIBLE CARE HAS BEEN TAKEN TO ENSURE THAT DETAILS SHOWN ARE CORRECT, WE ARE UNABLE TO ACCEPT ANY RESPONSIBILITY FOR COSTS ARISING OUT OF ANY ERRORS OR OMISSIONS.

COPYRIGHT: THIS DRAWING MAY NOT BE REPRODUCED IN ANY FORM WHATSOEVER WITHOUT THE CONSENT OF CJ SURVEYS LTD.

C J SURVEYS LTD
LAND | BUILDING | ENGINEERING
PROFESSIONAL MEASURED SURVEYS
Tel: 01638 581031 Mobile: 07845 775645
Web: www.cjsurveys.co.uk E.mail: mail@cjsurveys.co.uk

CLIENT WILL TAYLOR
C/O BBR DESIGN

DATE	DRAWN	SHEET SIZE	SCALE
OCT 2023	MK/CJ	A1	1:200

PROJECT TOPOGRAPHIC SURVEY
CHARLTON BARNS, CHARLTON, HITCHIN

DRAWING NO. 10923/T1