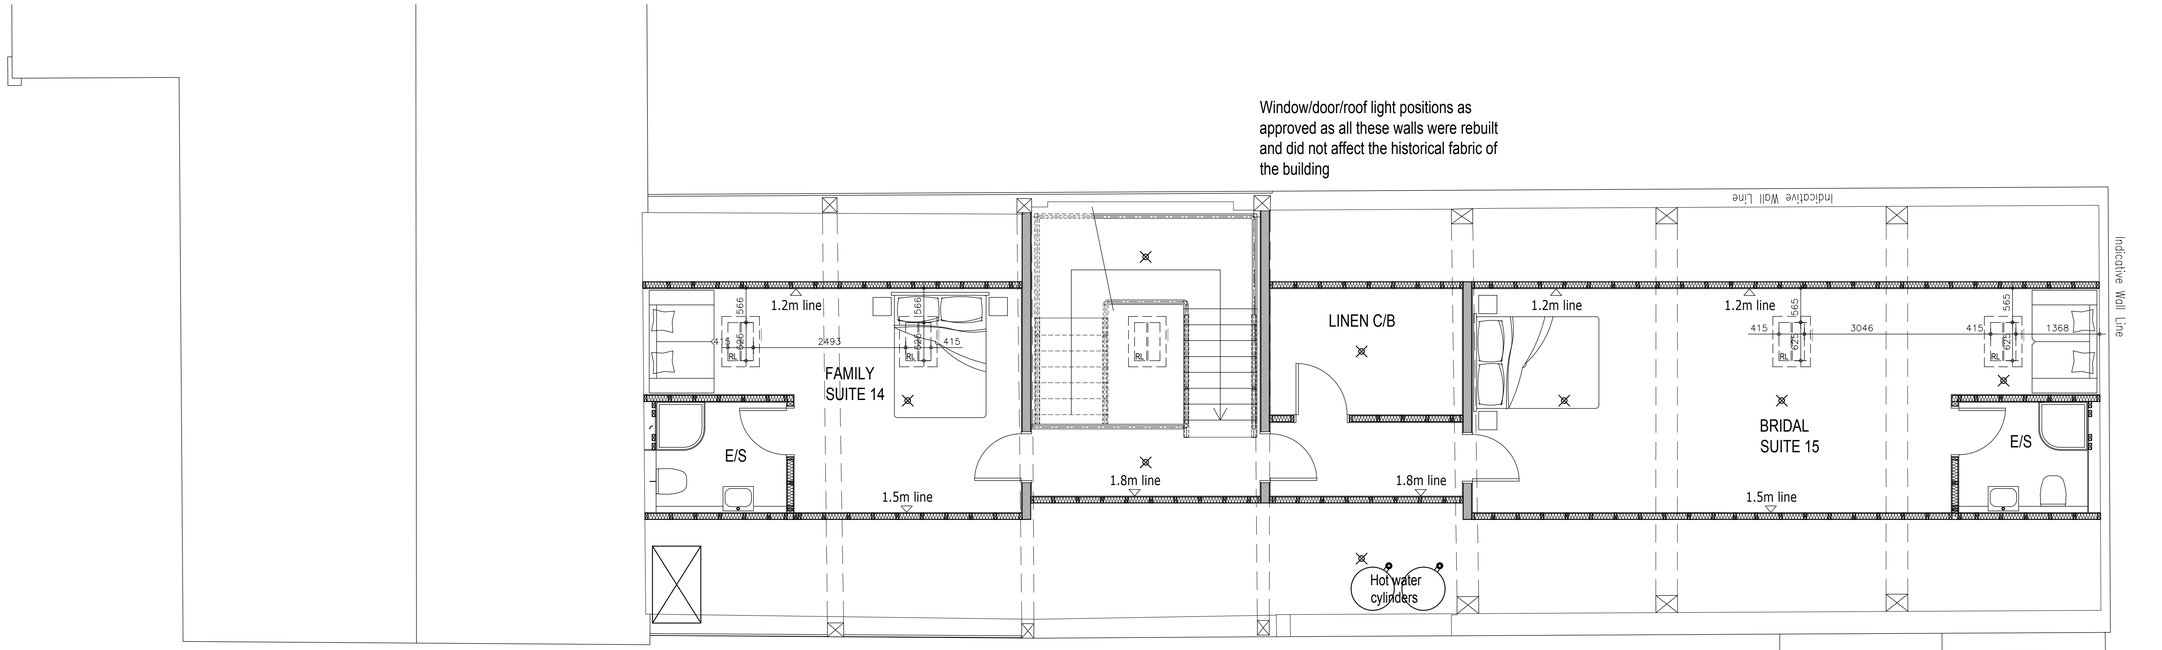
Wastell &Porter

Window/door/roof light positions as approved as all these walls were rebuilt and did not affect the historical fabric of the building


Indicative Wall Line
Indicative Wall Line
1.2m line
1566
1566
2493
415
FAMILY SUITE 14
E/S
1.5m line
1.8m line
LINEN C/B
1.8m line
1.2m line
Hot water cylinders
1.2m line
1565
415
3046
415
1368
BRIDAL SUITE 15
E/S
1.5m line
RL
RL
RL