
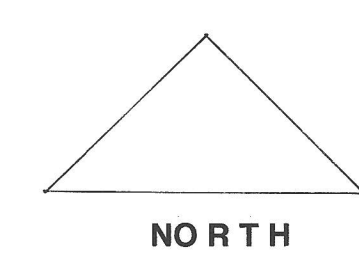
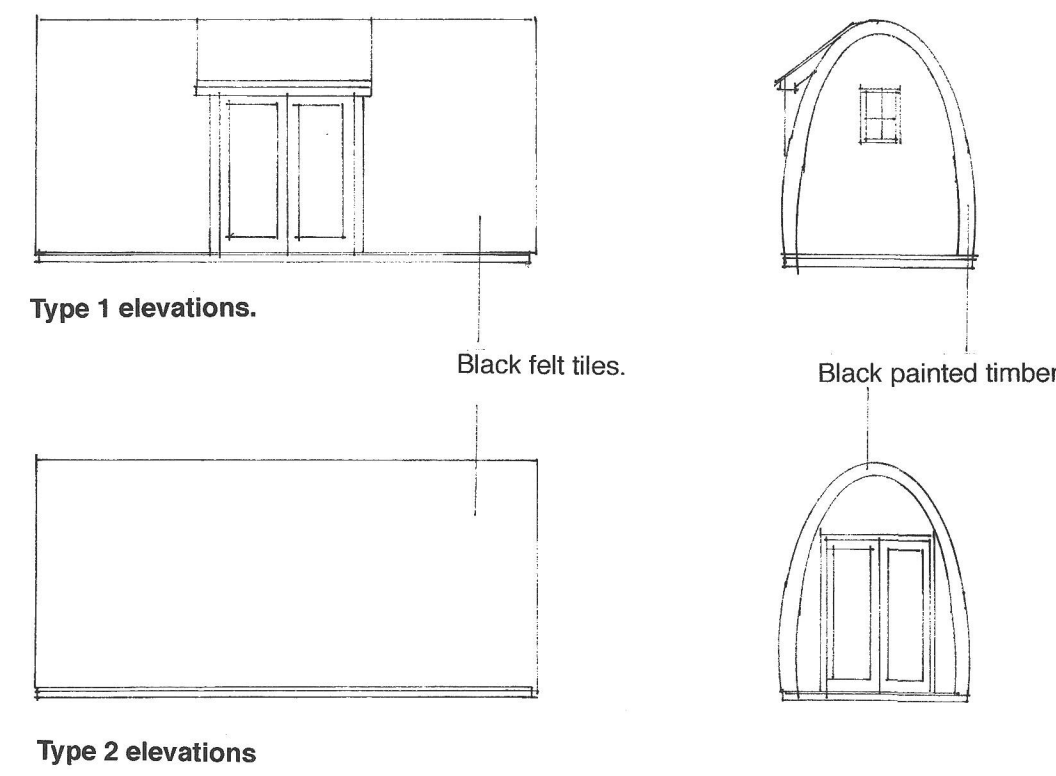
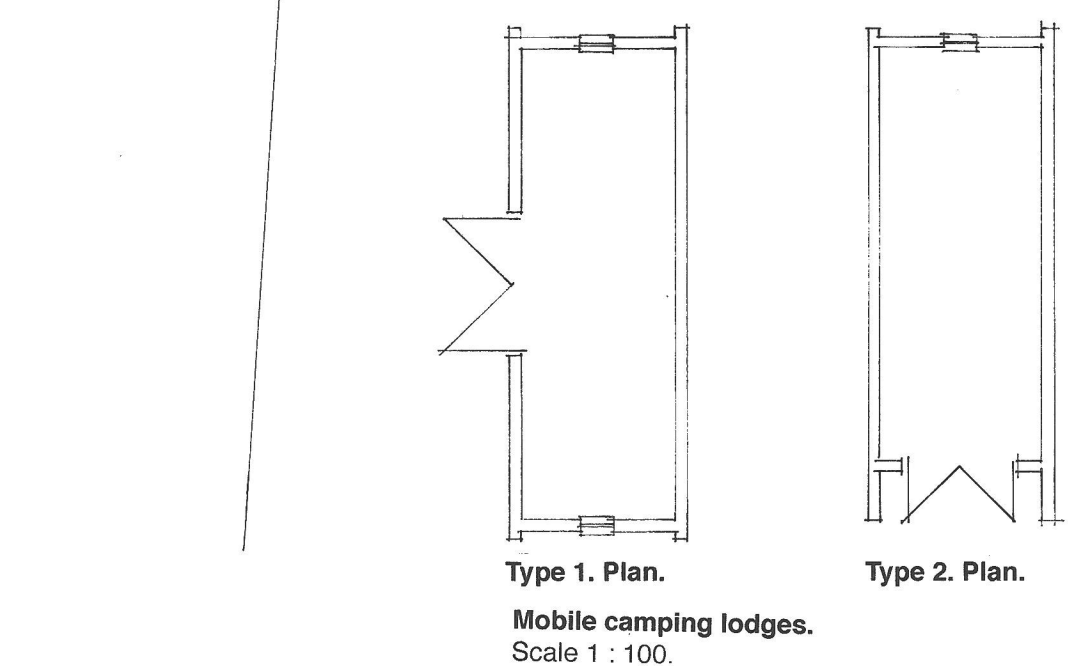


TREE SURVEY				
Tree No.	Species	Height	Spread	Notes
1	Apple	5 metres	4 metres	
2	Conifer	8	7	
3	Common Hazel	5	7	Coppiced
4	Deadwood			Requires removal
5	Maple	8	5	Multi stemmed
6	Damson	6	3	Multi stemmed
7	Common Lime	10	6	
8	Deadwood			
9	Ash	8	4	Multi stemmed
10	Common Lime	8	5	Multi stemmed
11	Spindle	7	4	Multi stemmed
12	Spindle	7	4	Multi stemmed
13	Spindle	8	4	Multi stemmed
14	Deadwood			
15	Deadwood			
16	Deadwood			
17	Deadwood			
18	Ivy on deadwood	5	3	
19	Sycamore	18	5	
20	Sycamore	15	5	
21	Sycamore	18	5	
22	Sycamore	18	5	
23	Sycamore	18	6	
24	Sycamore	12	7	
25	Conifer	8	4	
26	Plum	5	3	
27	Plum	5	3	
28	Plum	5	3	
29	Prunus	6	3	
30	Ash	7	3	
31	Prunus	8	8	Coppiced
32	Spindle	8	6	
33	Common Lime	8	4	
34	Sycamore	25	10	
35	Common Lime	8	4	
36	Sycamore	8	4	
37	Common Lime	8	5	Half the tree fallen, needs cutting back
38	Sycamore	12	4	
39	Sycamore	12	4	
40	Sycamore	18	5	
41	Sycamore	18	5	
42	Sycamore	18	5	

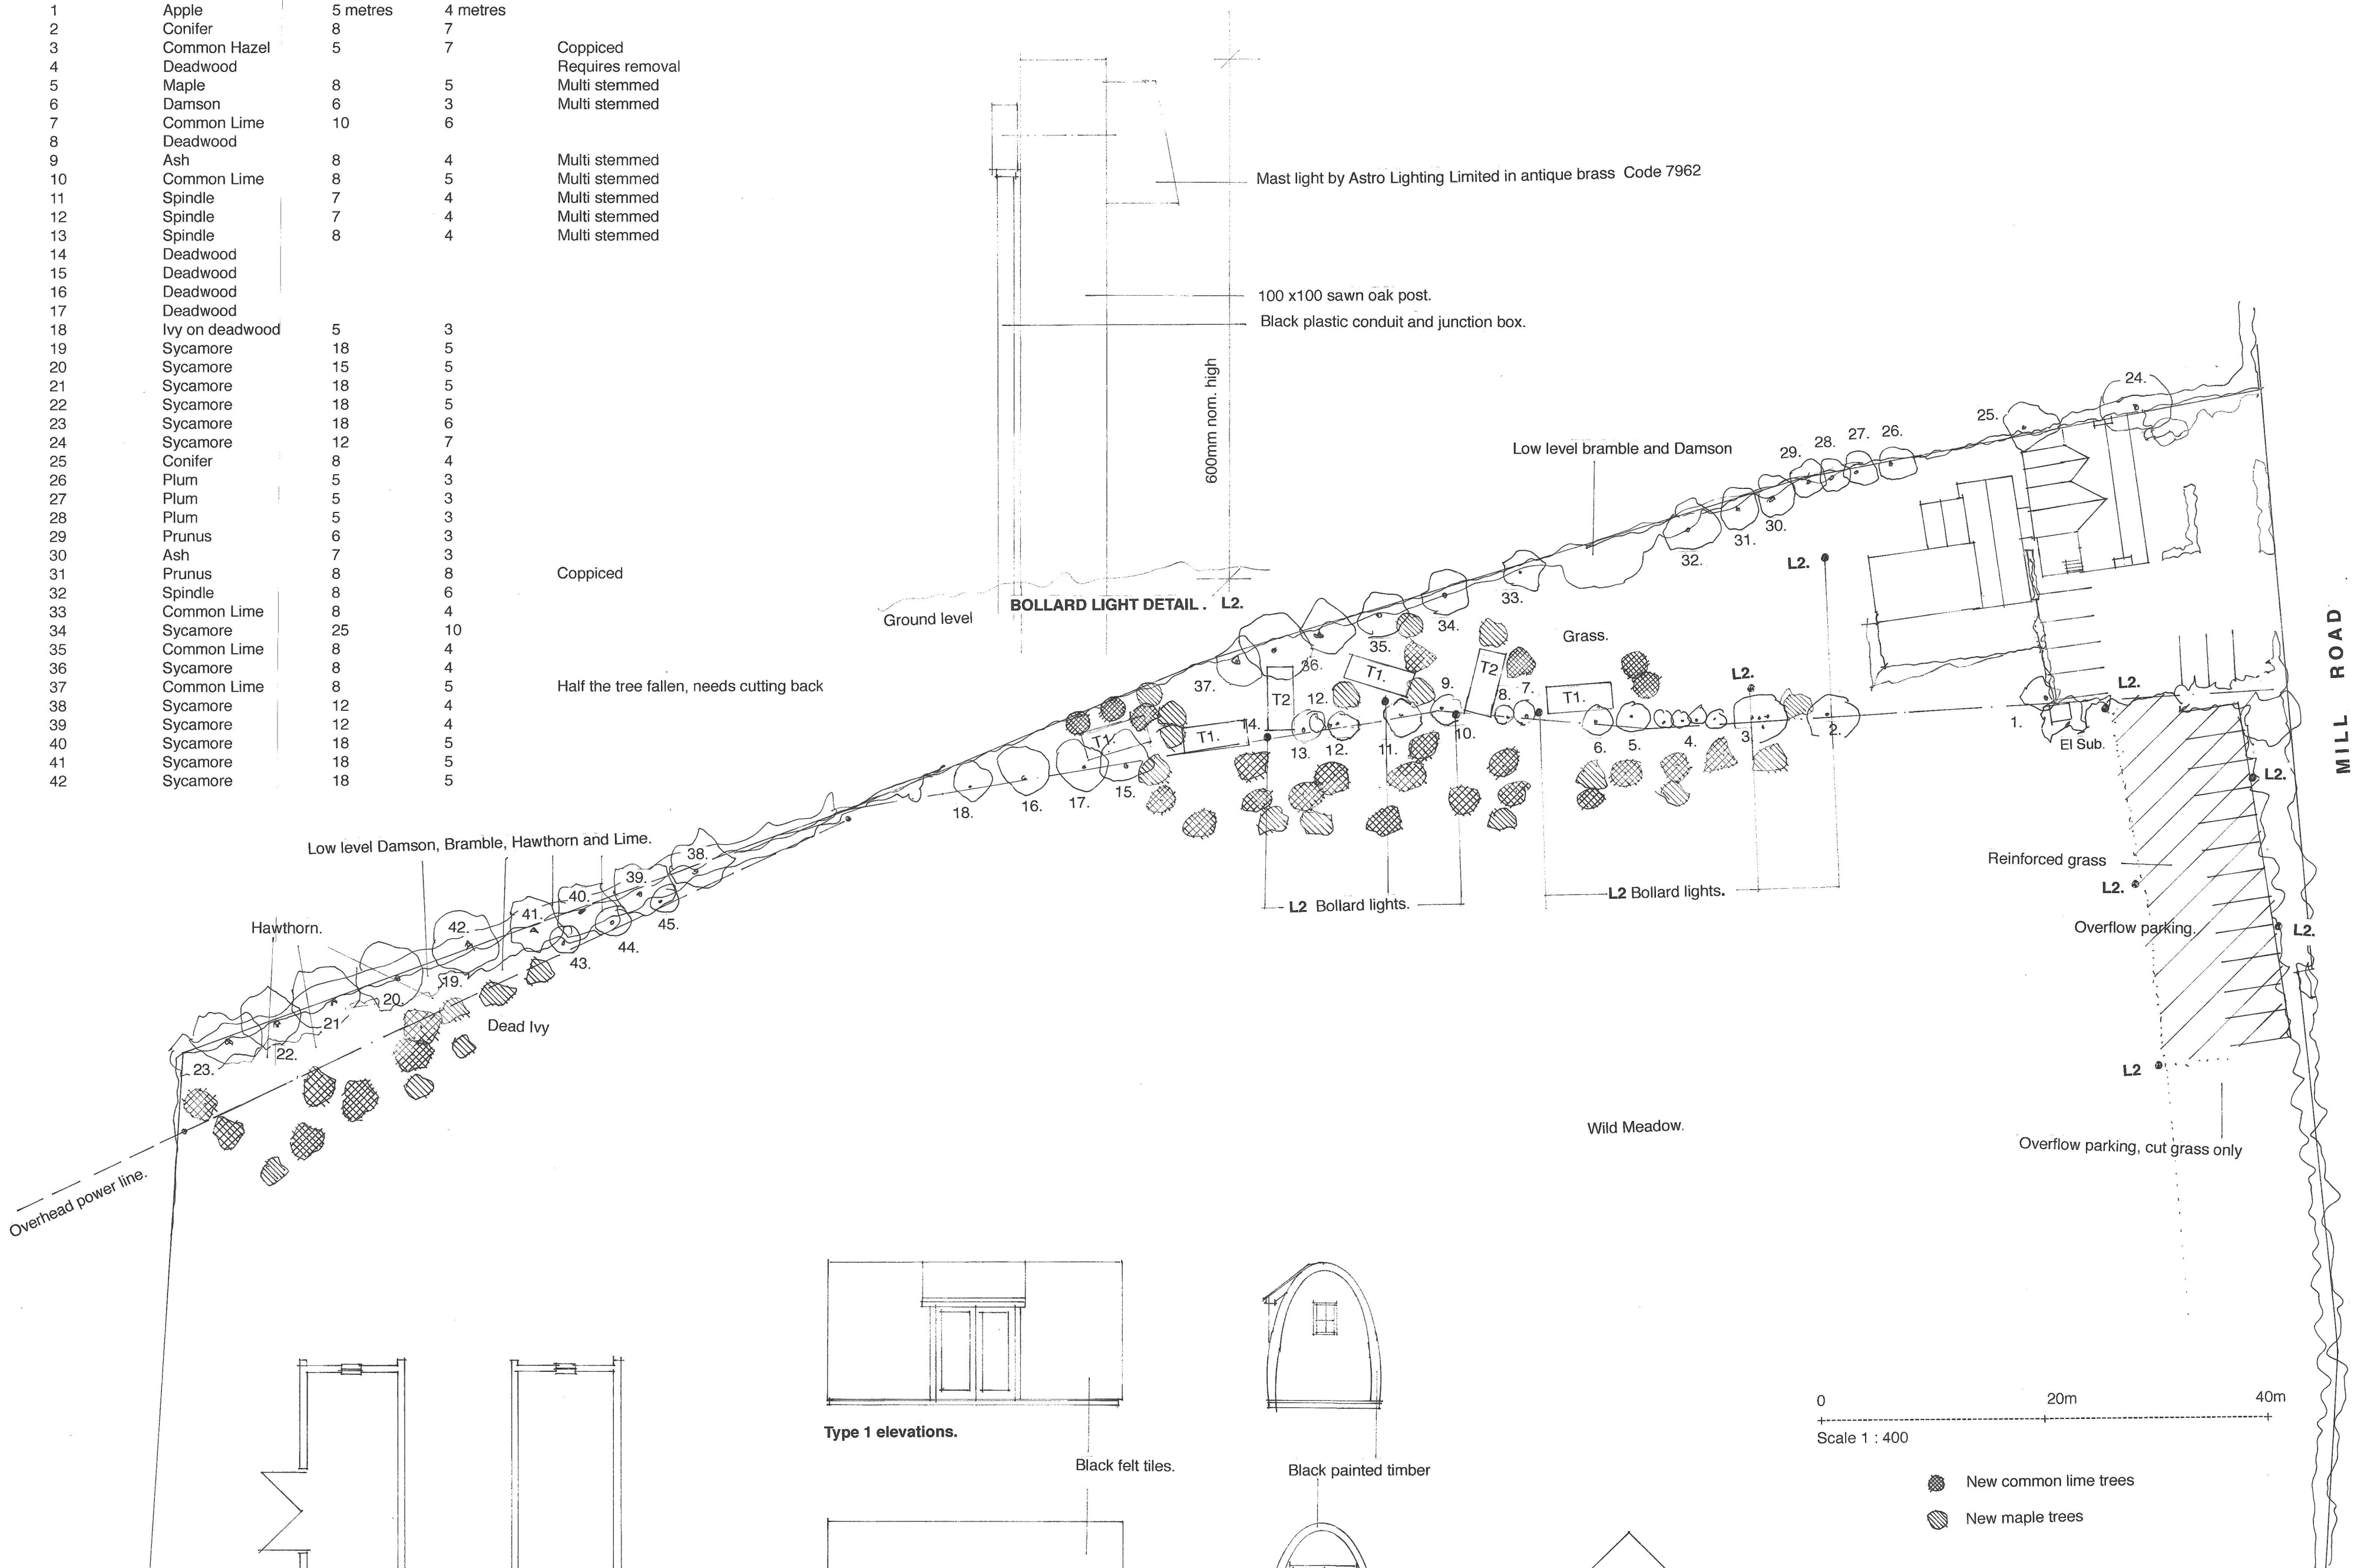

- New common lime trees
- New maple trees

Project: MOON AND STARS ph MILL ROAD, RUSHDEN, BUNTINGFORD, SG9 0TA			
Subject: TREE SURVEY			
Scale: 1 : 400.	Date: Aug, 22.	Project Ref: MS.	Drwg. No.: 10. Rev.: B
Architects: Big Brown Dog Limited		The Old Post Office, Brookside, Dalham, Suffolk CB8 8TG	
T: 01638 500234		F: 01638 500343	
		E: bigbrowndog@keme.co.uk	
Original size: A2		© BIG BROWN DOG LIMITED	

B Nov, 24 Amended for condition
A Feb, 23 Amended for planning