


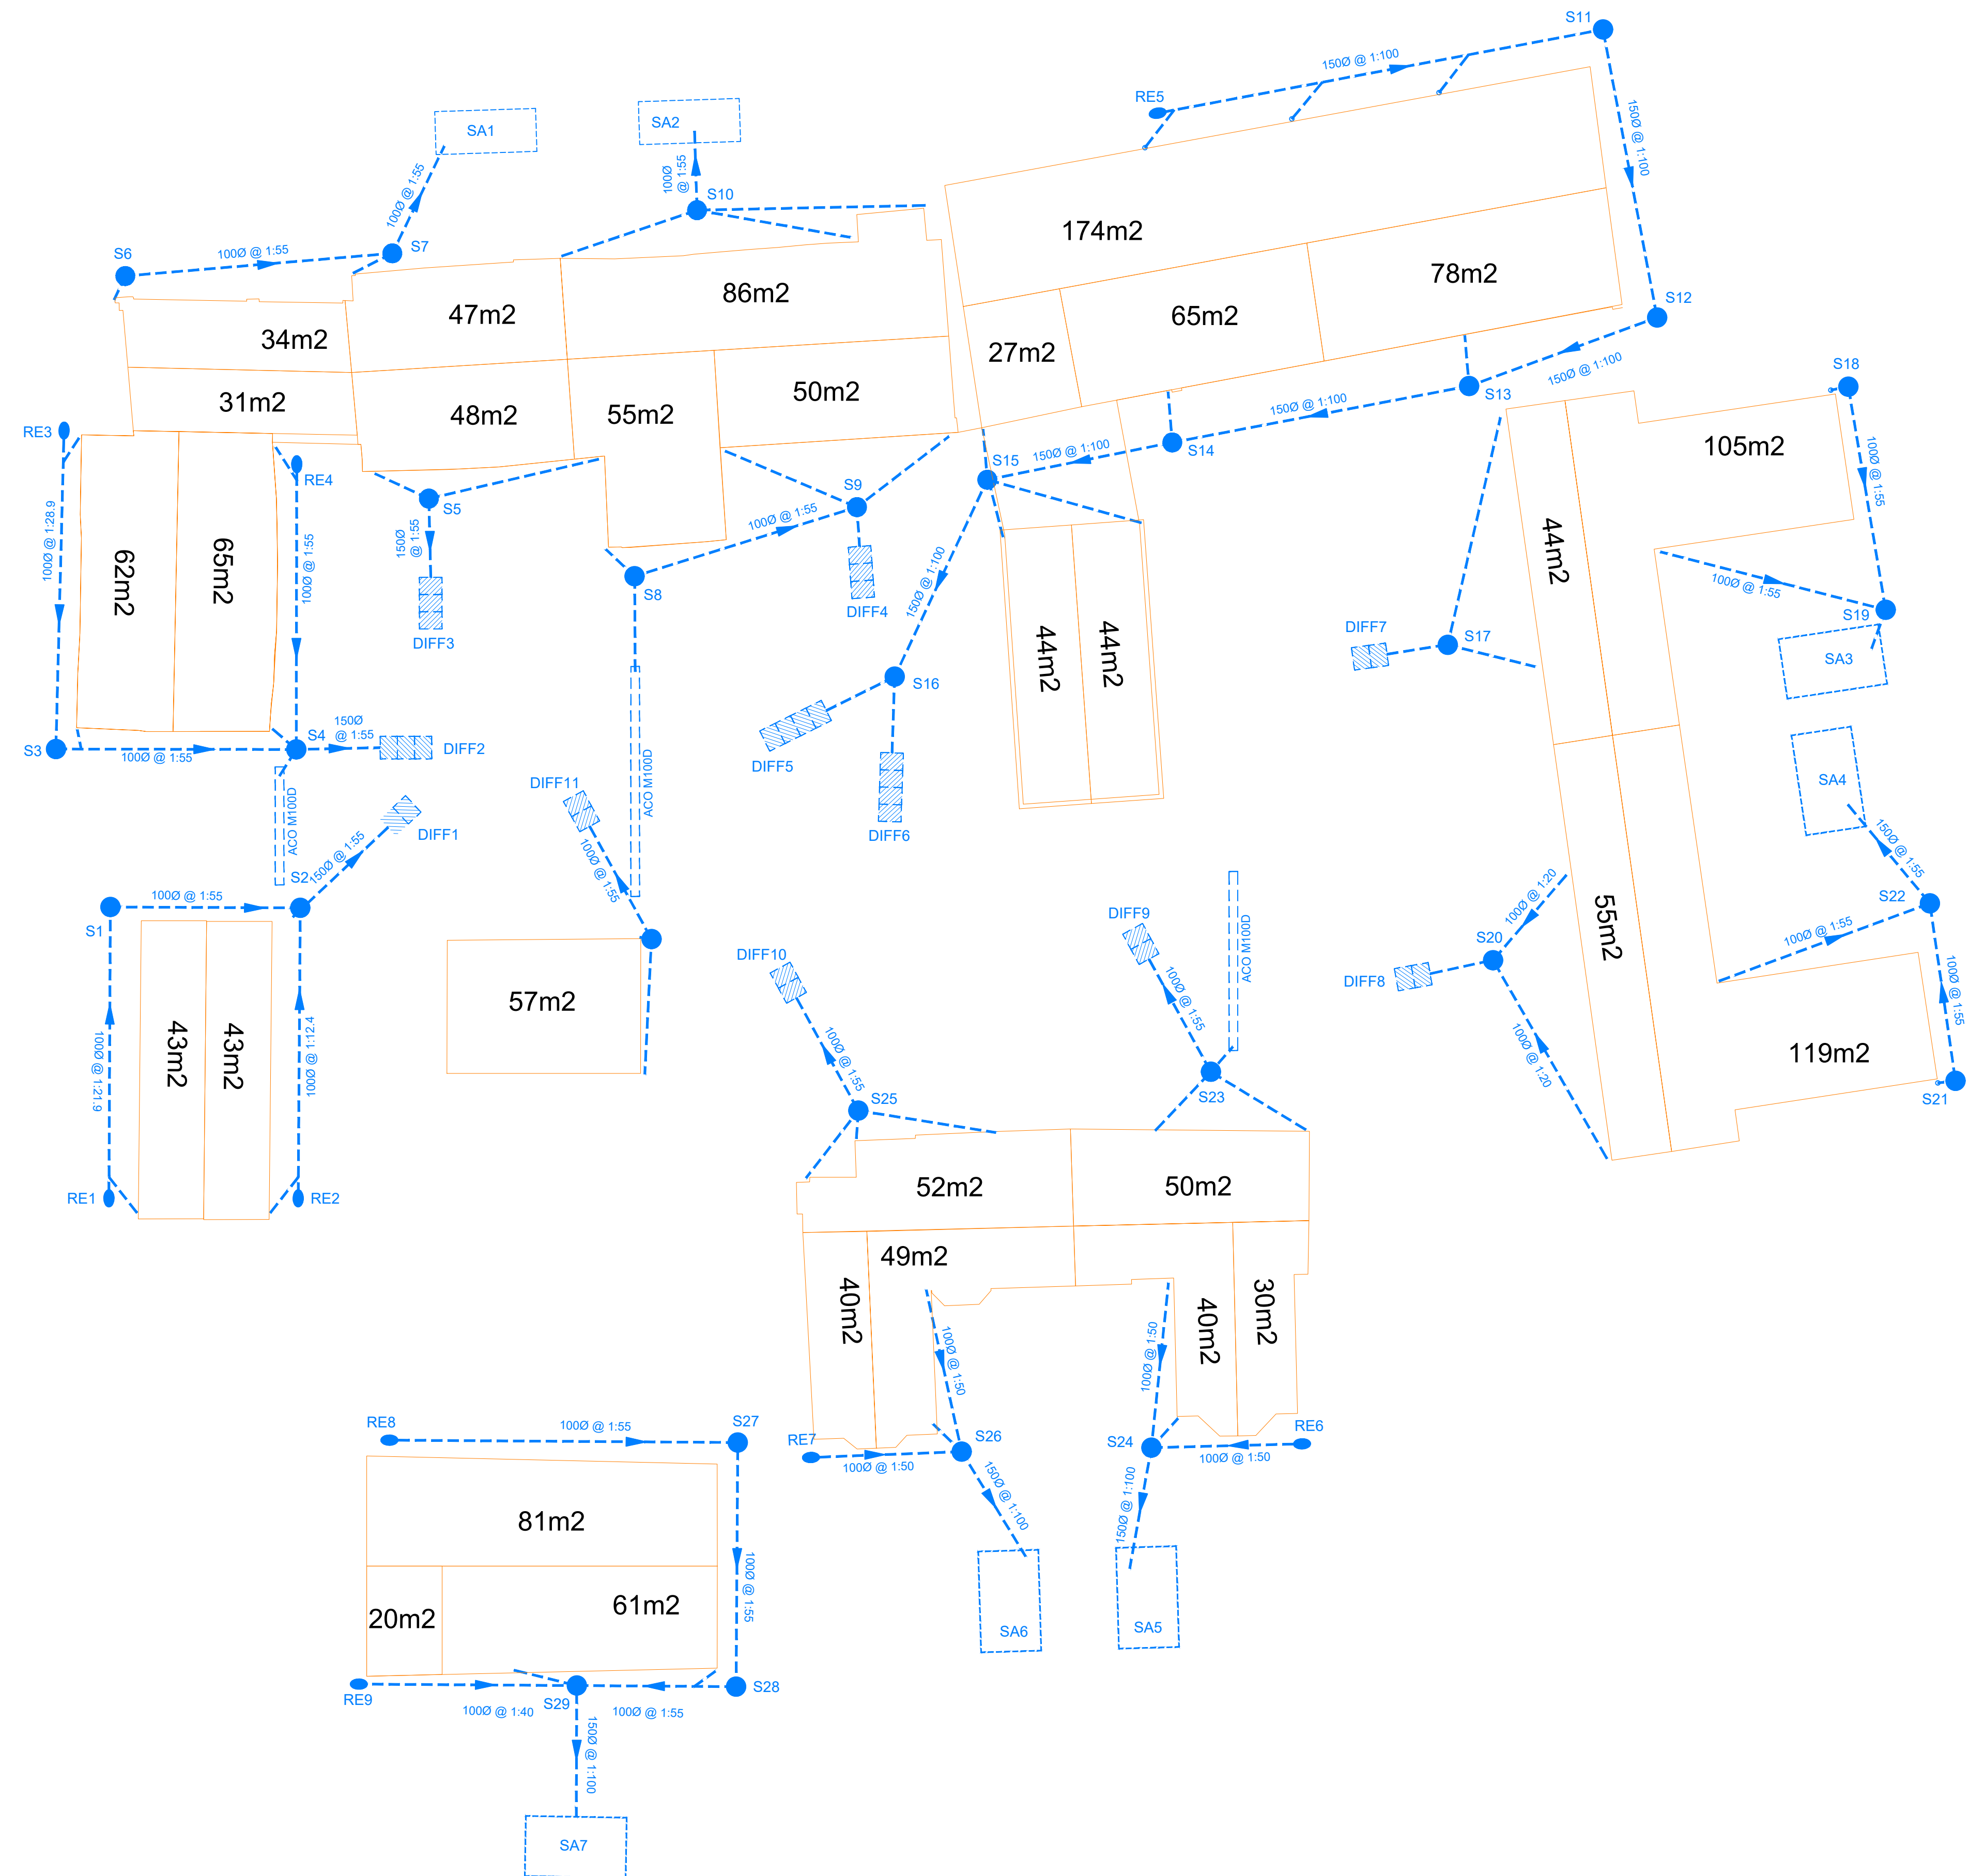

This Drawing must be read in conjunction with all other relevant drawings issued for construction purposes by STA Ltd and other parties. The copyright of this drawing is vested in Stuart Thomas Associates Ltd. This drawing must only be used for the purpose for which it was issued by Stuart Thomas Associates Ltd, it and the designs within it must not be reproduced without specific consent. Nothing in this drawing confers or purports to confer on any third party any benefit or right under The Contracts (Rights of Third Parties) Act 1999

Revisions

Structural and Civil Engineers
Consulting Engineers

project
Highover Farm, Hitchin

drawing

Surface Water Catchment Areas