


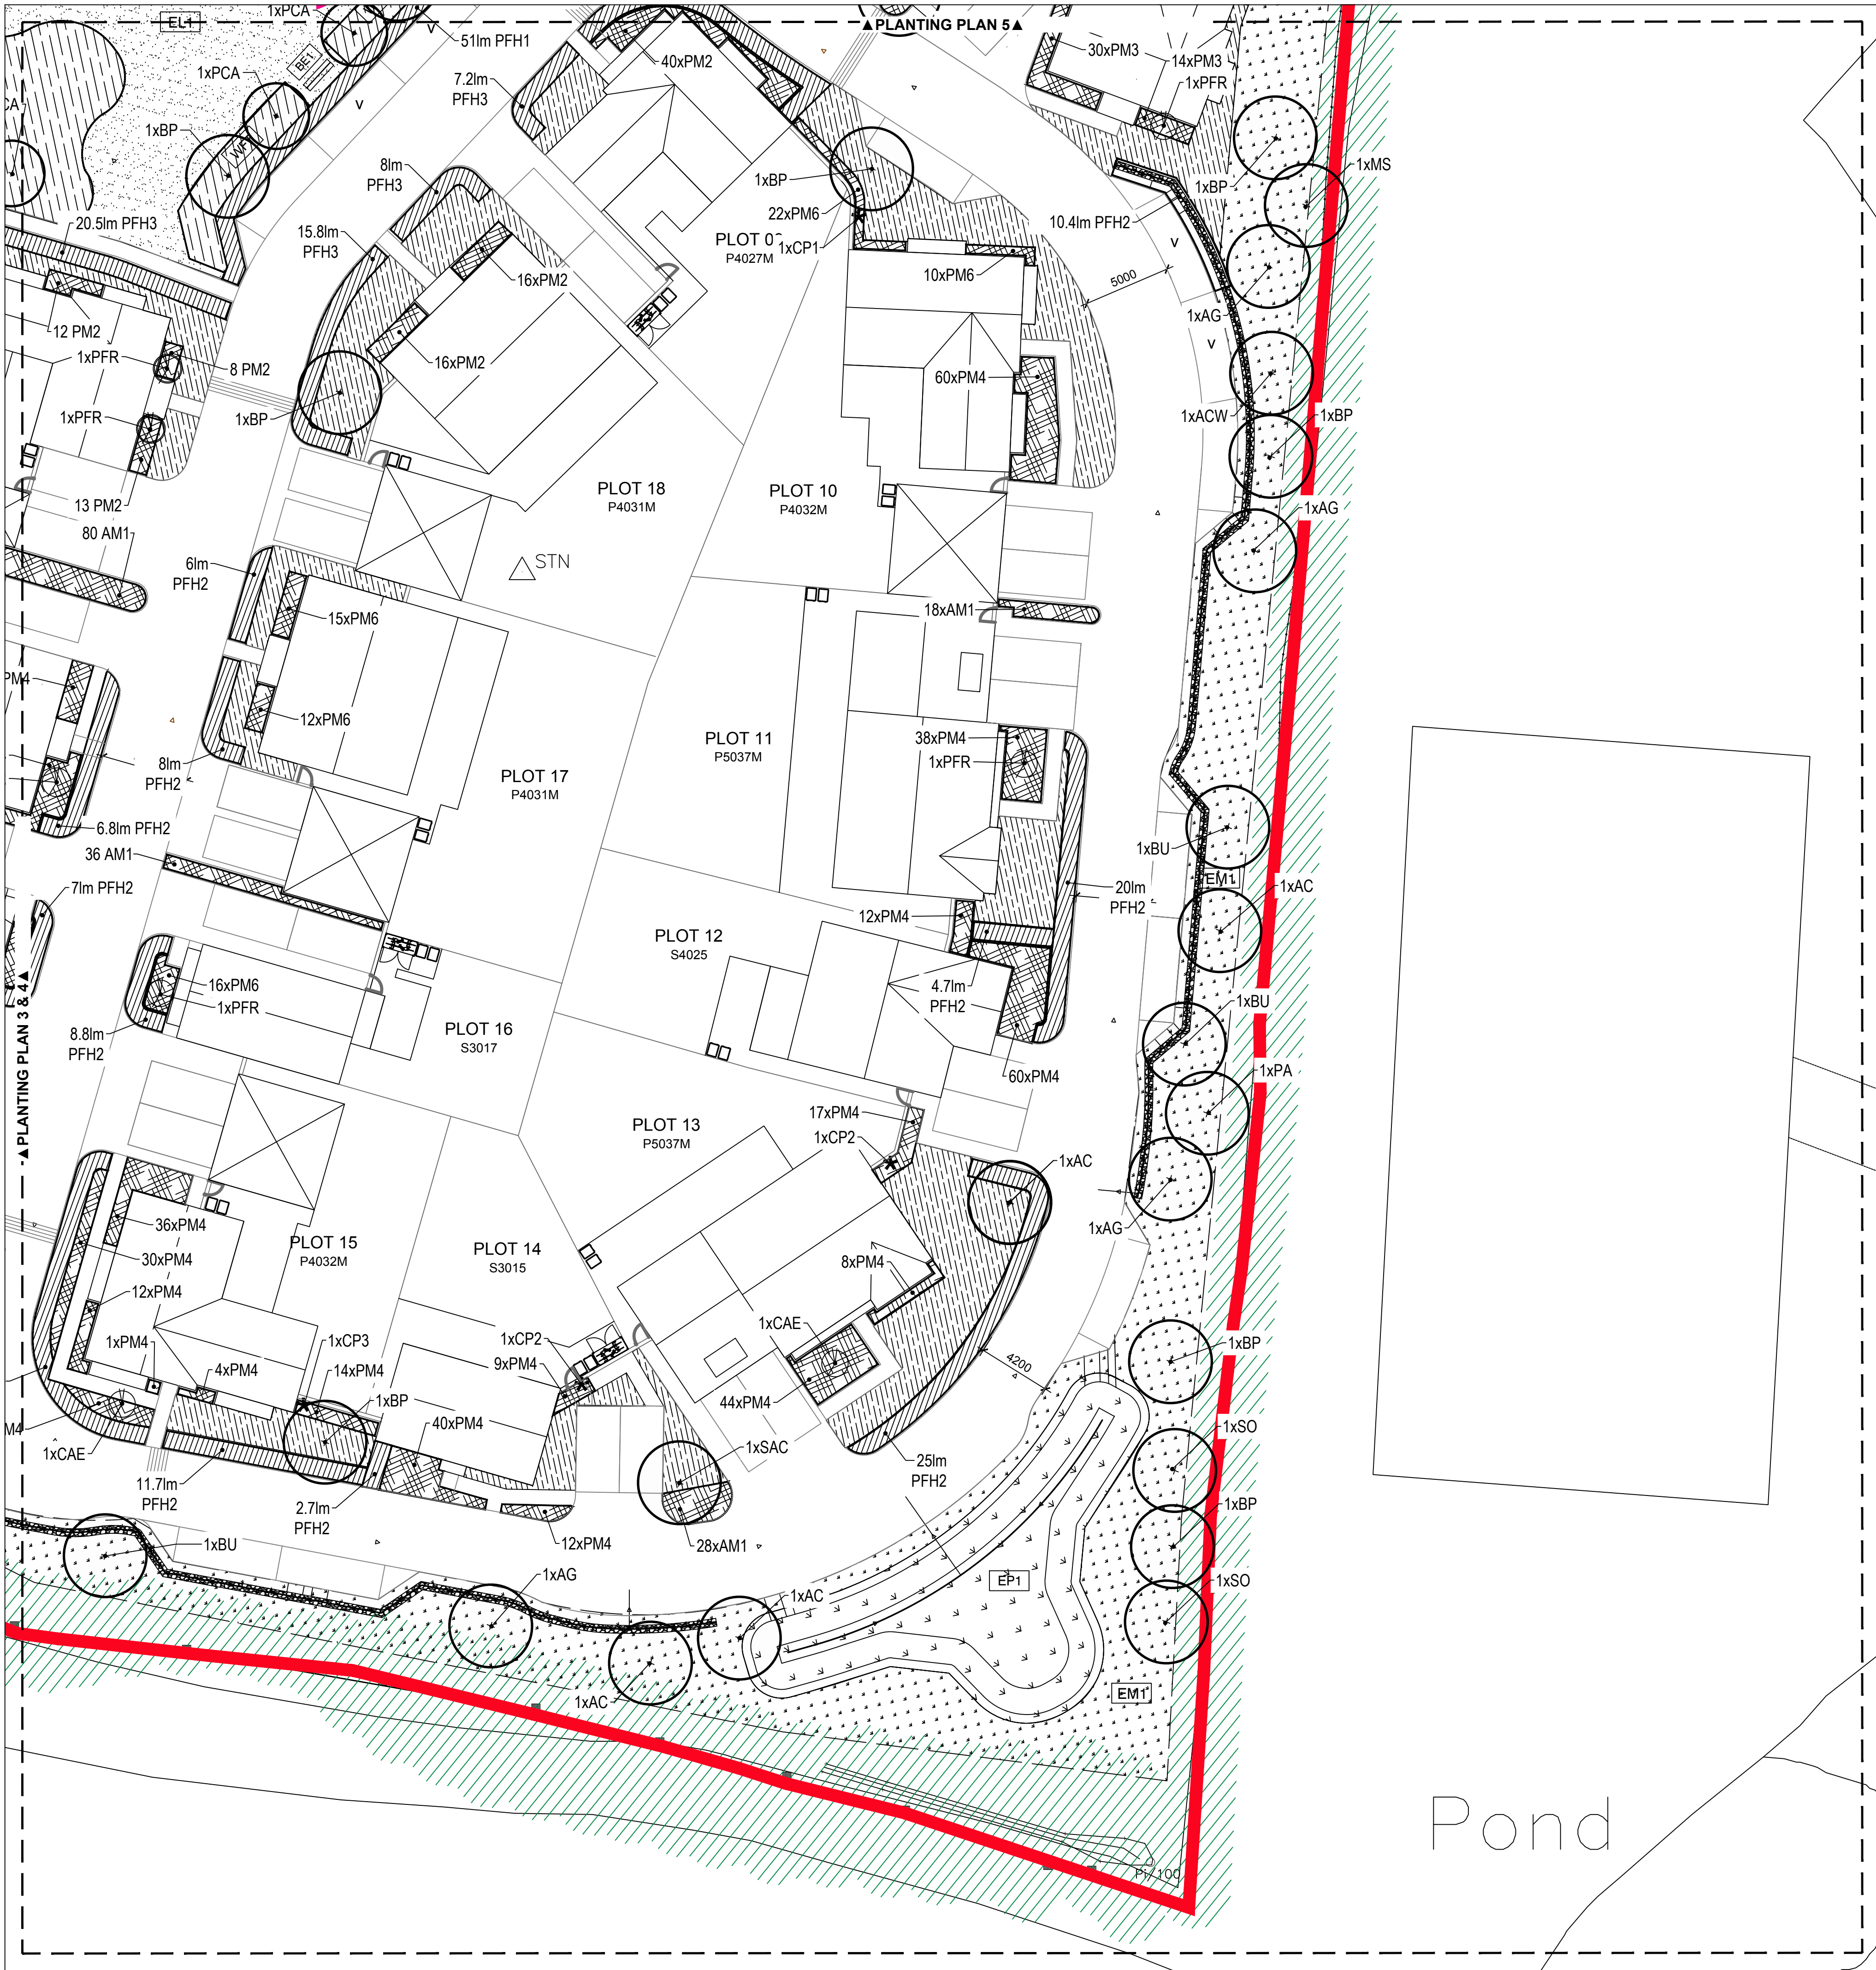

PLANTING SCHEDULE

Abbrev	Qty	Botanical Name	Common Name	Girth/Dia (cm)	Height (cm)	Root Zone	Specification
ACW	5	Acer campestre 'William Cuthbert'	Field Maple	14-16	400-450	RB	HS, 3x, large feathered, 7 bolls
ACA	3	Acer cappadocicum 'Aureum'	Golden Cappadocian Maple	14-16	400-450	RB	EH&S, clear stem min 200cm, 5 bolls
AGR	3	Amelanchier x grandiflora 'Robin Hill'	Snowy Mesquit	12-14	350-425	RB	HS, clear stem 175-200cm, 5 bolls
BPF	2	Betula pendula 'Fastigiate'	Silver Birch	12-14	300-425	RB	HS, clear stem 175-200cm, 5 bolls
CRF	5	Carpinus betulus 'Fraxo Fontaine'	Hornbeam	12-14	350-425	RB	HS, clear stem 175-200cm, 5 bolls
LSF	6	Liquidambar styraciflua 'Fastigiate'	Sweet Gum	12-14	300-425	RB	HS, 3x, clear stem min 200cm, 5 bolls
MT	4	Malus tschonoskii	Chonoski Crab	14-16	400-450	RB	EH&S, clear stem min 200cm, 5 bolls
PSS	1	Prunus serrulata 'Sunset Boulevard'	Japanese Cherry	12-14	350-425	RB	HS, clear stem 175-200cm, 5 bolls
PCA	5	Prunus satsumensis 'Chantrelle'	Catalpa Pear	12-14	350-425	RB	HS, clear stem 175-200cm, 5 bolls
SAC	2	Sorbus aucuparia 'Cardinal Royal'	Rosier	16-18	400-450	RB	EH&S, clear stem min 200cm

Abbrev	Qty	Botanical Name	Common Name	Girth/Dia (cm)	Height (cm)	Root Zone	Specification
AC	20	Acer campestre	Field Maple	12-14	350-425	RB	HS, clear stem 175-200cm, 5 bolls
AS	5	Alnus glutinosa	Alder	12-14	350-425	RB	HS, clear stem 175-200cm, 5 bolls
BP	28	Betula pendula	Silver Birch	12-14	300-425	RB	HS, clear stem 175-200cm, 5 bolls
MBP	4	Betula pendula (Multi-Stem)	Silver Birch	400-450	RB	4x, Multi-stem, bushy, 3 stems minimum	
BU	5	Betula pubescens	Downy Birch	12-14	350-425	RB	HS, clear stem 175-200cm, 5 bolls
CB	1	Corylus avellana	Hornbeam	12-14	350-425	RB	HS, clear stem 175-200cm, 5 bolls
MS	5	Malus sylvestris	Crab Apple	12-14	300-425	RB	HS, clear stem 175-200cm, 5 bolls
PA	3	Prunus avium	Wild Cherry	12-14	350-425	RB	HS, clear stem 175-200cm, 5 bolls
QR	1	Quercus robur	Oak	12-14	350-425	RB	HS, clear stem 175-200cm, 5 bolls
SO	7	Sorbus aucuparia	Whitehawthorn	12-14	350-425	RB	HS, clear stem 175-200cm, 5 bolls
ST	2	Sorbus torminalis	Wild Service Tree	12-14	300-425	RB	HS, clear stem 175-200cm, 5 bolls

Abbrev	Qty	Botanical Name	Common Name	Height (cm)	Root Zone	Specification
PFH1	100	Carpinus betulus	Hornbeam	60-80	T	Refer to Landscape Specification for Planting Works
PFH2	222	Liquidambar styraciflua	Privet	60-80	T	Refer to Landscape Specification for Planting Works
PFH3	313	Eurospora japonica 'Jean Hugues'	Japanese Spindle	60-80	T	Refer to Landscape Specification for Planting Works

Qty	Botanical Name	Common Name	Height (cm)	Root Zone	Specification	
15	258	Acer campestre	Common Maple	60-80	B	1+1: Transplant - seed raised
10	172	Comus sanguinea	Common Dogwood	40-60	B	1+1: Transplant - seed raised
15	258	Corylus avellana	Common Hazel	60-80	B	1+2: Transplant - Seed Raised, 3 bolls
15	258	Sambucus nigra	Common Elder	60-80	B	1+2: Transplant - Seed Raised, 3 bolls
10	172	Malus sylvestris	Crab Apple	60-80	B	1+1: Transplant - seed raised
10	172	Lonicera periclymenum	Honeysuckle	60-80	B	1+1: Transplant - seed raised 3BR
5	86	Salix caprea	Goat Willow	60-80	B	0/1: Cutting branched, 2 bolls
10	172	Buxus sempervirens	Common Box	60-80	RB	Bushy, 10 bolls
10	172	Viburnum spolia	Gaillard Rose	60-80	B	1+2: Transplant - seed raised - 3 bolls

Abbrev	Qty	Botanical Name	Common Name	Height (cm)	Root Zone	Specification
CAE	15	Coronilla 'Yellow Star'	Lower Dogwood	14L		Branched, 6 bolls
PBR	9	Phlox x Fraser 'Red Robin'	Christmas Berry 'Red Robin'	120-150	10L	Bushy, 9 bolls
PFR	18	Phlox x Fraser 'Red Robin'	Christmas Berry 'Red Robin'	125-150	15L	Ball on stem, Topiary Half Standard, ball diameter 30-40cm, clear stem 100cm, neatly clipped

Qty	Botanical Name	Common Name	Height / Dia (cm)	Root Zone	Specification
25	Athyrium filix-femina	Lady Fern	SL	Full Pot	
25	Carex pendula	Pendulous Sedge	SL	Full Pot	
25	Chrysosplenium 'White Dazzler'	Mexican Orange Blossom	30-40	SL	Bushy, 6 bolls
25	Sarcococca confusa	Sweet Box	30-40	SL	Bushy, 6 bolls
25	Sedum spectabile	Walton Milk Parsley	SL	Full Pot	
25	Sedum spectabile	Sedum 'Spectabile' White	30-40	SL	Bushy, 4 bolls
25	Veronica virginica 'Fascinator'	Culver's Root 'Fascinator'	SL	Full Pot	

Qty	Botanical Name	Common Name	Height / Dia (cm)	Root Zone	Specification
8	Salvia 'Blue Spar'	Perovskia 'Blue Spar'	SL	Full Pot	
8	Calamagrostis x acutiflora 'Karl Foerster'	Feather Reed Grass	SL	Full Pot	
8	Coronilla 'Yellow Star'	Coronilla 'Yellow Star'	60-80	SL	Bushy, 6 bolls
8	Hebe 'Mediterranean Beauty'	Shrubby Veronica	30-40	SL	Bushy, 7 bolls
8	Miscanthus sinensis 'Golden Breeze'	Maiden Grass	SL	Full Pot	
9	Oenothera x haasi	Daisy Bush	40-60	SL	Bushy, 5 bolls
9	Veronica virginica 'Album'	Culver's Root 'Album'	SL	Full Pot	

Qty	Botanical Name	Common Name	Height (cm)	Root Zone	Specification	
7	CP1	Hedera helix 'Sagittifolia'	English Ivy	100-150	10L	Caned frame, several shoots, 5 bolls
6	CP2	Hedera helix	Irish Ivy	100-150	10L	Caned frame, several shoots, 5 bolls
5	CP3	Hydrangea anomala petiolaris	Climbing Hydrangea	80-100	10L	Caned frame, several shoots, 5 bolls

Qty	Botanical Name	Common Name	Height / Dia (cm)	Root Zone	Specification
283	Hale 'White gem'	Shrubby Veronica 'White Gem'	30-40	SL	Bushy, 7 bolls
283	Coronilla 'Yellow Star'	Coronilla 'Yellow Star'	30-40	SL	Bushy, 6 bolls
283	Comus alba 'Ivory Halo'	Red-barked Dogwood 'Ivory Halo'	40-60	SL	Branched, 4 bolls
283	Spiraea nipponica 'Snowmound'	Toos Spiraea 'Snowmound'	40-60	SL	Branched, 7 bolls

Qty	Botanical Name	Common Name	Height (cm)	Root Zone	Specification
130	Gaultheria mucronata 'Snow Berry'	Prickly Heath	30-40	SL	Bushy, 5 bolls
130	Sarcococca humilis	Dwarf Sweet Box	25-30	SL	Bushy, 6 bolls
131	Stipa tenuissima	Mexican Pleasant Grass	SL	Full Pot	
131	Stipa tenuissima 'New Green'	Sedum 'New Green'	30-40	SL	Bushy, 4 bolls

Qty	Botanical Name	Common Name	Height (cm)	Root Zone	Specification
171	Viburnum davidii	David Viburnum	30-40	SL	Bushy, 4 bolls
171	Chrysosplenium 'Green Fingers'	Mexican Orange Blossom	30-40	SL	Bushy, 6 bolls
171	Malva sylvestris 'Alba'	Siberian Milk Grass	SL	Full Pot	
171	Sarcococca humilis	Dwarf Sweet Box	25-30	SL	Bushy, 6 bolls

Qty	Botanical Name	Common Name	Height (cm)	Root Zone	Specification
68	Chamaecyparis 'Nivalis'	Rock Rose	40-60	SL	Bushy, 6 bolls
68	Hebe 'Great Orme'	Hebe 'Great Orme'	30-40	SL	Bushy, 5 bolls
69	Lavandula x intermedia 'Grappenhall'	English Lavender	20-30	SL	Bushy, 7 bolls
69	Malva sylvestris 'Alba'	Siberian Milk Grass	SL	Full Pot	

Qty	Botanical Name	Common Name	Height (cm)	Root Zone	Specification
174	Alcea x grandiflora	Glaucous Alcea	40-60	SL	Bushy, 6 bolls
174	Chrysosplenium 'Green Fingers'	Mexican Orange Blossom	30-40	SL	Bushy, 6 bolls
174	Lavandula 'Hidcote'	Lavender 'Hidcote'	20-30	SL	Bushy, 7 bolls
174	Sarcococca humilis	Dwarf Sweet Box	25-30	SL	Bushy, 6 bolls

Qty	Botanical Name	Common Name	Height (cm)	Root Zone	Specification
87	Lavandula 'Hidcote'	Lavender 'Hidcote'	20-30	SL	Bushy, 7 bolls
87	Viburnum davidii	David Viburnum	30-40	SL	Bushy, 4 bolls
87	Carex monensis 'Ice Dance'	Japanese Sedge 'Ice Dance'	30-40	SL	Full Pot
88	Ilex crenata	Japanese holly	30-40	SL	Bushy, 7 bolls

Qty	Botanical Name	Common Name	Height (cm)	Root Zone	Specification
79	Phyllis scolopendrium	Hart's tongue fern	SL	Full Pot	
79	Oenanthe - turkestanii	Burweed oenanthe	40-60	SL	Bushy, 5 bolls
80	Escallonia 'Vegeta'	Escallonia 'Vegeta'	40-60	SL	Bushy, 5 bolls
80	Helleborus	Ranunculus	20-30	SL	Bushy, 7 bolls

Qty	Botanical Name	Common Name	Height (cm)	Root Zone	Specification
21	Bulmus umbellatus	Flowering Rush	1L	Full pot, British native-origin	
21	Carex acutiformis	Lesser Pond Sedge	1L	Full pot, British native-origin	
21	Carex pendula	Pendulous Sedge	1L	Full pot, British native-origin	
21	Eleocharis palustris	Common Spike Rush	1L	Full pot, British native-origin	
22	Iris pseudacorus	Yellow Flag Iris	1L	Full pot, British native-origin	
22	Juncus acutiflorus	Sharp-flowered Rush	1L	Full pot, British native-origin	
22	Caltha palustris	Marsh Marigold	1L	Full pot, British native-origin	

Qty	Name	Specification
2587	Wildflower Meadow Seed Mixture	Emongate EM1 or equivalent, Sow rate 4g/m²
814	Soft Fescue Wildflower Seed Mixture	Emongate Soft Fescue Wildflower Seed Mixture, Sow rate 4g/m²
285	Wildflower Turf	WFT Low Grow-Bio by Wildflower Turf
821	Flowering Lawn Seed Mixture	Emongate EL1, Sow rate 4g/m²
2102	Amenity Turf	Rowland Medallion or BS3689 equivalent, x1 roll per m²

KEY

SOFTWARES

- APPLICATION BOUNDARY
- EXISTING VEGETATION - RETAINED
- TREE PLANTING
- ORNAMENTAL SHRUB MIX PLANTING
- CLIMBING SHRUB PLANTING
- PRE-FORMED HEDGE PLANTING
- NATIVE SCRUB MIX PLANTING
- AMENITY GRASSLAND (SEED)
- AMENITY GRASSLAND (TURF)
- WILDFLOWER MEADOW MIX (SEED)
- WILDFLOWER MEADOW MIX (TURF)
- SUITS & SLOPES WILDFLOWER SEED MIX
- AQUATIC PLANTING MIX

HARDWORKS

- COMPACTED BREEDON GRAVEL PATH
- NATURAL ROCKS
- TIMBER BENCH
- TIMBER PICNIC BENCH
- LITTER BIN

PLAY EQUIPMENT

- BIRD NEST SWING
- ENTRY SEASAW, 2 PERSONS
- AGILITY TRAIL 9
- CAROUSEL WITH BARS
- PLAYGROUND SAFETY GRASS MATS

NOTES

- FURTHER TECHNICAL COORDINATION REQUIRED, THESE DRAWINGS ARE FOR TENDER PURPOSES ONLY
- MUST BE READ AS PART OF THE PLANNING PACK WITH ALL OTHER DRAWINGS.
- DO NOT SCALE FROM THIS DRAWING
- ANY DIFFERENCES WITHIN THIS DRAWING OR BETWEEN THIS DRAWING AND ANY OTHER INFORMATION IS TO BE REPORTED TO THE LANDSCAPE ARCHITECT AT CROUDACE HOMES LTD FOR CLARIFICATION.
- ALL SCHEMES ARE AUDITED FOR COMPLIANCE.
- ANY SUBSTITUTIONS MUST BE AGREED IN WRITING WITH THE LANDSCAPE ARCHITECT AT CROUDACE HOMES LTD.
- PLANTING WILL BE CARRIED OUT IN ACCORDANCE WITH GOOD HORTICULTURAL PRACTICE, RELEVANT BRITISH STANDARDS AND THE CROUDACE PLANTING SPECIFICATION 2024