


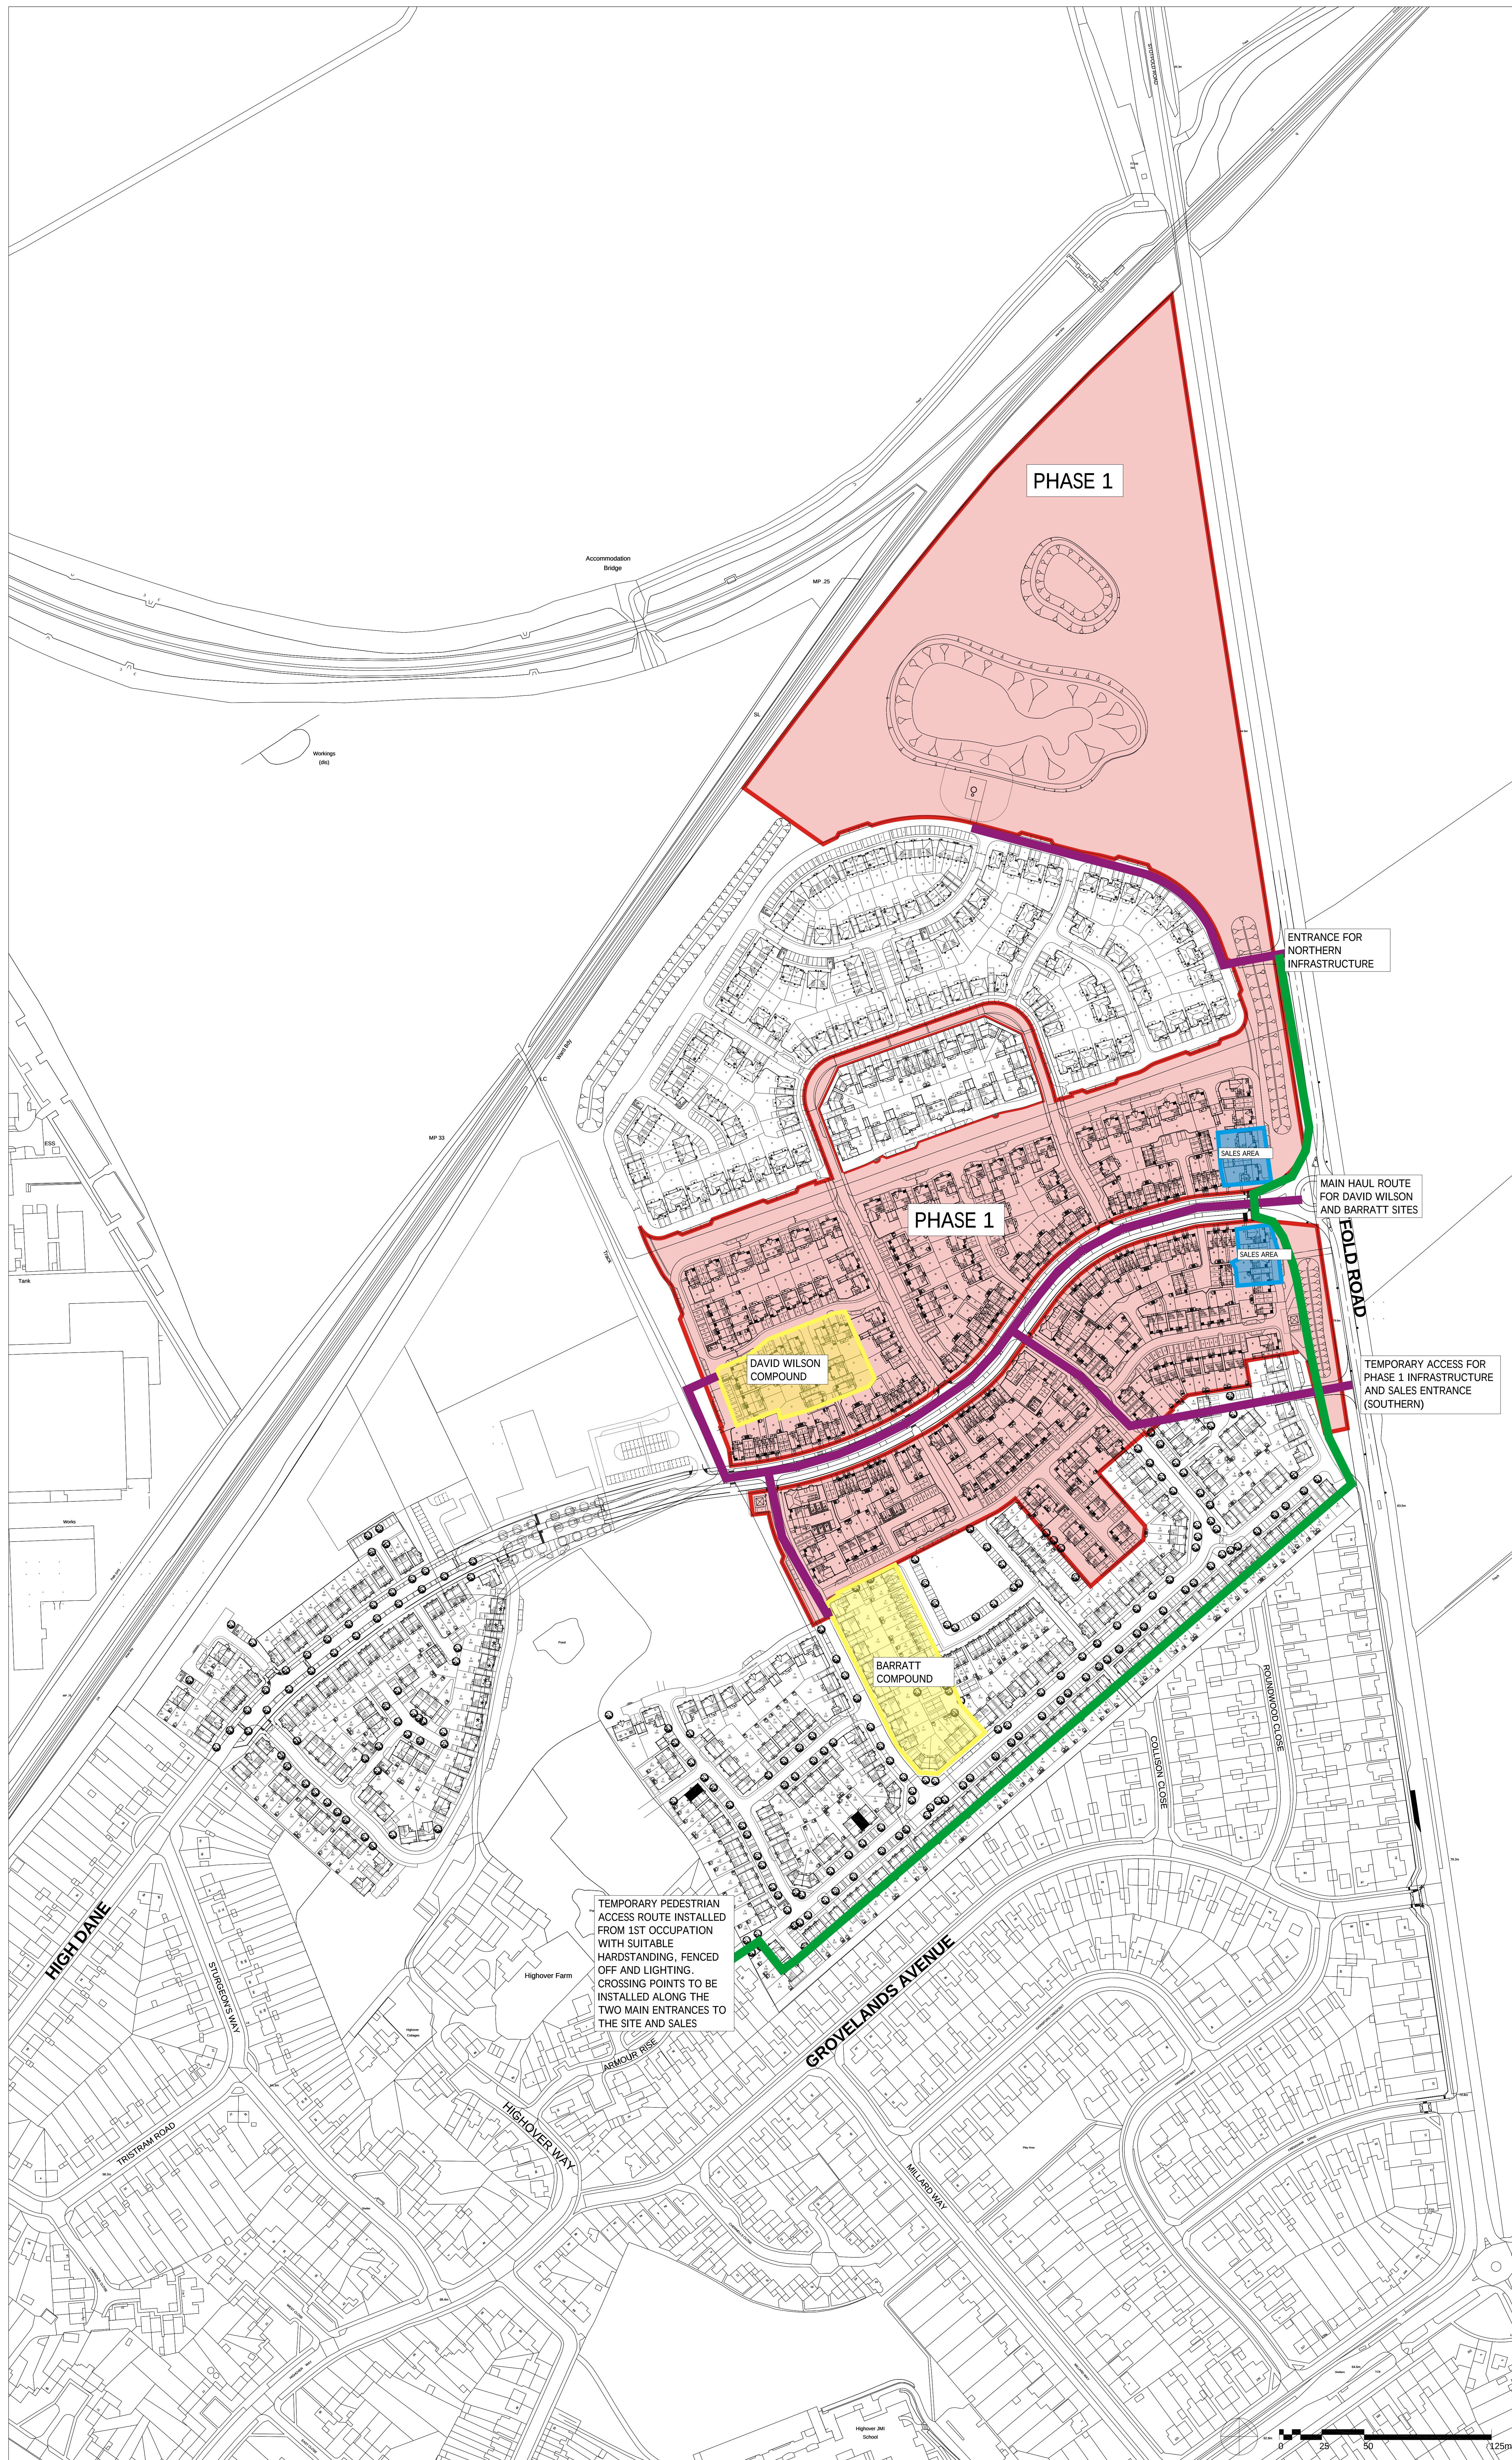

Revision	Amendment	Date
EC	EC	PO'R
Drawn by	Reviewed by	Approved by
61979/61980	NOV 2025	1:1250 @ A0
WFF's Assistant	DATA CONTROL	COINTEL AB 201

Client  Barratt Redrow

Drawing Title
PHASE 1 CONSTRUCTION HAUL ROUTES

ARCHITECTURE

Drawing / Document Reference							Status
HFHIT - MCB - ZZ - ZZ - DR - A - 0501							D5 - P2
Project Idn	Originator	Zone	Level	Type	Discipline	Number	Suitability Revision