


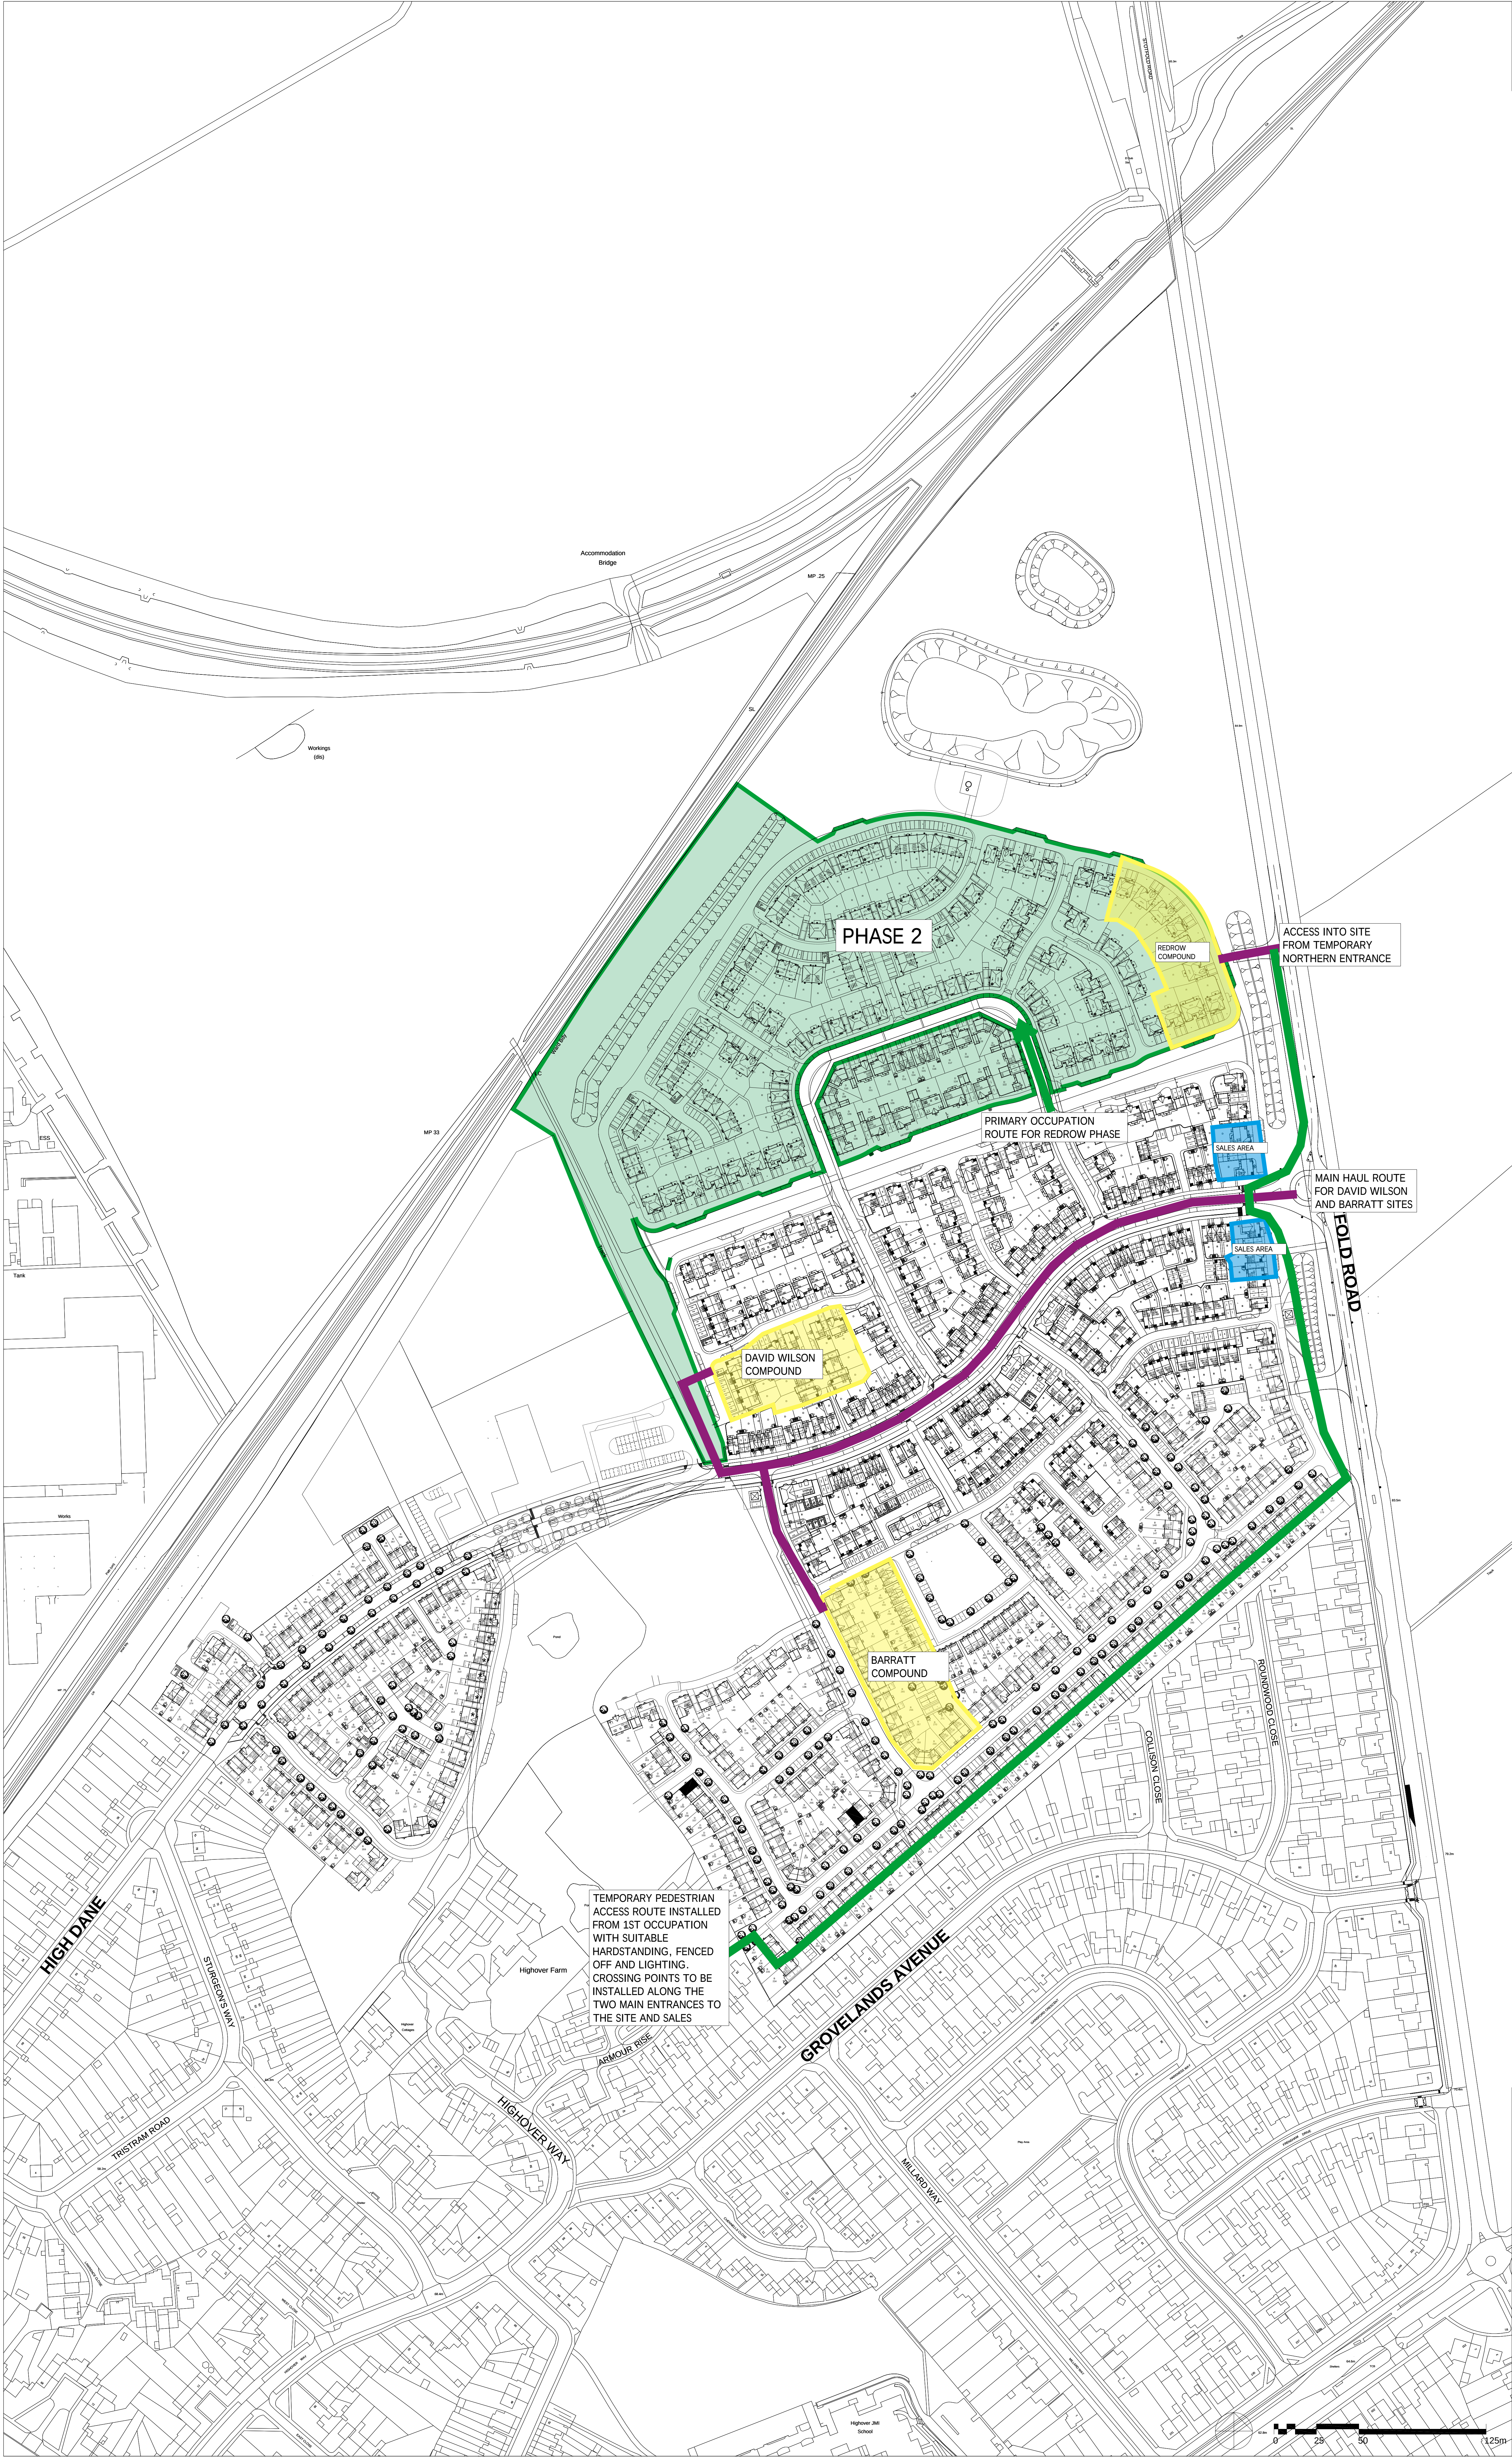

Notes:
The contractor must verify all dimensions on site before commencing any work on shop drawings, do not scale from this drawing
McBains Ltd copyright

BM Transmittal Disclaimer
McBains Ltd makes no express or implied warranties with respect to the character, function, or capabilities of the data (inclusive of 3rd party data incorporated within), or the suitability of the data for any particular purpose beyond those originally intended by McBains Ltd. Please refer to our standard terms and conditions for further details.

P3 Temporary pedestrian link amended 27/01/26
P2 green footpath added 10/11/25
P1 Drawing issued for comment 06/11/25

Revision	Amendment	Date
EC	EC	POR
Drawn by	Reviewed by	Approved by
61979/61980	NOV 2025	1:1250 @ A0
MCB Number	Date created	Scale @ A0

McBains
McBains Ltd
35th Fl, 36 Finsbury Square London EC2A 1DS
+44 (0)20 7766 7500 mcBains.co.uk

Client
 Barratt Redrow

Project
LAND AT HIGHOVER FARM
HITCHIN

Drawing Title
PHASE 2 CONSTRUCTION HAUL ROUTES

ARCHITECTURE

Drawing / Document Reference	Status
HPHIT - MCB - ZZ - ZZ - DR - A - 0502	D5 - P3
Project Idem	Originals
Zone	Level
Type	Discipline
Number	Number
Drawn by	Drawn by
Checked by	Checked by
Approved by	Approved by
Scale	Scale
Revision	Revision