


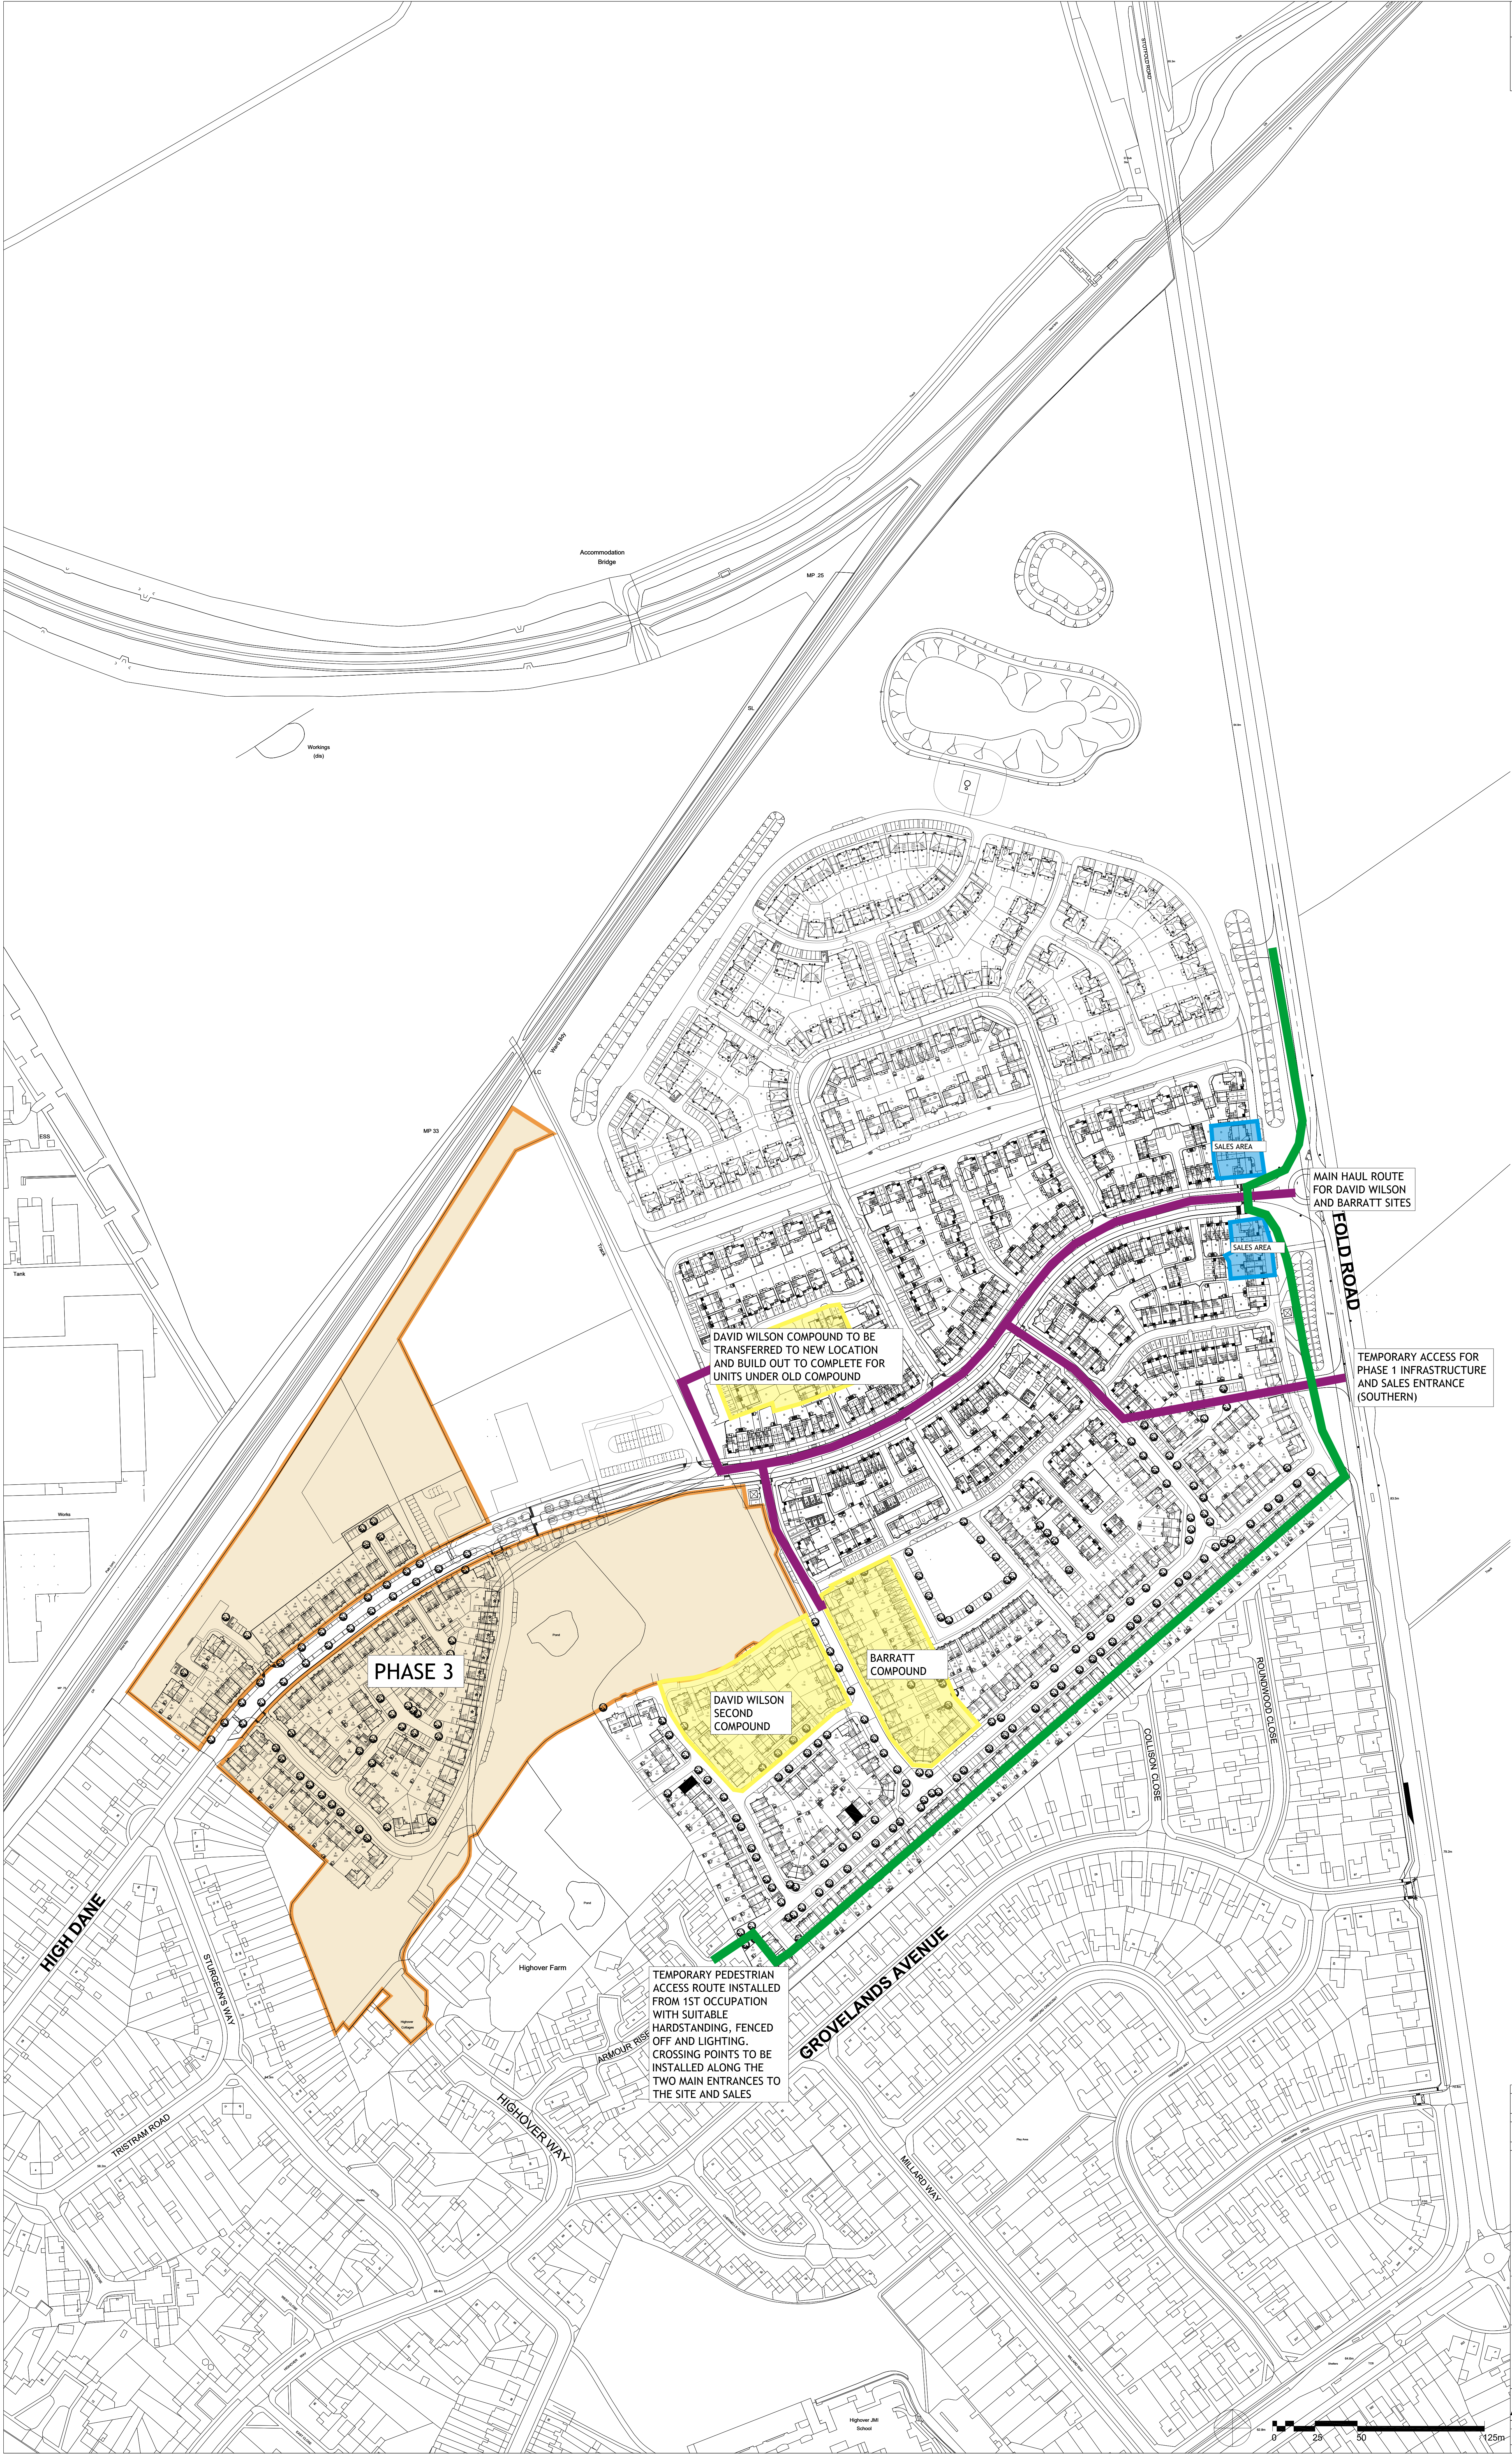

Notes:
The contractor must verify all dimensions on site before commencing any work on shop drawings. do not scale from this drawing
McBains Ltd copyright.

BW Transmittal Disclaimer
McBains Ltd makes no express or implied warranties with respect to the character, function, or capabilities of the data (inclusive of 3rd party data incorporated within), or the suitability of the data for any particular purpose beyond those originally intended by McBains Ltd. Please refer to our standard terms and conditions for further details.

P2 Temporary pedestrian link amended 27/01/26
P1 Drawing issued for comment 06/11/25

Revision		Amendment		Date
EC	EC	POR		
Drawn by	61979/61980	Reviewed by	NOV 2025	Approved by
MCB Number	Date created		1:1250 @ A0	

McBains
McBains Ltd
355 FL 26 Priory Square London E24 1DS
+44 (0)20 7786 7900
mcBains.co.uk

Client
Barratt
Redrow

Project
LAND AT HIGHOVER FARM
HITCHIN

Drawing Title
PHASE 3 CONSTRUCTION HAUL ROUTES

ARCHITECTURE

Drawing / Document Reference										Status
HFHIT	MCB	ZZ	ZZ	DR	A	0503	D5	P2		
Project	Iden	Originator	Zone	Level	Type	Discipline	Number	Suitability	Revision	