


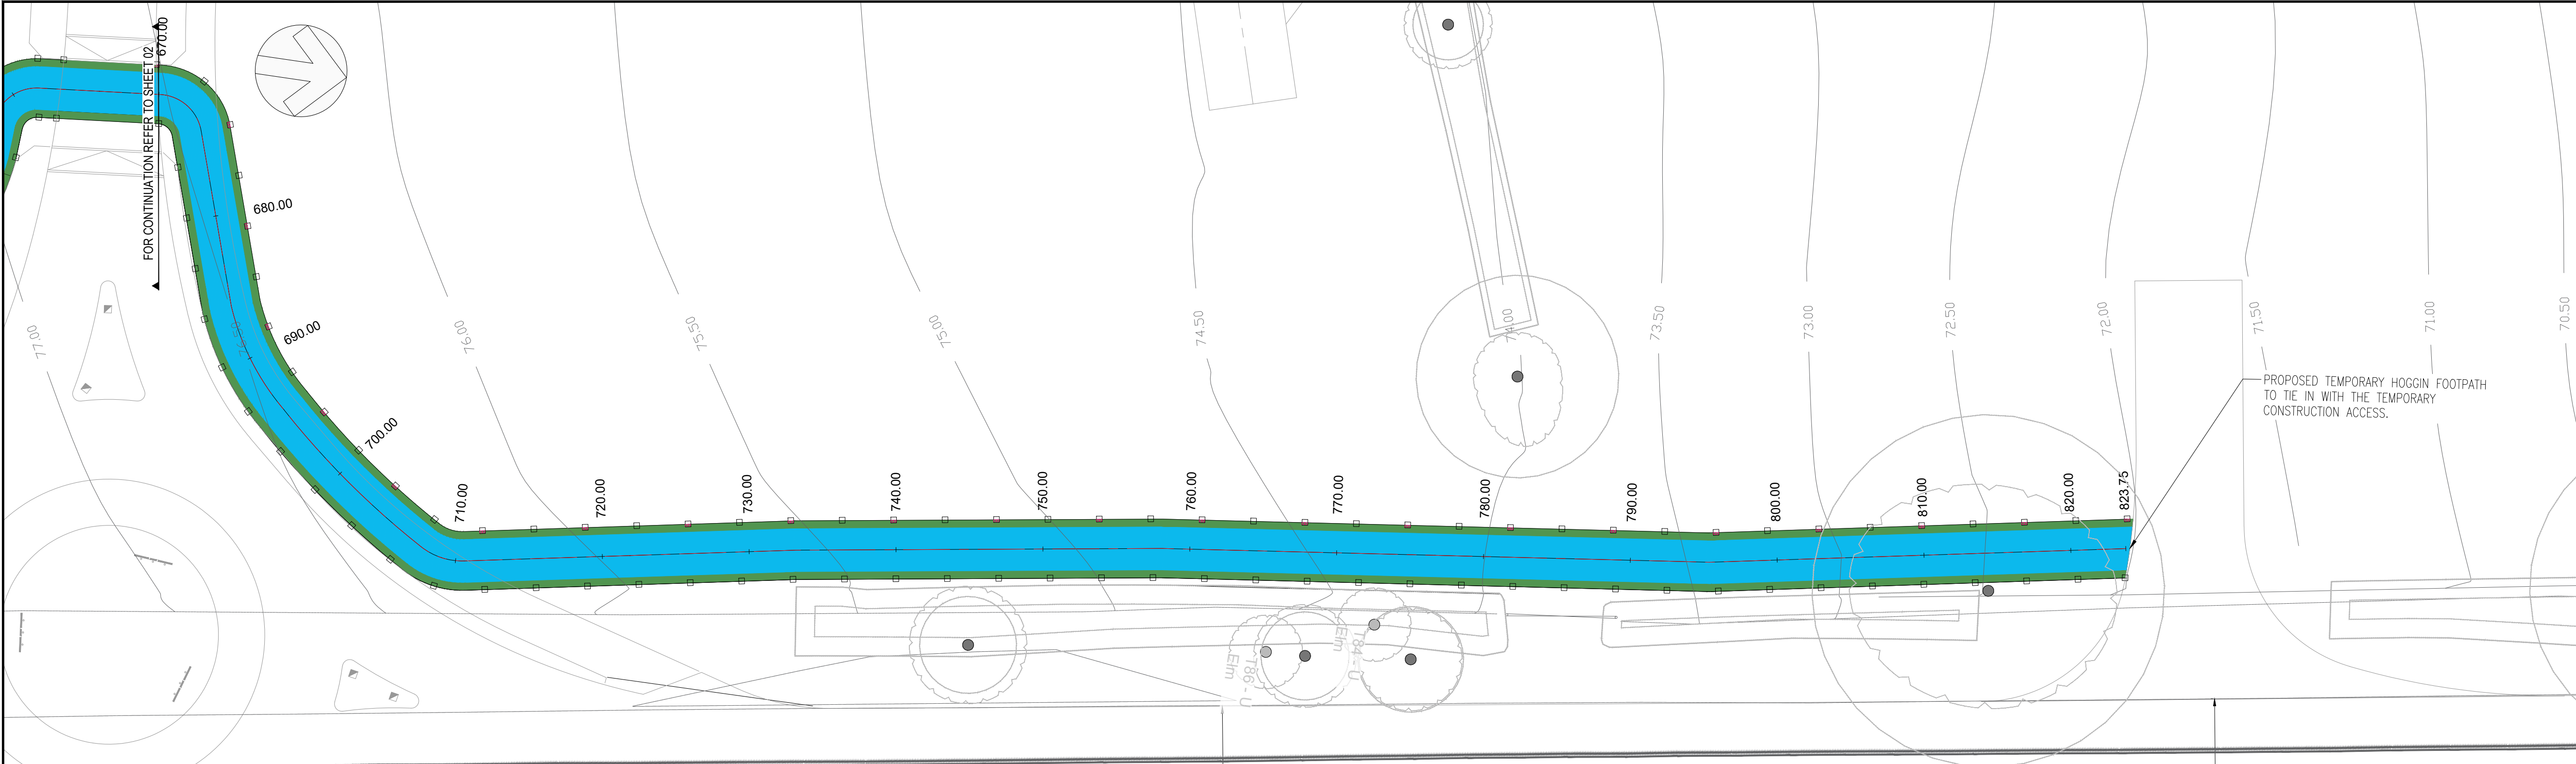

DO NOT SCALE

LOCATION PLAN
SCALE: NTS

KEY

SHOULDER

TEMPORARY HOGGIN FOOTPATH

HERAS TEMPORARY FENCING (3.5m X 2m)

SOLAR LIGHT (MOUNTED ON HERAS FENCE POSTS)

NOTES:

1. ALL DIMENSIONS ARE IN METRES UNLESS OTHERWISE STATED.

2. THIS DRAWING SHALL BE READ IN CONJUNCTION WITH ALL RELEVANT HIGHOVER FARM PLANS, BULK EARTHWORKS LEVELS

3. ALL WORKS DESCRIBED ARE TEMPORARY AND SHALL BE INSTALLED, MAINTAINED, AND REMOVED IN ACCORDANCE WITH THE CONTRACTOR'S REQUIREMENTS.

4. PLEASE NOTE THE DEVELOPMENT SITE HAS UNDERGONE SIGNIFICANT BULK EARTHWORKS. THE CONTRACTOR SHOULD CONFIRM POST BULK EARTHWORK LEVELS PRIOR TO CONSTRUCTION. CONTRACTOR SHALL VERIFY ALL LEVELS, TIE INS AND EXISTING GROUND CONDITIONS ON SITE PRIOR TO COMMENCEMENT.

5. HERAS TEMPORARY FENCING, COMPRISING TYPICAL 2.0m HIGH PANELS, SHALL BE INSTALLED ALONG BOTH SIDES OF THE PATH ON TIMBER OR STEEL POSTS SECURELY STAKED INTO THE GROUND TO PREVENT WIND DISPLACEMENT.

6. THE CONTRACTOR SHALL INSPECT THE FOOTPATH AND FENCING WEEKLY AND AFTER SEVERE WEATHER, REPAIRING ANY RUTTING, HOGGIN DISPLACEMENT OR FENCE INSTABILITY IMMEDIATELY, AND REMOVING MUD, DEBRIS OR VEGETATION TO MAINTAIN SAFE ACCESS.

7. SOLAR-POWERED LIGHTS SHOWN ARE INDICATIVE AND SHALL BE MOUNTED ON THE HERAS FENCE POSTS, INSTALLED AT EVERY ALTERNATE POST TO PROVIDE SAFE ILLUMINATION DURING EVENING AND LOW-LIGHT CONDITIONS, AND MAINTAINED IN FULL WORKING ORDER THROUGHOUT THE TEMPORARY WORKS PERIOD.

8. PROVIDE SIMPLE CROSSING WHERE FOOTWAY INTERSECTS TEMPORARY CONSTRUCTION ACCESS. USE STRENGTHENED EDGING AS REQUIRED TO RESIST VEHICLE OVERRUN. CONTRACTOR TO MANAGE PEDESTRIAN-VEHICLE INTERFACE AND MAINTAIN SURFACE CONDITION. BOLLARDS MAY BE PROVIDED.

P01	28/01/2026	AM	FIRST ISSUE	SM	THP
REV	DATE	BY	DESCRIPTION	CHK	APP
DRAWING STATUS: S2 - FOR INFORMATION					
Unit 9 The Chase, John Tate Road, Foxholes Business Park, Hertford, SG13 7NN, UK T+ 44 (0) 1992 526 000, F+ 44 (0) 1992 526 001 wsp.com					
CLIENT: BARRATT REDROW					
ARCHITECT:					
SITE/PROJECT: HIGHOVER FARM, HITCHIN					
TITLE: TEMPORARY HOGGIN FOOTPATH SHEET 02					
SCALE @ A1: 1:250	CHECKED: SM	APPROVED: THP			
PROJECT NO: 70098227	DESIGNED: AM	DRAWN: KHN	DATE: January 26	REV: P01	
DRAWING No: HOF-WSP-XXX-ZZ-SK-C-00051					P01
© WSP UK Ltd					

UNTIL TECHNICAL APPROVAL HAS BEEN OBTAINED FROM THE RELEVANT LOCAL AUTHORITIES OR STATUTORY BODIES, IT SHOULD BE UNDERSTOOD THAT ALL DRAWINGS ARE ISSUED AS PRELIMINARY AND NOT FOR CONSTRUCTION. SHOULD THE CONTRACTOR AND / OR EMPLOYER COMMENCE WORK PRIOR TO APPROVAL BEING GIVEN, IT IS ENTIRELY AT THEIR OWN RISK

