



Stotfold Road / Cambridge Road (A505) /
Queenswood Drive Junction

DO NOT SCALE

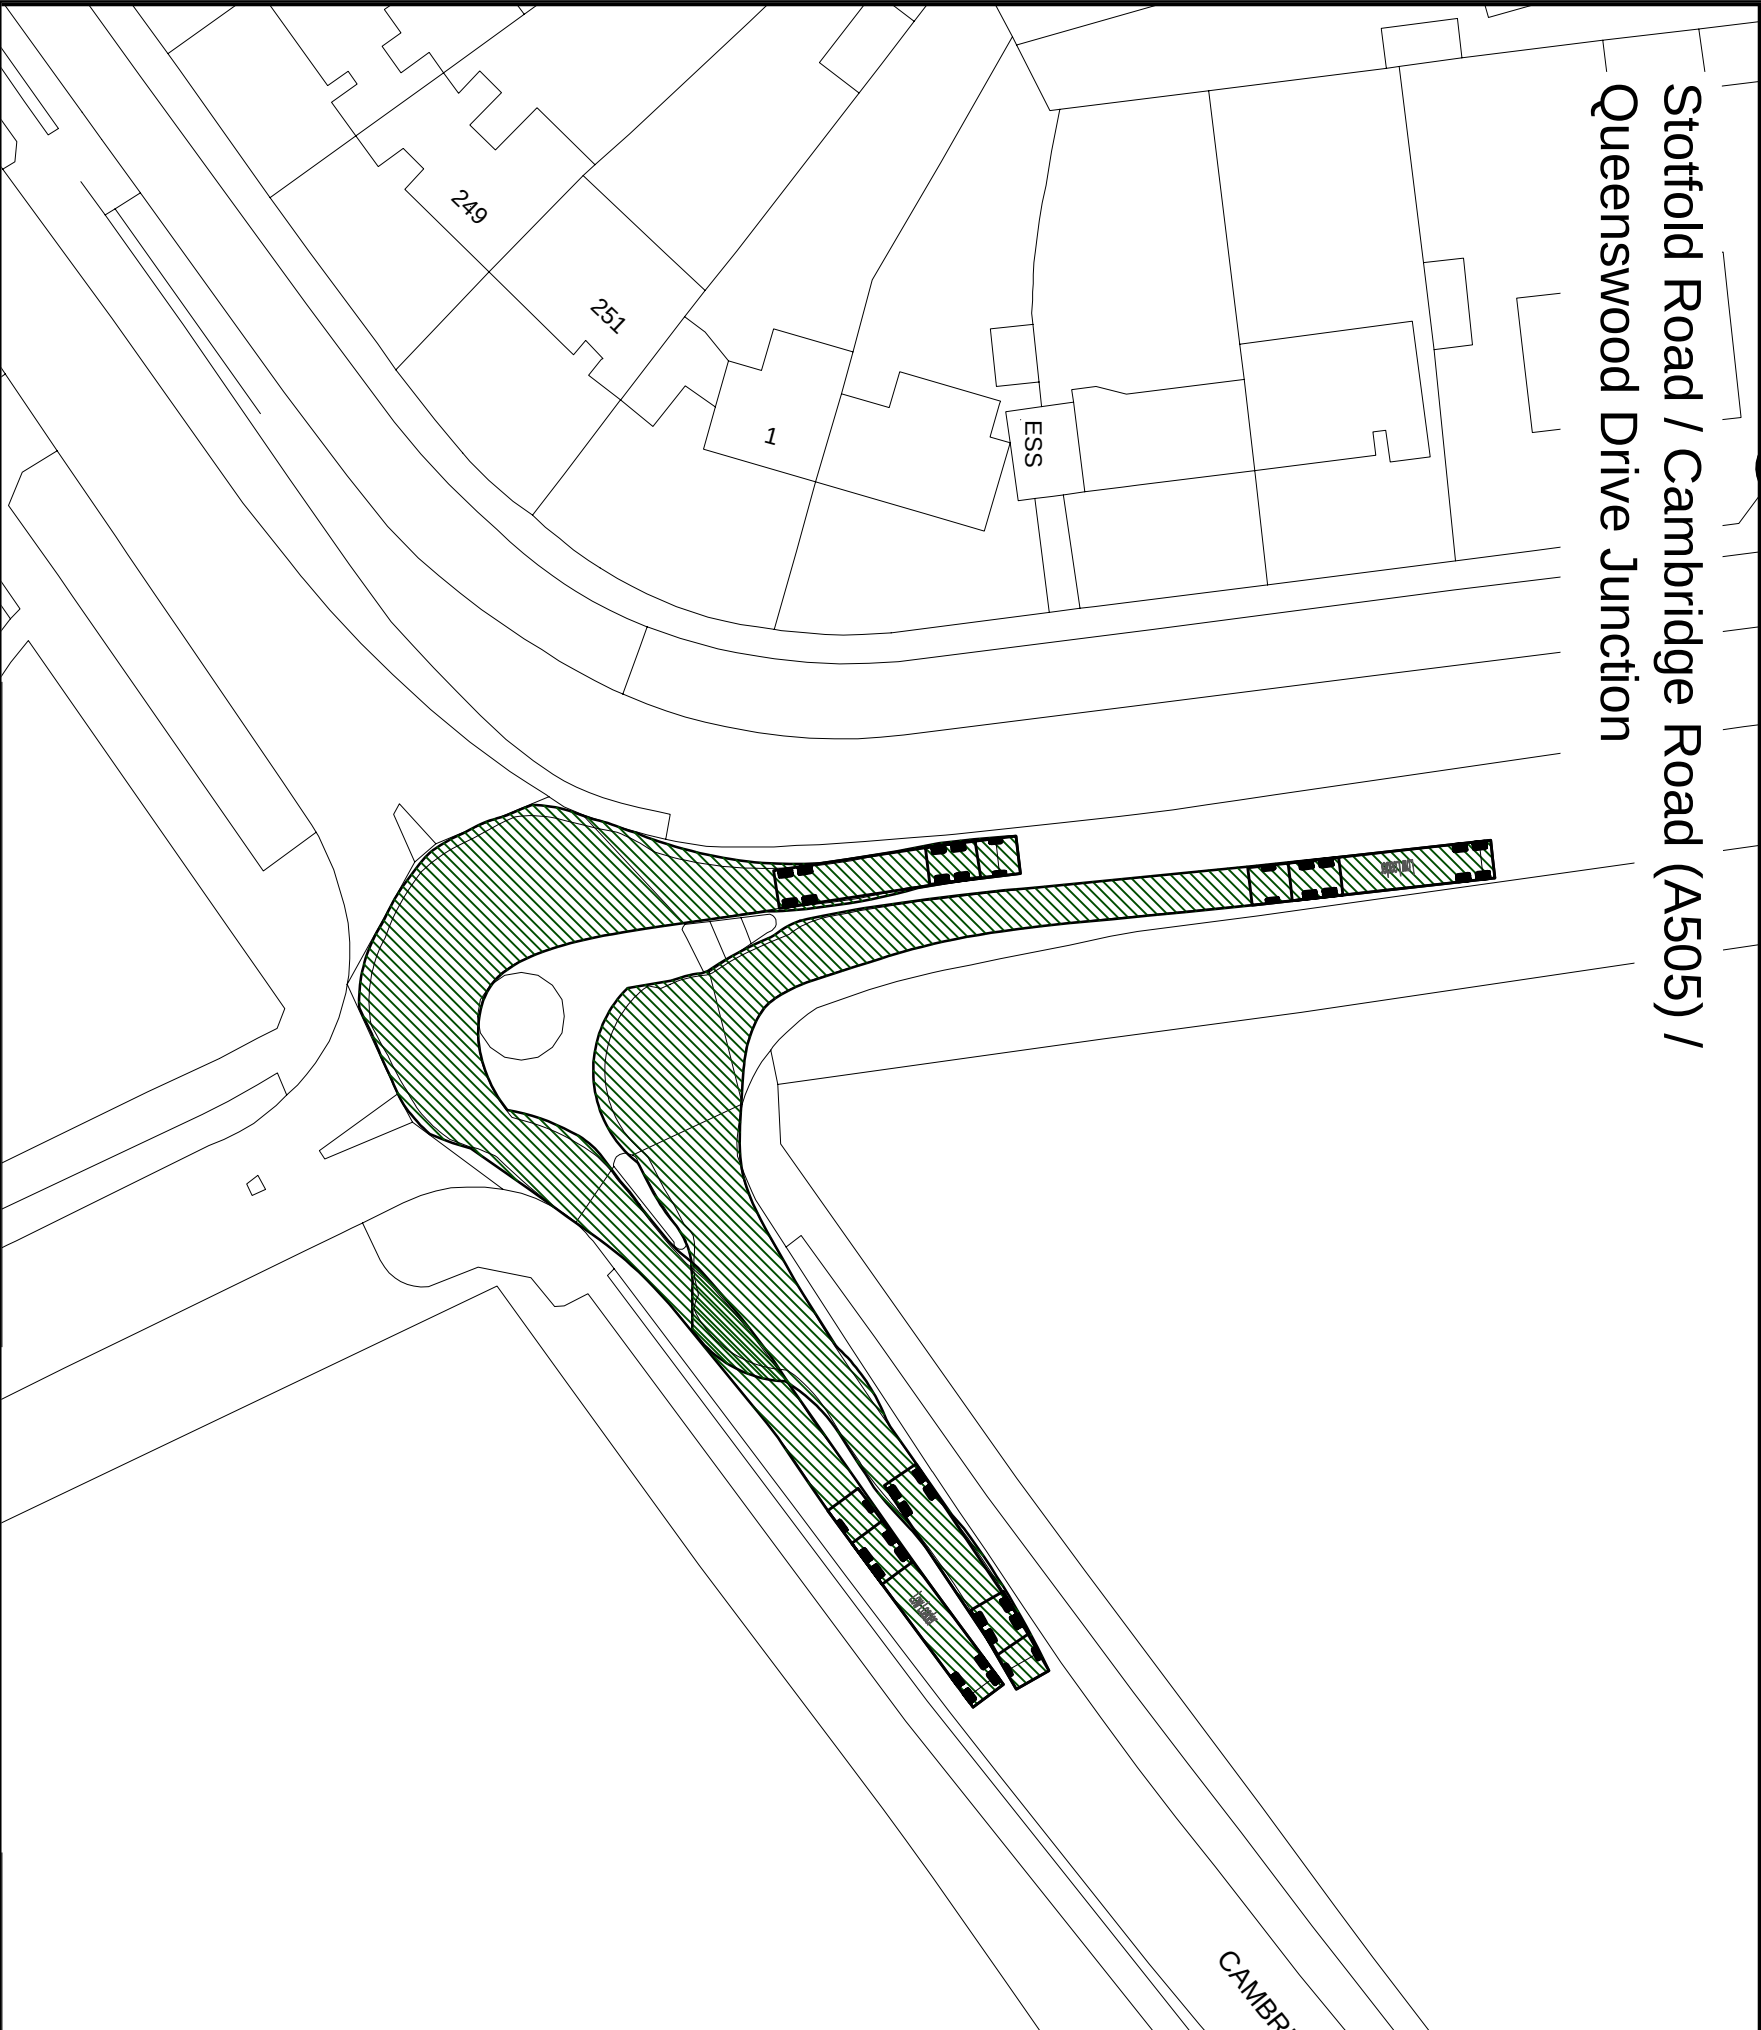

Low Loader
Overall Length 16.154m
Overall Width 2.520m
Overall Body Height 3.393m
Min Body Ground Clearance 0.318m
Max Track Width 2.500m
Lock to lock time 6.00s
Kerb to Kerb Turning Radius 6.990m

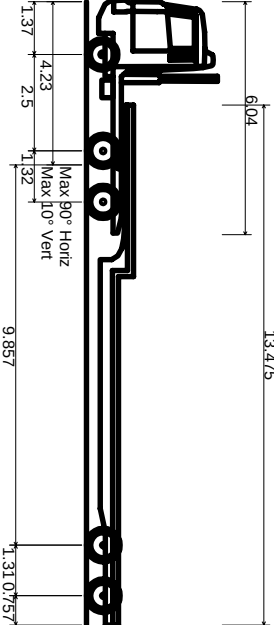

CLIENT:

BDWH

PROJECT:

Land at Hitchin

ARCHITECT:

TITLE:

Highover Farm, Hitchin
Low Loader - Tracking

SCALE @ A3:

1:500

CHECKED:

TP

APPROVED:

TP

PROJECT No:

62240435

DESIGNED:

OF

DRAWN:

DATE:

December 2025

DRAWING No:

62240435-DP-100-015

REV:

P1

DRAWING STATUS:

S2 - FOR INFORMATION



Export House
Cawsey Way
Woking
GU21 6DX, UK

T + 44 (0) 148 373 1000
wsp.com

© WSP UK Ltd