


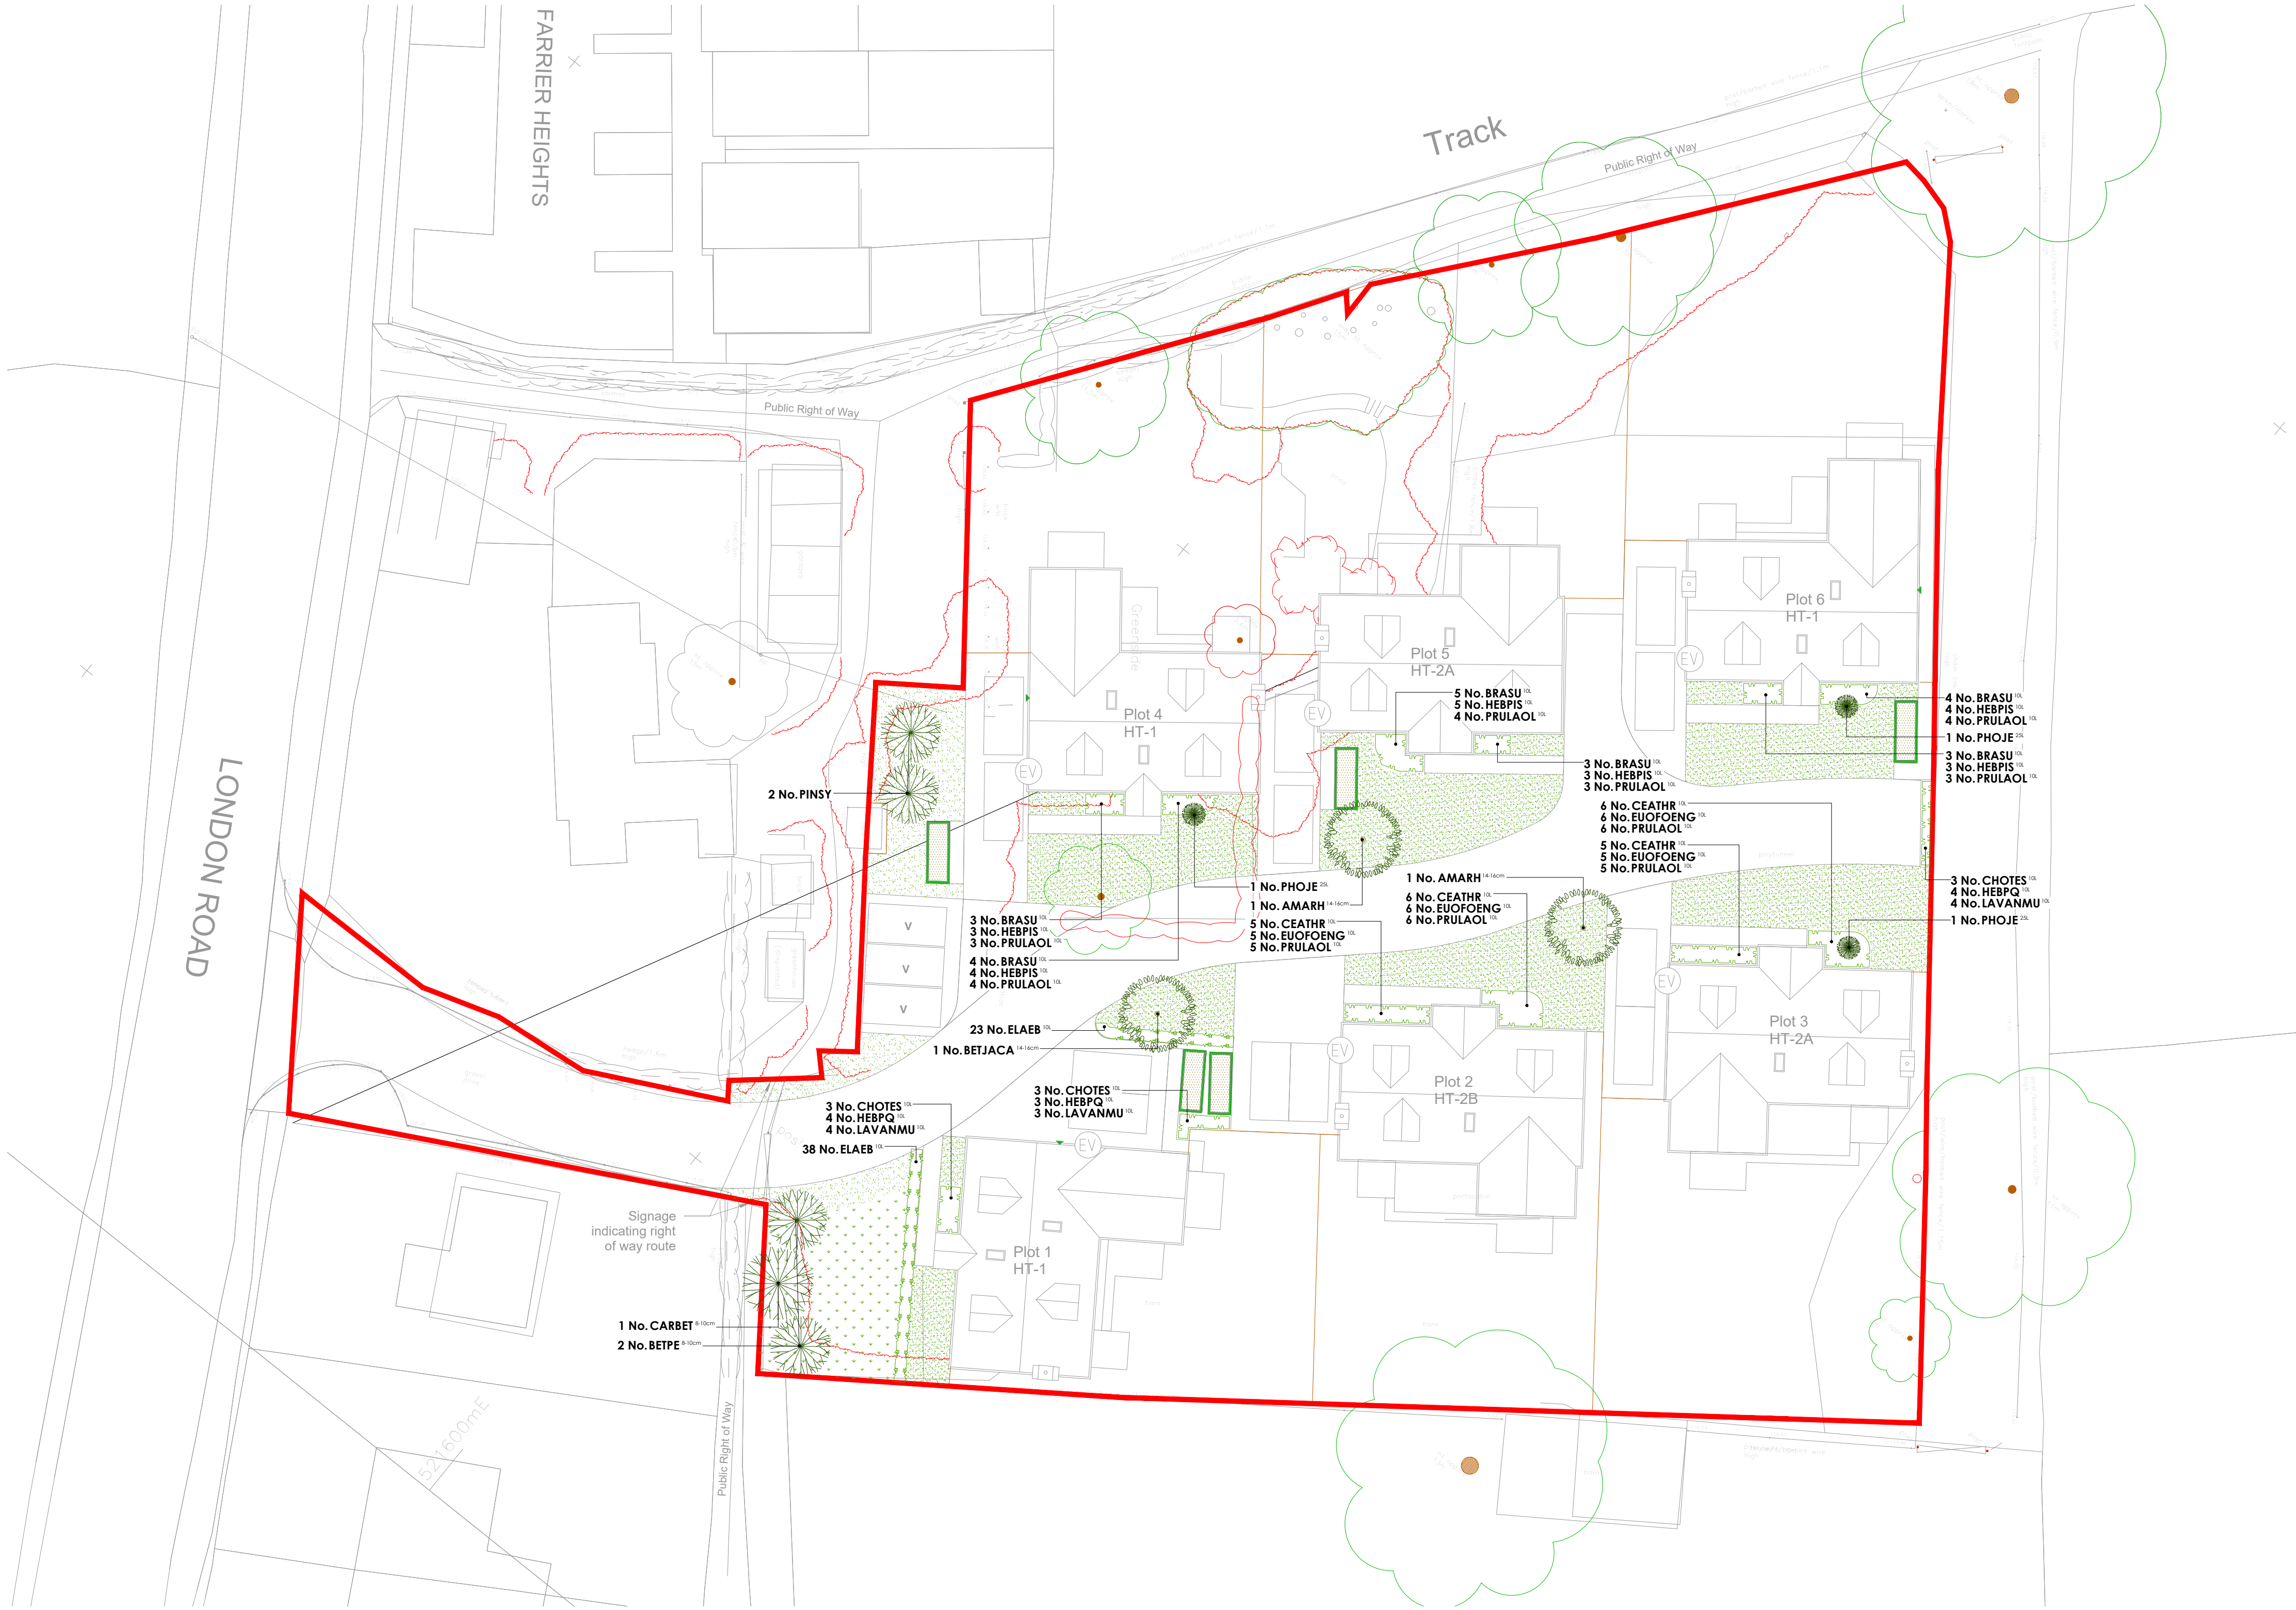

Plant Schedule



Trees - Plots

Abbr	Species	Supply	Size	Girth	Number
AMARH	Amelanchier arborea 'Robin Hill'	EHStd: RB	425-600cm	14-16cm	2
BETJACA	Betula utilis jacquemontii	EHStd: RB	425-600cm	14-16cm	1
					Total:3



Trees - Public Open Space

Abbr	Species	Supply	Size	Girth	Number
PINSY	Pinus sylvestris	RB	300-350cm		2
BETPE	Betula pendula	Std: BR	250-300cm	8-10cm	2
CARBET	Carpinus betulus	Std: BR	250-300cm	8-10cm	1
					Total:5



Specimen Shrubs

Abbr	Species	Pot Size	Height	Habit	Number
PHOJE	Phormium 'Jester'	25L	100-125cm	Trp. Cm	3
					Total:3



Single-Species Hedgerows

Abbr	Species	Pot Size	Height	Habit	Density	Length	Number
ELAEB	Elaeagnus x ebbingei	10L	80-100cm	Bushy	0.4C/tr	23.8m	61
						Total:23.8m	Total:61



Shrubs - Plots

Abbr	Species	Pot Size	Height	Habit	Density	Area	Number
BRASU	Brachyglottis 'Sunshine'	10L	40-60cm	Bushy	0.7C/tr	9.83m²	22
CEATHR	Ceanothus thyrsiflorus repens	10L	40-60cm	Bushy	0.7C/tr	10.44m²	22
CHOTES	Choisya ternata 'Sundance'	10L	40-60cm	Bushy	0.7C/tr	3.86m²	9
EUOFOENG	Euonymus fortunei 'Emerald 'n' Gold'	10L	30-40cm	Bushy	0.7C/tr	10.44m²	22
HEBPQ	Hebe 'Purple Queen'	10L	40-60cm	Bushy	0.7C/tr	4.5m²	11
HEBPIS	Hebe pinguifolia 'Sutherlandii'	10L	30-40cm	Bushy	0.7C/tr	9.83m²	22
LAVANMU	Lavandula angustifolia 'Munstead'	10L	30-40cm	Bushy	0.7C/tr	4.5m²	11
PRULAOL	Prunus laurocerasus 'Otto Luyken'	10L	60-80cm	Bushy	0.7C/tr	17.53m²	43
						Total:71.33m²	Total:162

Turf & Seeding	
	Turf Turf to gardens to be laid as Rolawn 'Medallion', or similar approved.
	Amenity Grass A22 low maintenance seed mixture, as supplied by Germinal (www.germinalamenity.com) or similar approved.
	Meadow Grassland EM1, seed mixture for meadows, as supplied by Emorsgate Seeds (www.wildseed.co.uk) or similar approved.
	Green Roofs To bin store & cycle storage area. Specification to be confirmed.
Key	
	Application site boundary.
	Existing vegetation to be retained.
	Existing vegetation to be removed.

Drawing to be read in conjunction with GL2436 SP 01 Landscape Specification.