


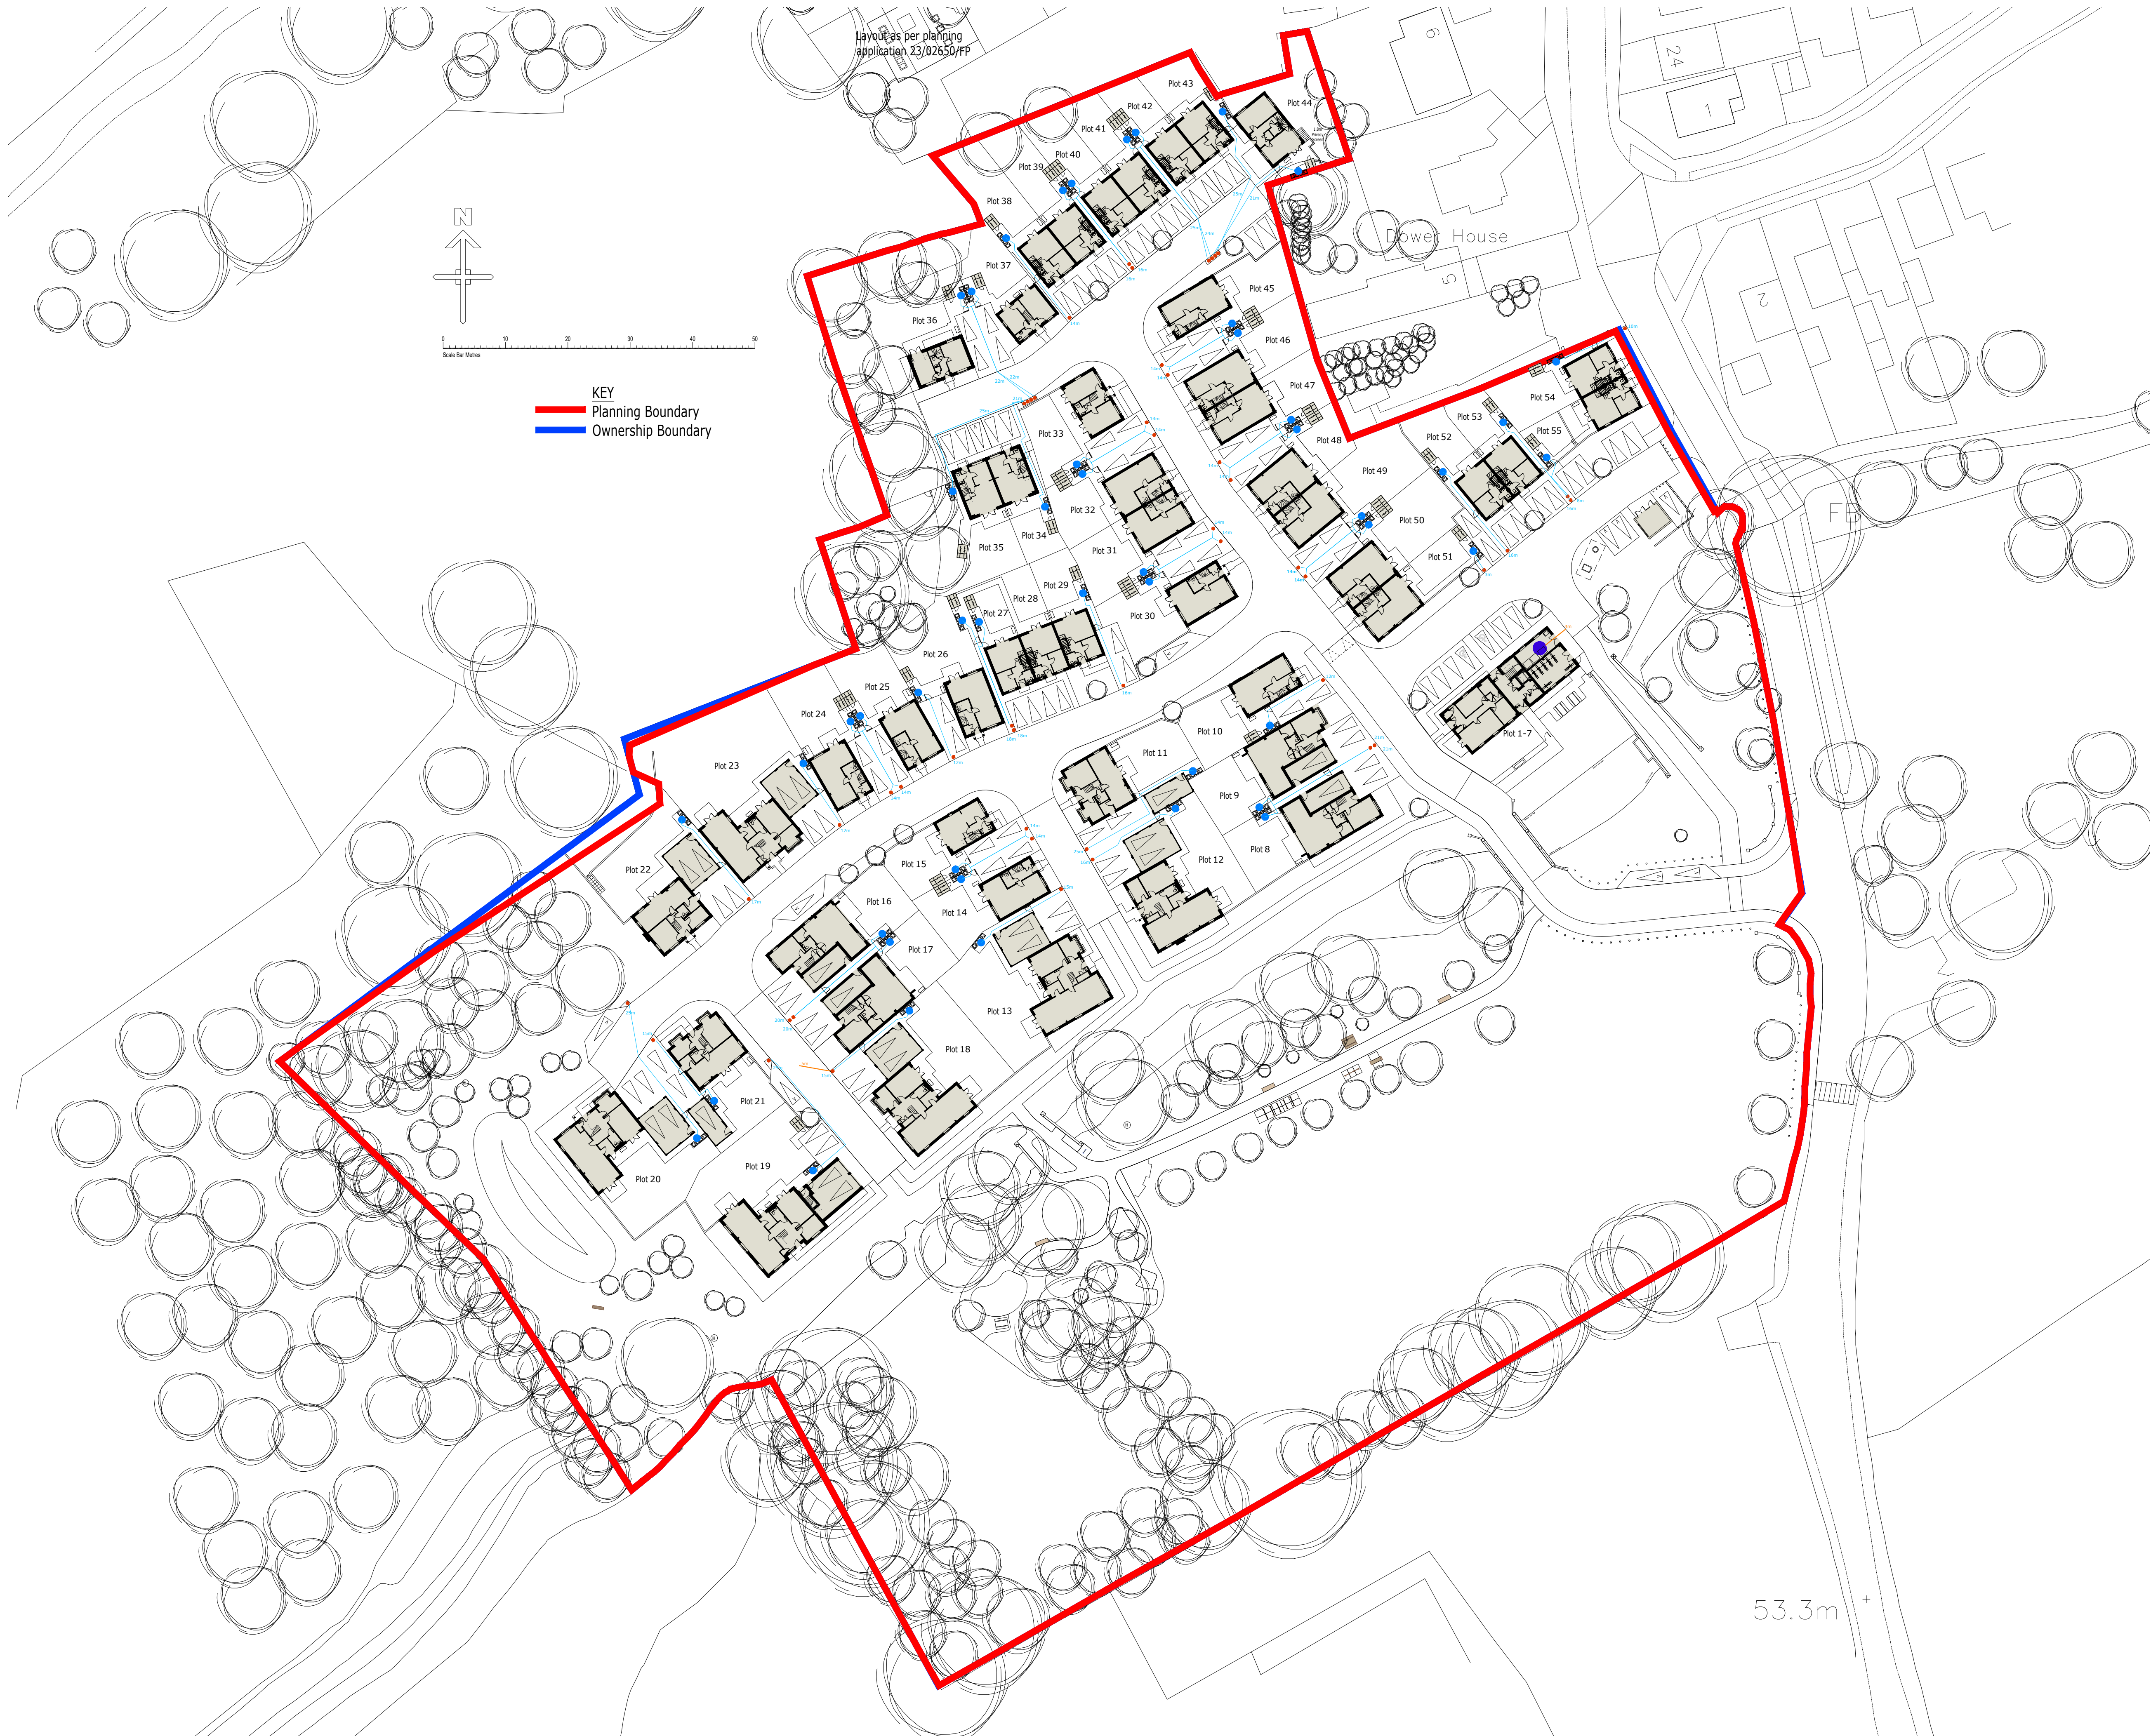

KEY
Planning Boundary
Ownership Boundary

- Refuse Key
- Bin Storage Point
 - Communal Bin Storage
 - Kerbside Collection Point
 - Pull Route & Distance - Residents
 - Pull Route & Distance - Refuse



Client:
Hill Residential Limited
The Courtyard, Abbey Barns,
Ickleton, CB10 1SX

Project:
Ickleford Mill
Ickleford, Hitchin
Hertfordshire

Drawing:
Proposed Refuse Plan

Scale: 1:500@A1	Date: February 2026	Rev. No. I
Drawn By: CK	Checked By: PD	Drawing No: 185-PS-105
CAD Ref:		