



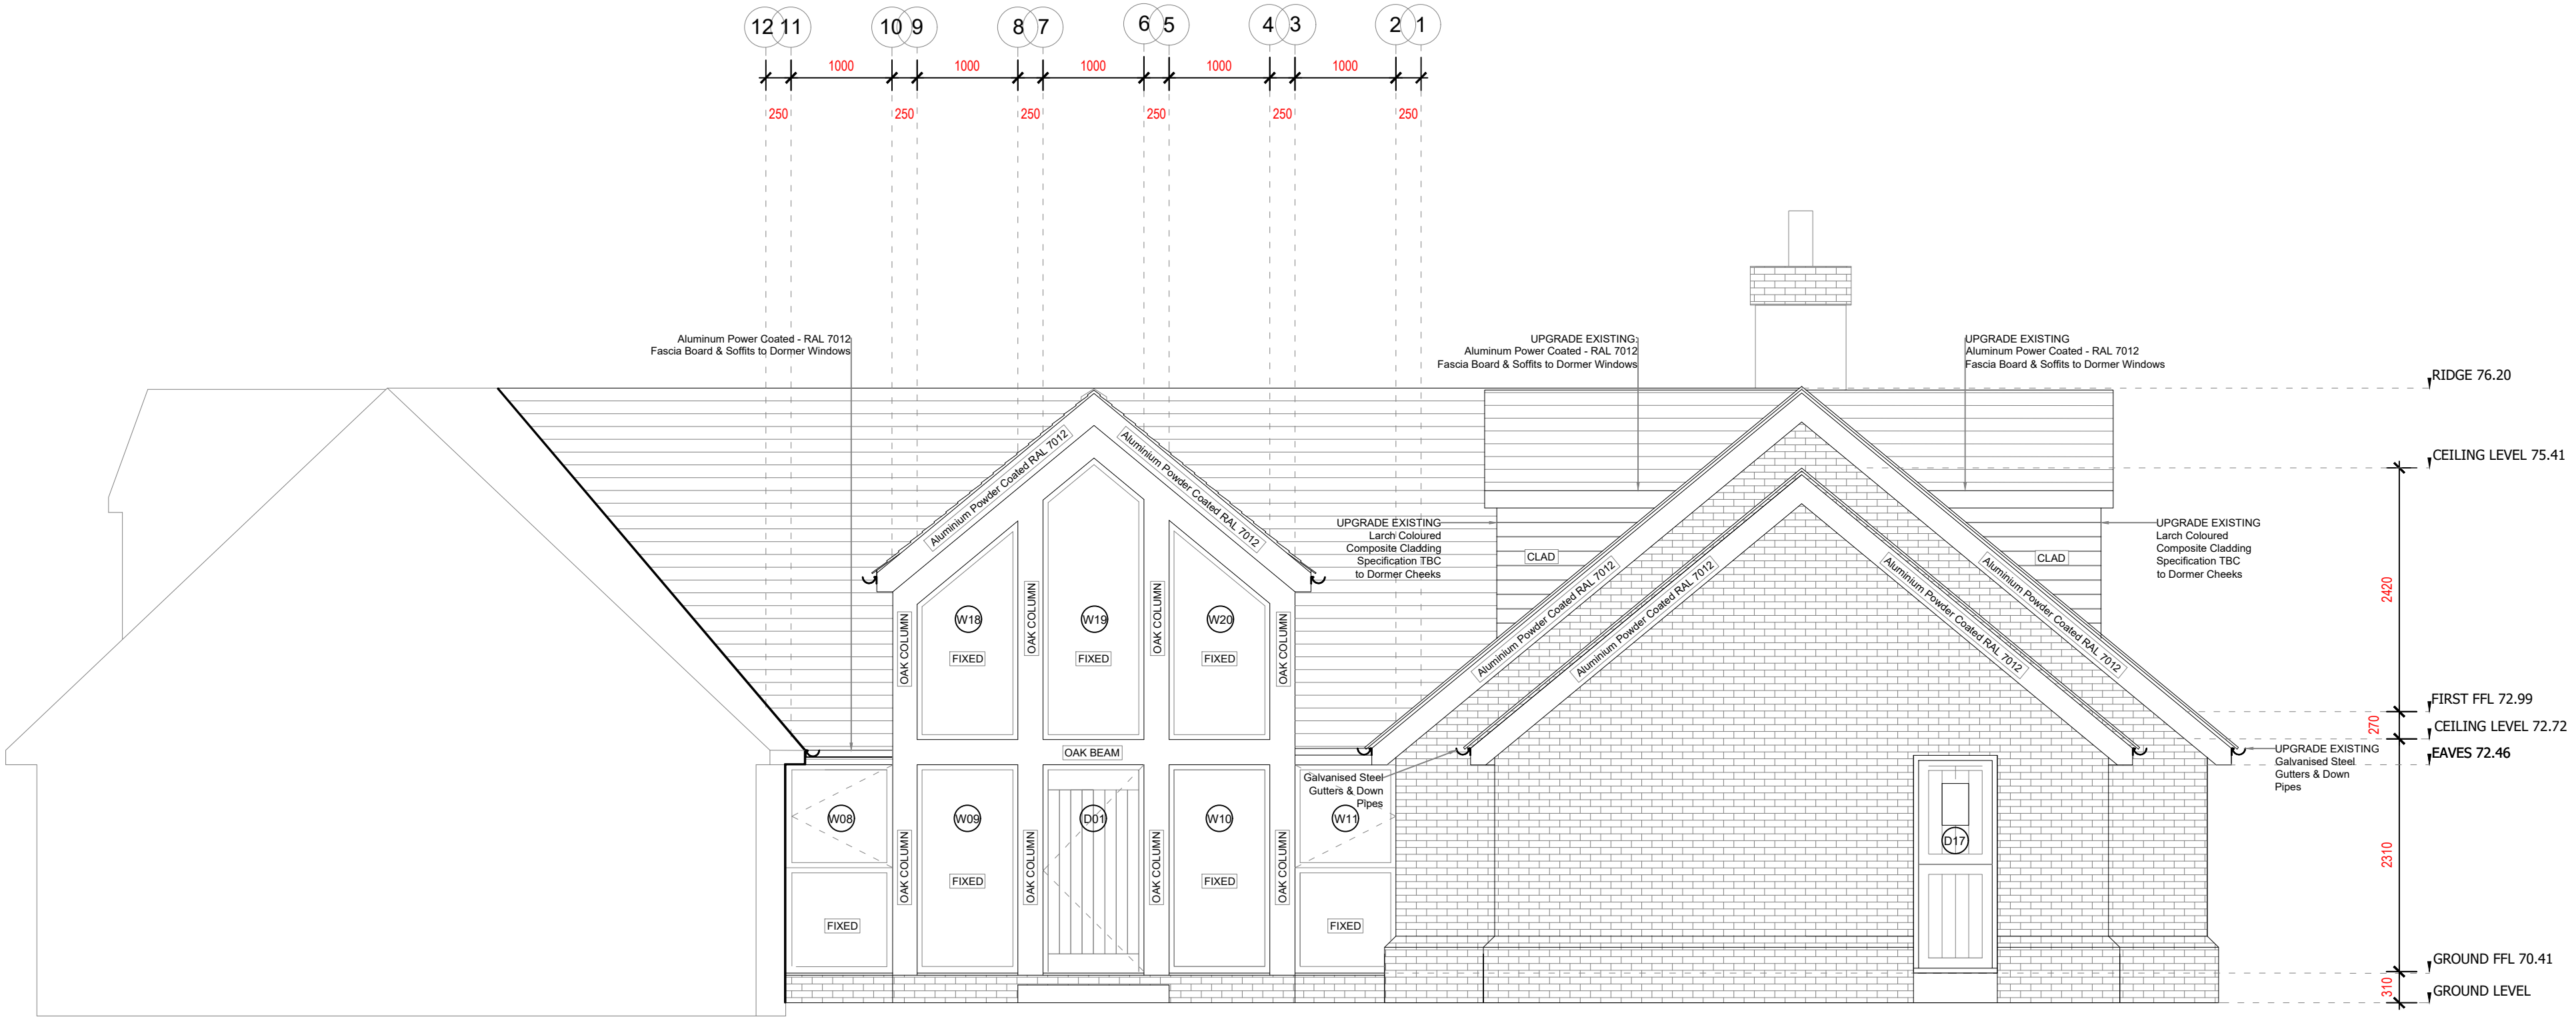

West Elevation - The Link

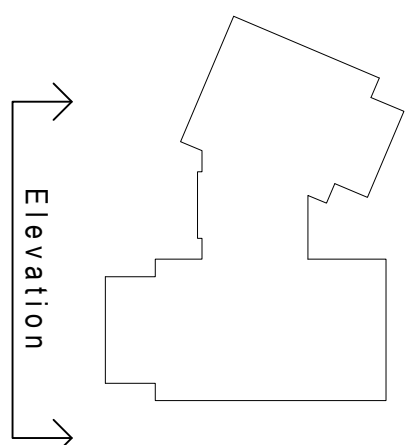

Revisions		
REV 0	22.08.25	Contract
REV 1	26.09.25	Window & Door Schedule