
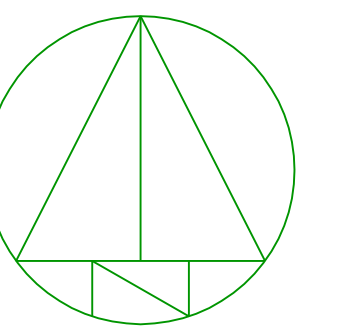
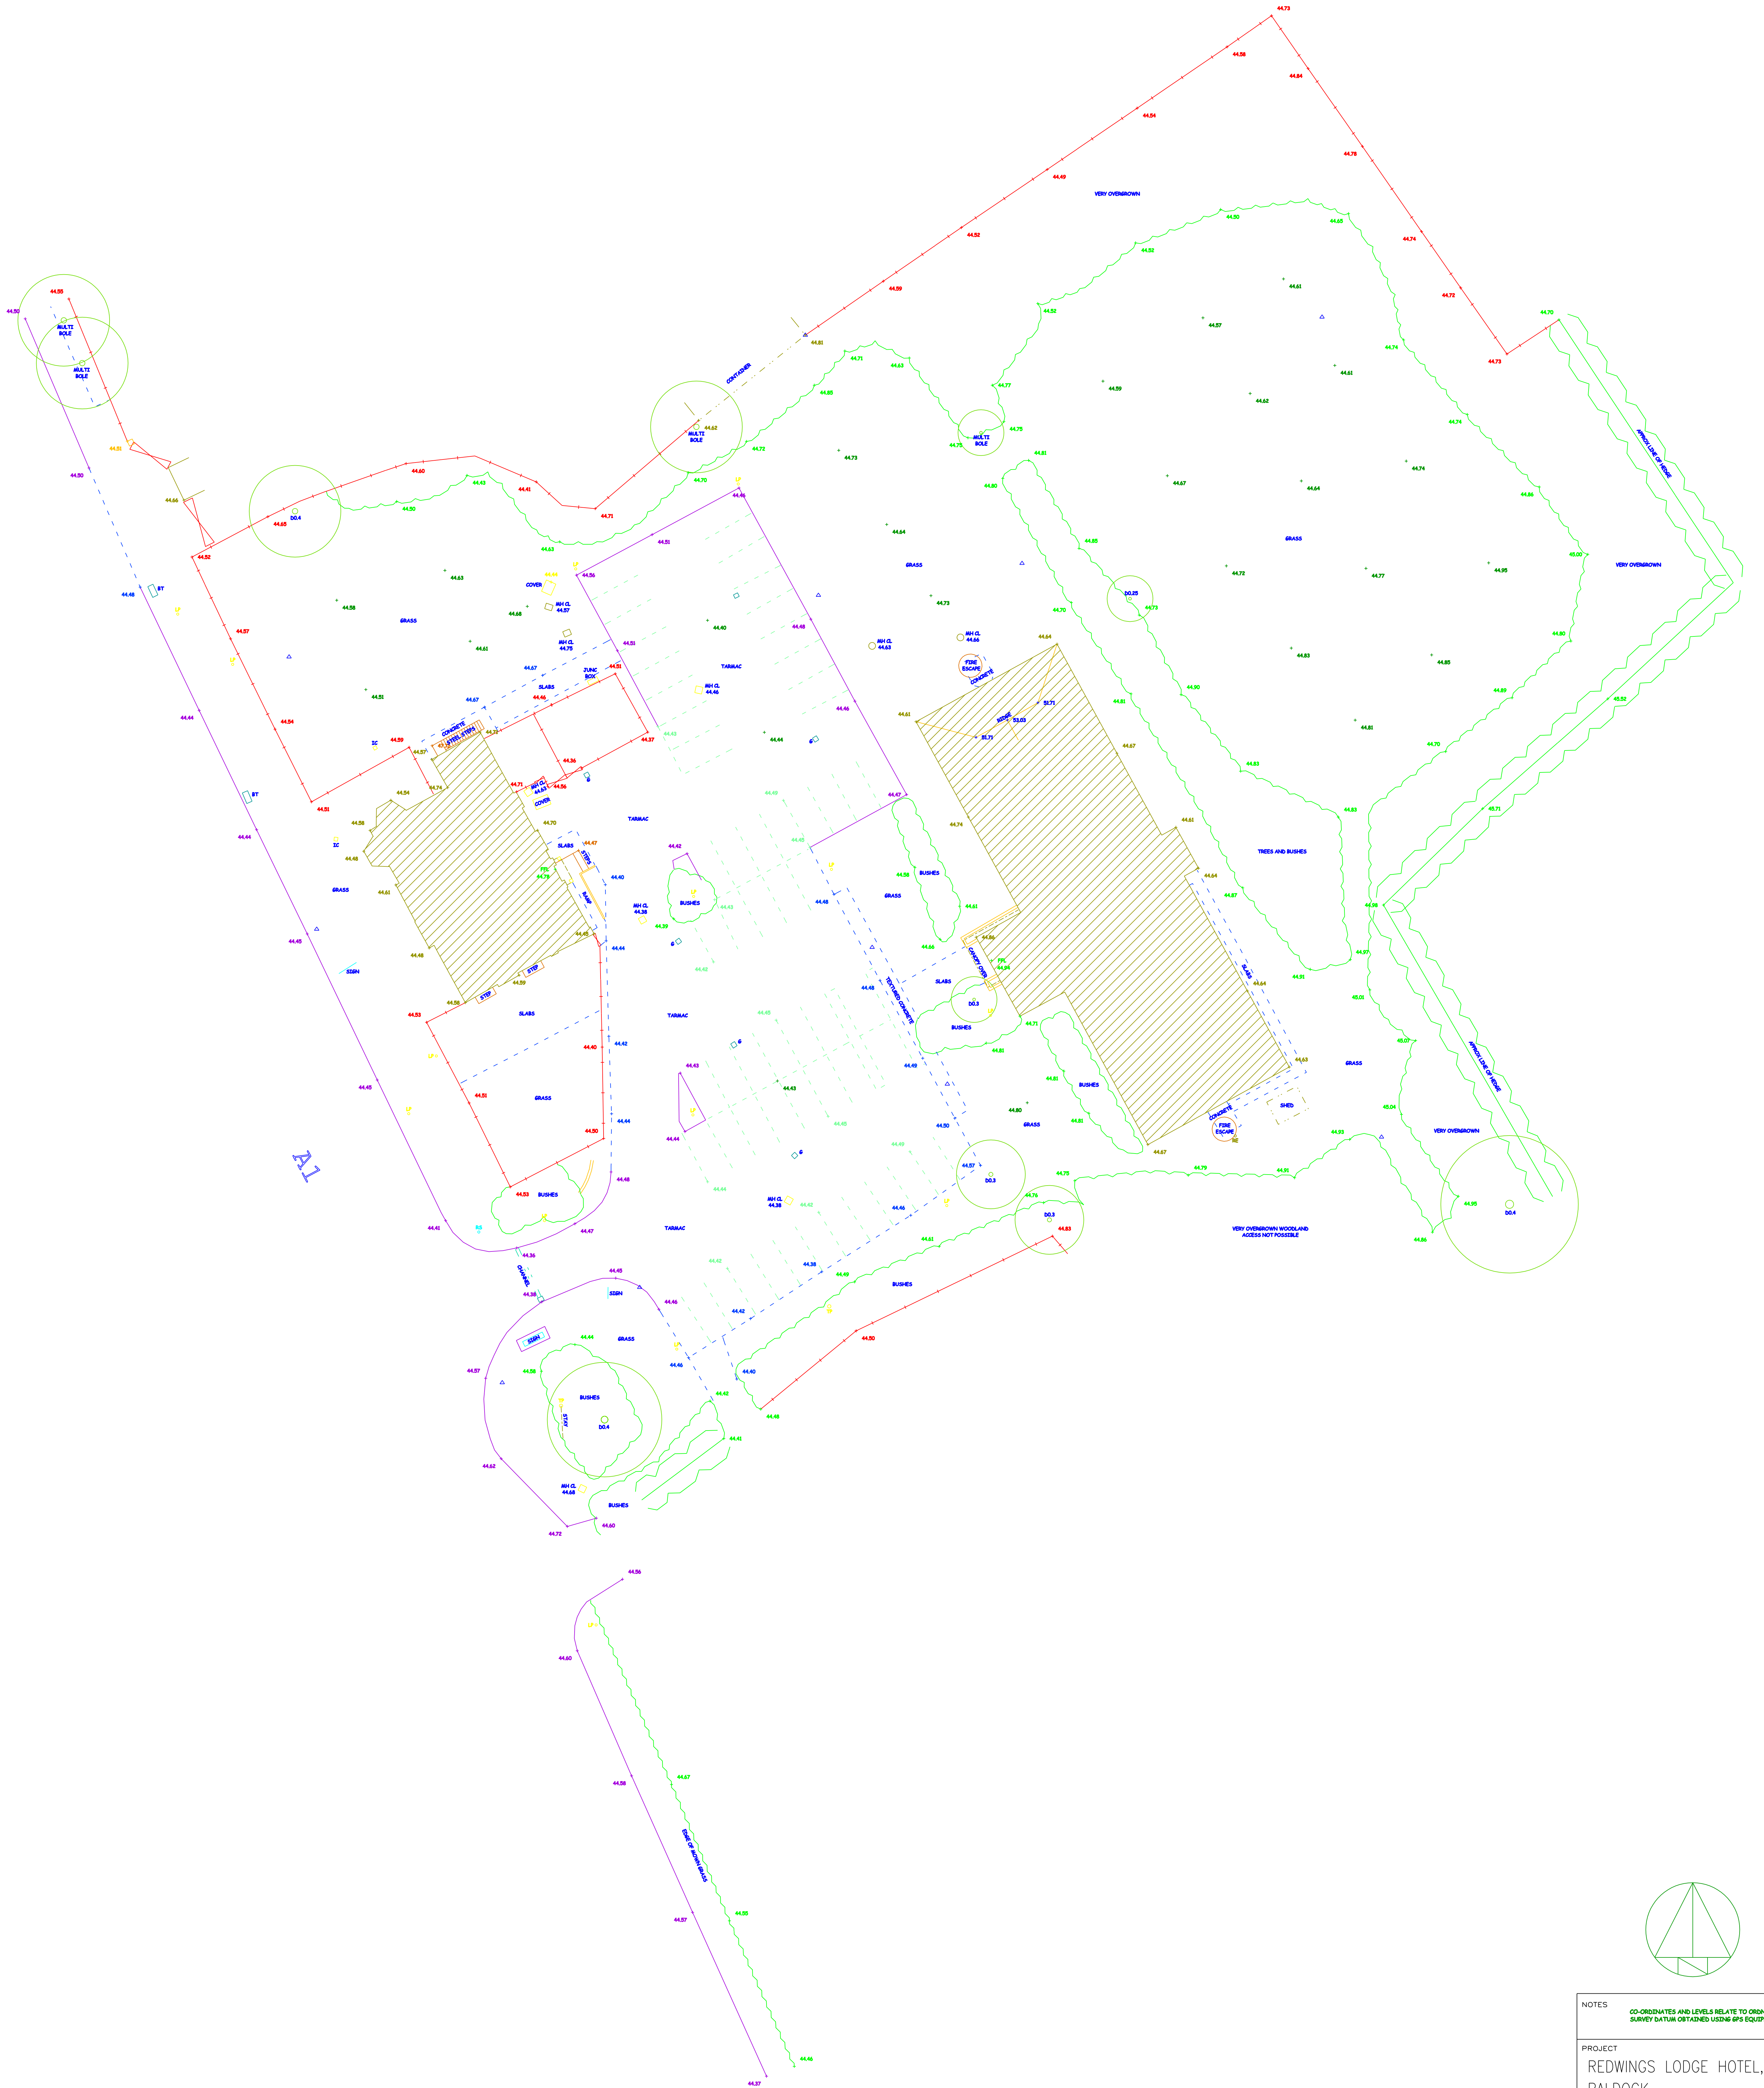


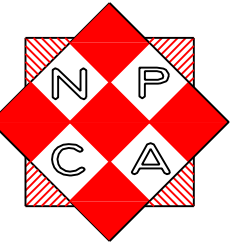

NOTES		
COORDINATES AND LEVELS RELATE TO ORDNANCE SURVEY DATUM OBTAINED USING GPS EQUIPMENT		
PROJECT		
REDWINGS LODGE HOTEL, BALDOCK.		
CLIENT		
AEGIS ARCHITECTS		
DRAWING		
LAND SURVEY		
		
OAKLEY BUILDING SURVEYORS		
23 NEWBOLD WATER BRIDGE, STIRLING, KY16 9AP, TEL: 01753 528477		
SCALE	1:200 (A0)	DRG No
DATE	MAY 25	6005-01
		REV