


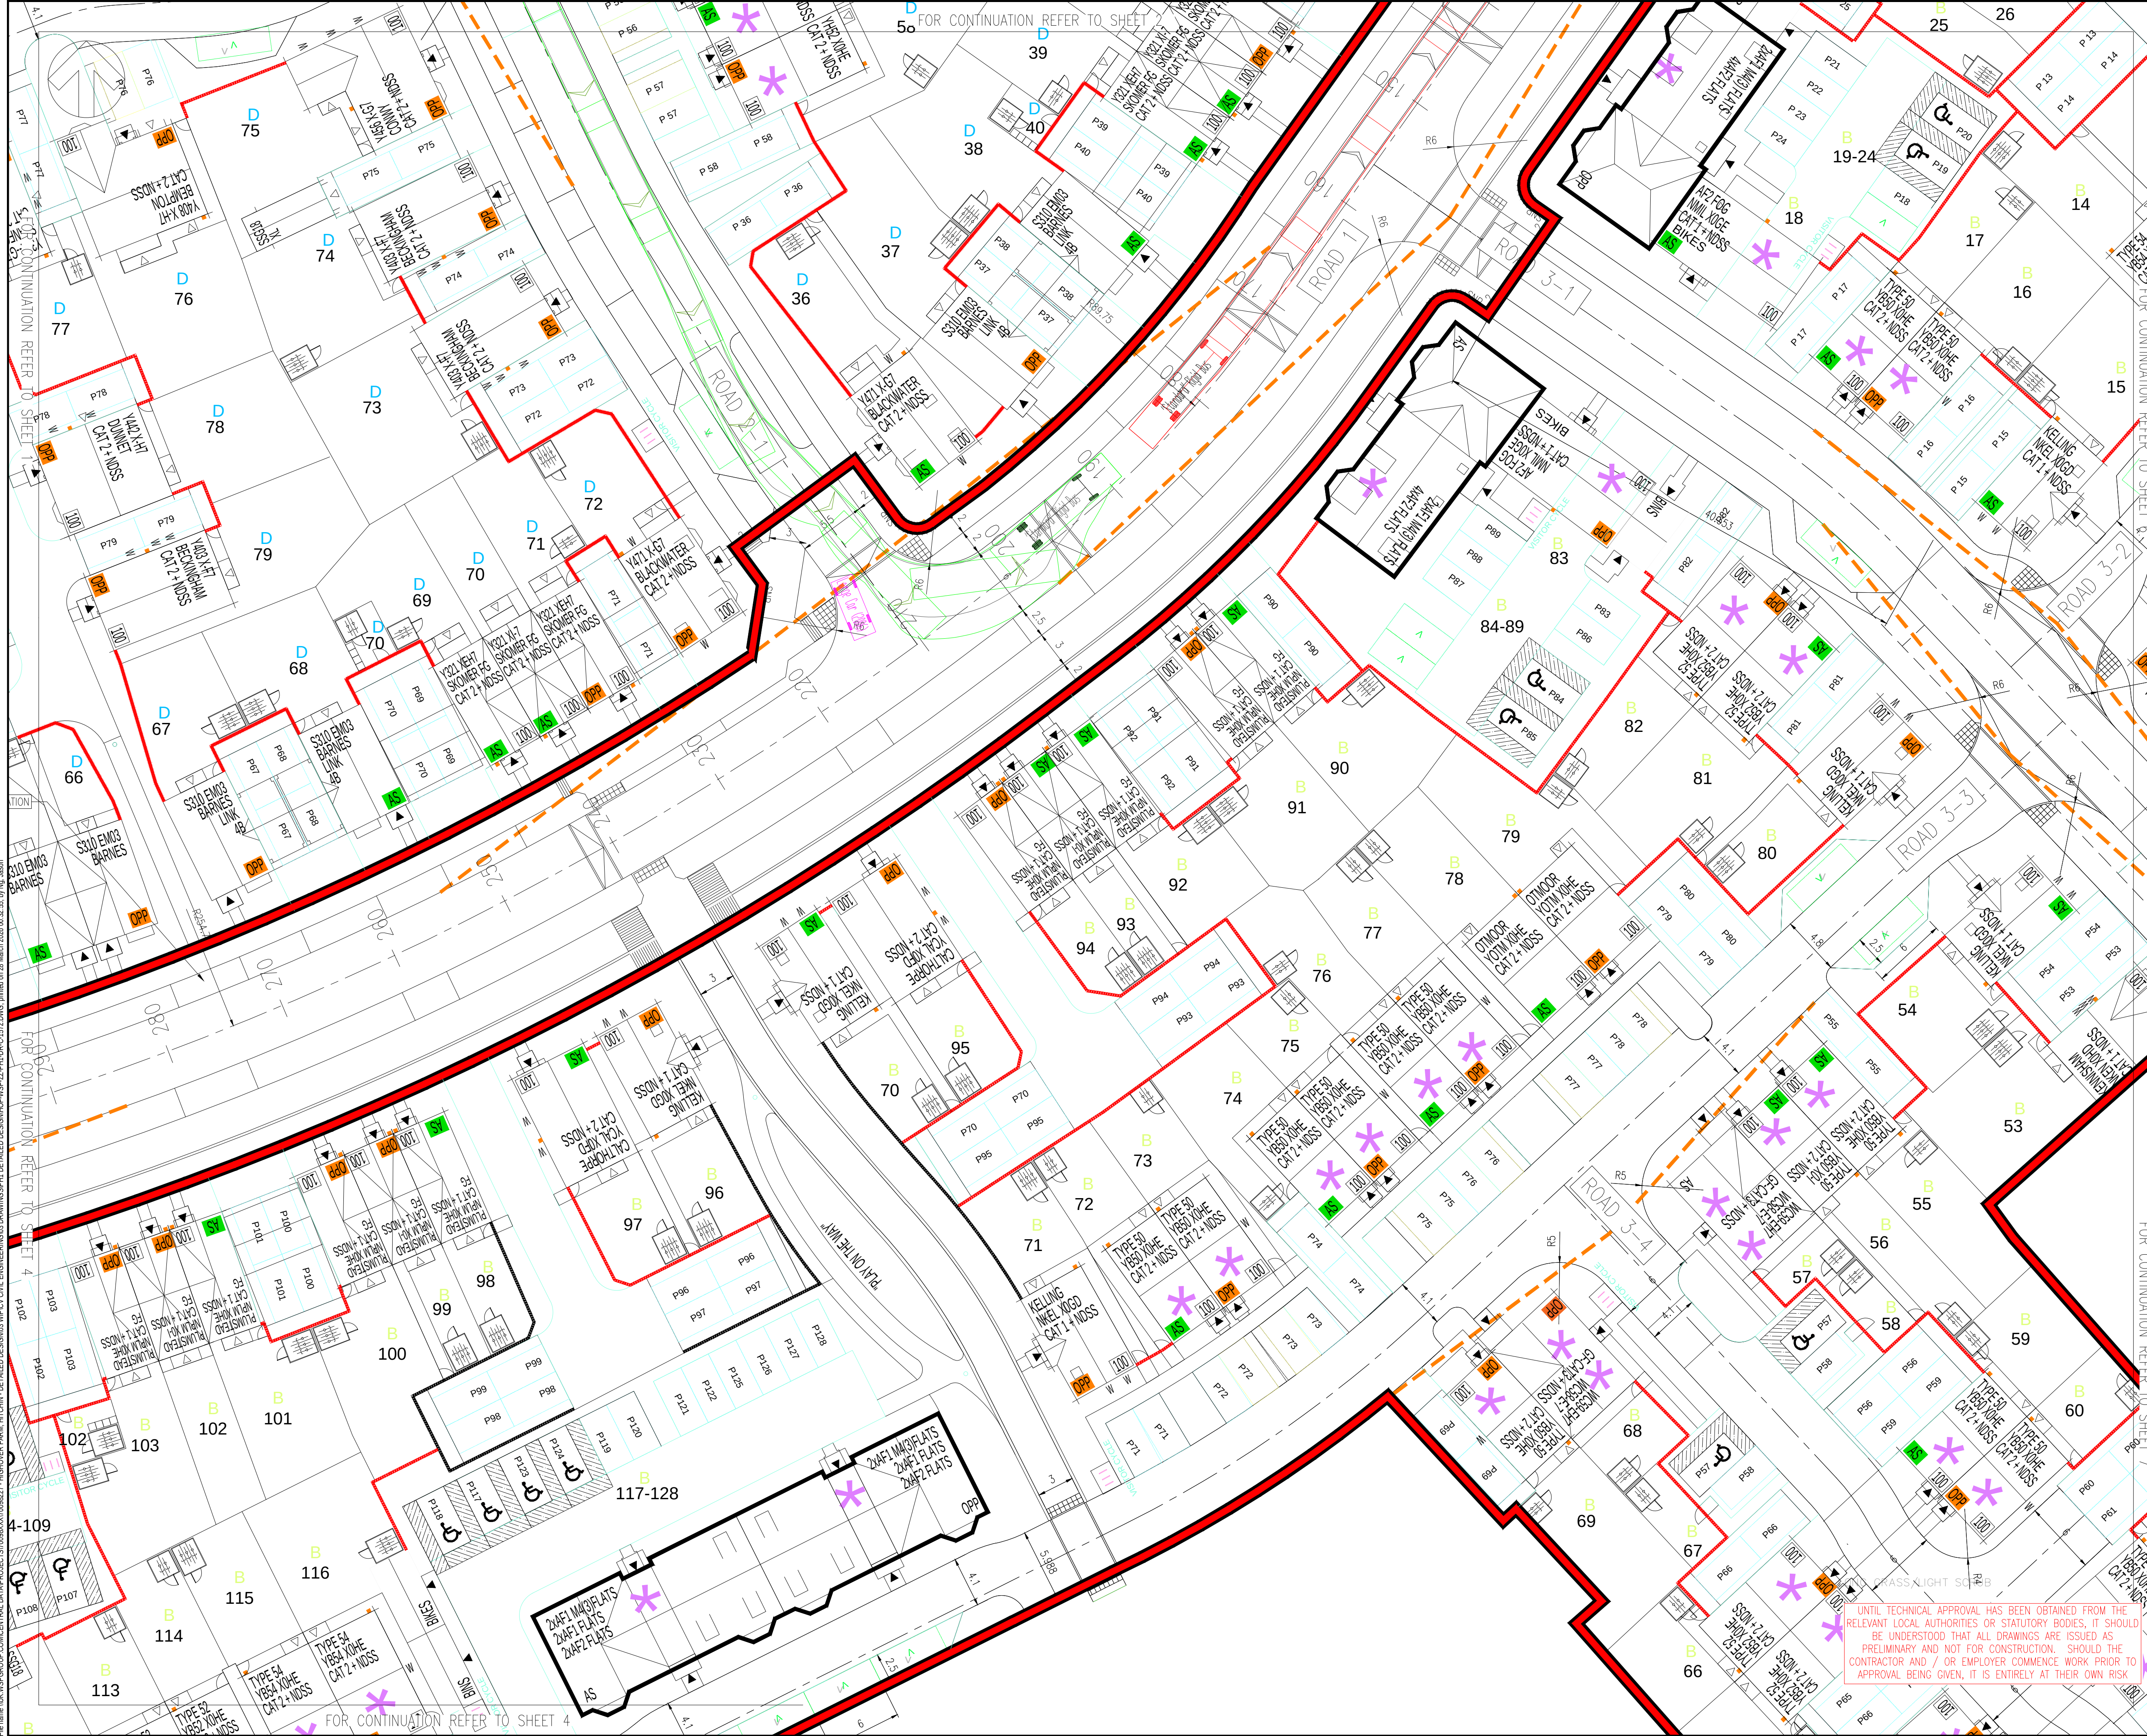

NOTES:

1. ALL DIMENSIONS ARE IN METRES UNLESS OTHERWISE STATED.
2. ALL LEVELS ARE IN METRES ABOVE ORDNANCE DATUM.
3. DRAWING BASED ON TOPOGRAPHICAL SURVEY BY MK SURVEYS DATED AUGUST 2022
4. ALL WORKS TO BE UNDERTAKEN IN ACCORDANCE WITH THE SPECIFICATION FOR HIGHWAY WORKS (SHW), HERTFORDSHIRE COUNCIL STANDARD DETAILS.
5. THIS DRAWING IS TO BE READ IN CONJUNCTION WITH ALL RELEVANT DRAWINGS AND DETAILS.
6. RADIUS - KERBS TO BE USED WHERE REQUIRED/APPROPRIATE. WHERE DROPPED KERBS ARE TO BE LAID TO A RADIUS THEY SHALL BE DISC CUT IN HALF TO FORM A MITRE.
7. WHERE THE EXISTING AND PROPOSED KERB/EDGING ARE TO BE TIED IN THEY SHALL BE DISC CUT TO FORM A CLEAN VERTICAL FACE AND CLOSE JOINT.
8. NO OPEN JOINTS WILL BE ACCEPTED, NO CHIPPED, DAMAGED OR REPAIRED KERBS WILL BE ACCEPTED.
9. CONTRACTOR SHOULD PROVIDE MECHANICAL LIFTING AIDS FOR ITEMS HEAVIER THAN 20 KGS. IF MECHANICAL LIFTING AIDS ARE IMPRACTICAL A RISK ASSESSMENT SHOULD BE UNDERTAKEN WHICH IDENTIFIES THE APPROPRIATE CONTROL MEASURES REQUIRED TO AVOID RISK OF INJURY FROM MANUAL HANDLING.
10. CONTRACTOR TO PROVIDE CBR RESULTS TO HCC PRIOR TO COMMENCEMENT OF PAVEMENT WORKS.
11. FOR TYPICAL SECTION DETAILS REFER TO DRAWING HOF-WSP-ZZ-DR-C-07102.

DO NOT SCALE

Vehicle Body Swept Path
Vehicle Wheels Swept Path

Standard Single Bus
Overall Length 12,000mm
Overall Width 2,500mm
Min Body Height 3,500mm
Min Body Ground Clearance 6,000mm
Track Width 2,500mm
Lock to Lock Time 6,200mm
Wait to Wait Turning Radius 10,771m

KEY PLAN
(SCALE: 1:5000)

POS	27/03/2026	JN	UPDATED TO SUIT REVISED MASTERPLAN	TP	TP
PO4	20/02/2026	JN	UPDATED TO SUIT REVISED MASTERPLAN	TP	TP
PO3	27/10/2025	SM	UPDATED TO SUIT REVISED MASTERPLAN	DSB	TP
PO2	06/06/2025	DSB	MASTERPLAN UPDATED	DSB	LMA
PO1	14/10/2024	MH	FIRST ISSUE	DSB	LMA
REV	DATE	BY	DESCRIPTION	CHK	APP

DRAWING STATUS:

S2 - FOR INFORMATION

wsp

Unit 9 The Chase, John Tate Road, Foxholes Business Park, Hertford, SG13 7NN, UK
T+ 44 (0) 1992 526 000, F+ 44 (0) 1992 526 001
wsp.com

CLIENT:

BARRATT DAVID WILSON HOMES

ARCHITECT:

MCBAINS

SITE/PROJECT:

HIGHOVER FARM, HITCHIN

TITLE:

PHASE 1
BUS TRACKING
SHEET 5 OF 8

SCALE @ A1:	1:250	CHECKED:	TP	APPROVED:	TP
PROJECT NO:	700982227	DESIGNED:	RH	DRAWN:	RH
				DATE:	March 26

DRAWING NO:	HOF-WSP-ZZ-PH1-DR-C-1572	REV:	P05
-------------	--------------------------	------	-----

© WSP UK Ltd

File name: U:\WSP\GROUP\COMMON\DATA\PROJECTS\H098X07008227 - HIGHOVER FARM, HITCHIN - DETAILED DESIGN\DWG\H098X07008227 - PHASE 1 - BUS TRACKING - SHEET 5 OF 8.dwg, dated on 28 March 2025 10:32:35, by N/A, Jason