


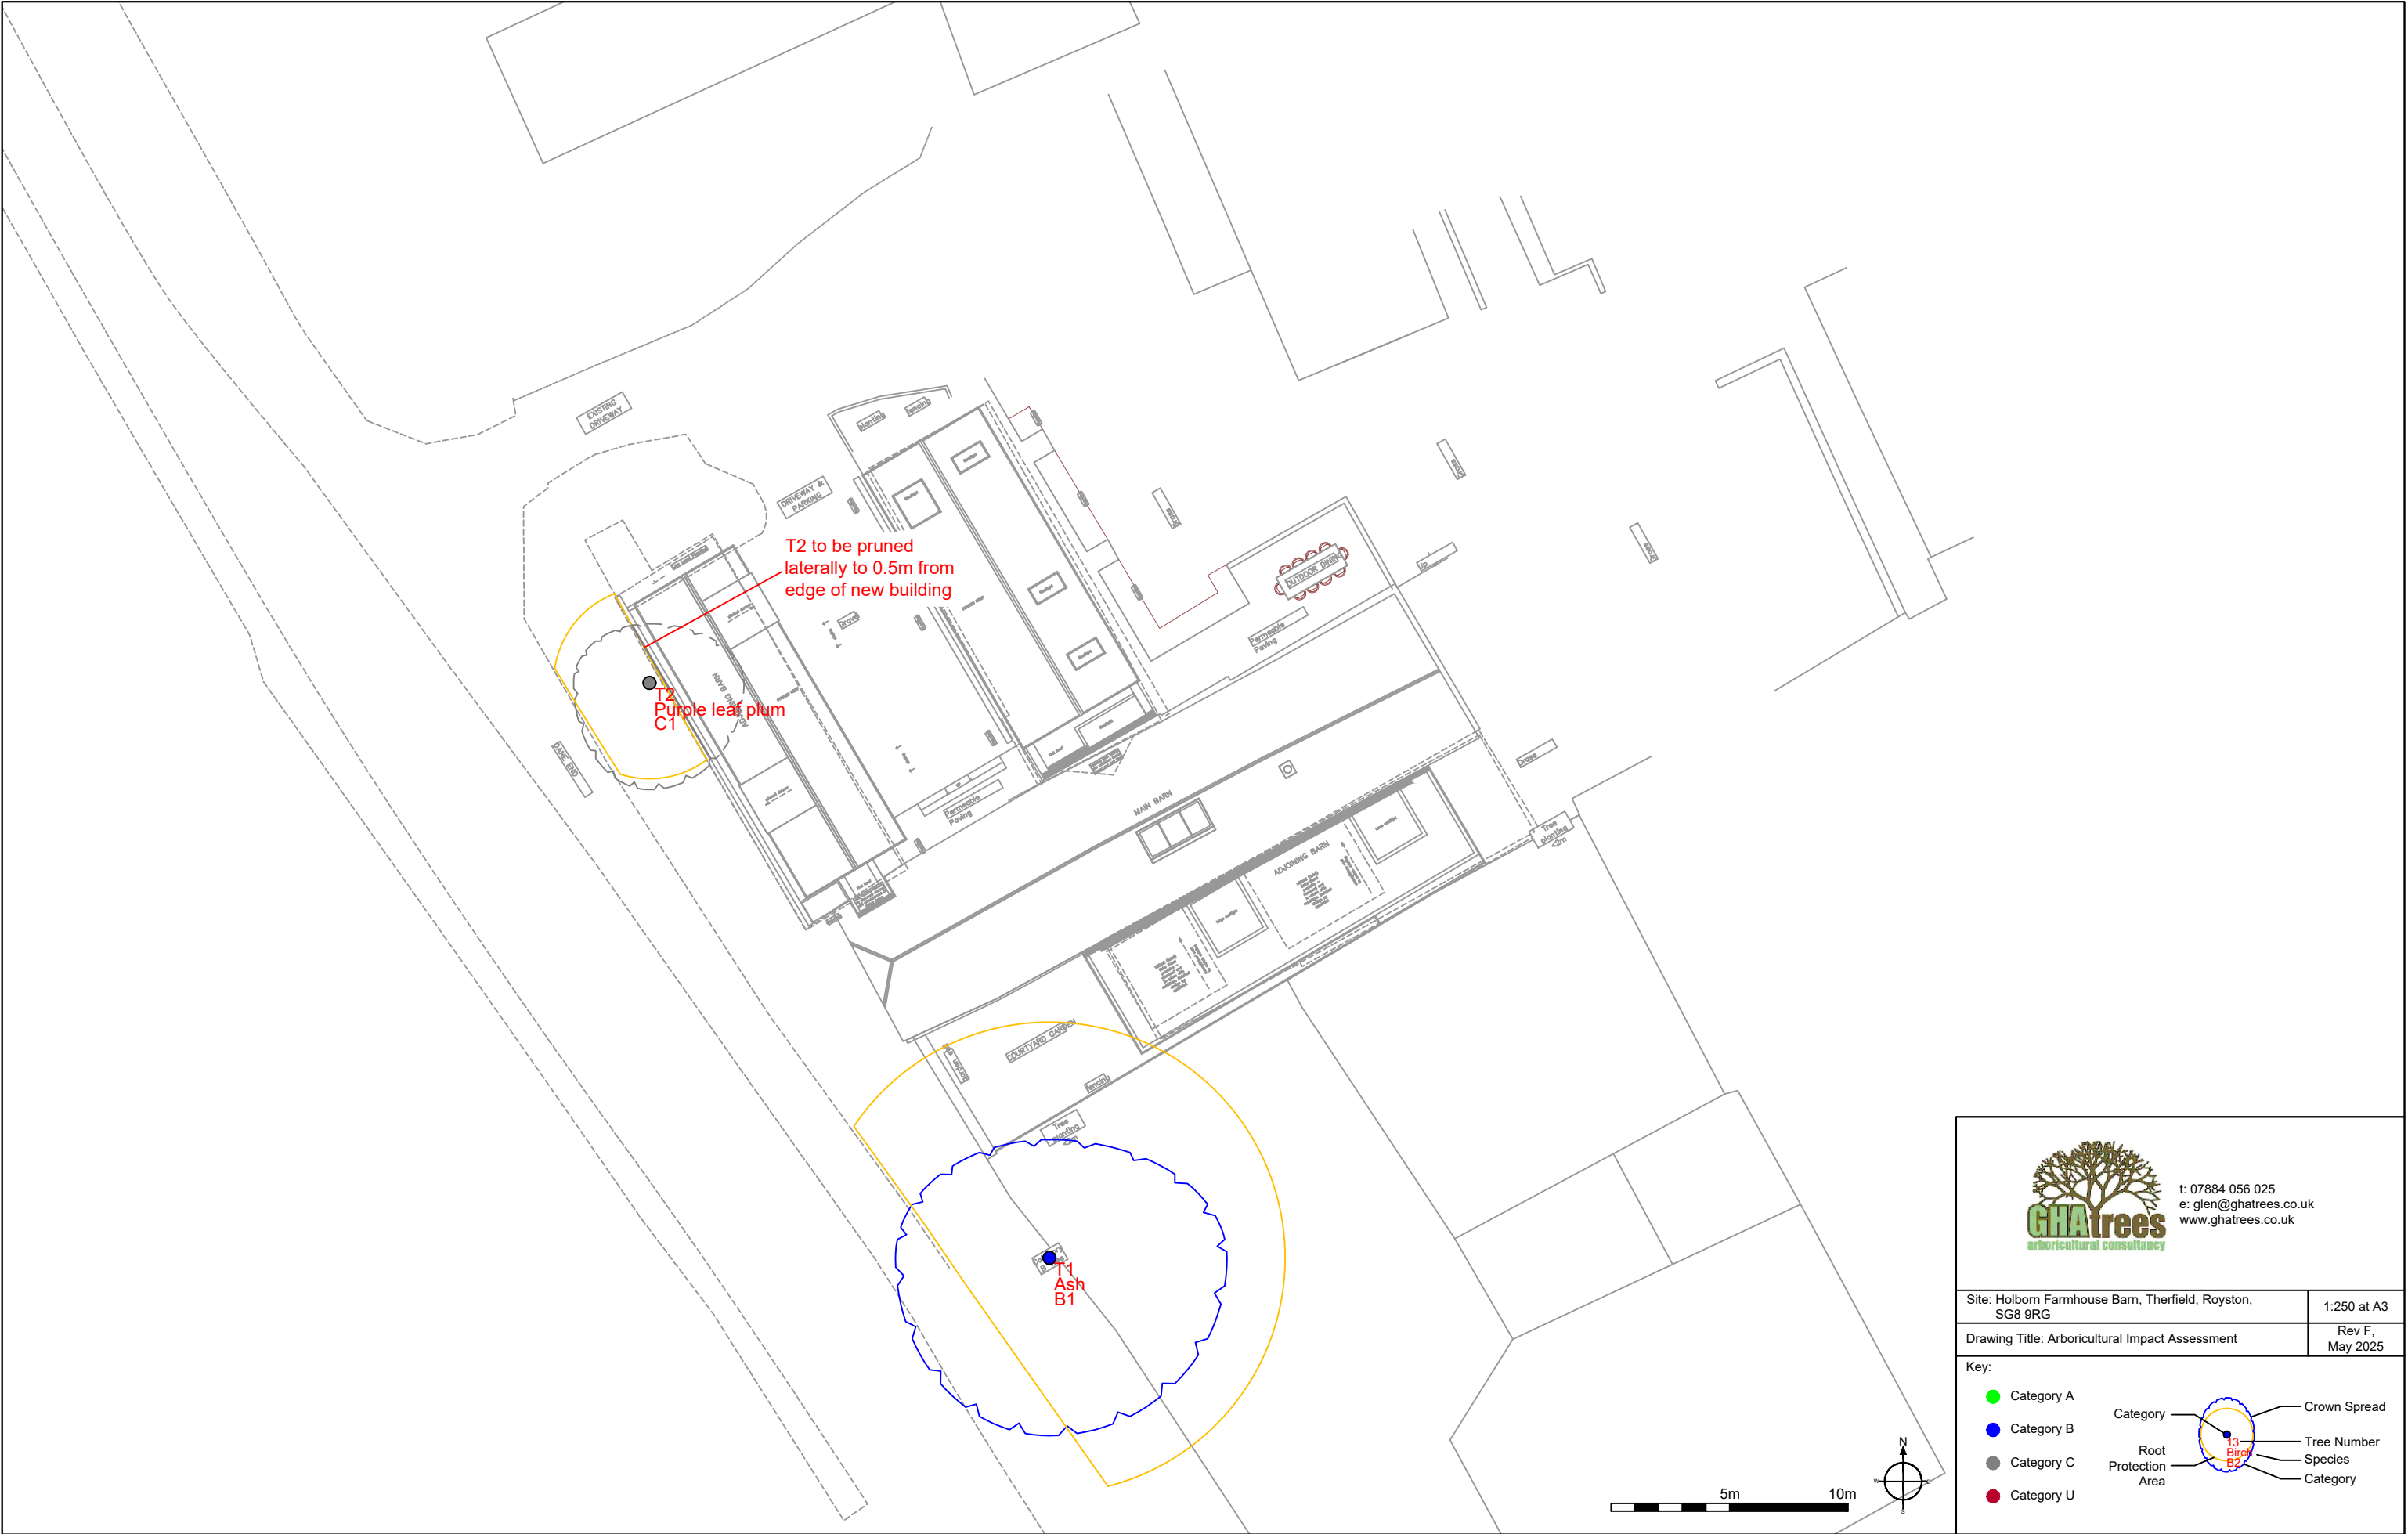

t: 07884 056 025
e: glen@ghatrees.co.uk
www.ghatrees.co.uk

Site: Holborn Farmhouse Barn, Therfield, Royston, SG8 9RG	1:250 at A3
Drawing Title: Arboricultural Impact Assessment	Rev F, May 2025

Key:

● Category A

● Category B

● Category C

● Category U

Category

Root Protection Area

Crown Spread

Tree Number

Species

Category