
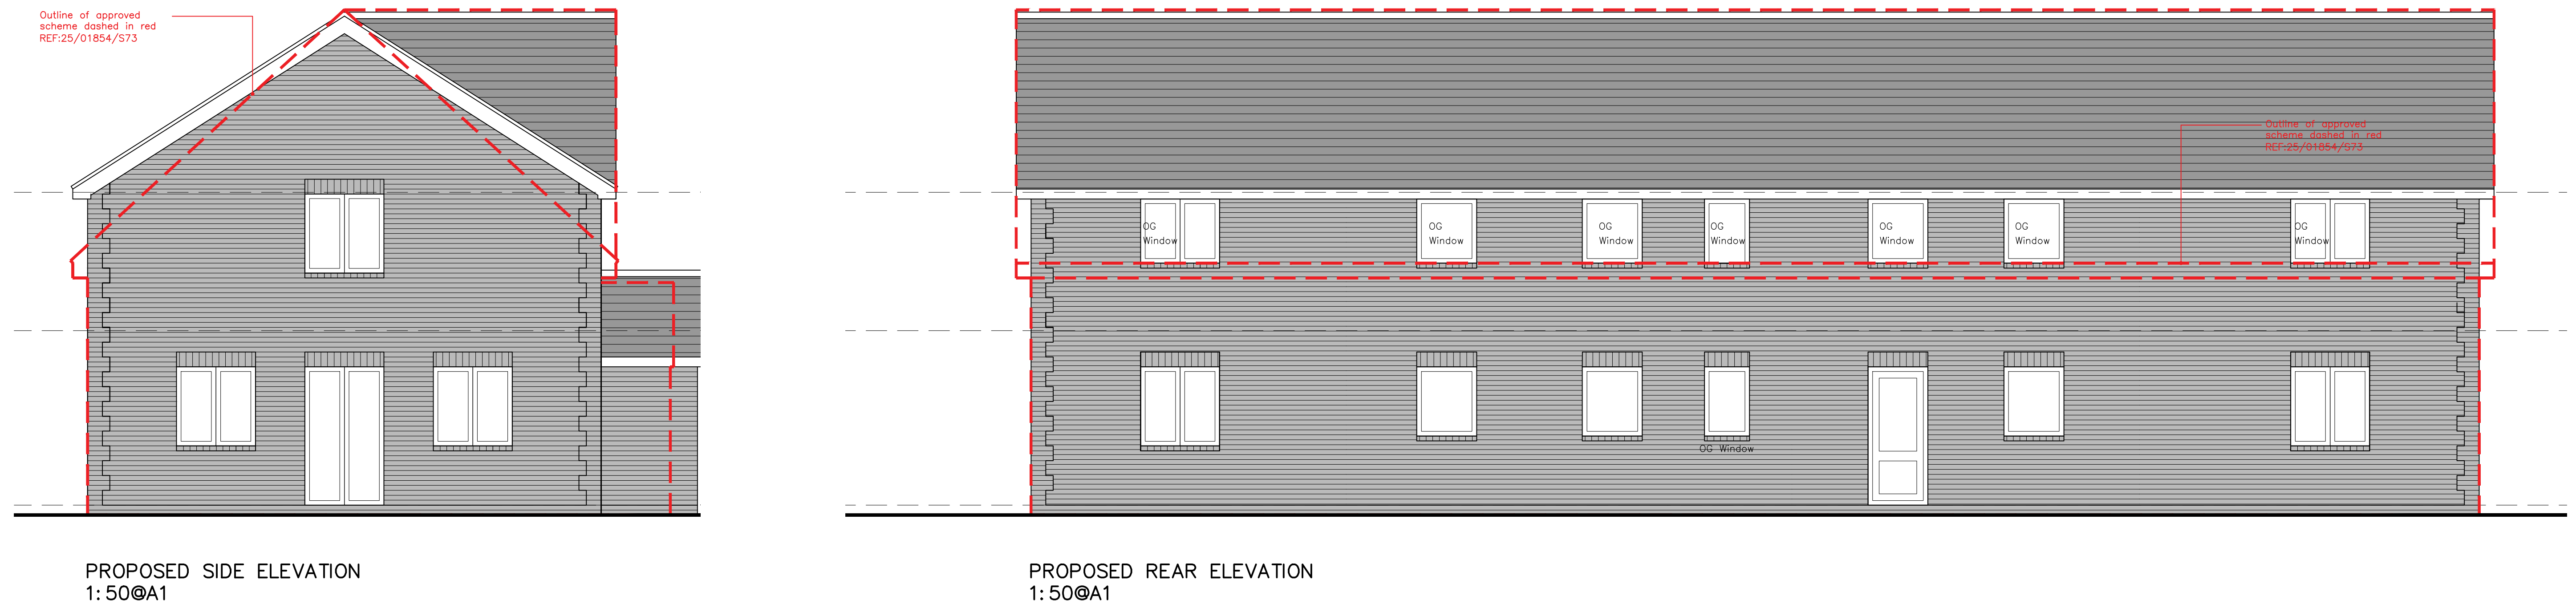


Proposed Elevations

	C	Eaves level amended and front entrance porch design increased.	10/12/25
	B	Elevations updated to suite revised front gable and dormer configuration and ridge level slightly raised.	23/07/25
	A	Plans updated to shown new reduced front dormer designs.	02/04/25

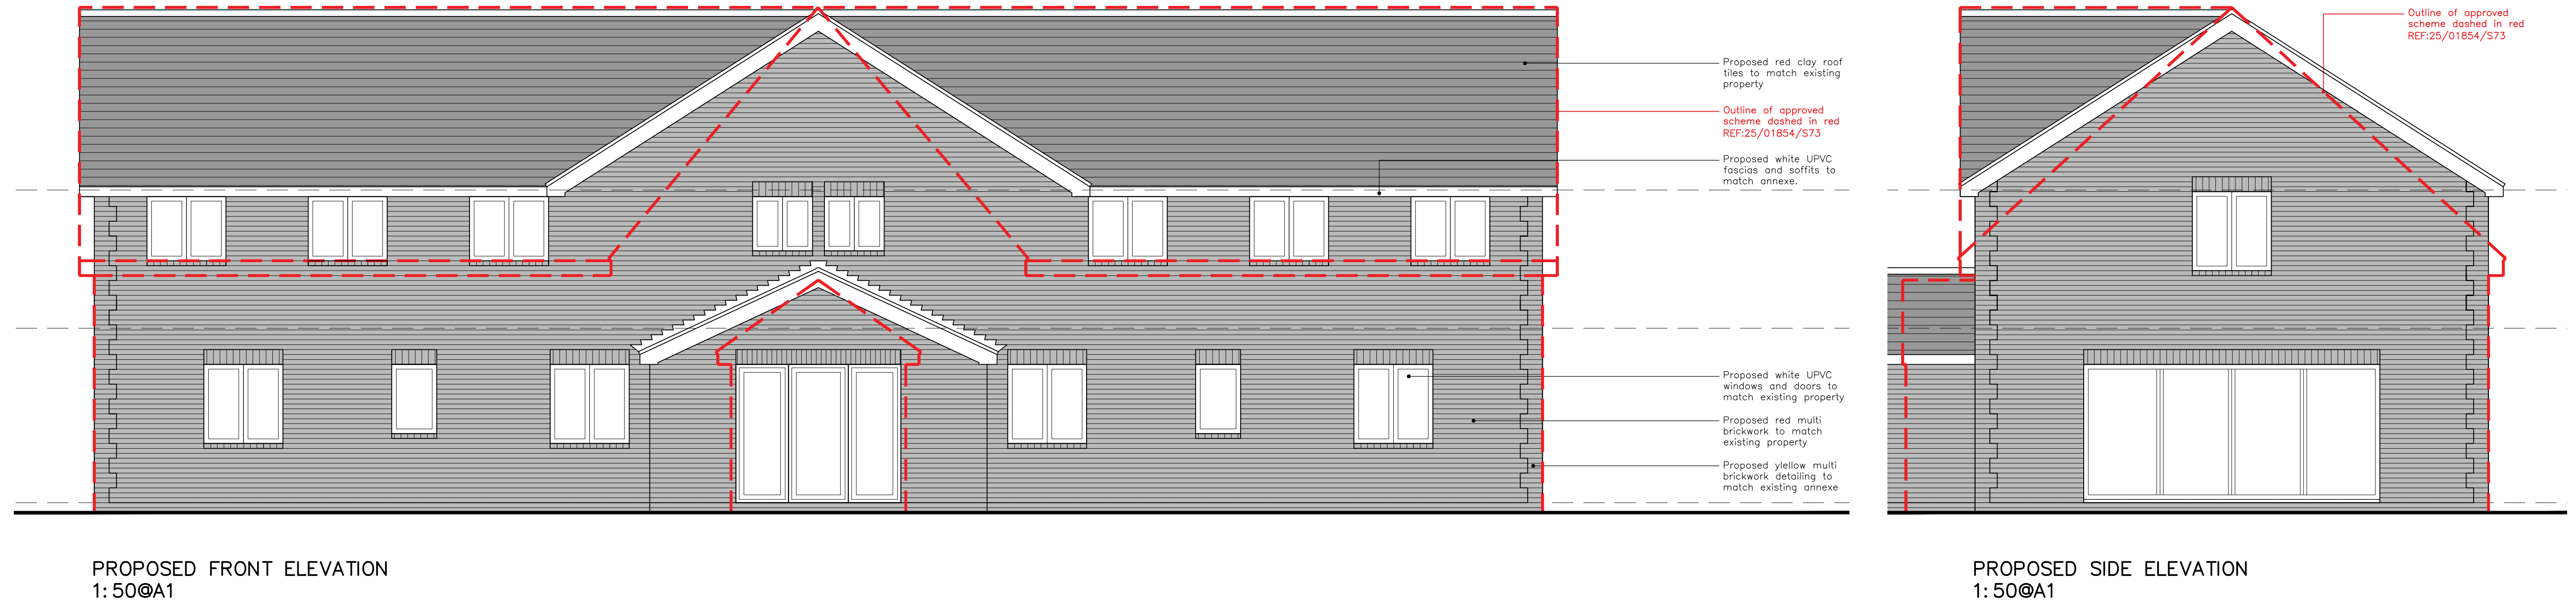

Project
36 Brampton Park Road, Hitchin

Title
Proposed Elevations

Scale
As shown @A1

Date
Jul 24

Drawn
JB

Checked
XXX

Architectural Services
E: JDBDesign@hotmail.co.uk

T: +44 (0)7875359257

Drawing No.
2002/1004

Revision
C