
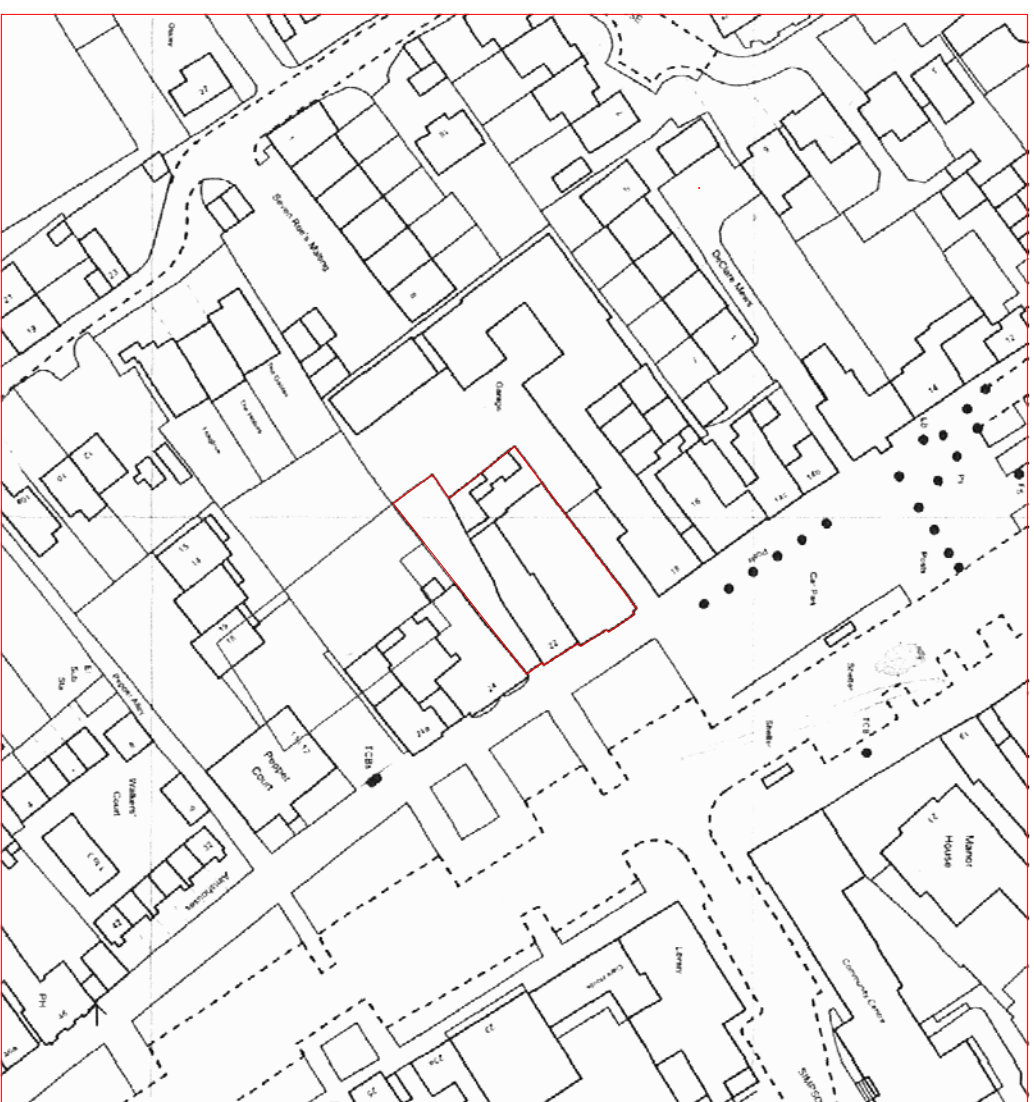
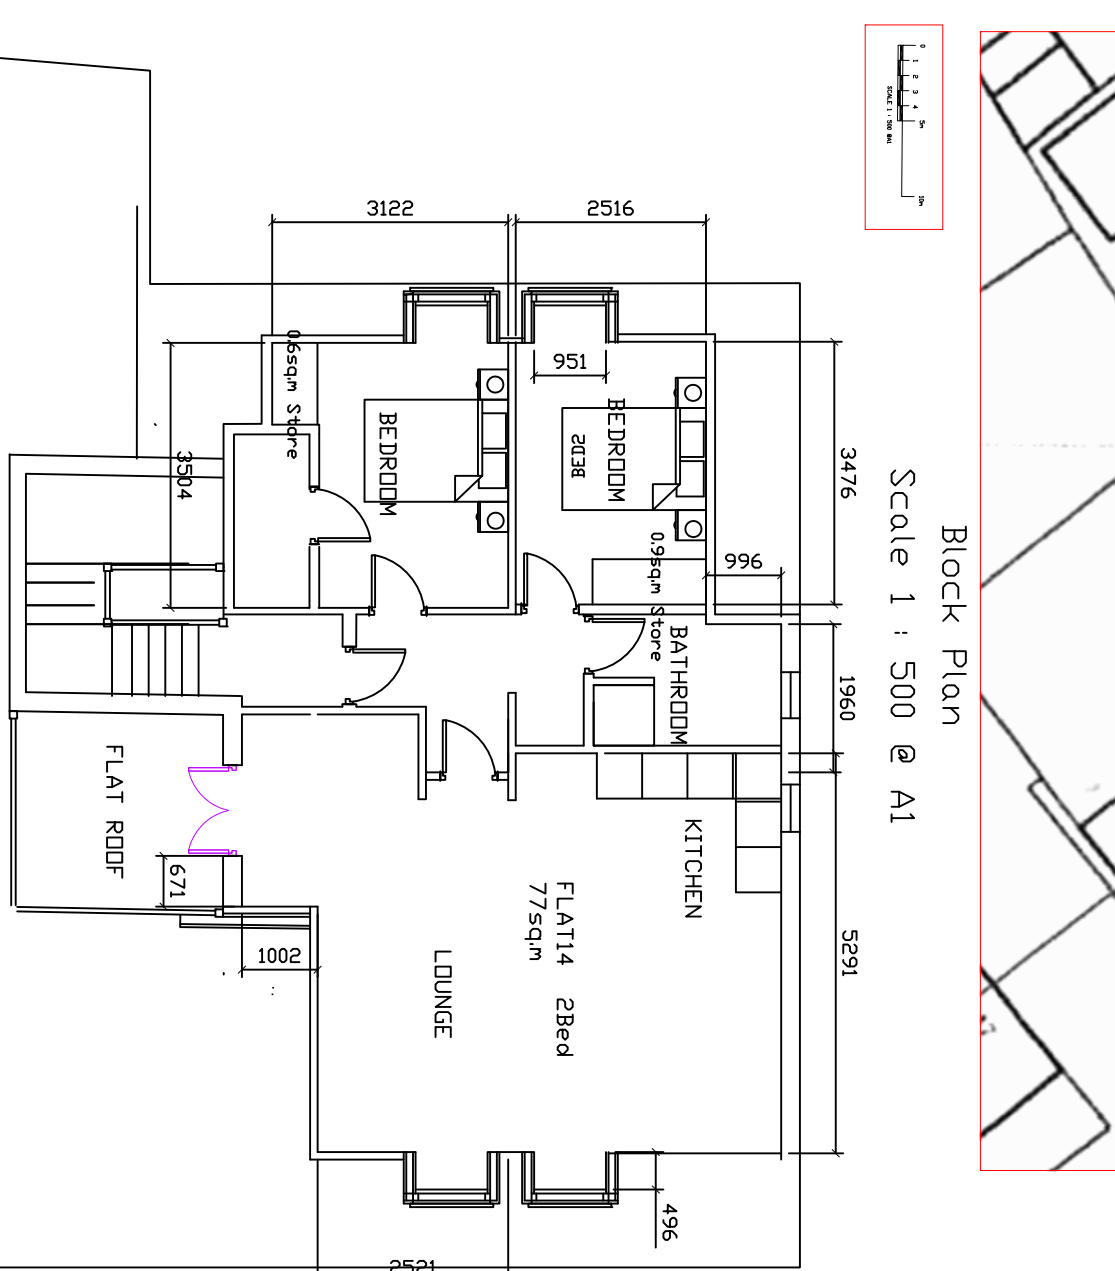


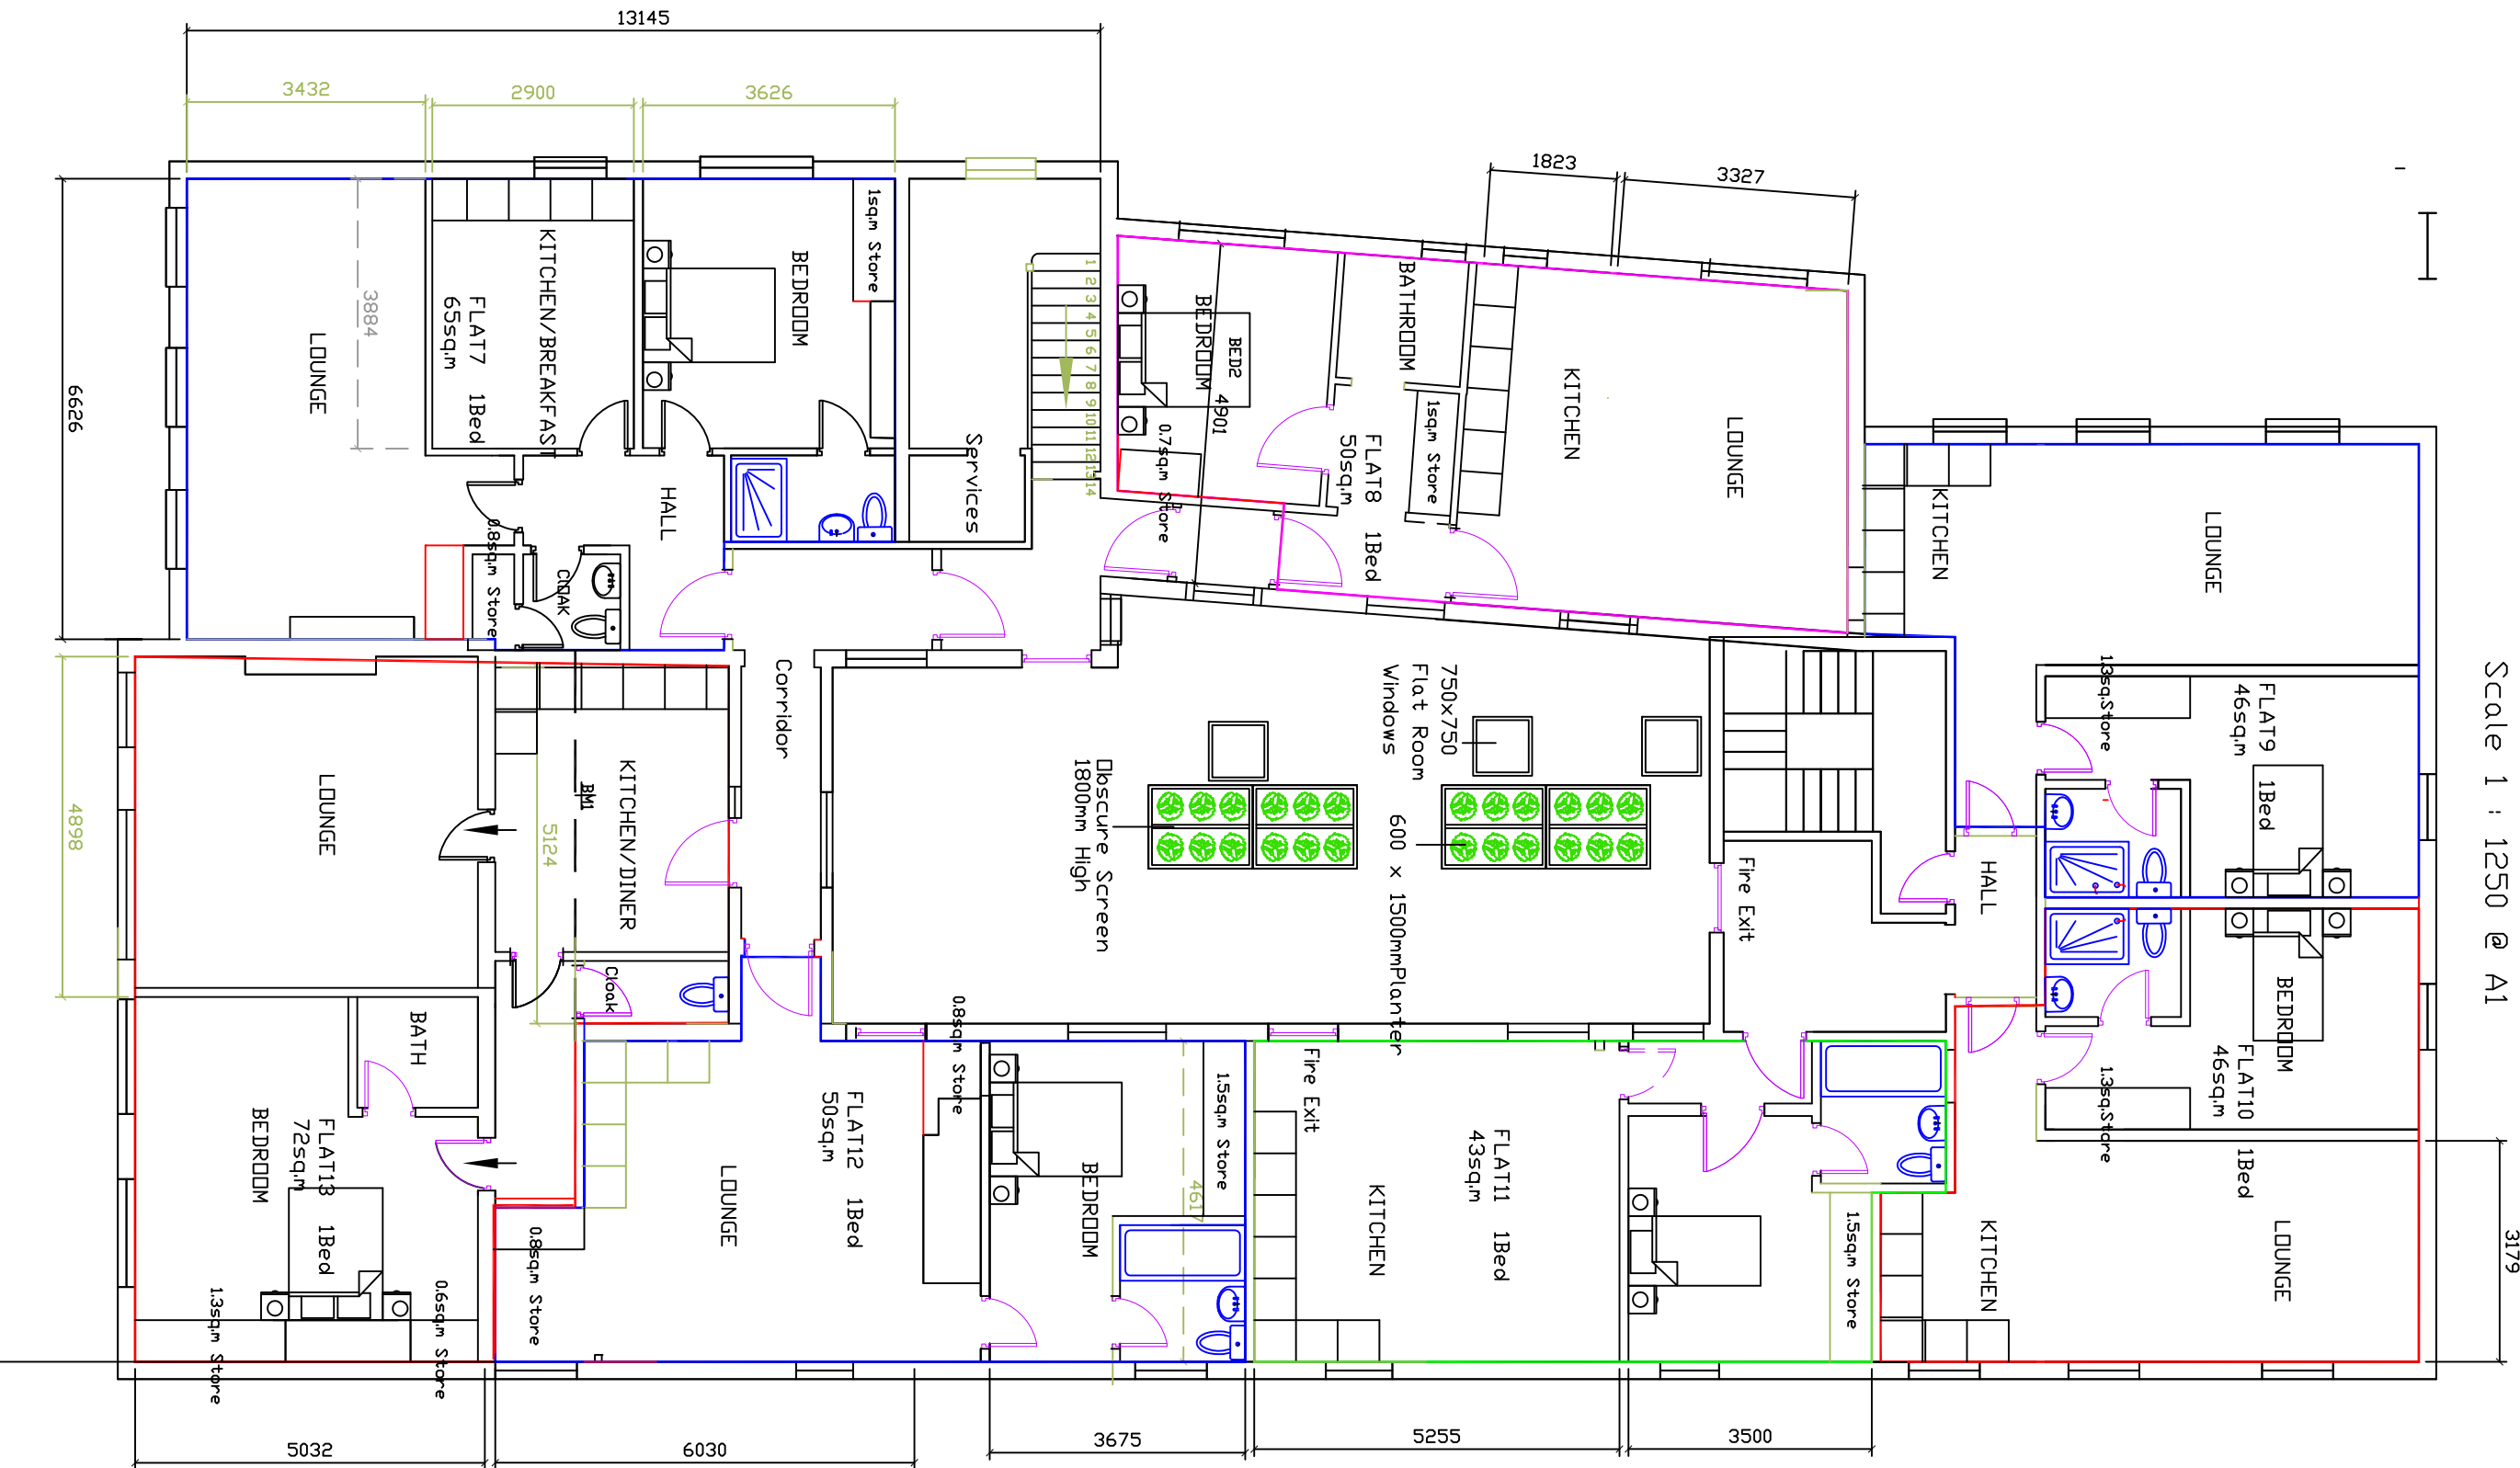

Site Location Plan
Scale 1 : 1250 @ A1

Block Plan
Scale 1 : 500 @ A1

PROPOSED SECOND FLOOR

F	Aug '20	Concentration Measurements	MG
E	Aug '20	Planning Drawing	MG
D	Apr '20	Planning Drawing	MG
C	Jan '20	Planning Drawing	MG
B	Dec '19	Planning Drawing	MG
A	Sept '19	Planning Drawing	MG
Rev	Date	Description	Initials

Proposed Location		Drawing Title	
Templers 20/22, High Street Baldock Hertfordshire		Conversion of Commercial Property To Part Residential/Part Commercial	
Scale: 1:100	Checked:	Date:	Drawn by:
19/08/2019		Sept 2019	20/05/2025
© DMG architectural building design		Drawing No. 20/25-02 Rev. F	