
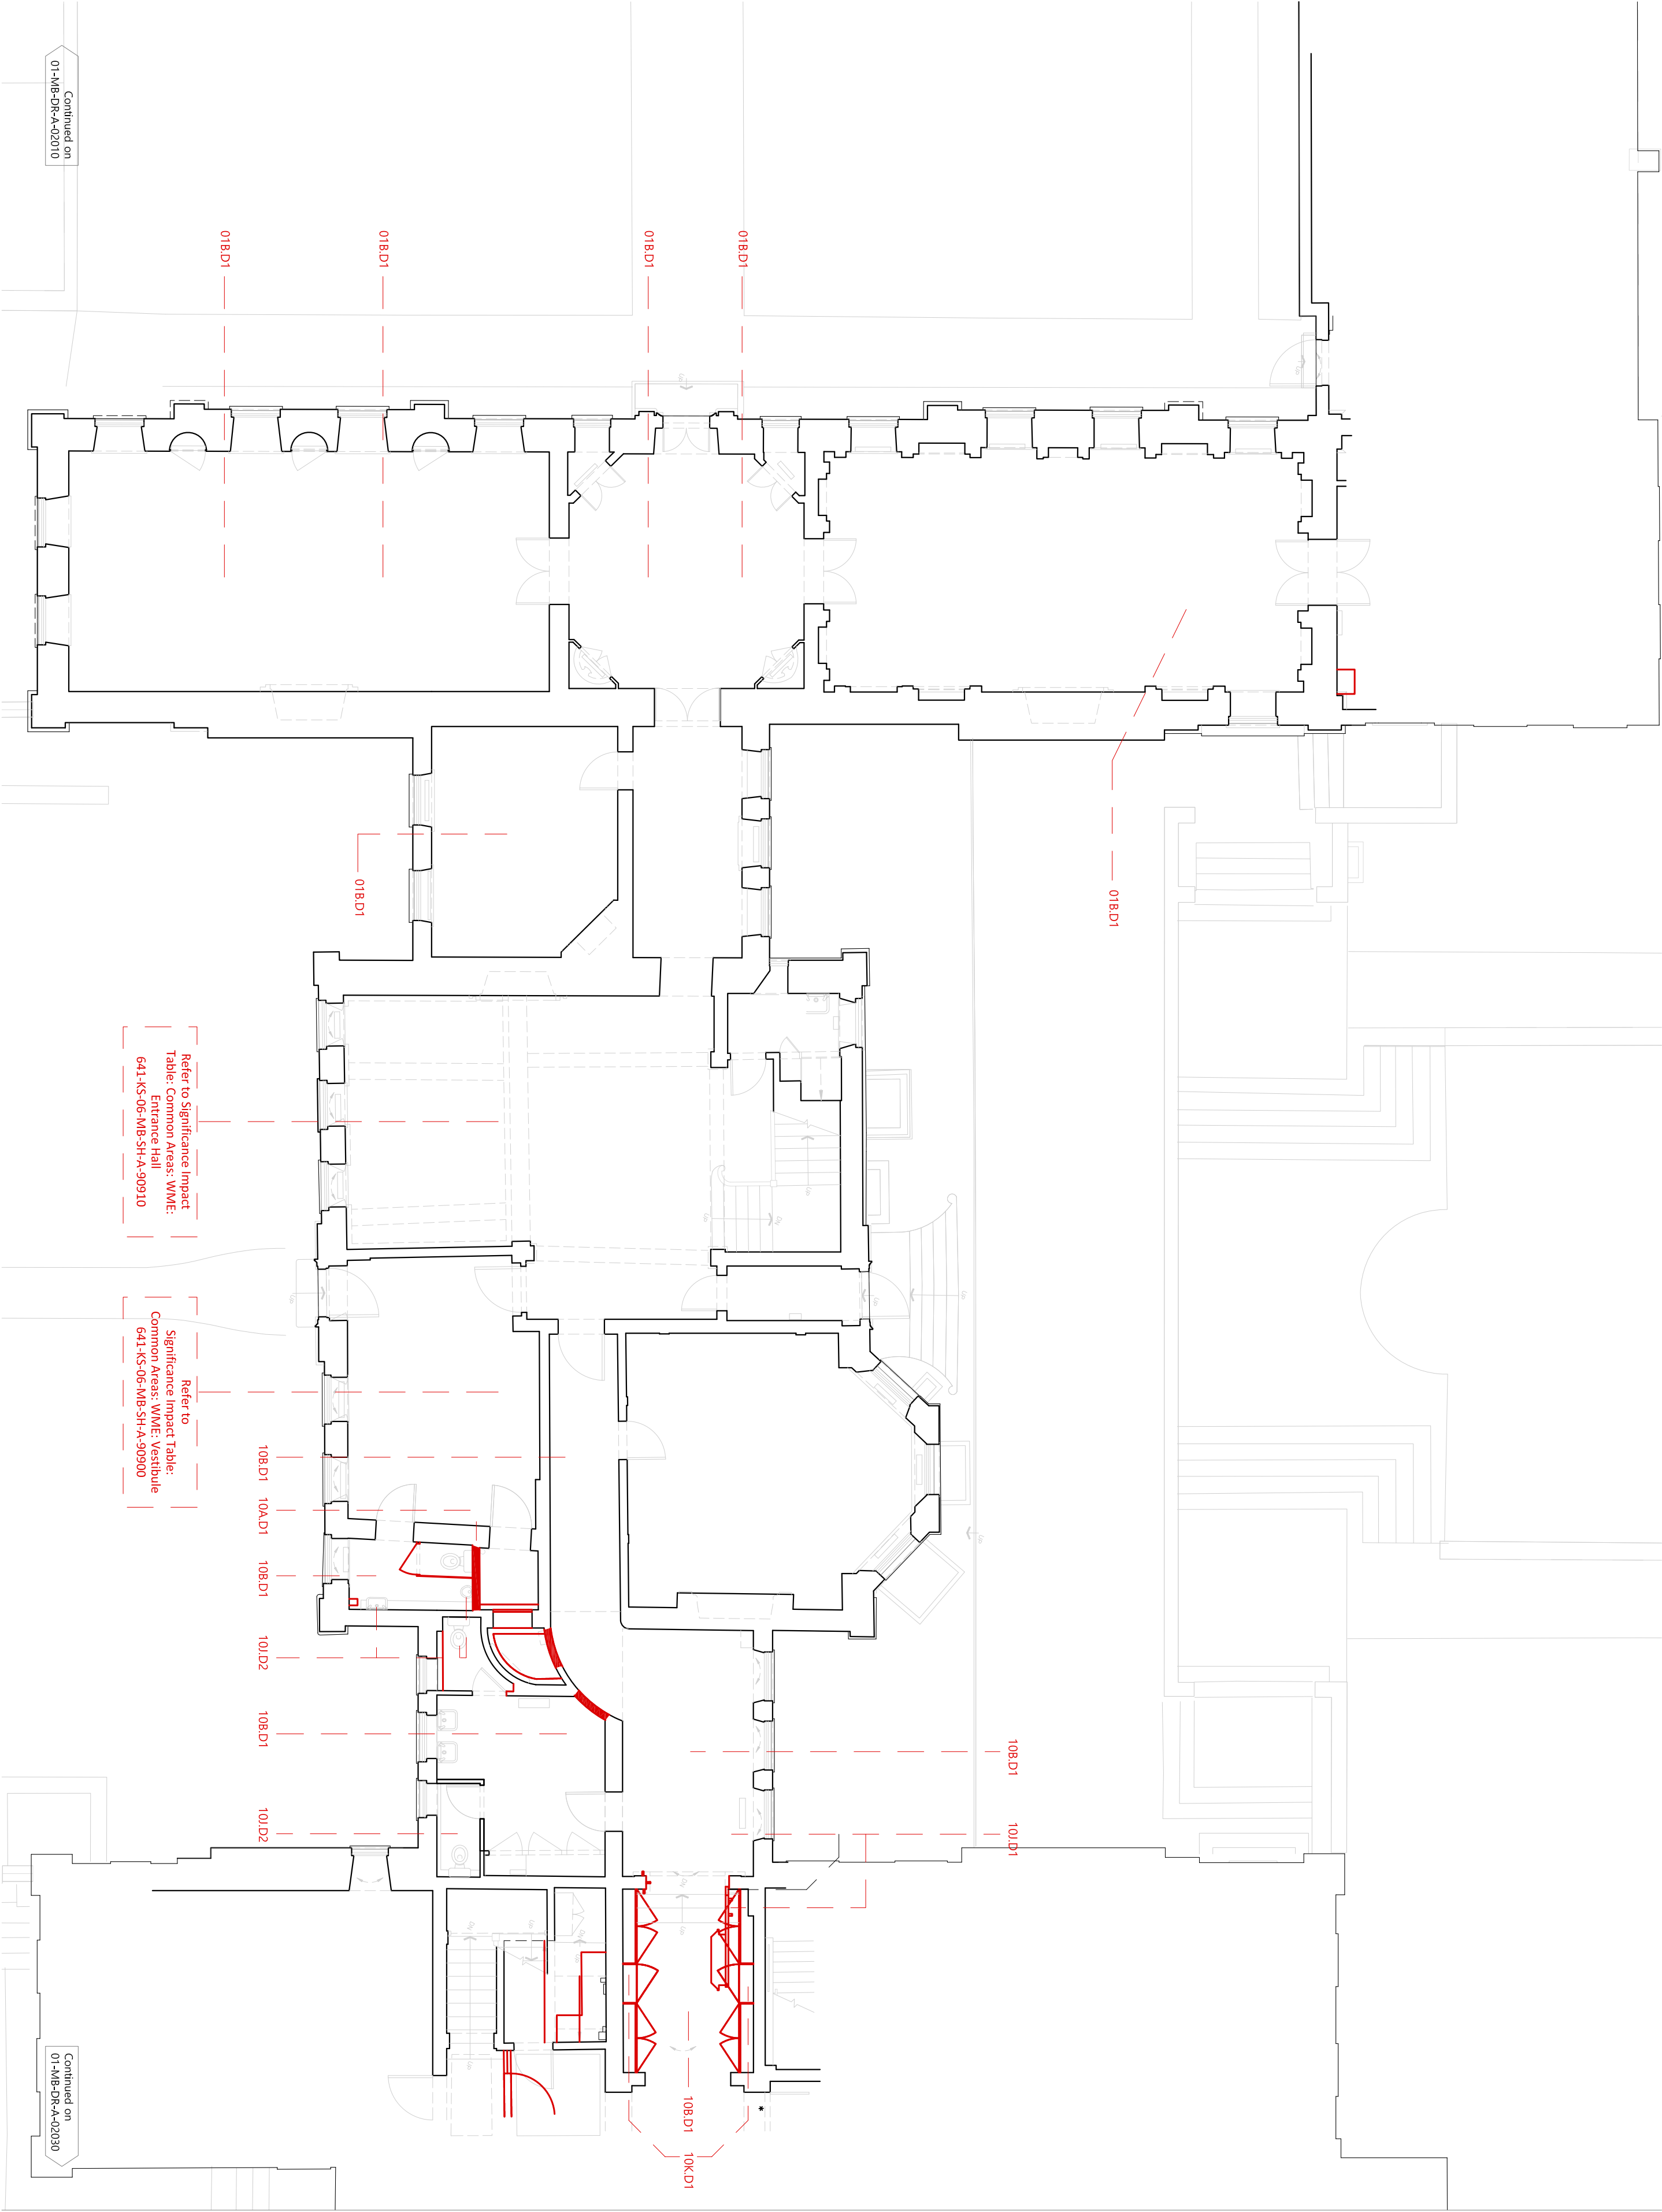


DO NOT SCALE OFF THIS DRAWING
DO NOT SUBSTITUTE ANY OF THE PRODUCTS
OR MATERIALS.

1. This is a planning drawing and is intended for this use only; it must not be used for construction.
2. All dimensions are in MM and should be checked on site prior to commencement of work; do not scale off this drawing.
3. This drawing is to be read in conjunction with all other relevant information.
4. Discrepancies between drawings and information to be referred to Architect without delay.

Please also refer to the following drawing sets:

- [01]-MB-DR-A-02020 - Demolitions
- [03]-MB-DR-A-12020 - GA Plans
- [30]-MB-DR-A-02020 - Phasing

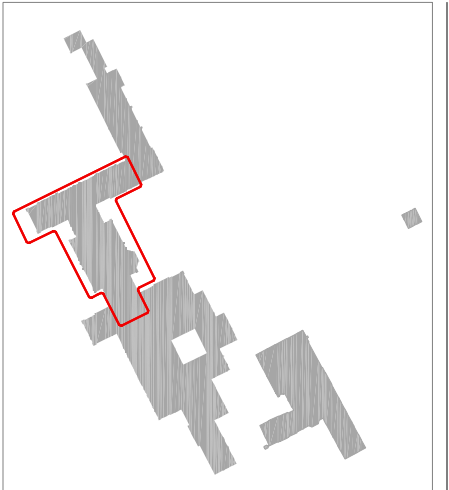

Revision	Description	Date
P06	Planning Issue / Issue	11.07.24
P05	Internal Coordination Issue	29.04.24
P04	Internal Coordination Issue	04.06.24
P03	Internal Coordination Issue	30.04.24
P02	Annotation to east portion of Old House	11.04.24
P01	Initial Issue	xx-03-24

AY PILSBURY THOMAS ARCHITECTS
HONEYLANDS ROAD/WINTER SAFFRON WALDEN ESSEX
CB10 2JT 01799 599208 | info@kptc.co.uk | kptc.co.uk

Client
The Door UK Ltd

Project
Temple Dinsley
Preston, Hitchin,
Hertfordshire, SG4 7RT

Drawing title
Demolition Plans:
Main Building:
Level 0: West Wing & Old House
Purpose of issue
Planning

Job no. Status Scale @ A2
641 SO 1:100

Drawn by Checked by
RH -

Date Revision
29.04.24 P06

Drawing number
641-KS-01-MB-DR-A-02020

Continued on
01-MB-DR-A-02010

Continued on
01-MB-DR-A-02030