

**DO NOT SCALE OFF THIS DRAWING
DO NOT SUBSTITUTE ANY OF THE PRODUCTS
OR MATERIALS.**

1. This is a planning drawing and is intended for this use only. It must not be used for construction.
2. All dimensions are in MM and should be checked on site prior to commencement of work; do not scale off this drawing.
3. This drawing is to be read in conjunction with all other relevant information.
4. Discrepancies between drawings and information to be referred to Architect without delay.

Please also refer to the following drawing sets:

- [01]-MB-DR-A-02022 - Demolitions
- [03]-MB-DR-A-12022 - GA Plans
- [30]-MB-DR-A-02022 - Phasing

Revision	Description	Date
P05	Planning Issue	12.07.24
P04	KPT Preliminary Issue	28.06.24
P03	Refs added to common areas.	14.06.24
P02	Lobby added to Lander. Refs added	04.06.24
P01	Initial Issue	29.04.24



KAY PILSBURY THOMAS ARCHITECTS
S^{THOMAS}**C**^{OLINSON}**A**^{AND ASSOCIATES}**B**^{THOMAS}**A**^{THOMAS}**R**^{THOMAS}**T**^{THOMAS}
 HONEYLANDS RADWINTER SAFFRON WALDEN ESSEX
 CB10 2JF 01799 599208 info@ptco.co.uk <http://ptco.co.uk>

Client
The Door UK Ltd

Project
Temple Dinsley
Preston, Hitchin,
Hertfordshire, SG4 7RT

Drawing title

Demolitions Plans:
Main Building:
Level 2: West Wing & Old House


Purpose of Planning

Job no.	Status	Scale @ A2
641	SO	1:100

Drawn by _____
Checked by _____
RH -

Date **29.04.24**
Revision **P05**

Drawing number
641-KS-01-MB-DR-A-02022

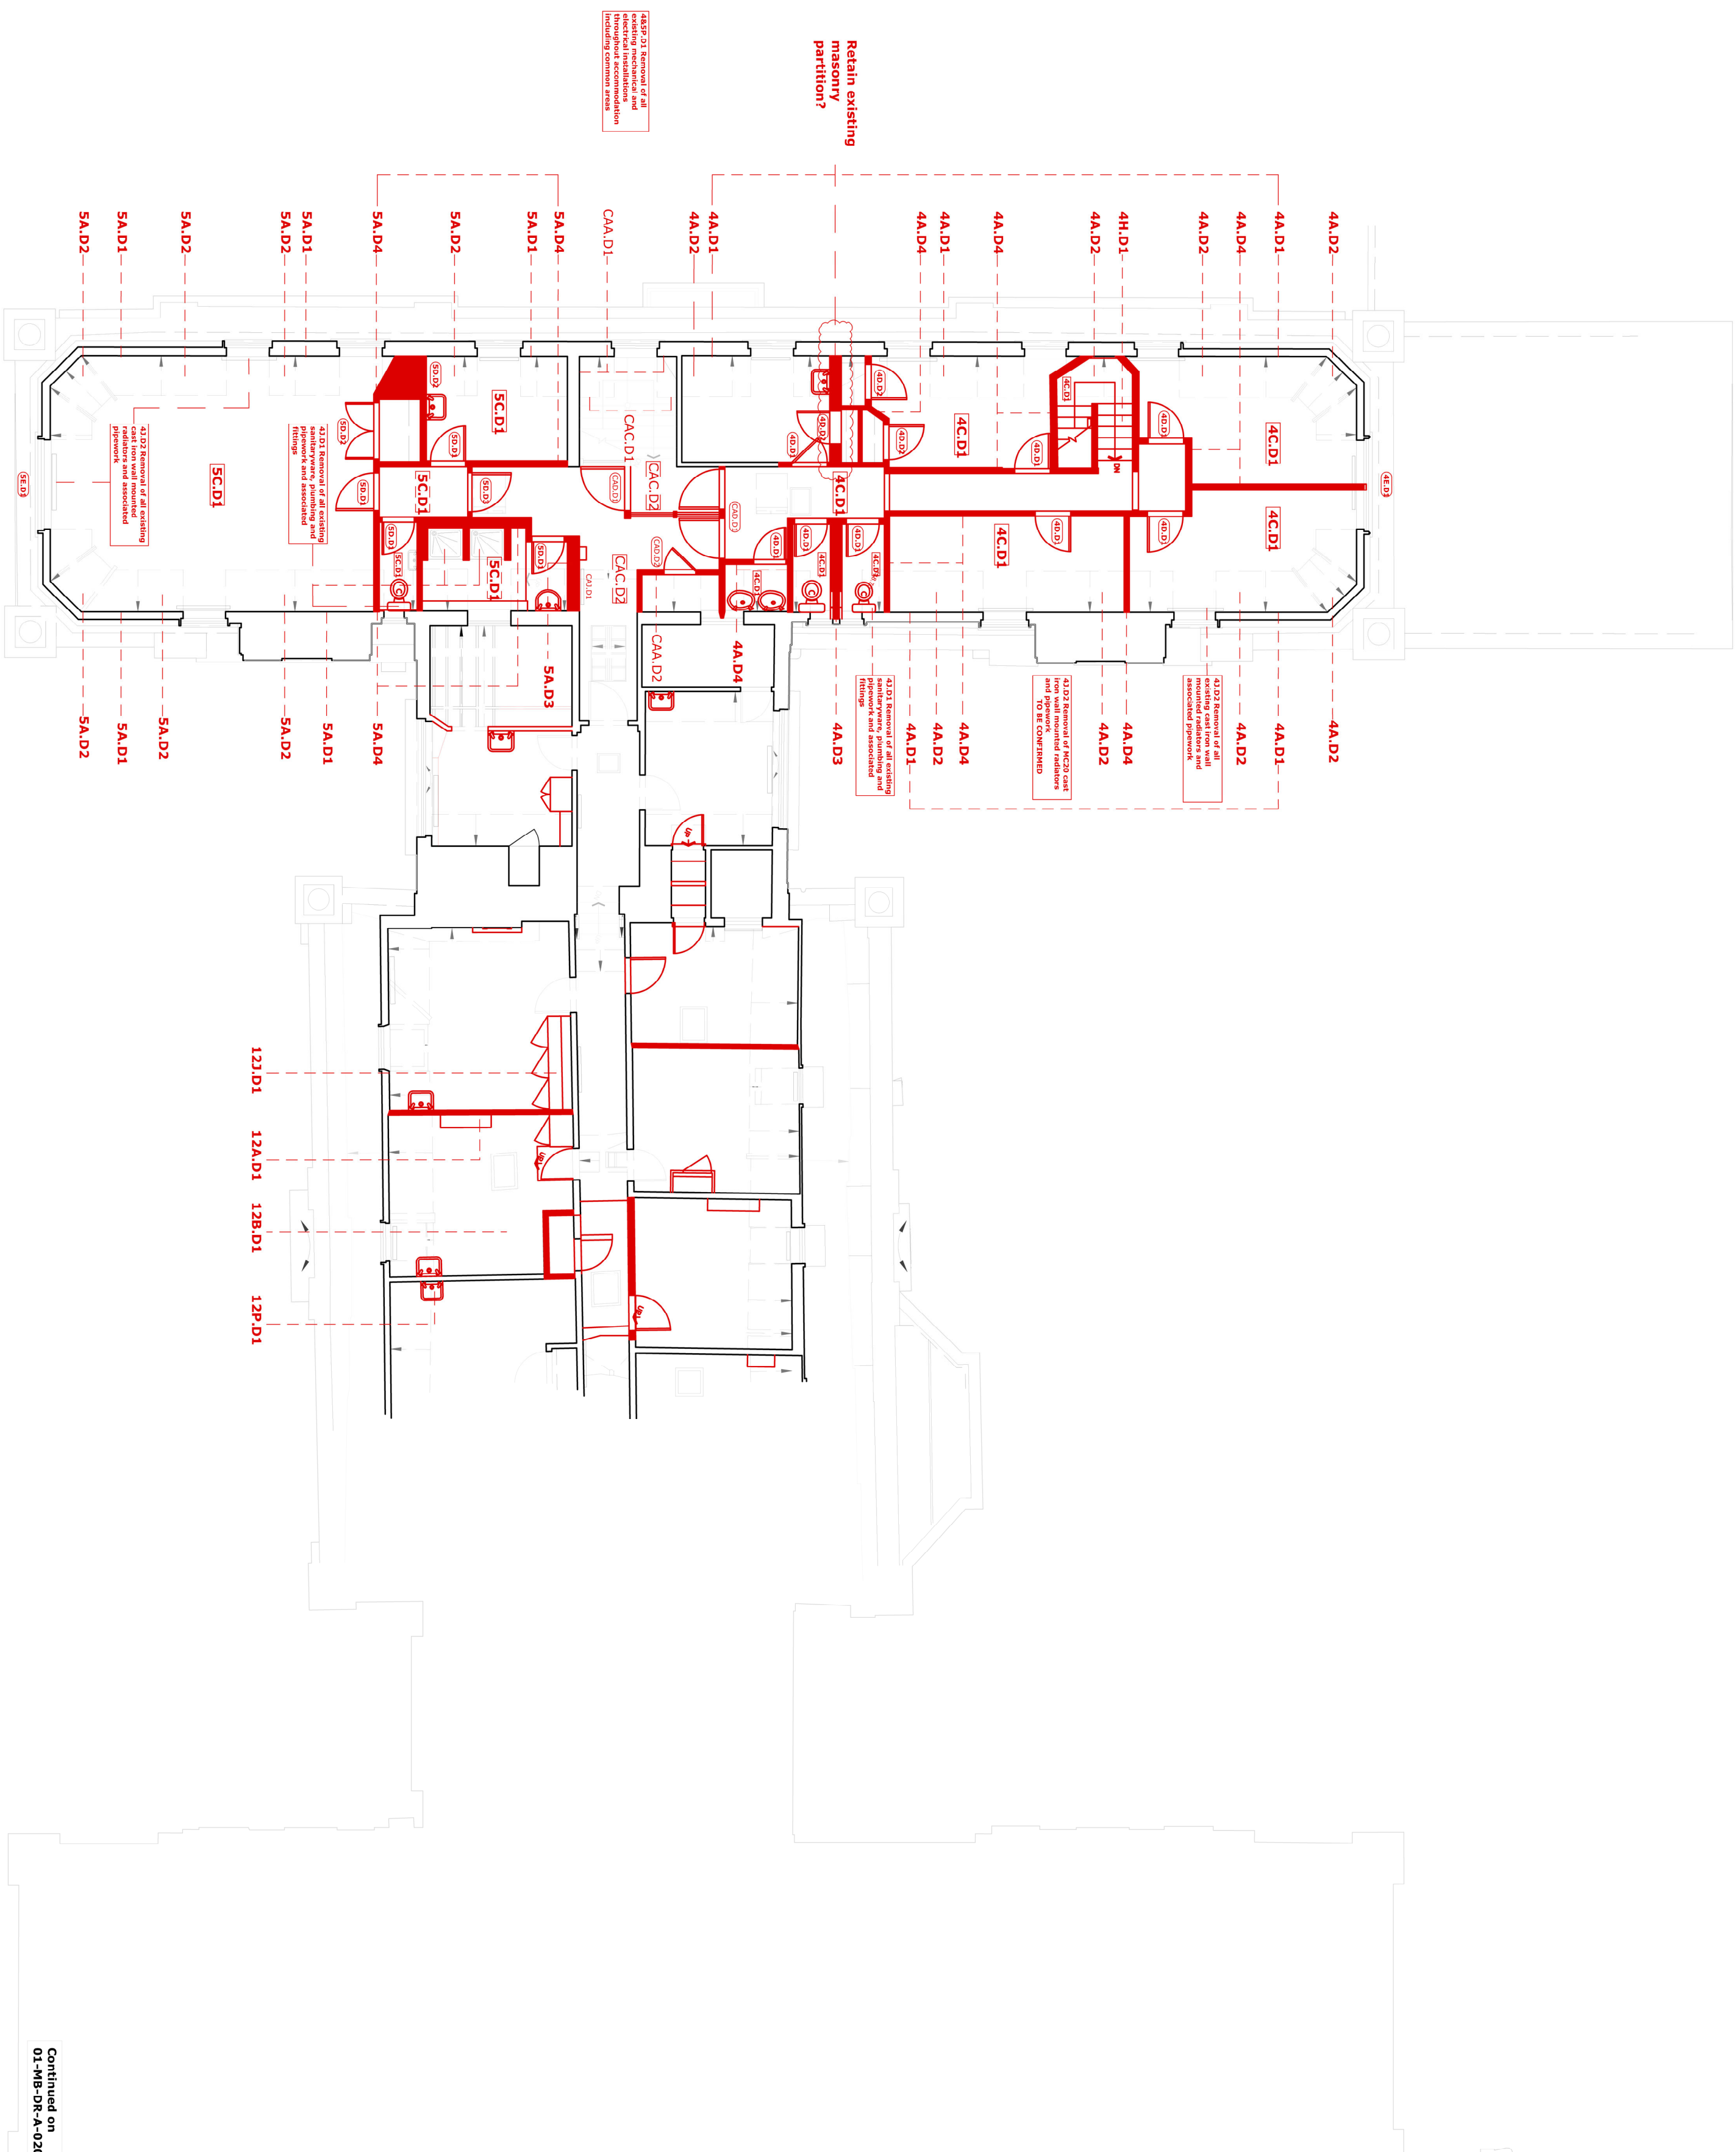

Continued on
01-MB-DR-A-02032