



1. This is a planning drawing and is intended for this use only. It must not be used for construction.
2. All dimensions are in MM and should be checked on site prior to commencement of work; do not scale off this drawing.
3. This drawing is to be read in conjunction with all other relevant information.
3. Discrepancies between drawings and information to be referred to Architect without delay.

**DO NOT SCALE OFF THIS DRAWING
DO NOT SUBSTITUTE ANY OF THE PRODUCTS
OR MATERIALS.**

Please also refer to the following drawing sets:
[01]-MB-DR-A-02033 - Demolitions
[03]-MB-DR-A-12033 - GA Plans
[30]-MB-DR-A-02033 - Phasing

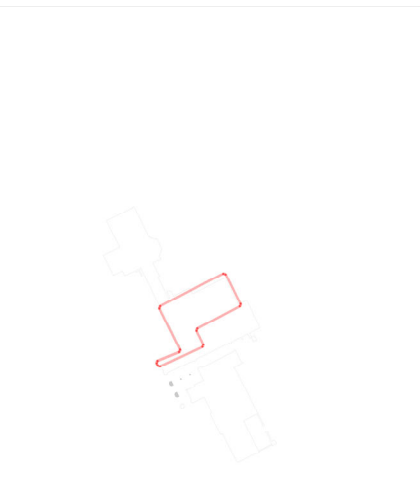

Apartment No.	Name
21	Quatermaster

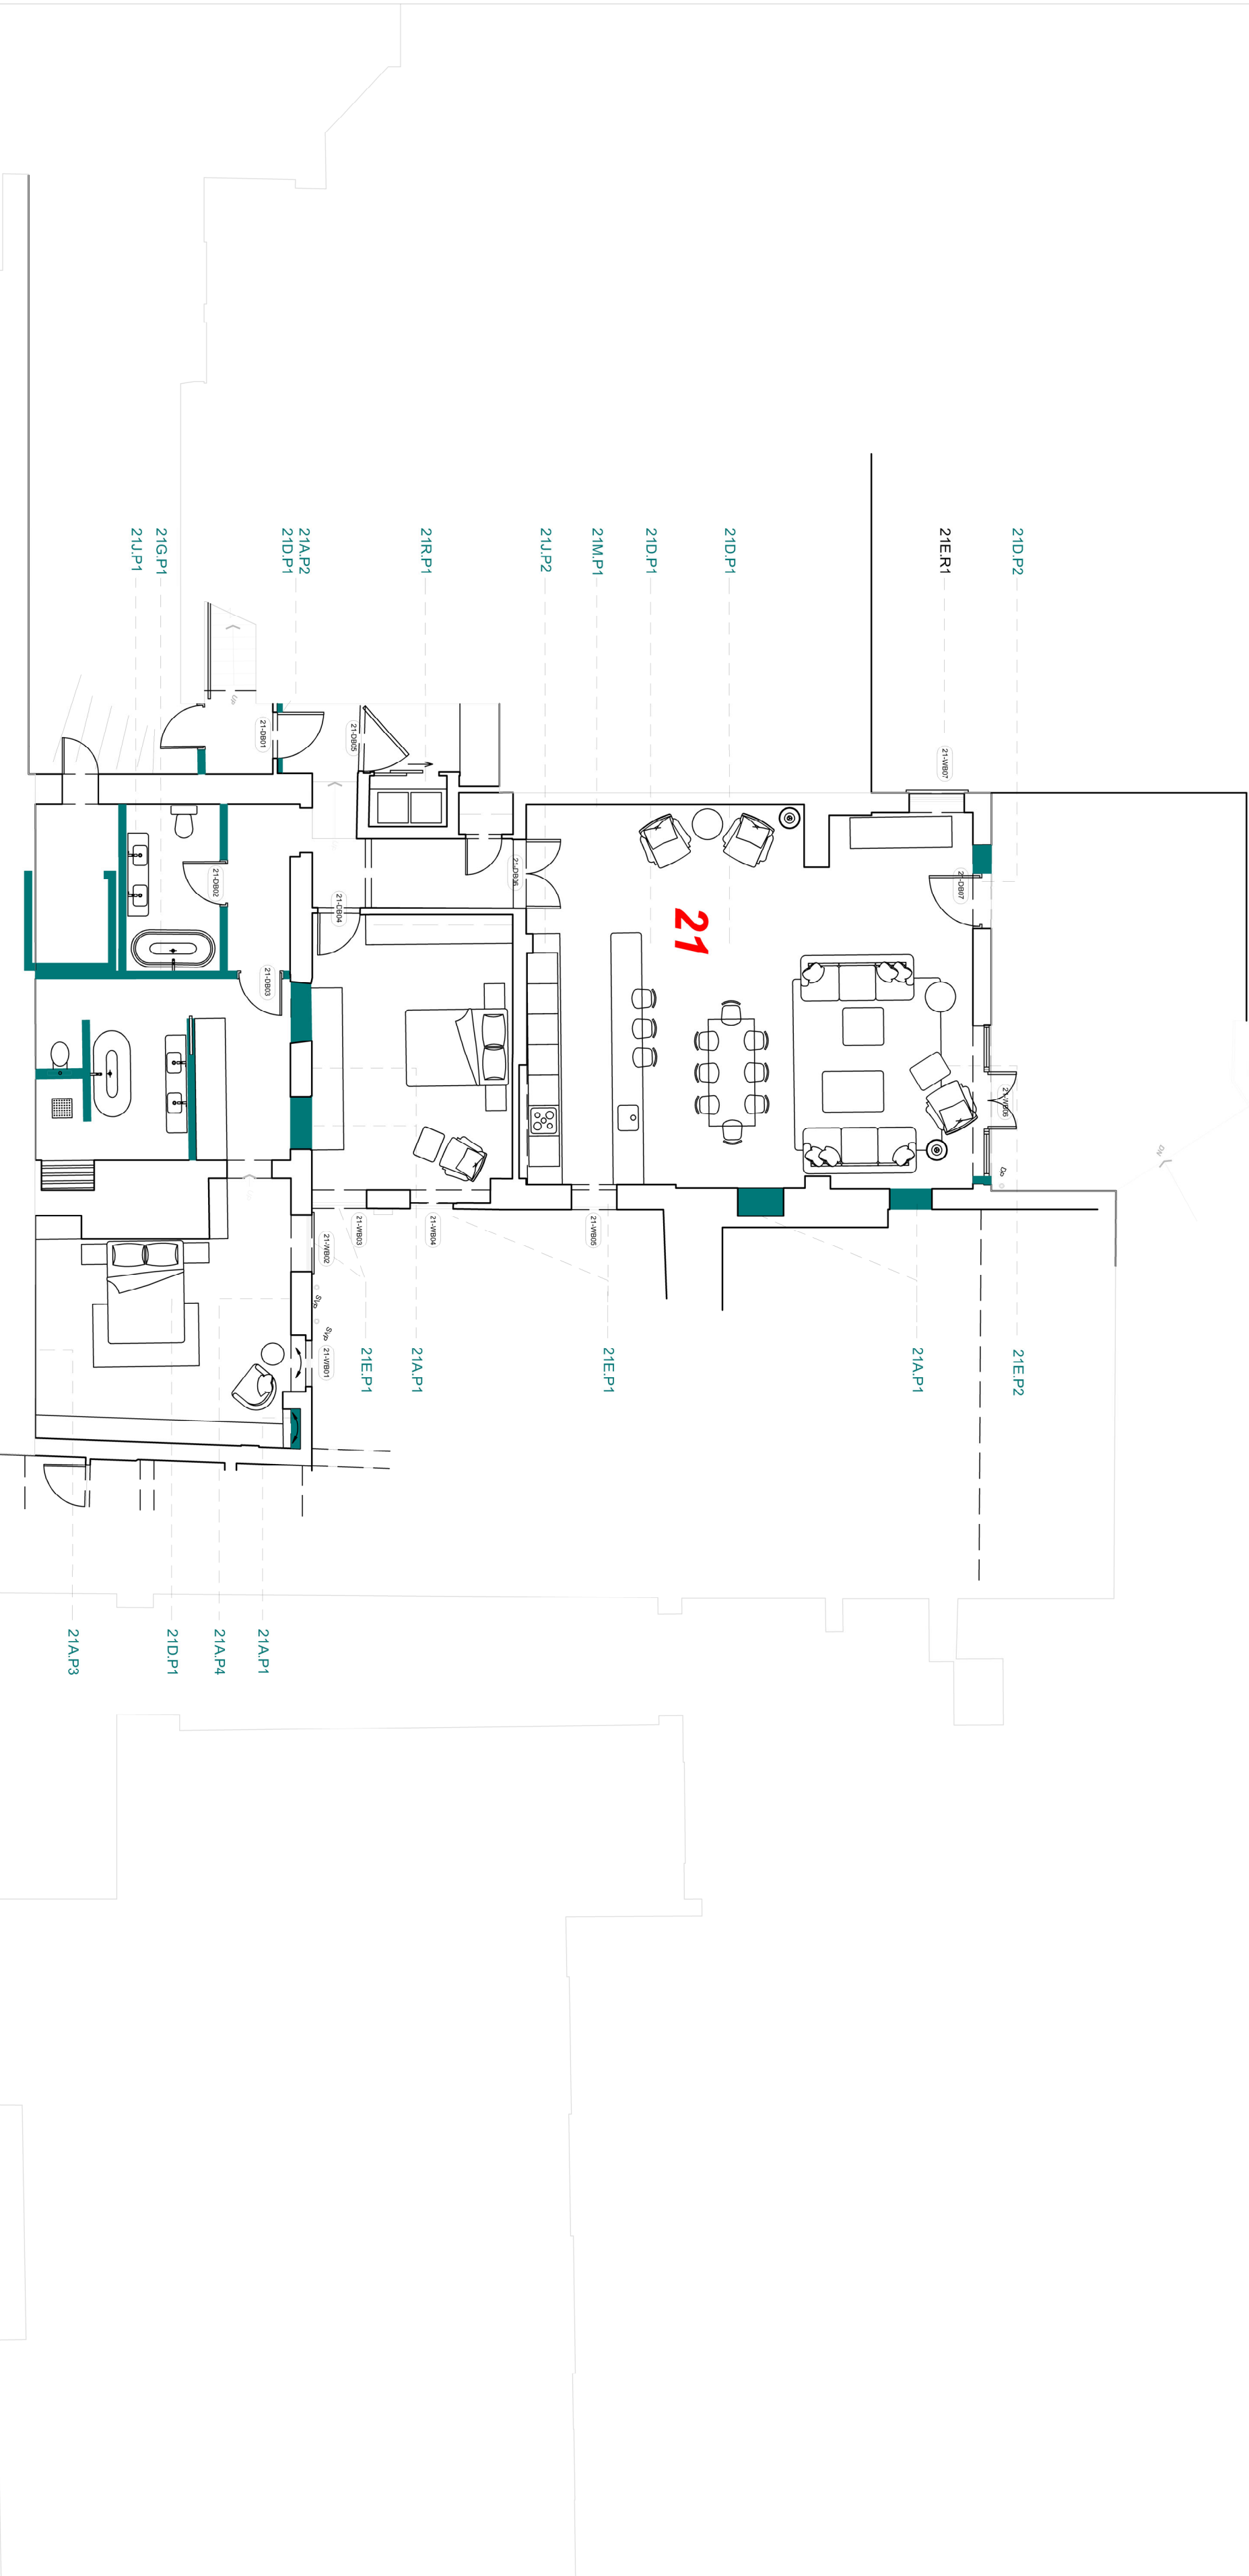

PO3	Planning Issue	12.07.24
PO2	Pre-construction Issue	29.04.24
PO1	Initial Issue	30.04.24
Revision	Description	Date

KAY PILSBURY THOMAS ARCHITECTS
SOUTH EAST
HONETLANDS ADMINISTRATION SAFFRON WALDEN ESSEX
CB10 2JJ 01799 597200 | info@kpt.co.uk | kpt.co.uk

Client:
The Door UK Ltd

Project:
**Temple Dinsley
Preston, Hitchin,
Hertfordshire, SG4 7RT**

Drawing title:
**Proposed GA Plans:
Main Building:
Level B1: East Wing**
Purpose of issue:
Planning

Job no. Status Scale @ A2
641 SO 1:100

Drawn by Checked by
RH -

Date Revision
29.04.24 P03

Drawing number
641-KS-03-MB-DR-A-12033

Continued on
03-MB-DR-A-12023

Continued on
03-MB-DR-A-12042