

**DO NOT SCALE OFF THIS DRAWING
DO NOT SUBSTITUTE ANY OF THE PRODUCTS
OR MATERIALS.**

1. This is a planning drawing and is intended for use only. It must not be used for construction. All dimensions are in MM and should be checked on site prior to commencement of work, do not scale off this drawing.
3. This drawing is to be read in conjunction with all other relevant information.
3. Discrepancies between drawings and information to be referred to Architect without delay.

Please also refer to the following drawing sets:

- [01]-MB-DR-A-02041 - Demolitions
- [03]-MB-DR-A-12041 - GA Plans
- [30]-MB-DR-A-02041 - Phasing

Apartment No.	Name
34	Pantry
35	Garage



KAY PILSBURY THOMAS ARCHITECTS
SCABAI
THOMAS PILSBURY ARCHITECTS LTD
 HONEYLANDS RADWINTER SAFFRON WALDEN ESSEX
 CB10 2JF 01799 599208 | info@pjt.co.uk | kjptcc.co.uk

Client
The Door UK Ltd

**Project
Temple Dinsley
Preston, Hitchin,
Hertfordshire, SG4 7RT**


Drawing title
Proposed GA Plans:
Main Building:
Level 1: East Annexe
Purpose of issue
Planning

Job no.	Status	Scale @ A2
641	S0	1:100

Drawn by _____
RH _____
Checked by _____
-

Date **29.04.24**
Revision **P03**

Drawing number
641-KS-03-MB-DR-A-12041

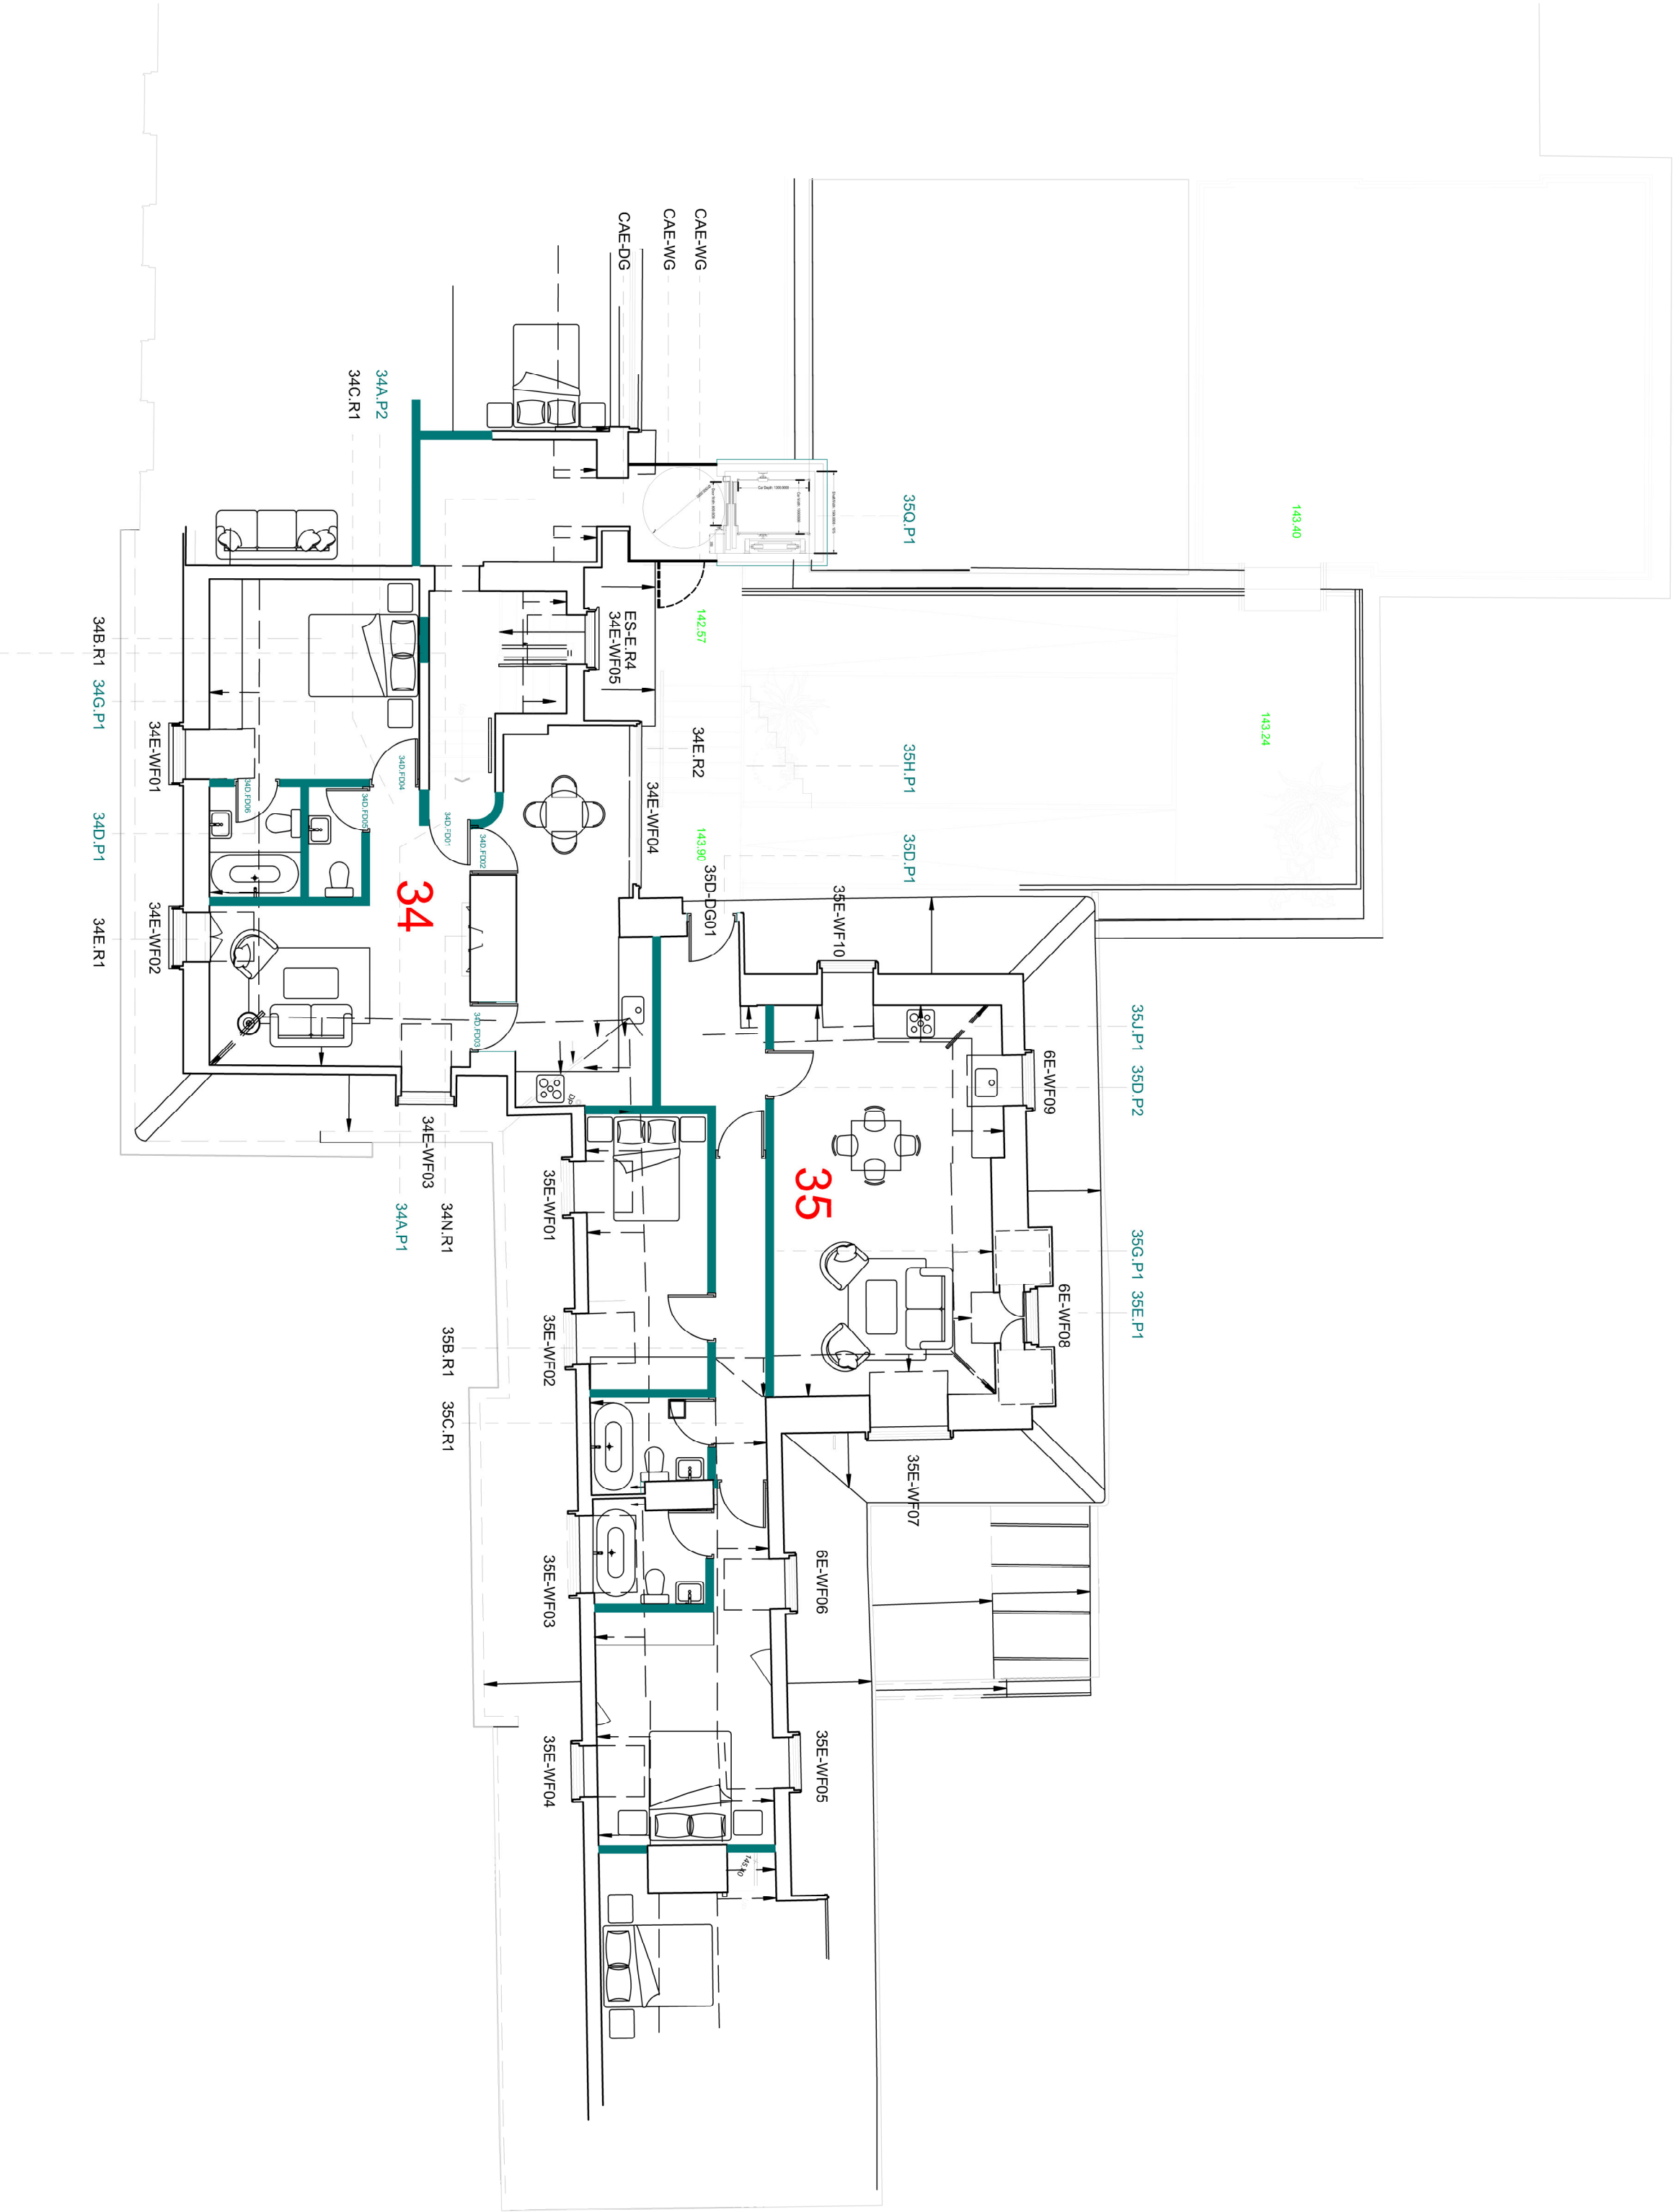

Refer to
Significance Impact Table:
Common Areas: East
Stair:

641-KS-06-MB-SH-A-90940

Continued on
03-MB-DR-A-12031

Continued on
03-MB-DR-A-1205X