



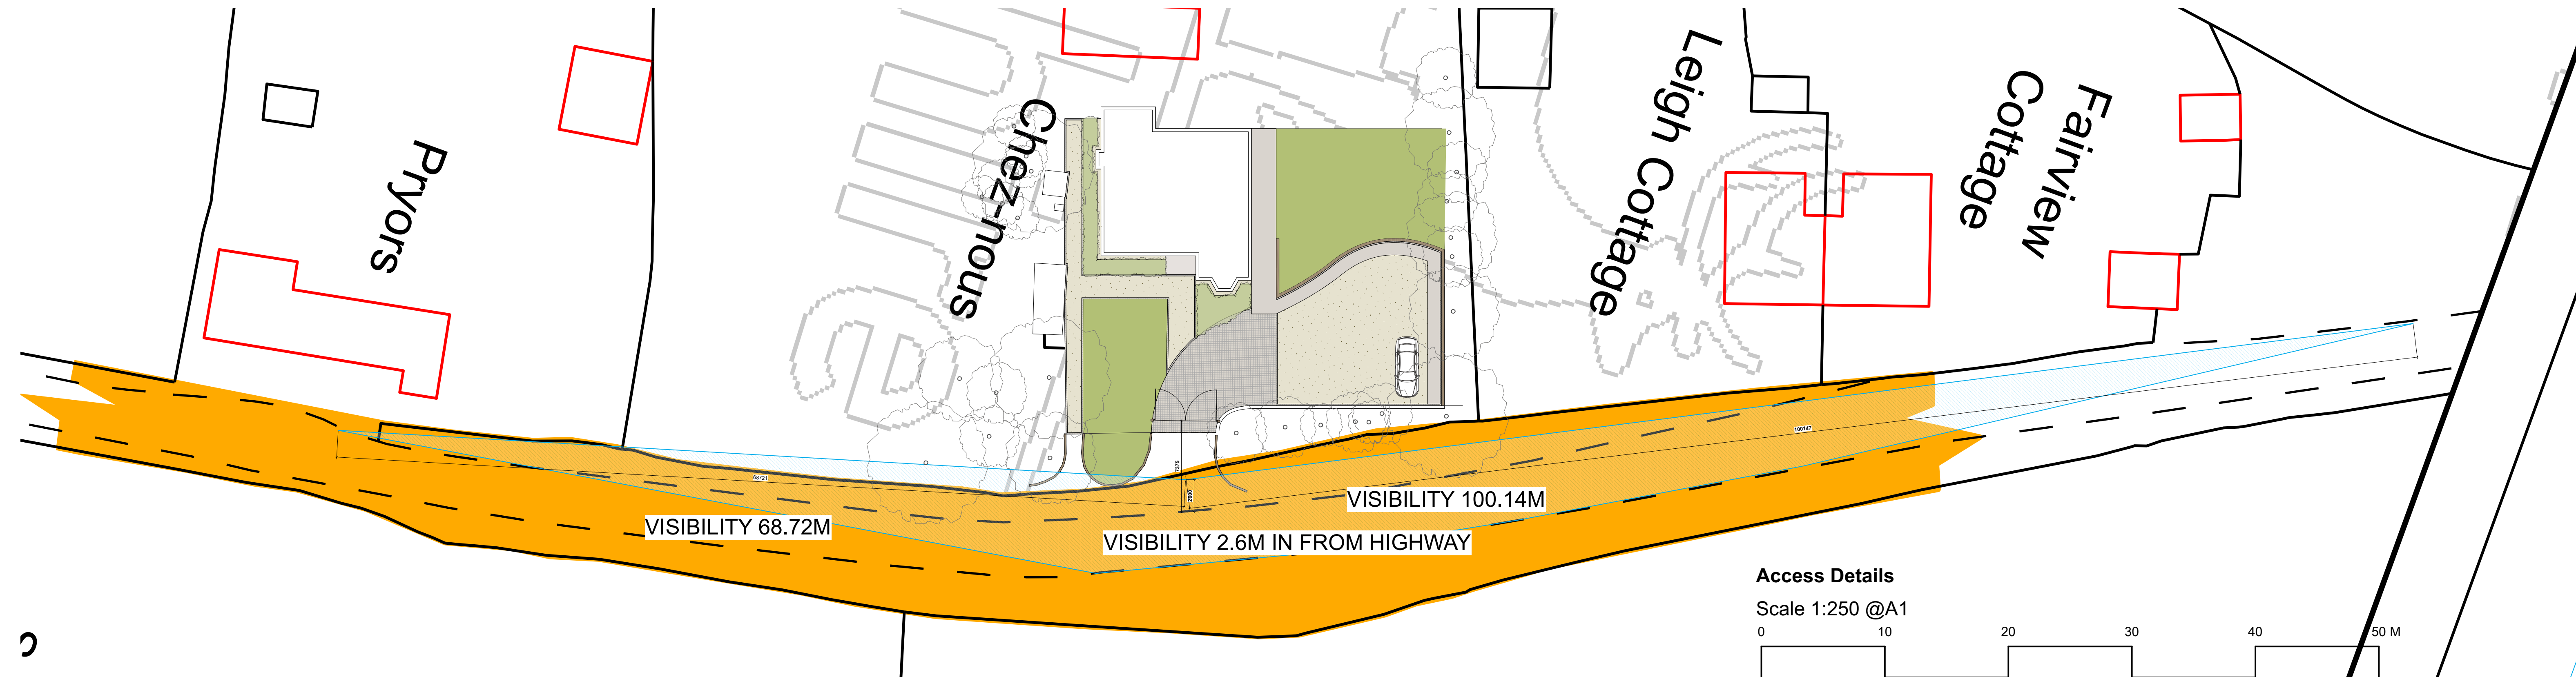

- A - B 1:15.55 gradient (2m rise/31.1m run)
- B - C 1:20 gradient (1.8m rise/36m run)

Proposed Site Frontage Plan

Scale 1:200 @ A1

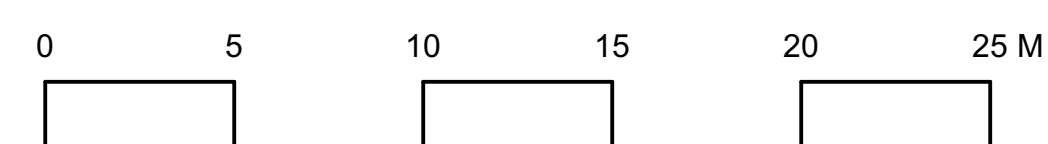

 selina.ferrar		OFFICE 32 Blackhorse Drive Lubenham Market Harborough LE16 9NS PHONE 07776 176878 EMAIL selinaferrar@icloud.com	
Project Chez Nous		Sheet Title Proposed Site Frontage Plan and Access Details	
Sheet Number BAR-005		Date 17/10/2025	
Drawn By Selina Ferrar		Scale - if not shown on individual drawings 1:200 @A1	