



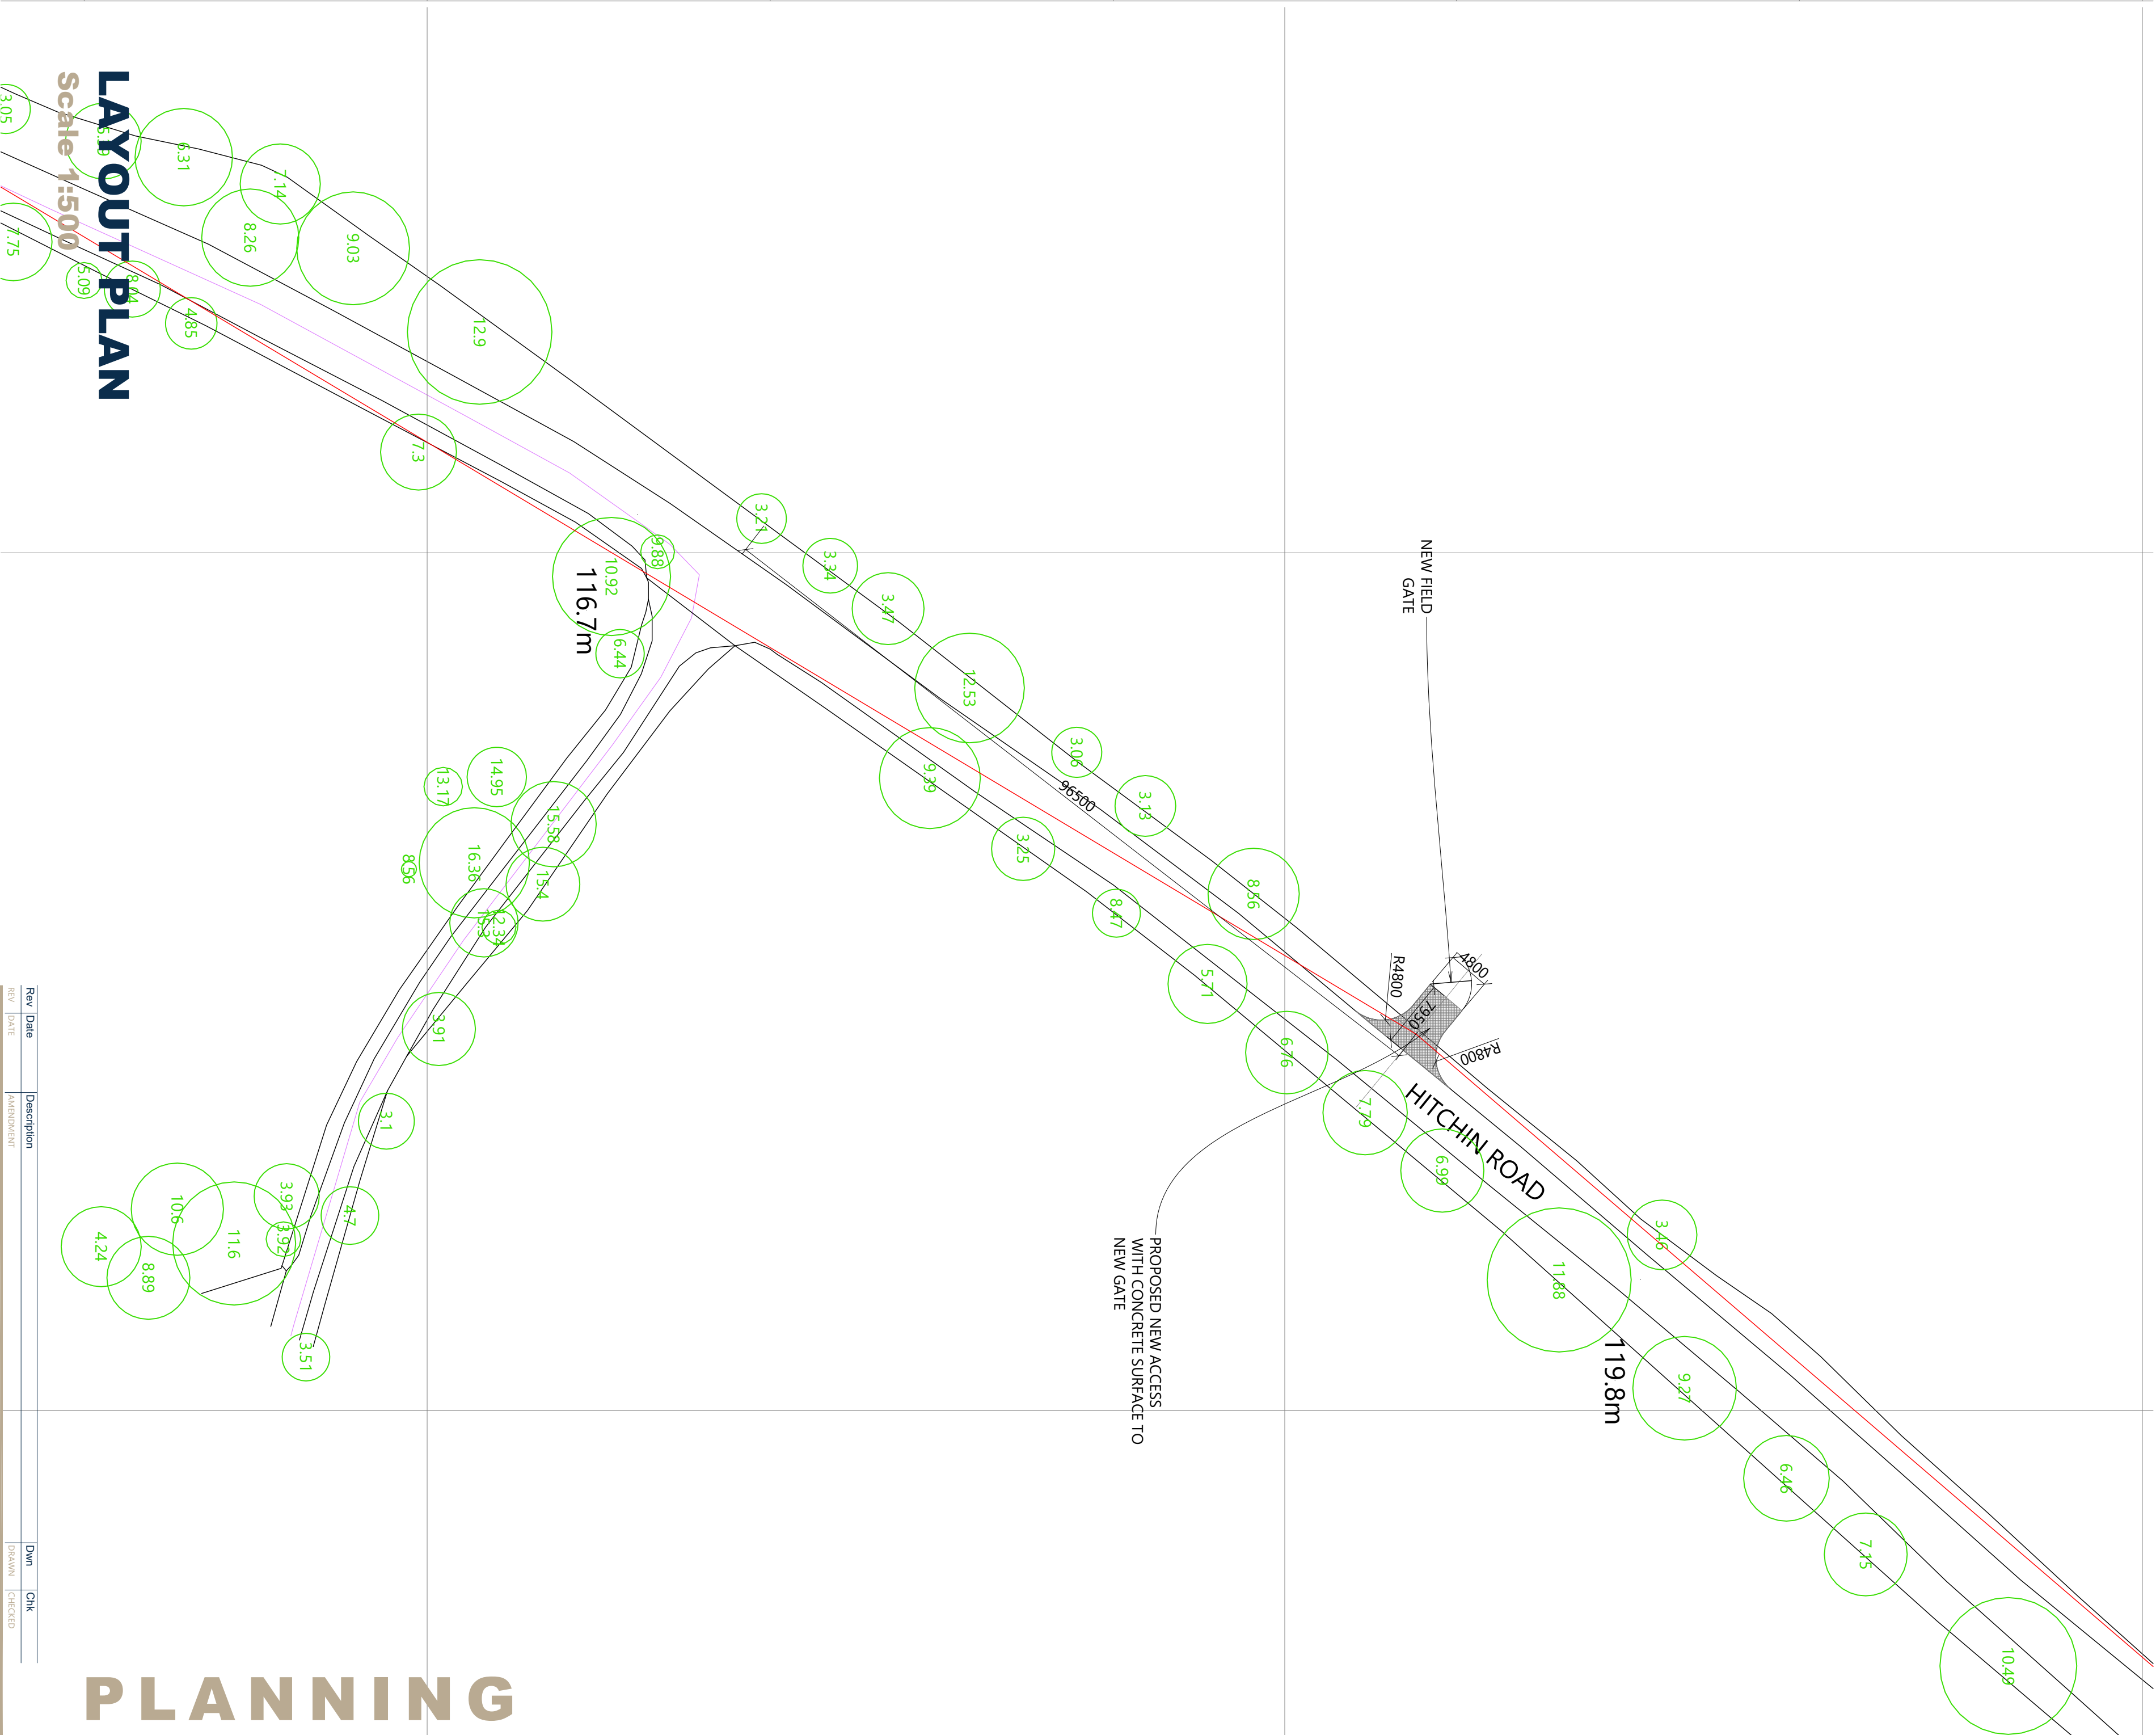

NOTES:

1. This drawing is to the scale indicated when printed at A1. Use written dimensions only for construction; refer any discrepancies to ACORUS immediately. If in doubt ask.
2. Where relevant, significant and particular risks have been identified on the drawing. Risks which should be obvious to a competent contractor or are unforeseeable have not been identified.
3. This drawing is confidential and remains the exclusive property of ACORUS.

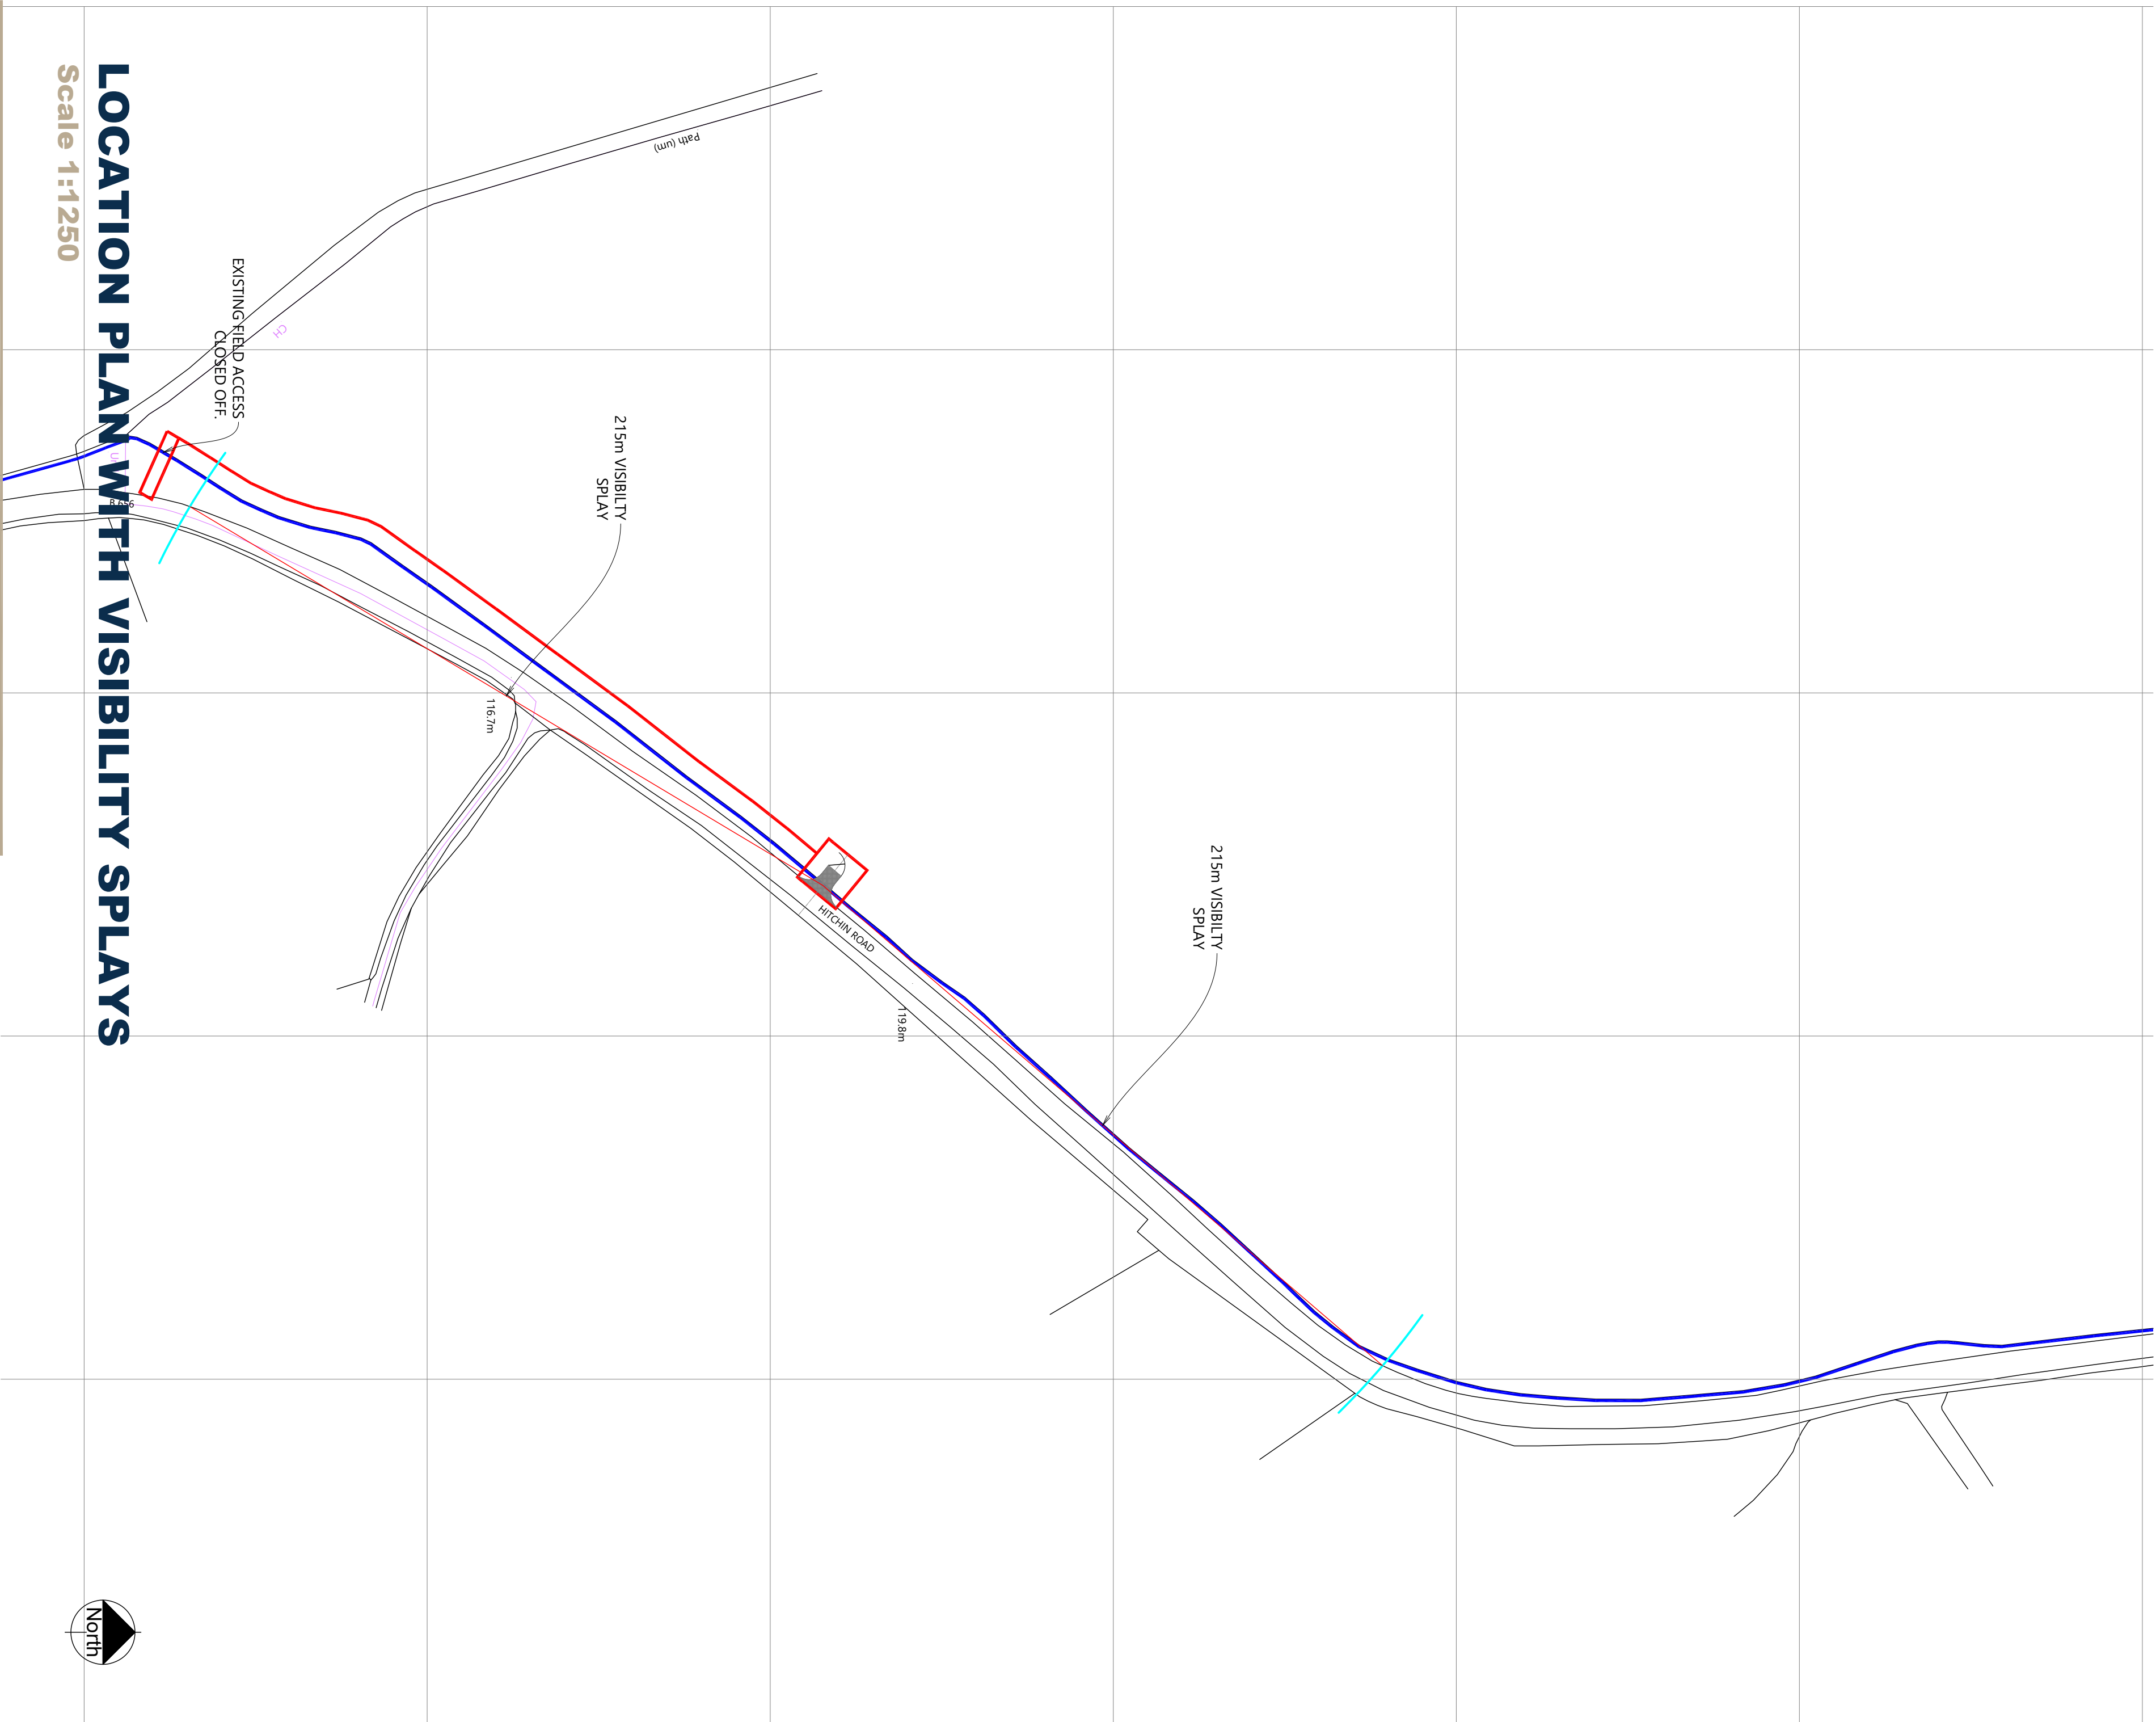

©ACORUS Rural Property Services Ltd.

Rev	Date	Description	Drawn	CHK
001	10/01/2024	AS SHOWN @A1	BB	BB

INDEGRO LTD

PROPOSED FIELD ACCESS

SG4 8TJ

SITE LOCATION & LAYOUT AS PROPOSED

SCALE	DATE	DRAWN BY	CHECKED BY
AS SHOWN @A1	07/26	BB	BB
JOB NO.	DRAWING NO.	REVISION	
BB-26-074	101		



planning & design

acorus.co.uk

PLANNING