


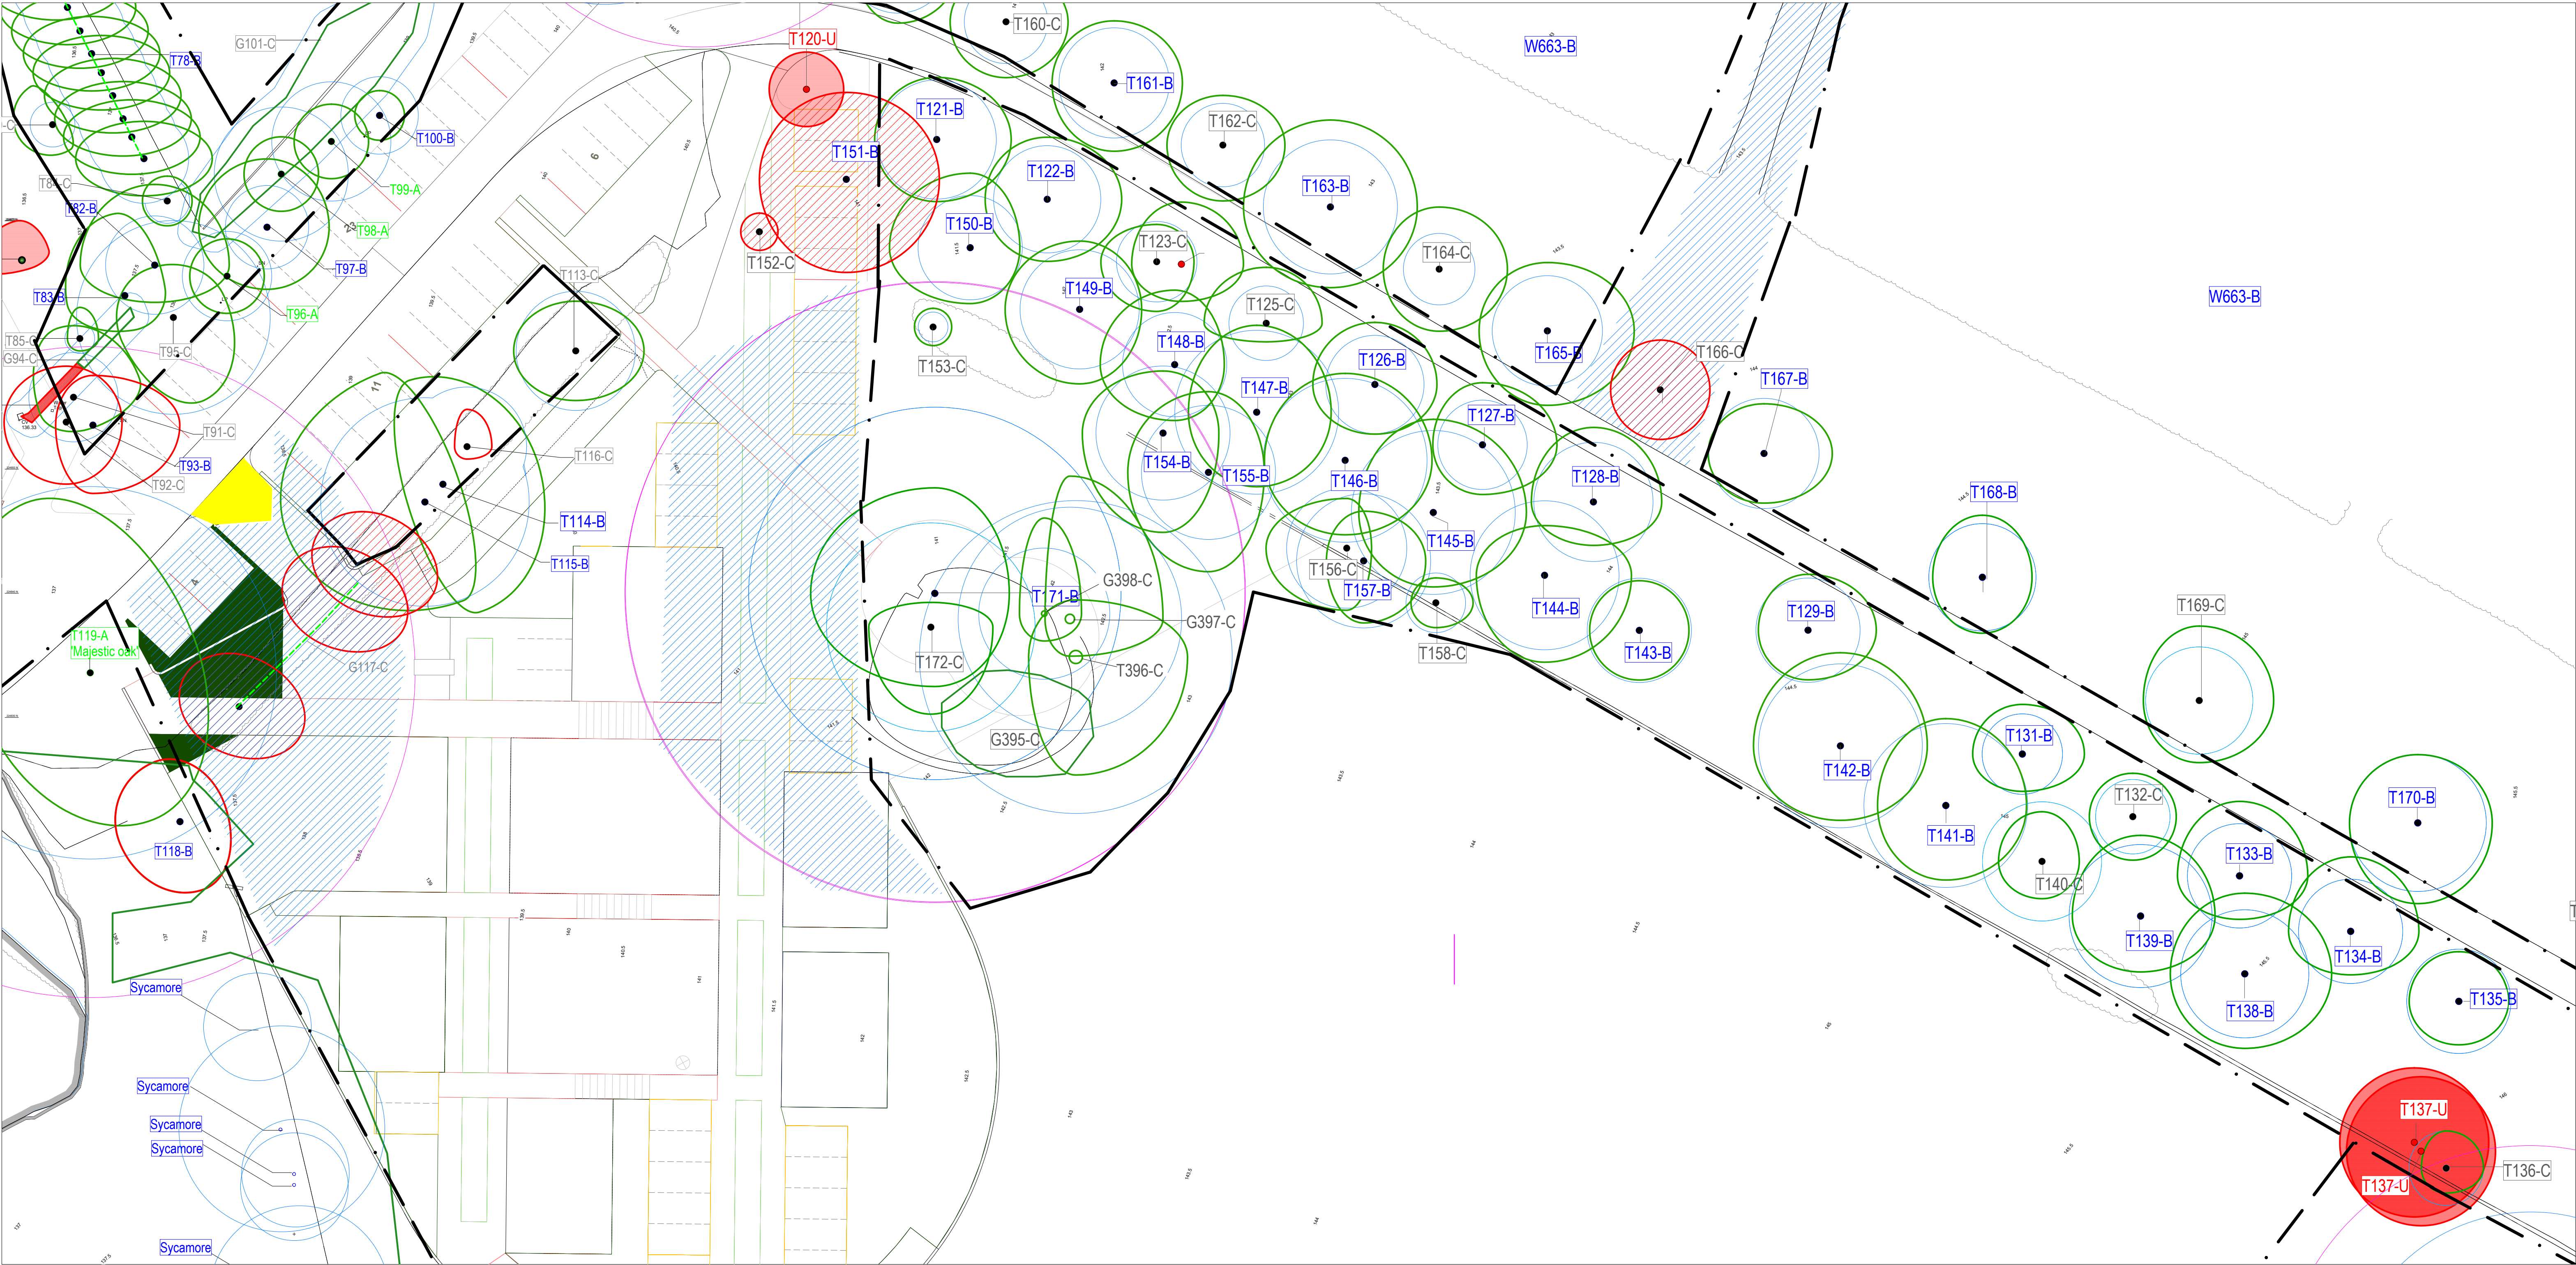

T1-A

T1-B

T1-C

T1-U

Category A - high quality and value

Category B - moderate quality and value

Category C - low quality and value

Category U - unsuitable for retention

Crown spread of trees to be retained

RPA - root protection area as defined by Table 2 BS 5837:2012

RPA - root protection area as defined by Ancient Tree Forum for Veteran trees

Group

Group

Denotes multi-stem B Category Tree

Denotes multi-stem C Category Tree

Arboricultural Method Statement for foundation design

Tree protection fencing comprising braced Heras panels for construction phase

Method statement for new hard surfacing

Trees to be removed to facilitate construction

Recommended for tree safety works

Ground Protection

Notes

- Contractors to check all dimensions on site
- Discrepancies must be reported to the Arboricultural Consultant before proceeding
- The original of this drawing was produced in colour, a monochrome copy should not be relied upon.
- It is the responsibility of the contractor to ensure necessary consents for tree works are in place
- This drawing is copyright © Sharon Hosegood Associates Ltd

Rev :Description :Authorized :

t: 01245 210420
www.sharonhosegoodassociates.co.uk

Client

The Door PHC Ltd

Site Address

Temple Dinsley, Preston, Hitchin, Hertfordshire, SG4 7RT

Drawing Title

Tree Protection Plan

Orientation

Drawn

ND-H

Authorized

SMD-H

Date

10.07.24

Drawing Number

SHA 1676 TPP
4 of 15

Scale

1:250@A1

Drawing Status

For Issue

Revision





- | | |
|---|---|
|  | Category A - high quality and value |
|  | Category B - moderate quality and value |
|  | Category C - low quality and value |
|  | Category U - unsuitable for retention |
|  | Crown spread of trees to be retained |
|  | RPA - root protection area as defined by Table 2 BS 5837:2012 |
|  | RPA - root protection area as defined by Ancient Tree Forum for Veteran trees |
|  | Group |
|  | Group |
|  | Denotes multi-stem B Category Tree |
|  | Denotes multi-stem C Category Tree |
|  | Arboricultural Method Statement for foundation design |
|  | Tree protection fencing comprising braced Heras panels for construction phase |
|  | Method statement for new hard surfacing |
|  | Trees to be removed to facilitate construction |
|  | Recommended for tree safety works |
|  | Ground Protection |

Notes

1. Contractors to check all dimensions on site
2. Discrepancies must be reported to the Arboricultural Consultant before proceeding
3. The original of this drawing was produced in colour, a monochrome copy should not be relied upon.
4. It is the responsibility of the contractor to ensure necessary consents for tree works are in place
5. This drawing is copyright © Sharon Hosegood Associates Ltd

Rev :	Description :	Authorized :	
		t: 01245 210420 www.sharonhosegoodassociates.co.uk	
Client			
The Door PHC Ltd			
Site Address			
Temple Dinsley, Preston, Hiltchin, Hertfordshire, SG4 7RT			
Drawing Title	Orientation	Drawn	Authorized
Tree Protection Plan		ND-H	SMD-H
Date	Drawing Number	Scale	Drawing Status
10.07.24	SHA 1676 TPP 5 of 15	1:250@A0	For Issue
Revision			

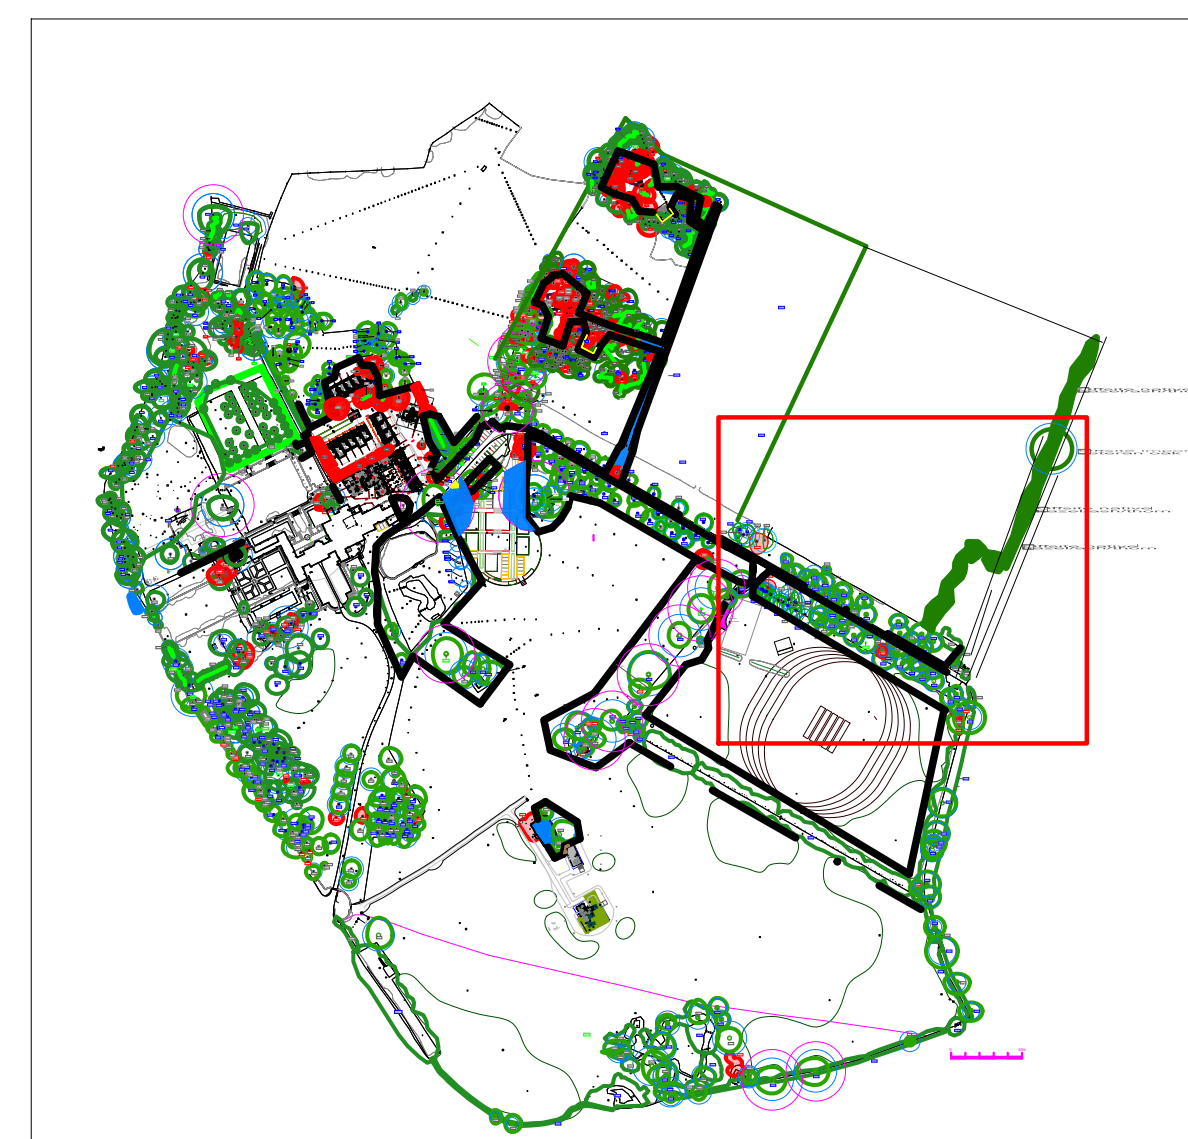

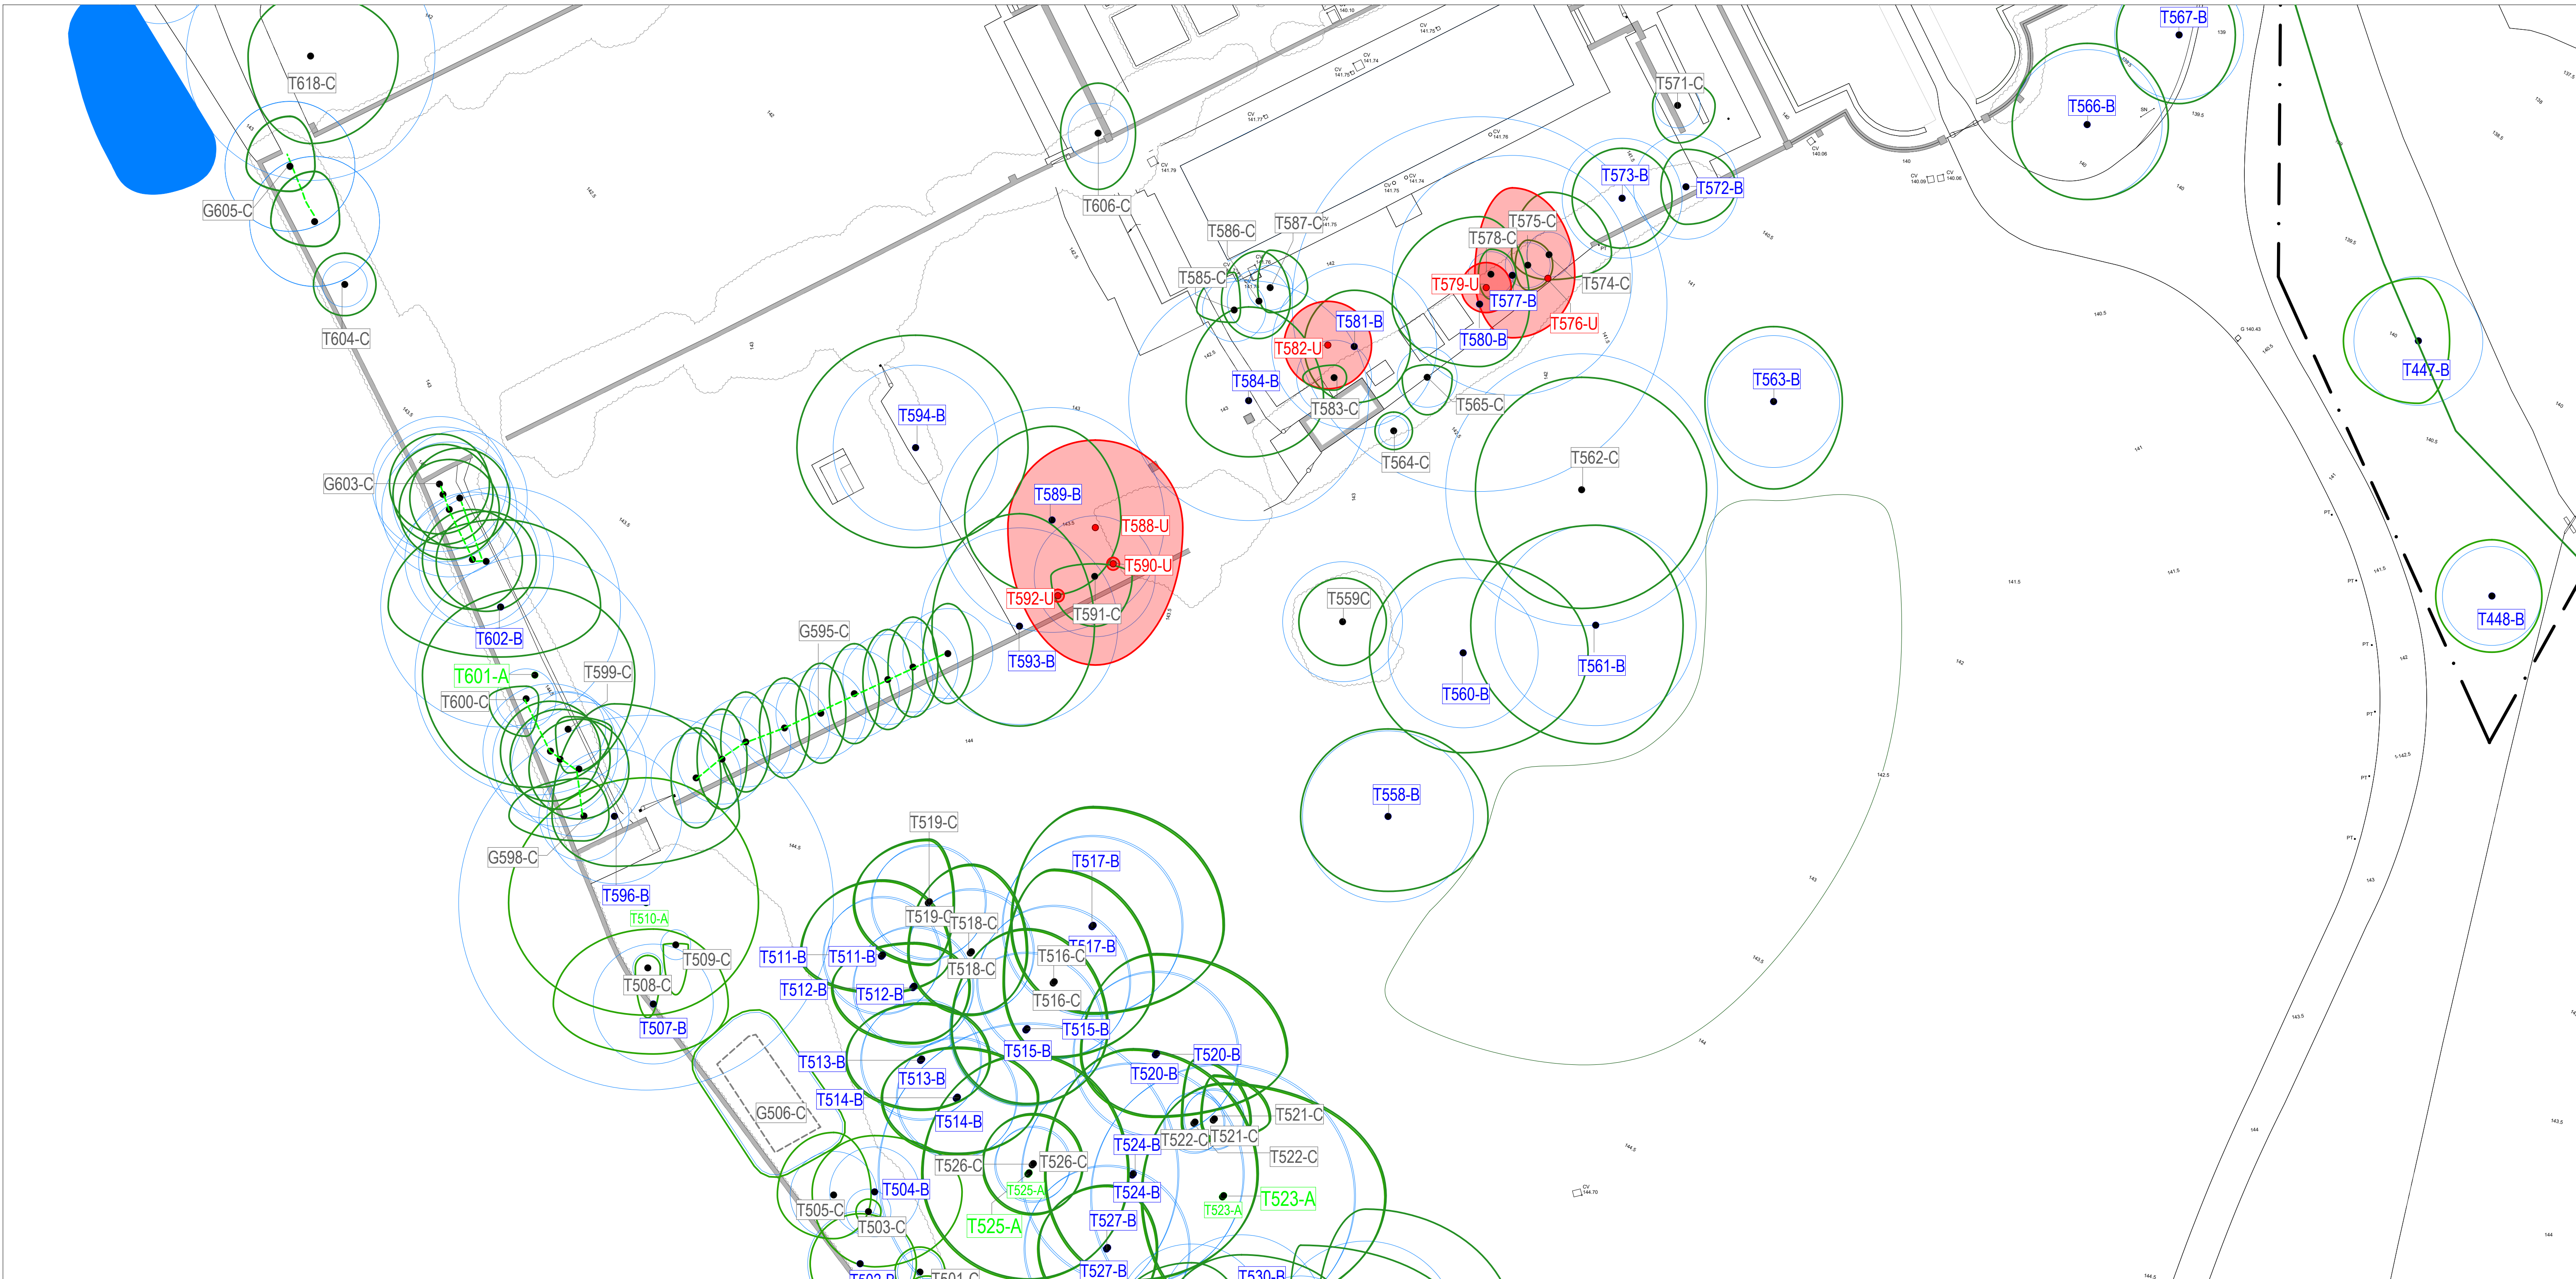

- T1-A Category A - high quality and value
- T1-B Category B - moderate quality and value
- T1-C Category C - low quality and value
- T1-U Category U - unsuitable for retention
- Crown spread of trees to be retained
- RPA - root protection area as defined by Table 2 BS 5837:2012
- RPA - root protection area as defined by Ancient Tree Forum for Veteran trees
- Group
- Group

- Denotes multi-stem B Category Tree
- Denotes multi-stem C Category Tree
- Arboricultural Method Statement for foundation design
- Tree protection fencing comprising braced Heras panels for construction phase
- Method statement for new hard surfacing
- Trees to be removed to facilitate construction
- Recommended for tree safety works
- Ground Protection

- Notes
- Contractors to check all dimensions on site
 - Discrepancies must be reported to the Arboricultural Consultant before proceeding
 - The original of this drawing was produced in colour, a monochrome copy should not be relied upon.
 - It is the responsibility of the contractor to ensure necessary consents for tree works are in place
 - This drawing is copyright © Sharon Hosegood Associates Ltd




Rev :	Description :	Authorized :
-------	---------------	--------------




Sharon Hosegood
ASSOCIATES

Client
The Door PHC Ltd

Site Address
Temple Dinsley, Preston, Hitchin, Hertfordshire, SG4 7RT

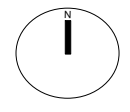Drawing Title	Orientation	Drawn	Authorized
Tree Protection Plan		ND-H	SMD-H
Date	Drawing Number	Scale	Drawing Status
10.07.24	SHA 1676 TPP 6 of 15	1:250@A1	For Issue
Revision			

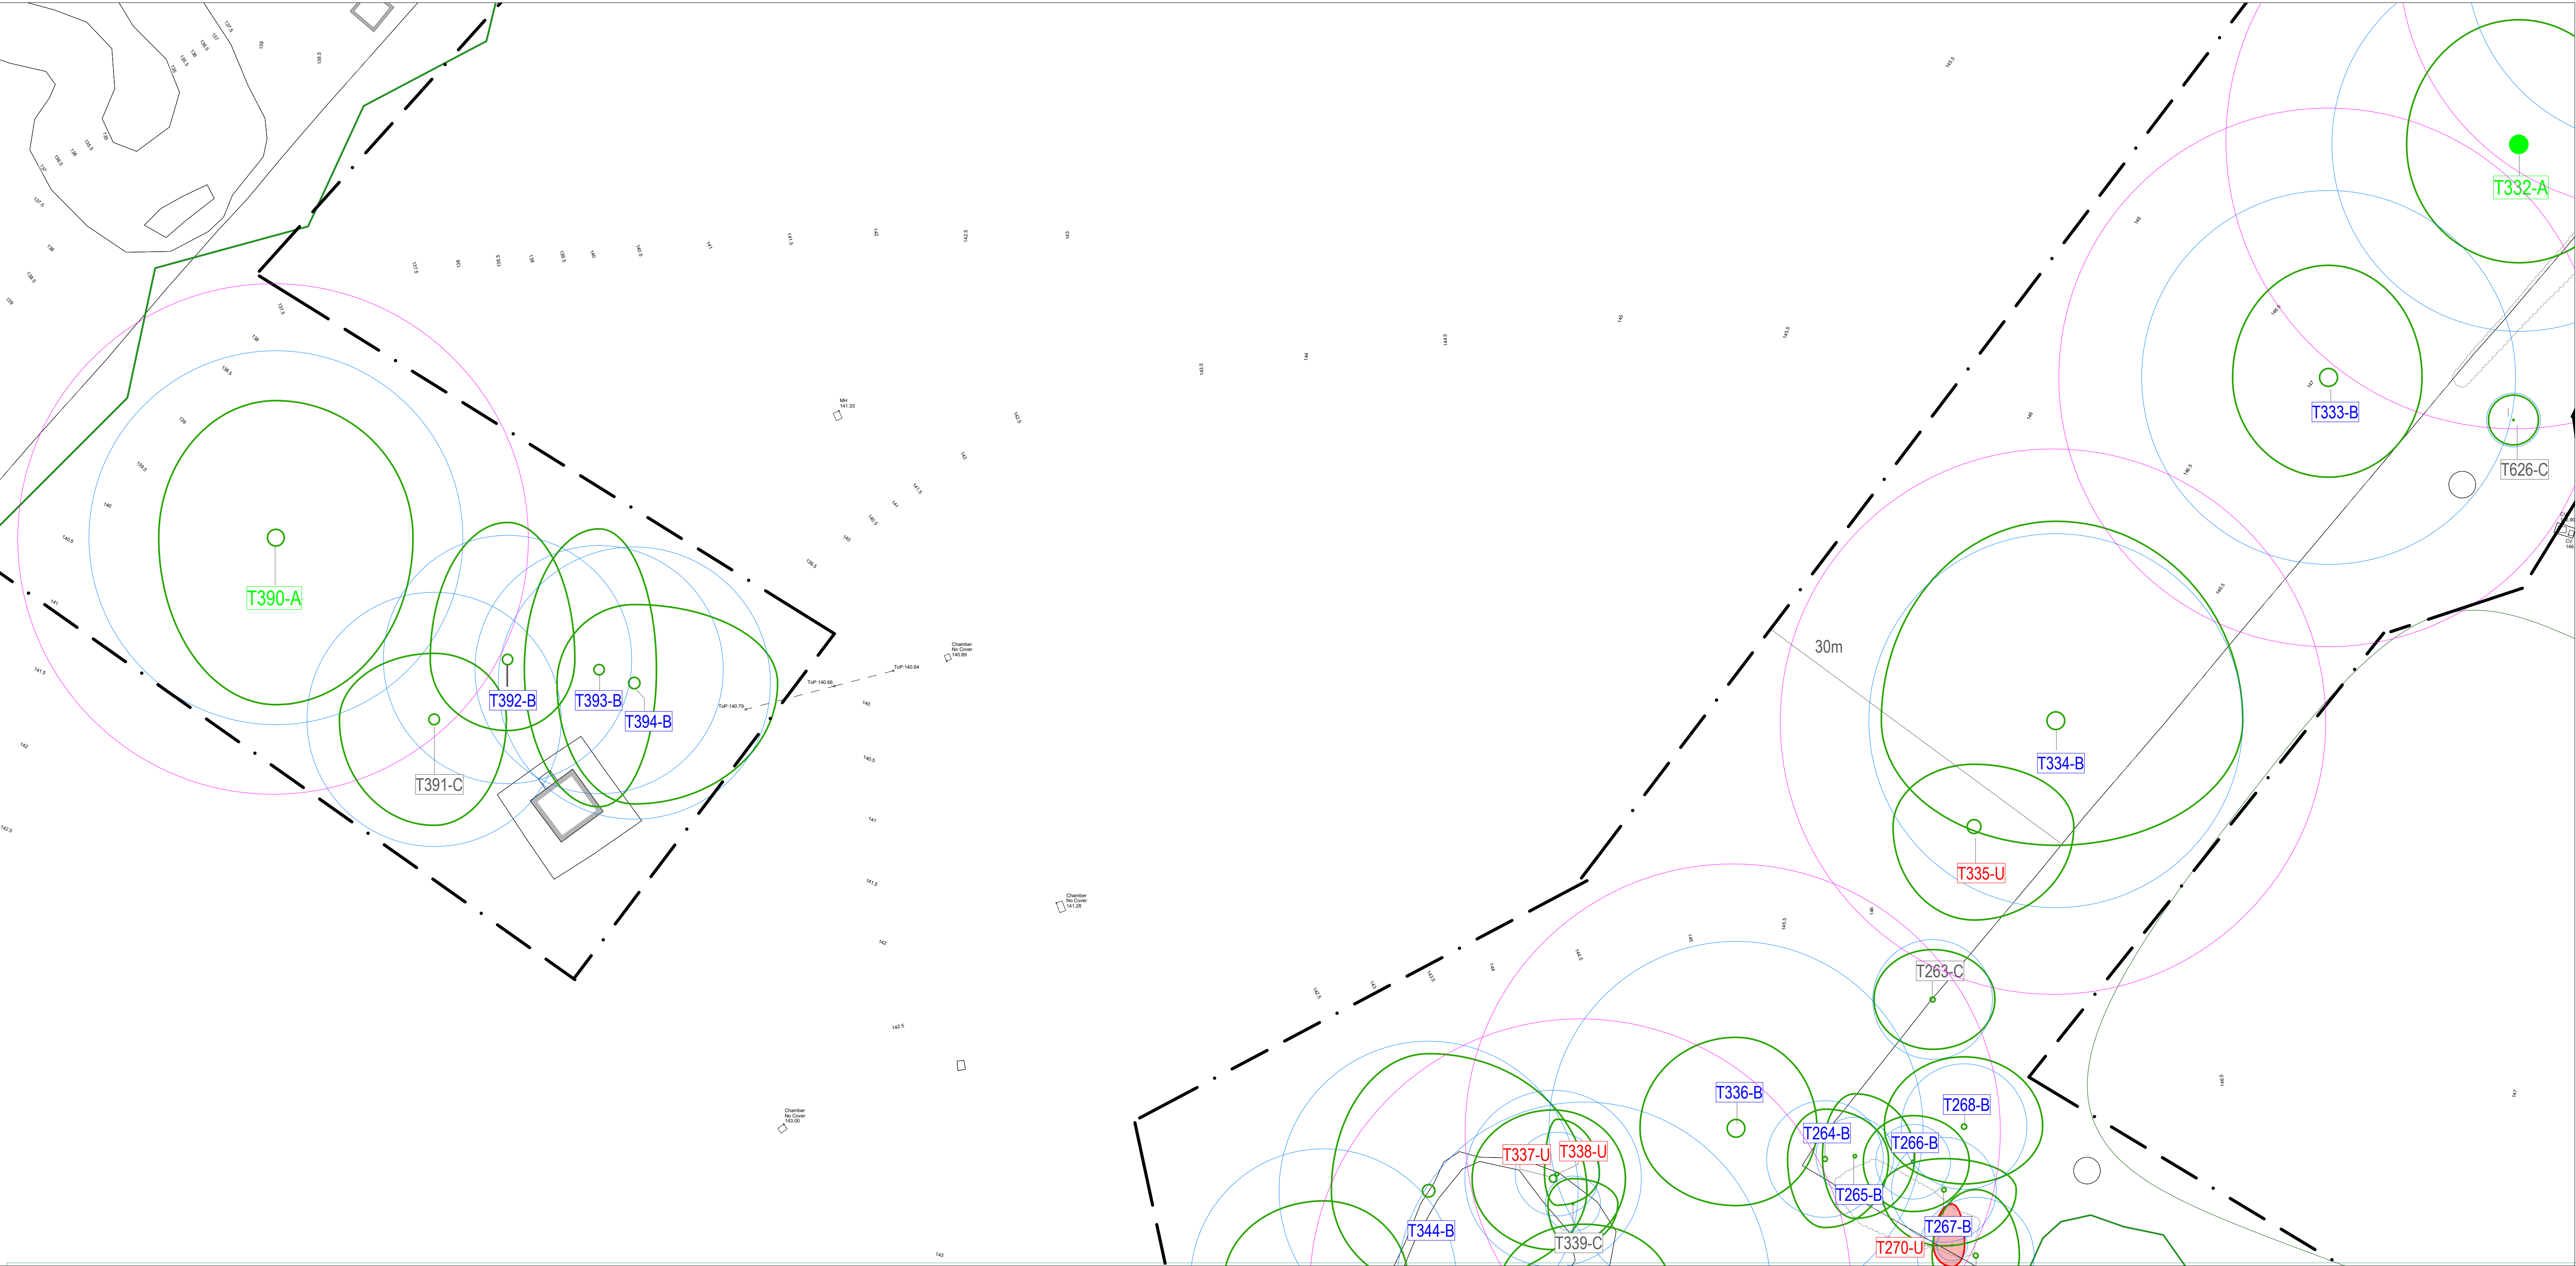

T1-A Category A - high quality and value
T1-B Category B - moderate quality and value
T1-C Category C - low quality and value
T1-U Category U - unsuitable for retention

○ Crown spread of trees to be retained

○ RPA - root protection area as defined by Table 2 BS 5837:2012

○ RPA - root protection area as defined by Ancient Tree Forum for Veteran trees

□ Group

• Group

— Denotes multi-stem B Category Tree

— Denotes multi-stem C Category Tree

— Arboricultural Method Statement for foundation design

— Tree protection fencing comprising braced Heras panels for construction phase

— Method statement for new hard surfacing

○ Trees to be removed to facilitate construction

○ Recommended for tree safety works

— Ground Protection

Notes

- Contractors to check all dimensions on site
- Discrepancies must be reported to the Arboricultural Consultant before proceeding
- The original of this drawing was produced in colour, a monochrome copy should not be relied upon.
- It is the responsibility of the contractor to ensure necessary consents for tree works are in place
- This drawing is copyright © Sharon Hosegood Associates Ltd



Rev : Description : Authorized :



t: 01245 210420
www.sharonhosegoodassociates.co.uk

Client
The Door PHC Ltd

Site Address
Temple Dinsley, Preston, Hitchin, Hertfordshire, SG4 7RT

Drawing Title	Orientation	Drawn	Authorized
Tree Protection Plan		ND-H	SMD-H
Date	Drawing Number	Scale	Drawing Status
10.07.24	SHA 1676 TPP 7 of 15	1:250@A1	For Issue
Revision			