


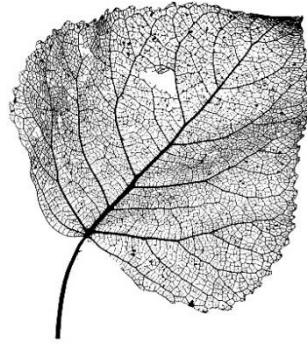


Sharon Hosegood
ASSOCIATES

TEMPLE DINSLEY

Appendix 3

Tree protection plans

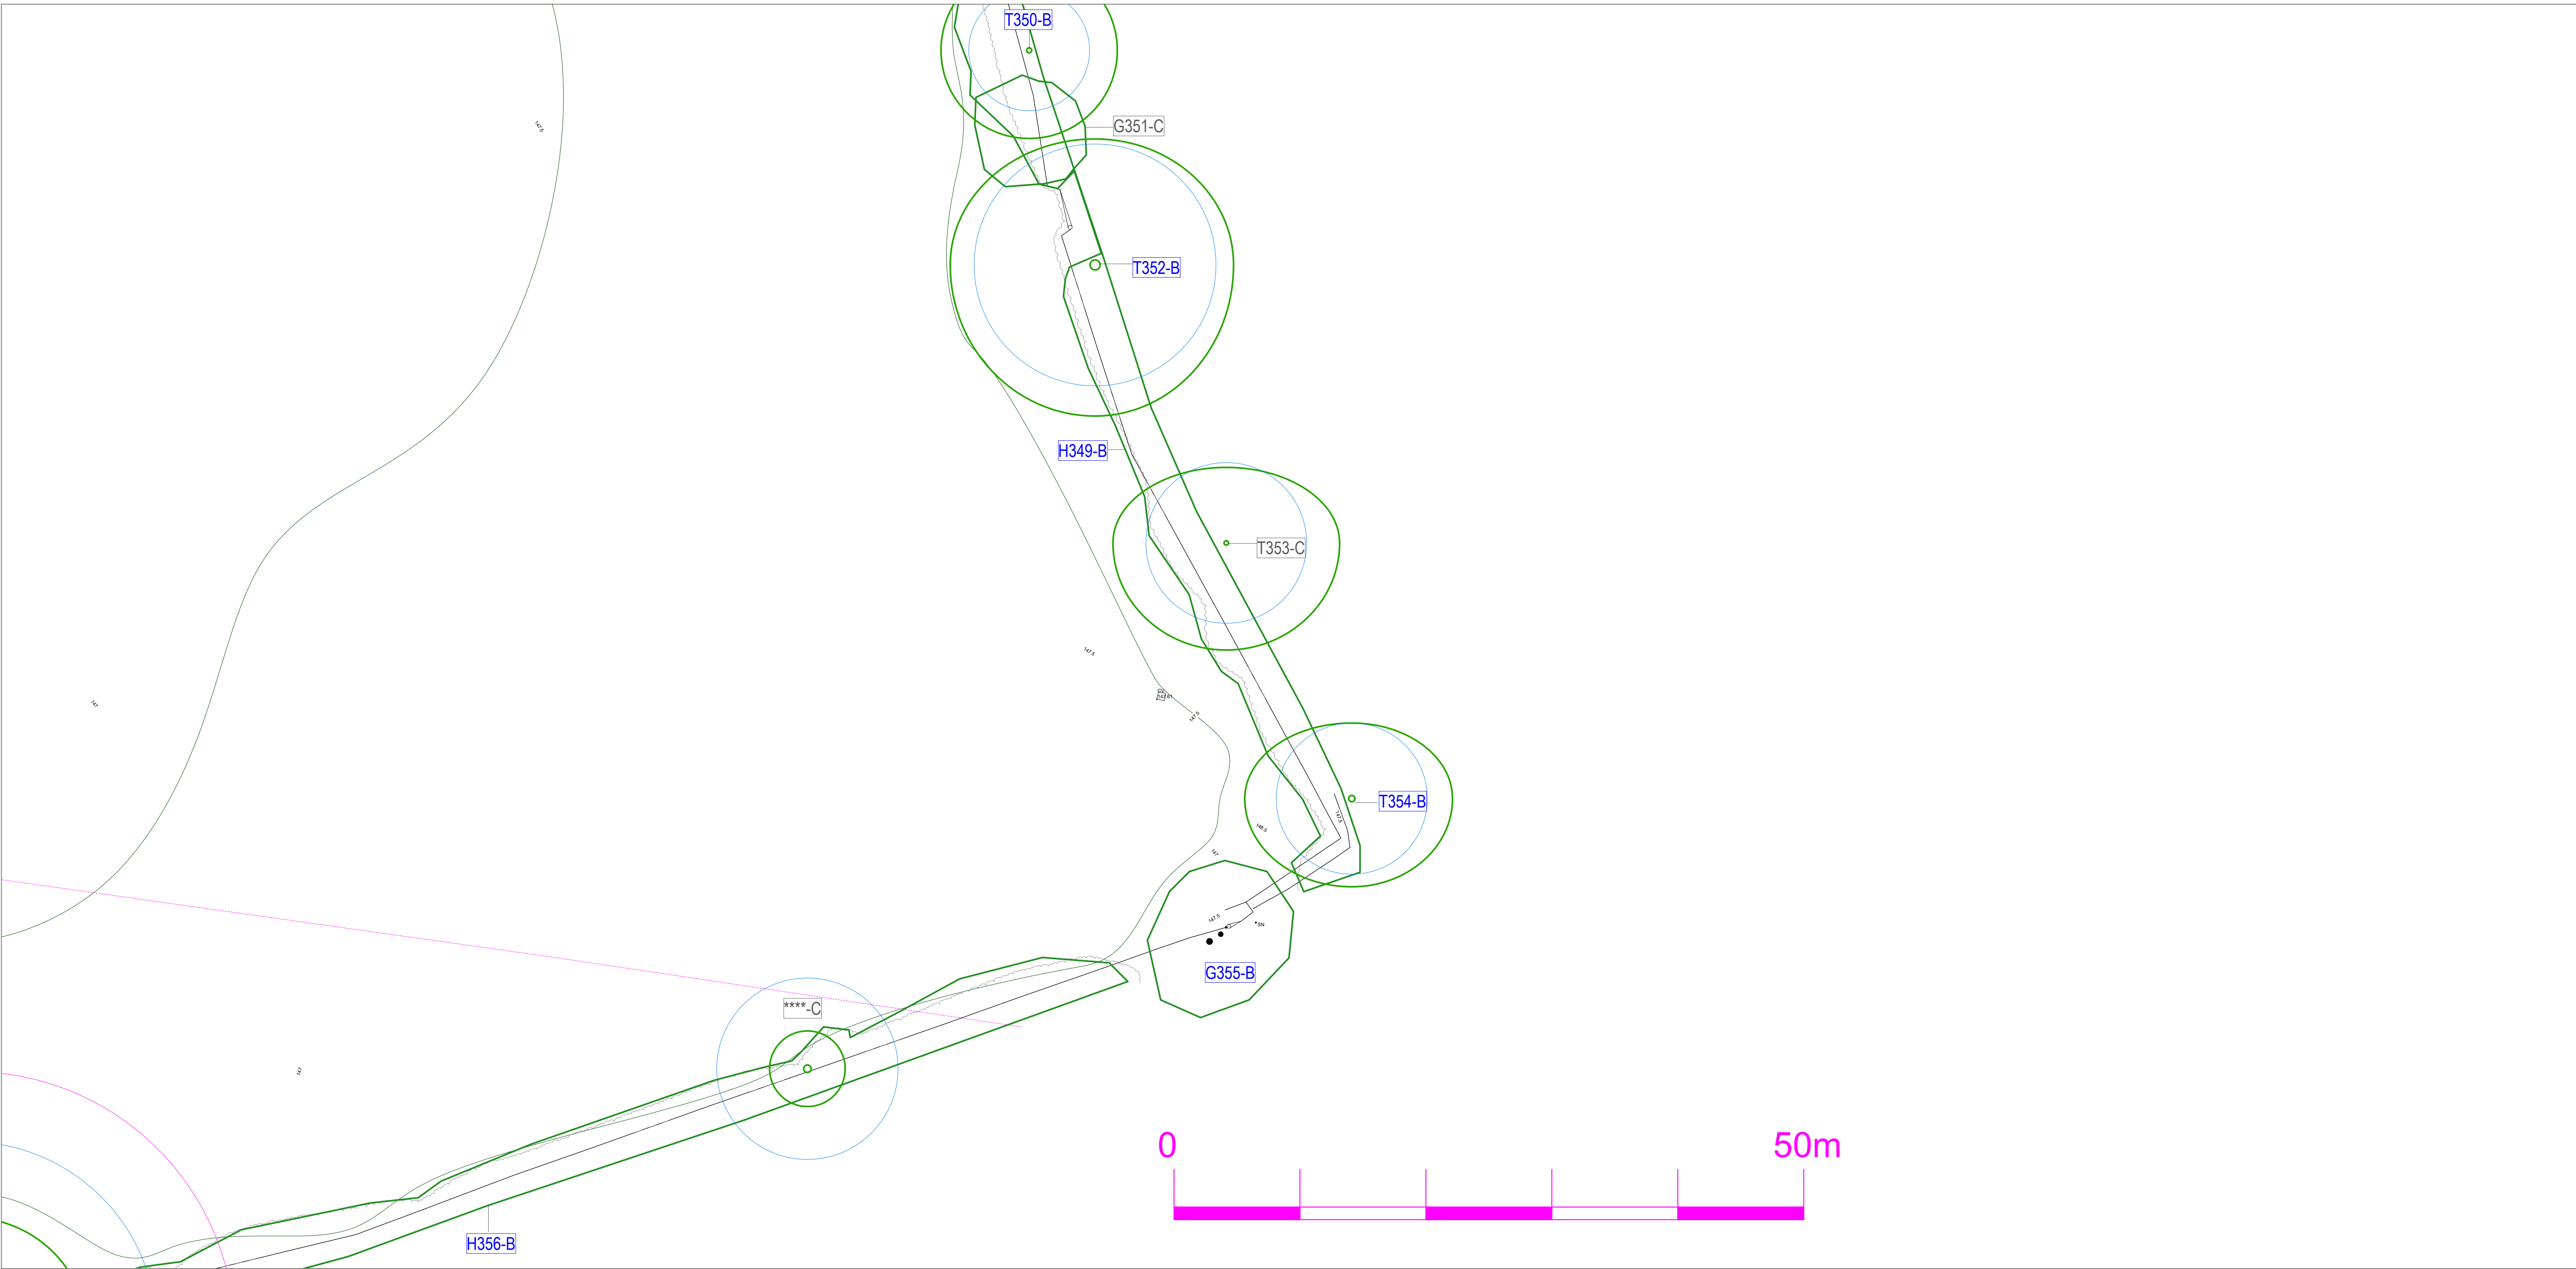

T1-A Category A - high quality and value
T1-B Category B - moderate quality and value
T1-C Category C - low quality and value
T1-U Category U - unsuitable for retention

• Crown spread of trees to be retained

○ RPA - root protection area as defined by Table 2 BS 5837:2012

○ RPA - root protection area as defined by Ancient Tree Forum for Veteran trees

▭ Group

• Group

— Denotes multi-stem B Category Tree

— Denotes multi-stem C Category Tree

— Arboricultural Method Statement for foundation design

— Tree protection fencing comprising braced Heras panels for construction phase

▨ Method statement for new hard surfacing

▨ Trees to be removed to facilitate construction

● Recommended for tree safety works

— Ground Protection

Notes

- Contractors to check all dimensions on site
- Discrepancies must be reported to the Arboricultural Consultant before proceeding
- The original of this drawing was produced in colour, a monochrome copy should not be relied upon.
- It is the responsibility of the contractor to ensure necessary consents for tree works are in place
- This drawing is copyright © Sharon Hosegood Associates Ltd



Rev :	Description :	Authorized :
-------	---------------	--------------



t: 01245 210420
www.sharonhosegoodassociates.co.uk

Client

The Door PHC Ltd

Site Address

Temple Dinsley, Preston, Hitchin, Hertfordshire, SG4 7RT

Drawing Title	Orientation	Drawn	Authorized
Tree Protection Plan		ND-H	SMD-H
Date	Drawing Number	Scale	Drawing Status
10.07.24	SHA 1676 TPP 13 of 15	1:400@A1	For Issue
Revision			



Notes

- Contractors to check all dimensions on site
- Discrepancies must be reported to the Arboricultural Consultant before proceeding
- The original of this drawing was produced in colour, a monochrome copy should not be relied upon.
- It is the responsibility of the contractor to ensure necessary consents for tree works are in place
- This drawing is copyright © Sharon Hosegood Associates Ltd

Rev : Description : Authorized :



t: 01245 210420
www.sharonhosegoodassociates.co.uk


Client

The Door PHC Ltd

Site Address

Temple Dinsley, Preston, Hitchin, Hertfordshire, SG4 7RT

Drawing Title	Orientation	Drawn	Authorized
Tree Protection Plan		ND-H	SMD-H
Date	Drawing Number	Scale	Drawing Status
10.07.24	SHA 1676 TPP	1:1000@A0	For Issue
Revision			
-			

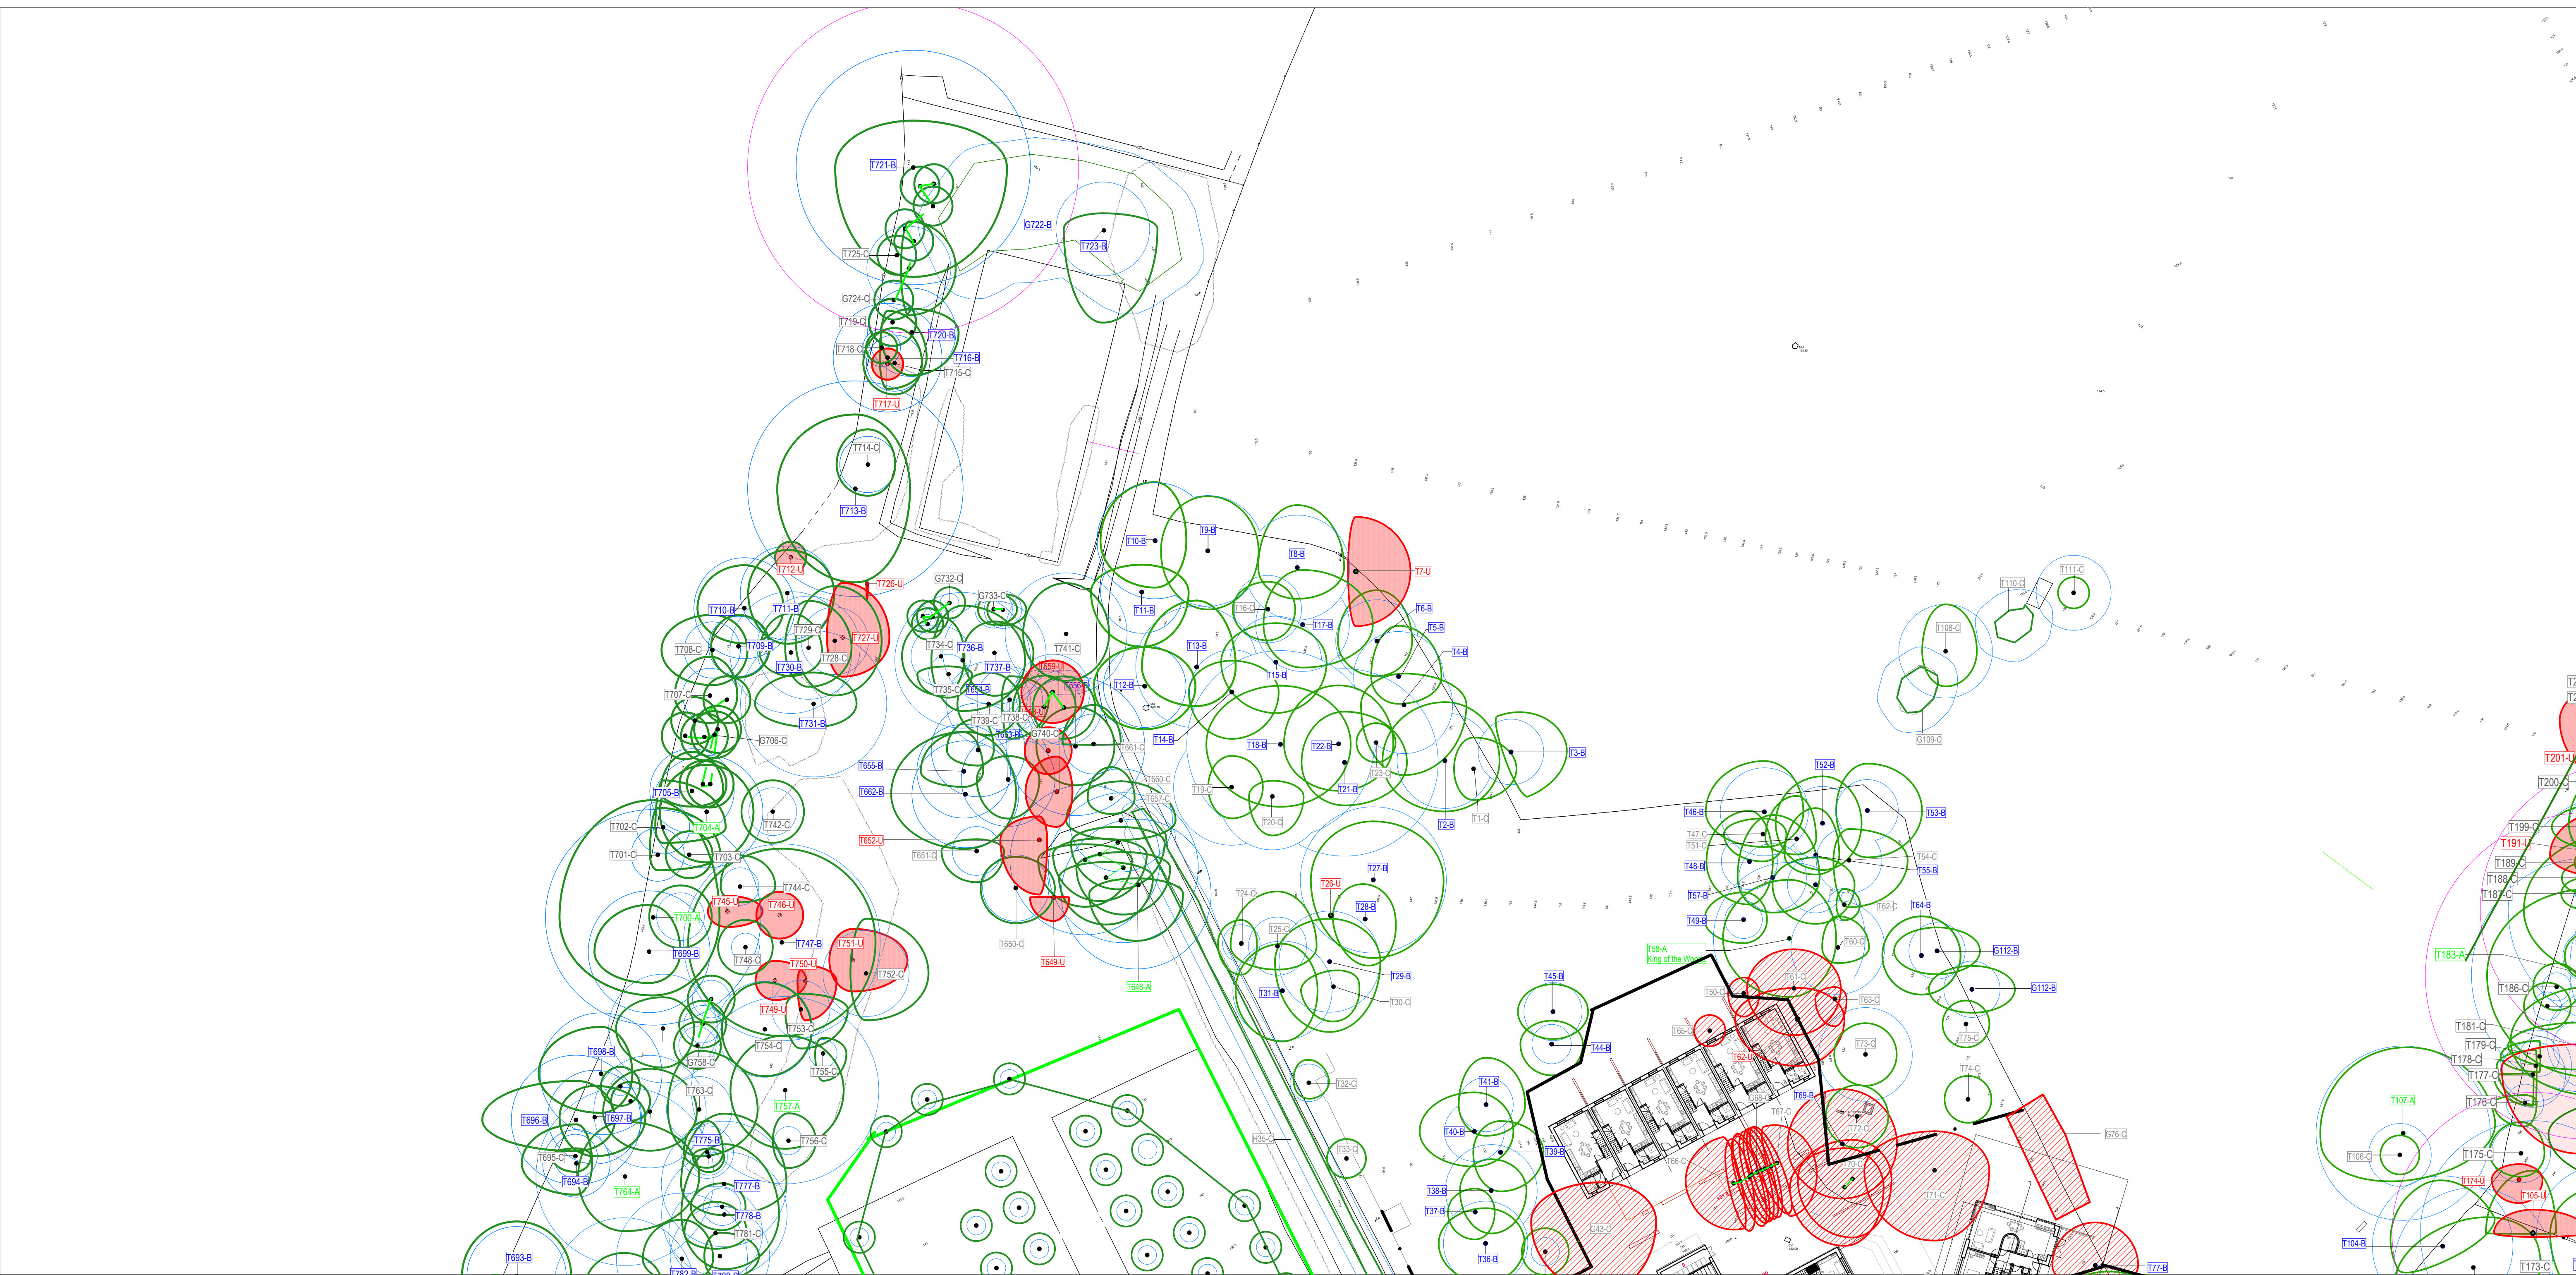

T1-A Category A - high quality and value
T1-B Category B - moderate quality and value
T1-C Category C - low quality and value
T1-U Category U - unsuitable for retention

○ Crown spread of trees to be retained

○ RPA - root protection area as defined by Table 2 BS 5837:2012

○ RPA - root protection area as defined by Ancient Tree Forum for Veteran trees

□ Group

• Group

— Denotes multi-stem B Category Tree

— Denotes multi-stem C Category Tree

— Arboricultural Method Statement for foundation design

— Tree protection fencing comprising braced Heras panels for construction phase

— Method statement for new hard surfacing

○ Trees to be removed to facilitate construction

○ Recommended for tree safety works

— Ground Protection

Notes

- Contractors to check all dimensions on site
- Discrepancies must be reported to the Arboricultural Consultant before proceeding
- The original of this drawing was produced in colour, a monochrome copy should not be relied upon.
- It is the responsibility of the contractor to ensure necessary consents for tree works are in place
- This drawing is copyright © Sharon Hosegood Associates Ltd



Rev : Description : Authorized :



t: 01245 210420
www.sharonhosegoodassociates.co.uk

Client

The Door PHC Ltd

Site Address

Temple Dinsley, Preston, Hitchin, Hertfordshire, SG4 7RT


Drawing Title Orientation Drawn Authorized

Tree Protection Plan

Date Drawing Number Scale Drawing Status

10.07.24 SHA 1676 TP 1 of 15 1:400@A1 For Issue

Revision

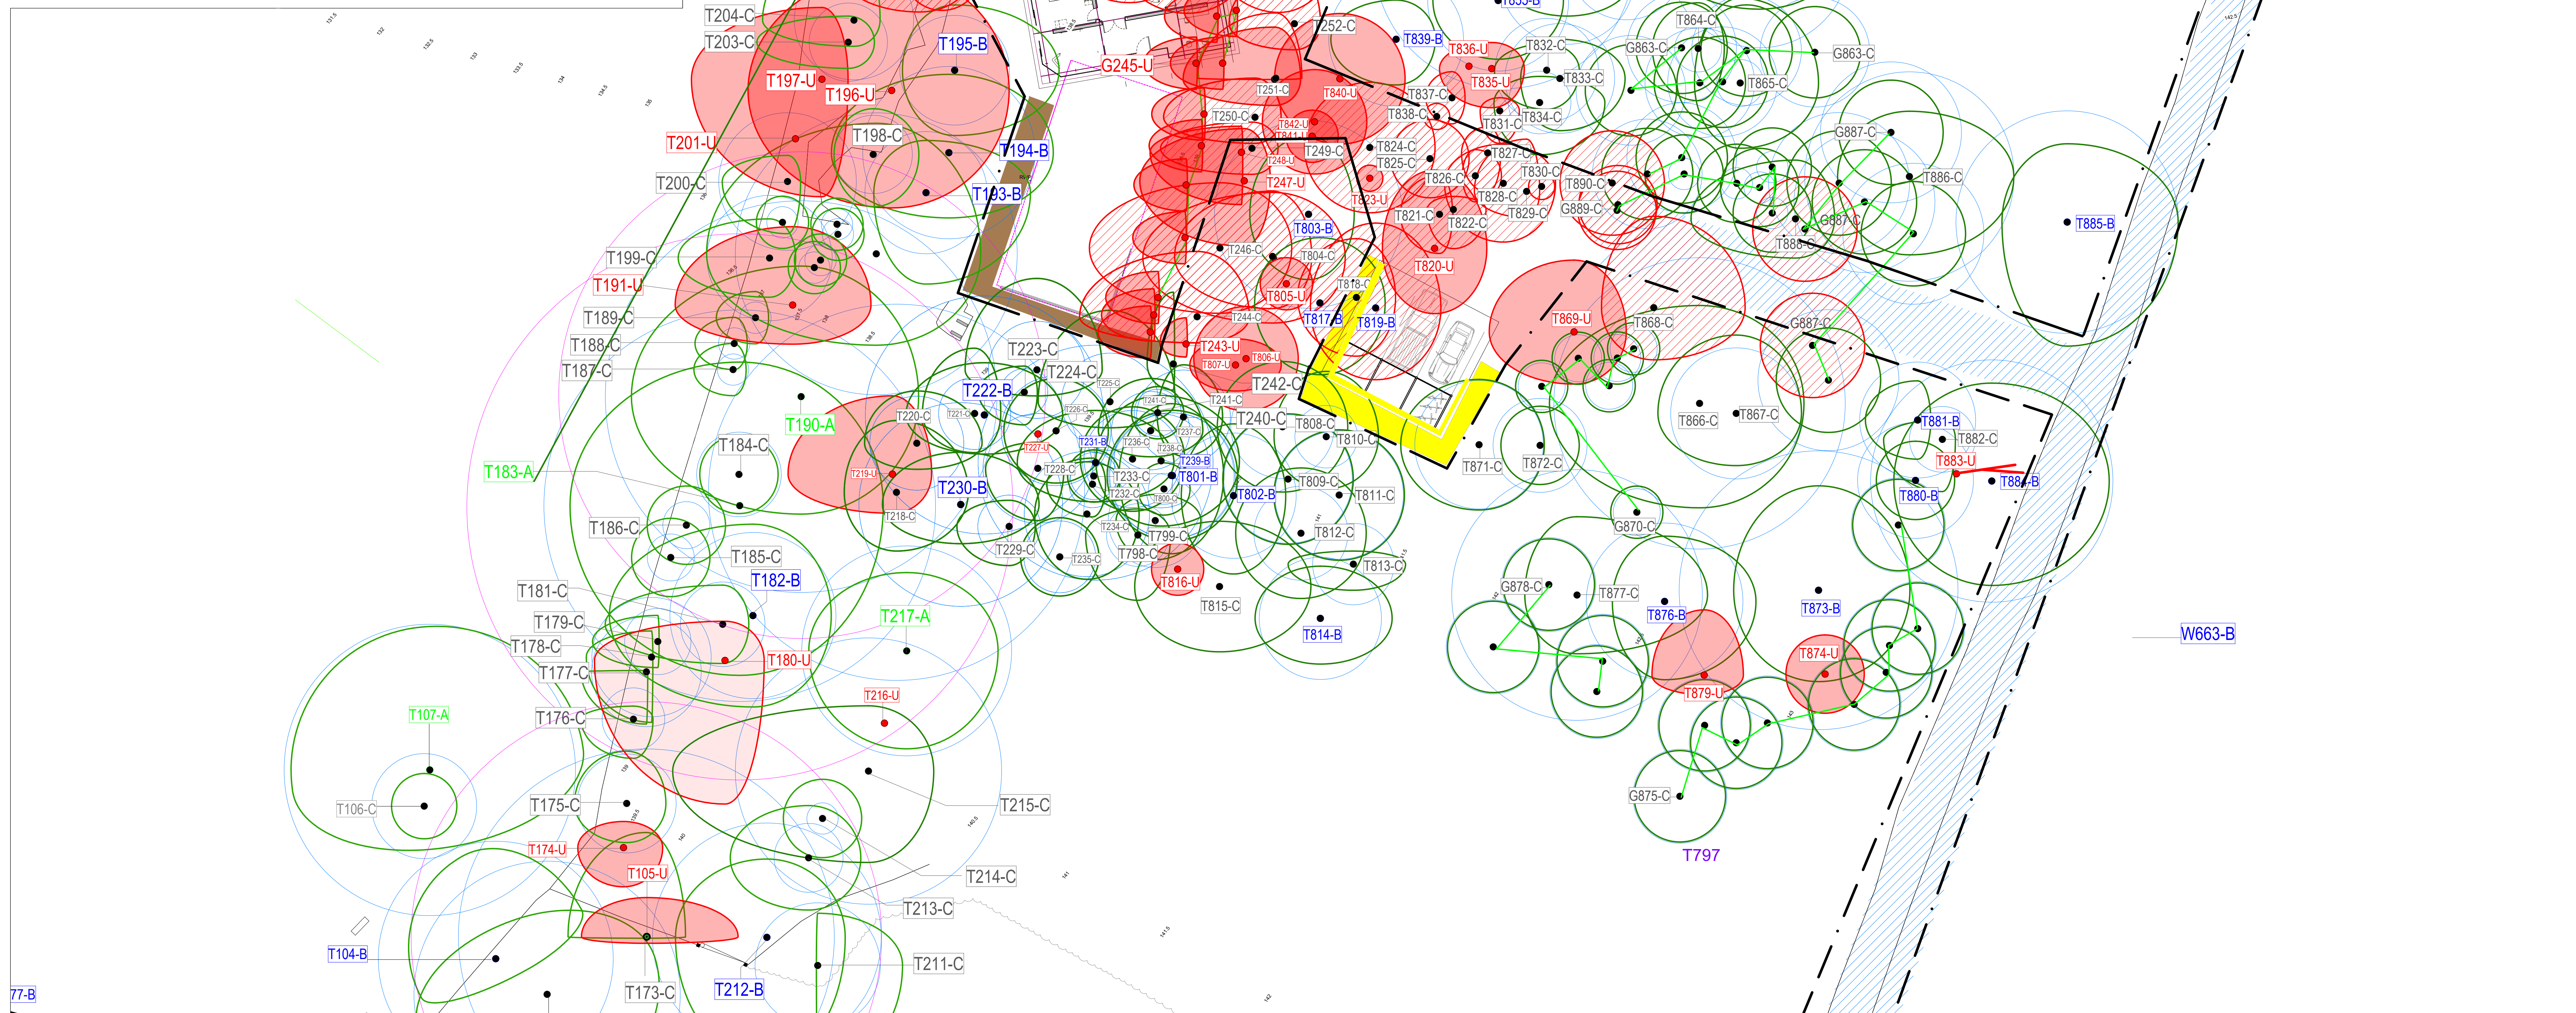

- Notes
- 1. Contractors to check all dimensions on site
- 2. Discrepancies must be reported to the Arboricultural Consultant before proceeding
- 3. The original of this drawing was produced in colour, a monochrome copy should not be relied upon.
- 4. It is the responsibility of the contractor to ensure necessary consents for tree works are in place
- 5. This drawing is copyright © Sharon Hosegood Associates Ltd

Client			
The Door Plc Ltd			
Site Address			
Temple Dinsley, Preston, Hitchin, Hertfordshire, SG4 7RT			
Drawing Title	Orientation	Drawn	Authorized
Trap Protection Plan		ND-H	SMD-H
Date	Drawing Number	Scale	Drawing Status
Revision	SHA 1676 TPP 2 of 15	1:400@A0	For Issue