


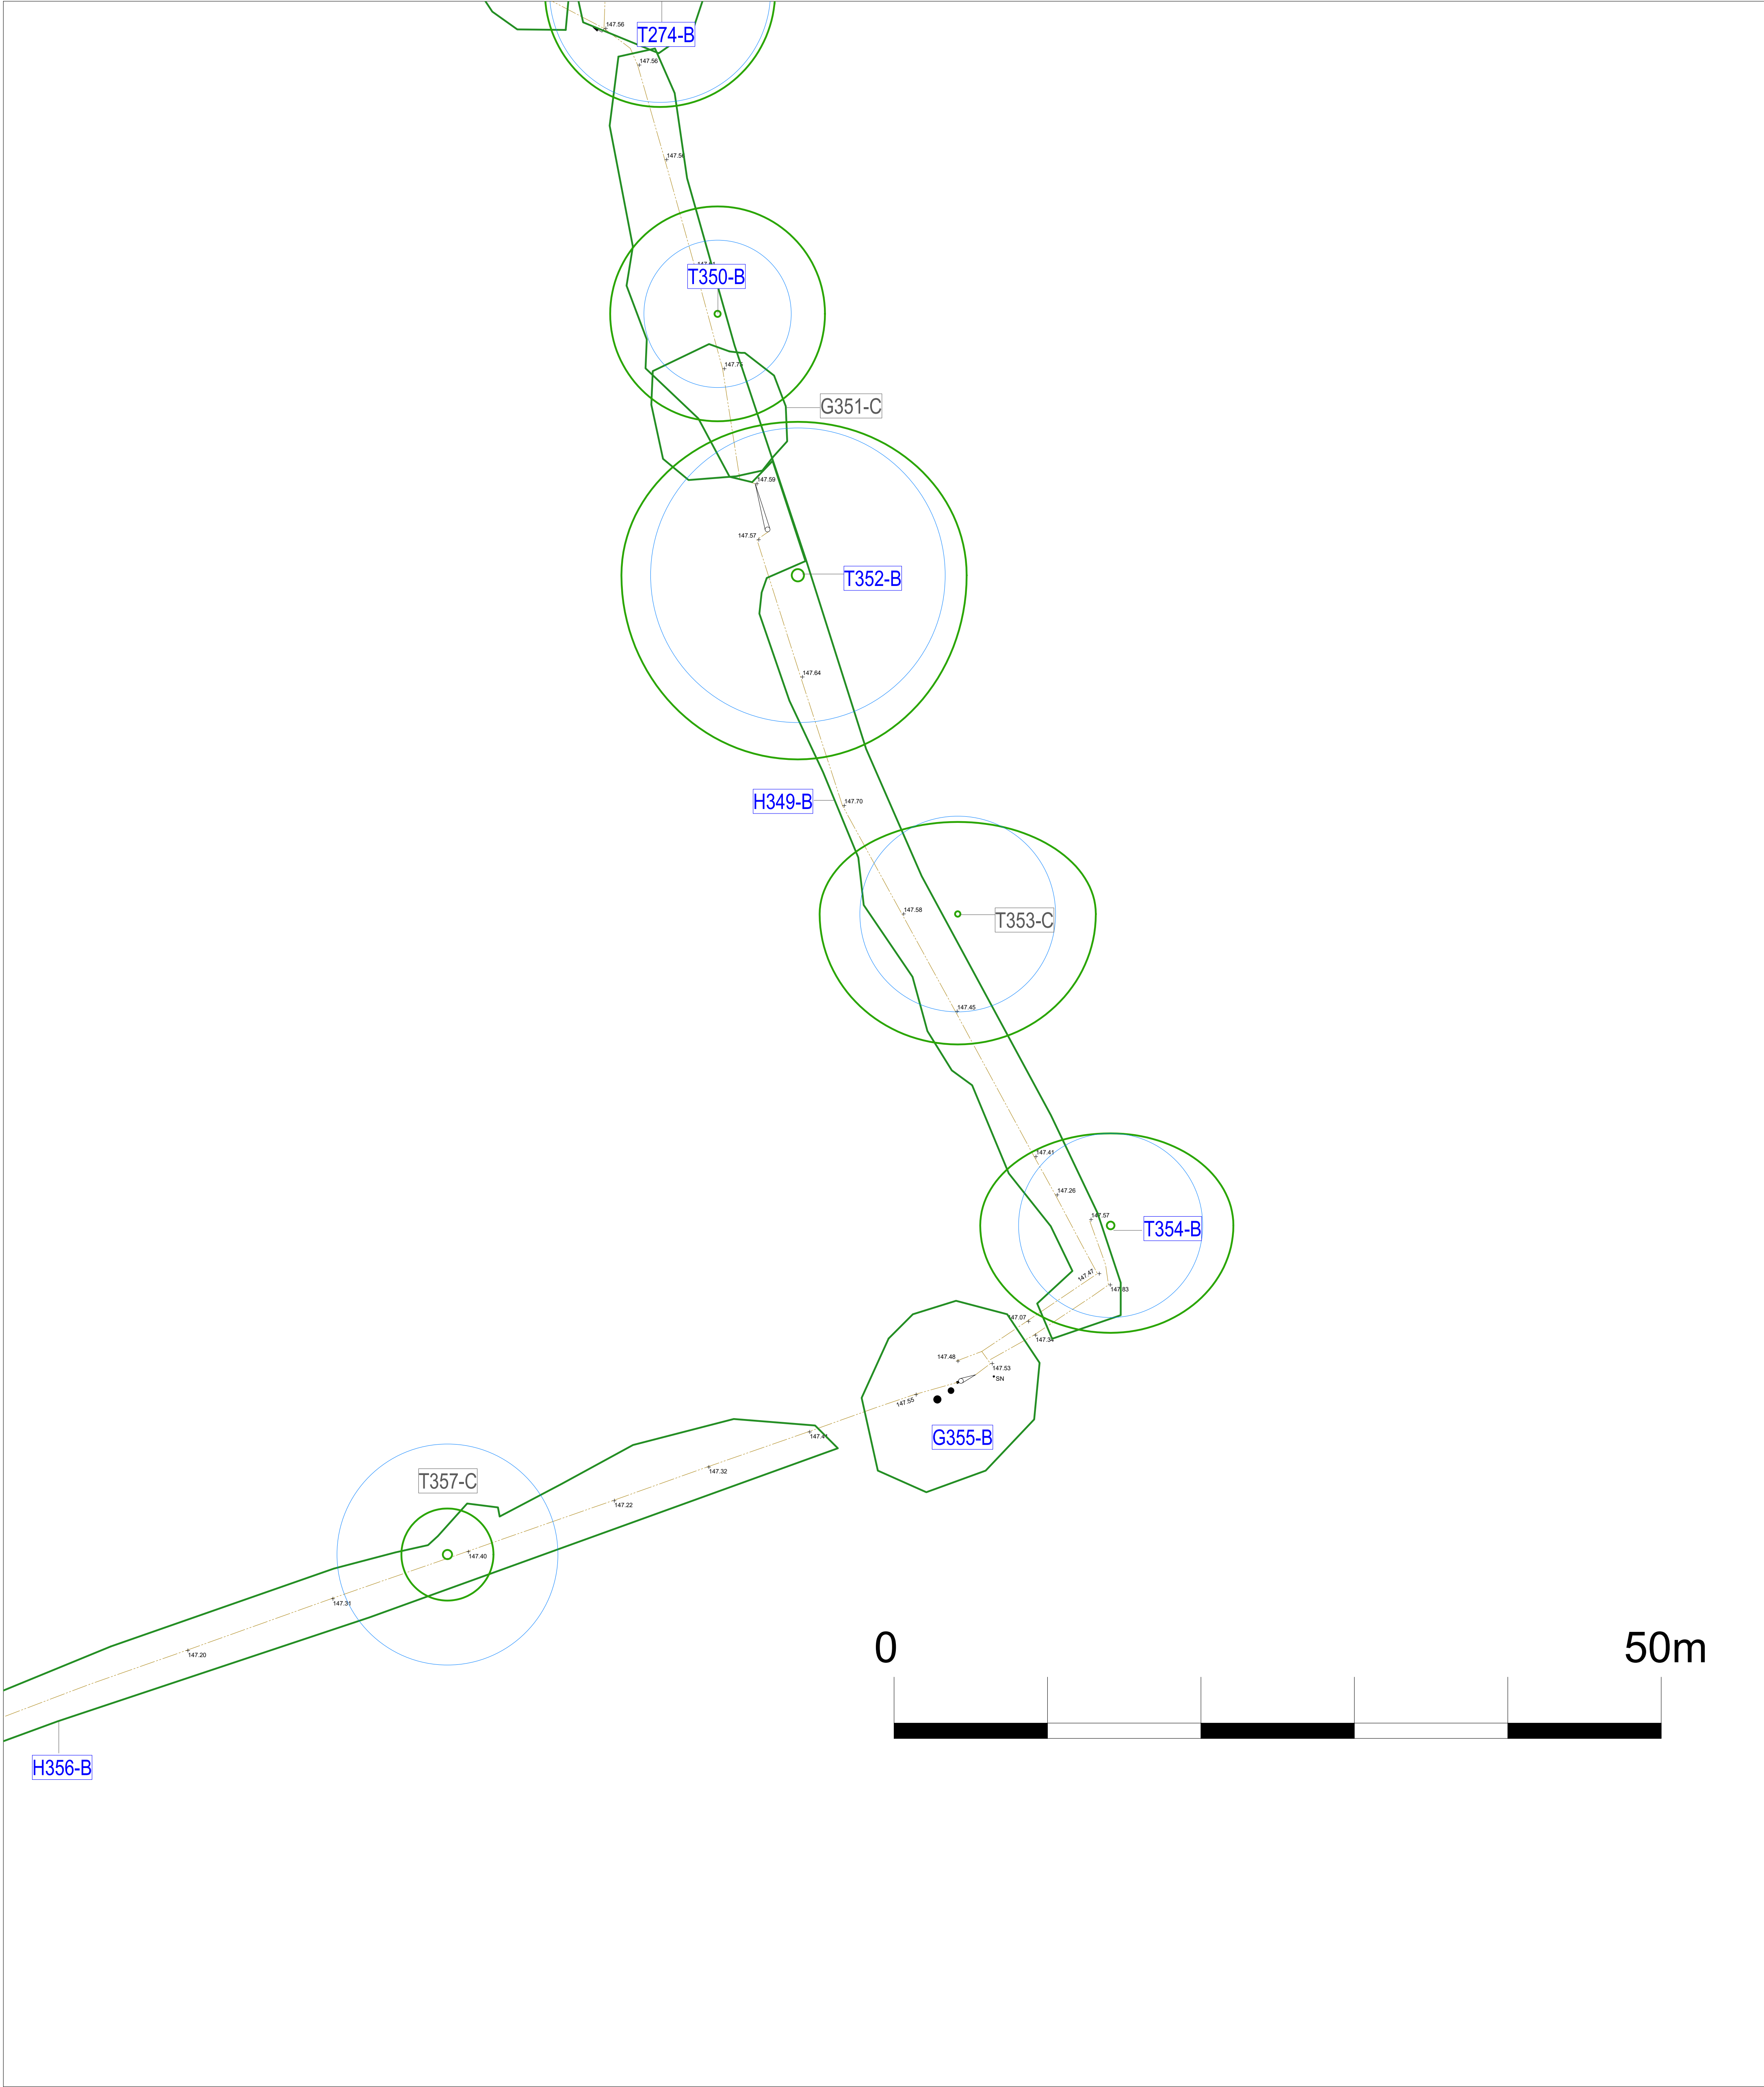

Notes

1. Contractors to check all dimensions on site
2. Discrepancies must be reported to the Arboricultural Consultant before proceeding
3. The original of this drawing was produced in colour, a monochrome copy should not be relied upon.
4. It is the responsibility of the contractor to ensure necessary consents for tree works are in place
5. This drawing is copyright © Sharon Hosegood Associates Ltd


Rev	Description	Authorized
1	Issue for tender	Sharon Hosegood Associates Ltd
2	Issue for construction	Sharon Hosegood Associates Ltd
3	Issue for completion	Sharon Hosegood Associates Ltd
4	Issue for final	Sharon Hosegood Associates Ltd
5	Issue for final	Sharon Hosegood Associates Ltd

Client: The Door PHC

Site Address: Temple Dinsley, Preston, Hitchin, Hertfordshire, SG4 7RT

Drawing Title	Orientation	Drawn	Authorized
Tree Survey Plan	1	ND-H	SMD-H

Date	Drawing Number	Scale	Drawing Status
12.1.24	SHA 1676TSP	1:200@A1	For Issue
Revision	13 of 16		

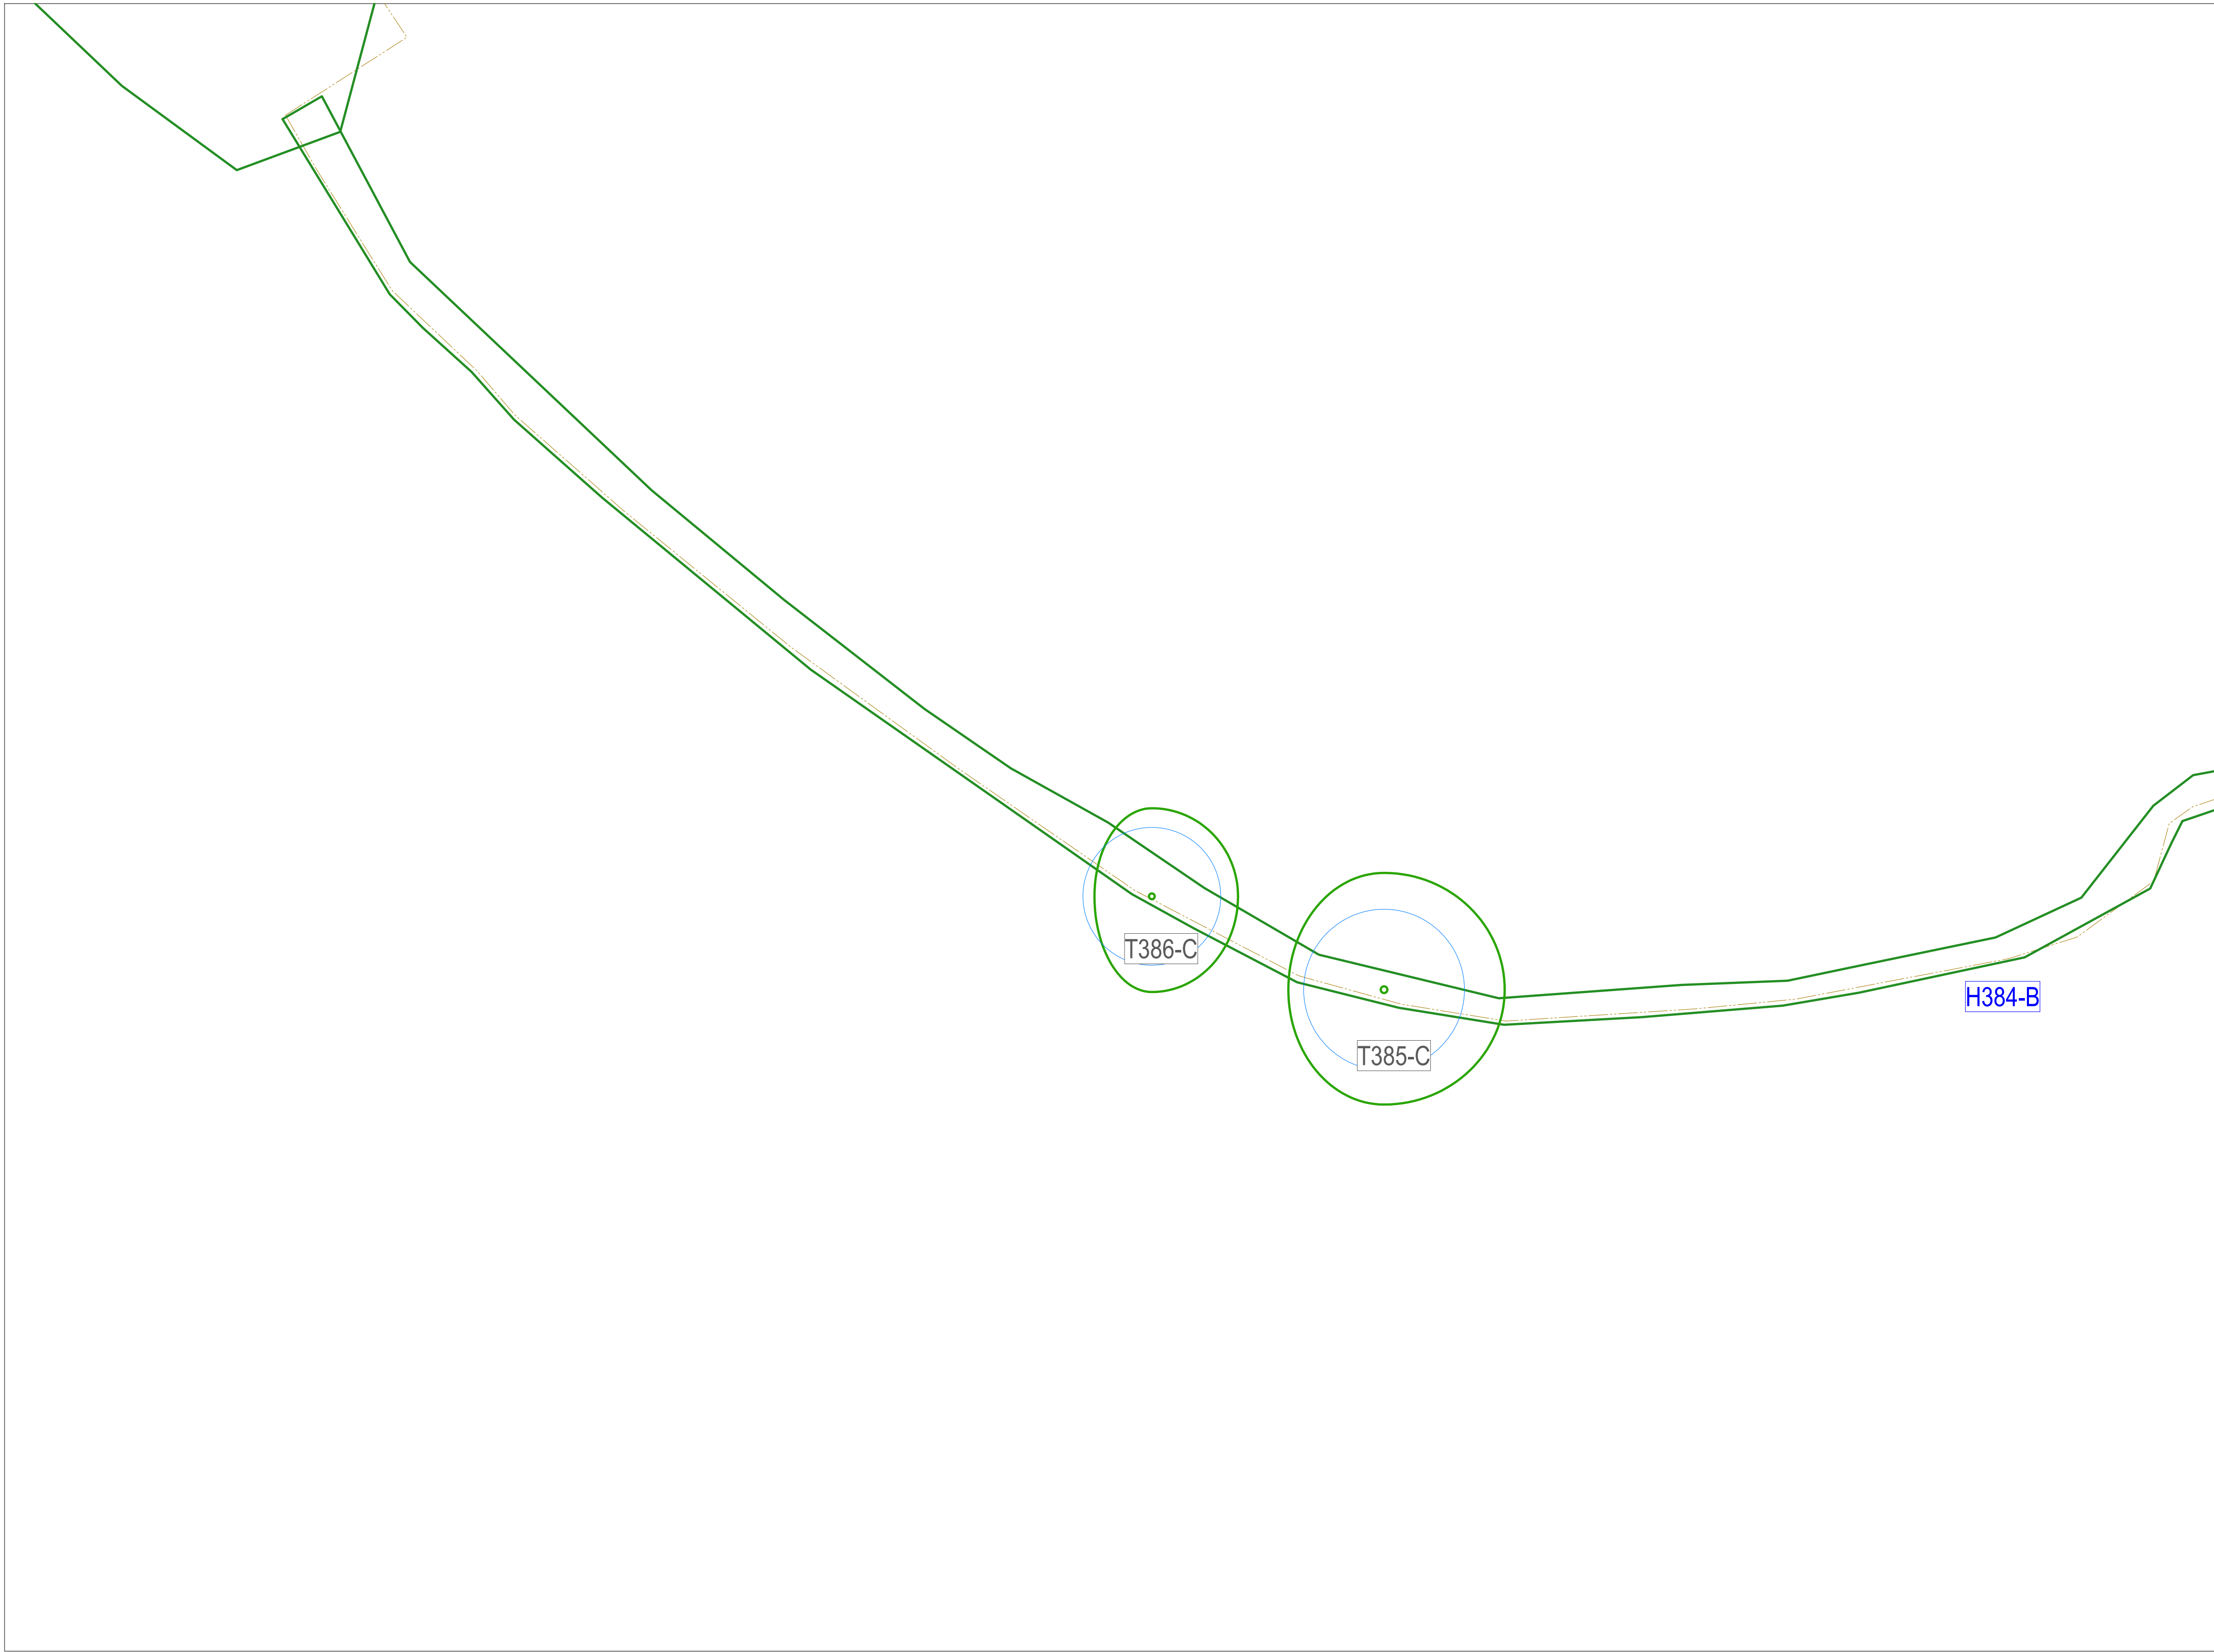

T1-A

T1-B

T1-C

T1-U

Category A - high quality and value

Category B - moderate quality and value

Category C - low quality and value

Category U - unsuitable for retention

Crown spread

RPA - root protection area as defined by Table 2 BS 5837:2012

Group

Group

Shading arc

RPA - root protection area as defined by Ancient Tree Forum for Veteran trees

Denotes multi-stem B Category Tree

Denotes multi-stem C Category Tree

Notes

- Contractors to check all dimensions on site
- Discrepancies must be reported to the Arboricultural Consultant before proceeding
- The original of this drawing was produced in colour, a monochrome copy should not be relied upon.
- It is the responsibility of the contractor to ensure necessary consents for tree works are in place
- This drawing is copyright © Sharon Hosegood Associates Ltd

Rev :

Description :

Authorized :

Client

The Door PHC

Site Address

Temple Dinsley, Preston, Hitchin, Hertfordshire, SG4 7RT

Drawing Title

Orientation

Drawn

Authorized

Tree Survey Plan

ND-H

SMD-H

Date

Drawing Number

Scale

Drawing Status

12.1.24


SHA 1676TSP

1:200@A1

For Issue

Revision

14 of 16

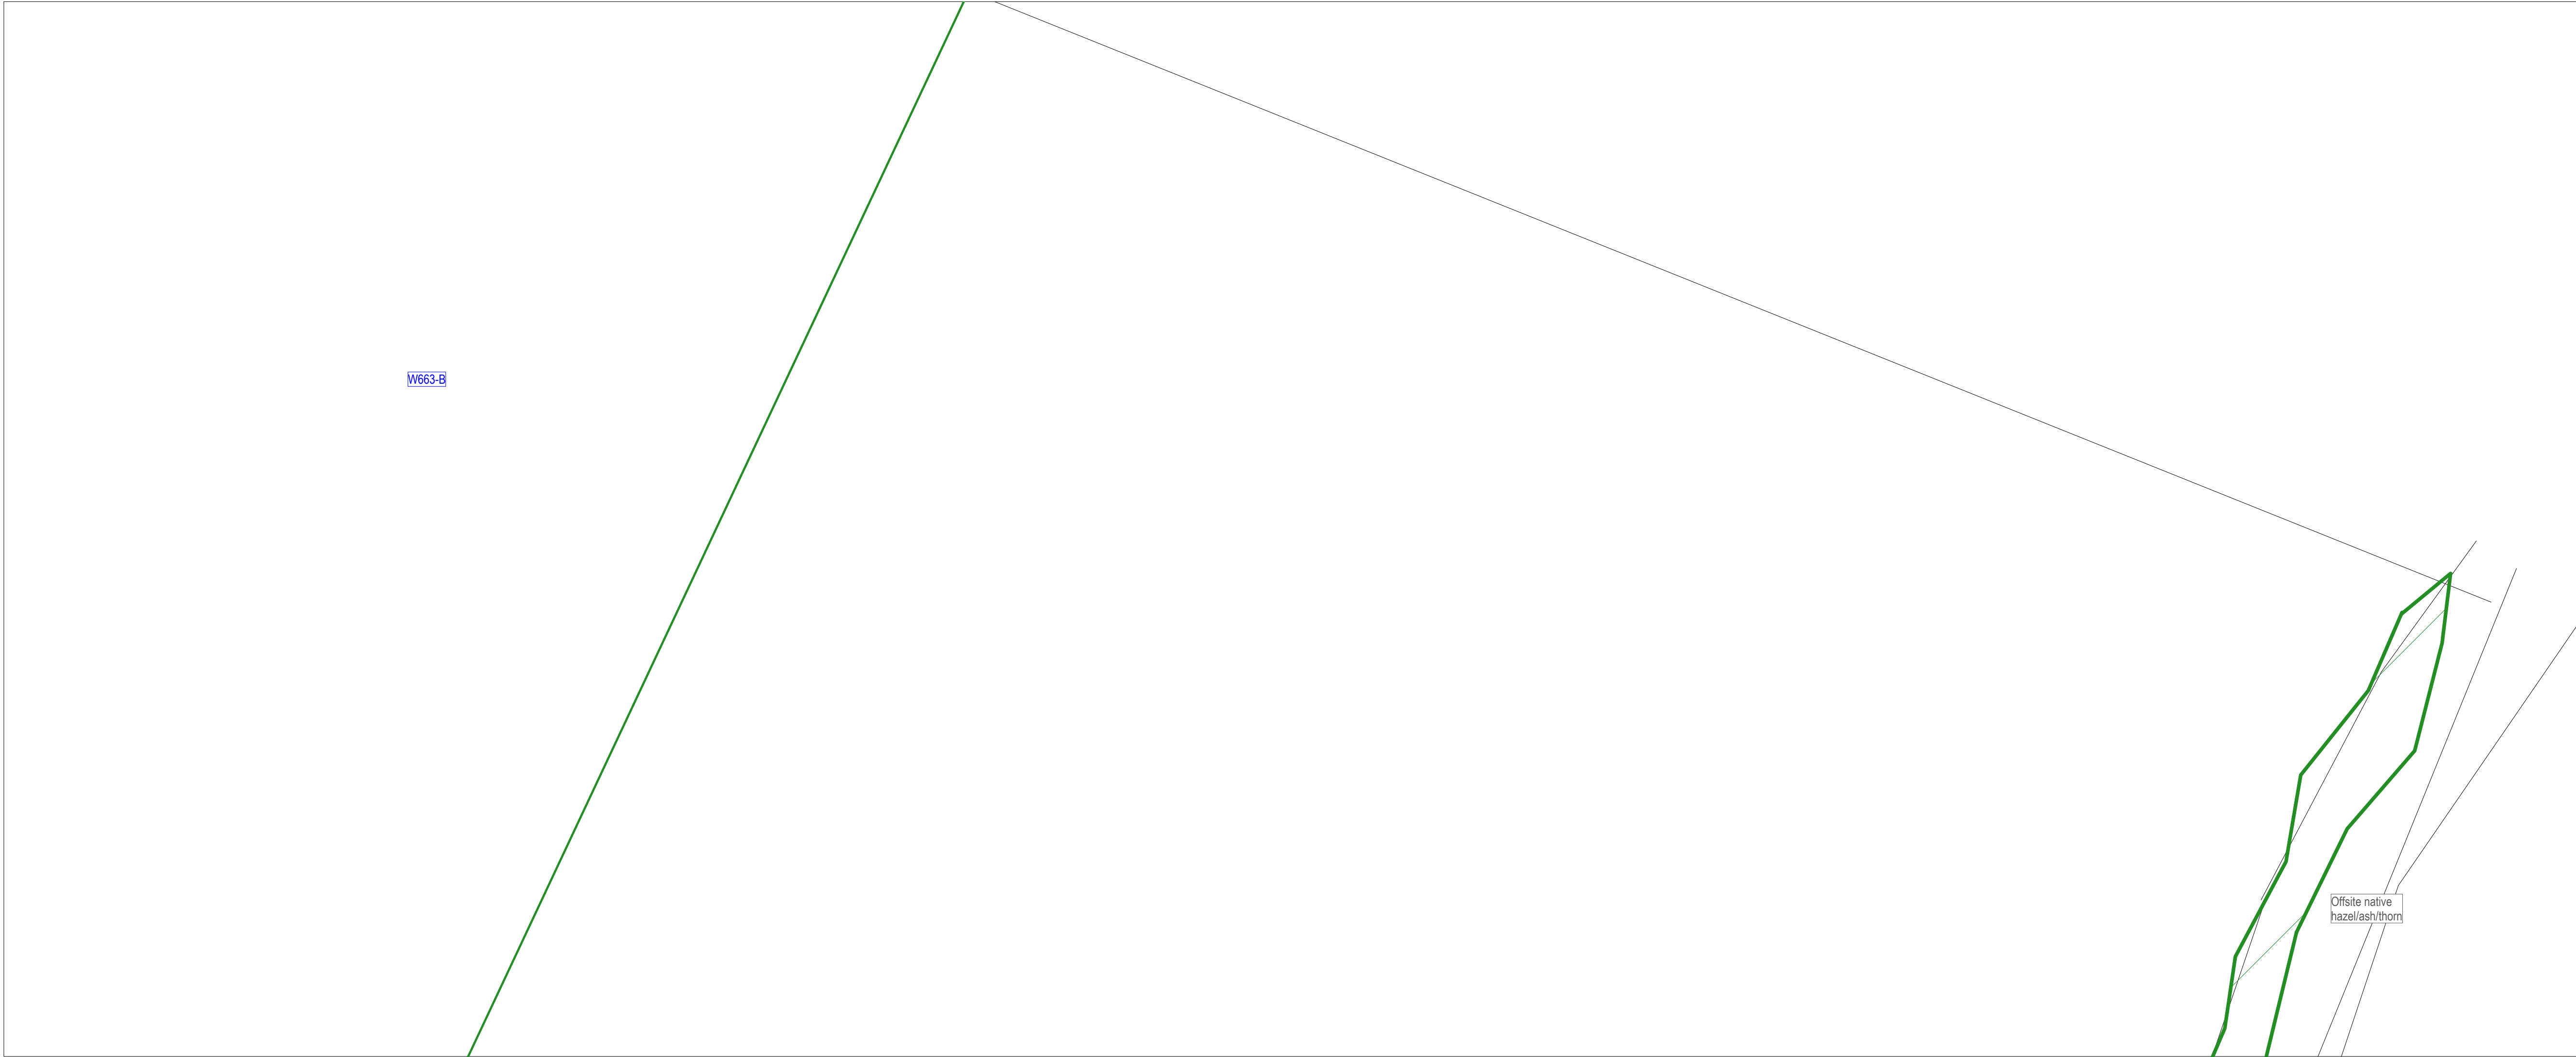

- T1-A Category A - high quality and value
- T1-B Category B - moderate quality and value
- T1-C Category C - low quality and value
- T1-U Category U - unsuitable for retention
- Crown spread
- RPA - root protection area as defined by Table 2 BS 5837:2012
- Group
- Group
- Shading arc
- RPA - root protection area as defined by Ancient Tree Forum for Veteran trees
- Denotes multi-stem B Category Tree
- Denotes multi-stem C Category Tree



- Notes
1. Contractors to check all dimensions on site
 2. Discrepancies must be reported to the Arboricultural Consultant before proceeding
 3. The original of this drawing was produced in colour, a monochrome copy should not be relied upon.
 4. It is the responsibility of the contractor to ensure necessary consents for tree works are in place
 5. This drawing is copyright © Sharon Hosegood Associates Ltd

Rev :

Description :

Authorized :



Sharon Hosegood
ASSOCIATES

t: 01245 210420

www.sharonhosegoodassociates.co.uk

Client:

The Door PHC

Site Address

Temple Dinsley, Preston, Hitchin, Hertfordshire, SG4 7RT

Drawing Title

Orientation

Drawn

Authorized

Tree Survey Plan



ND-H

SMD-H

Date

Drawing Number

Scale

Drawing Status

12.1.24

SHA 1676TSP

1:400@A1

For Issue

Revision

16 of 16