




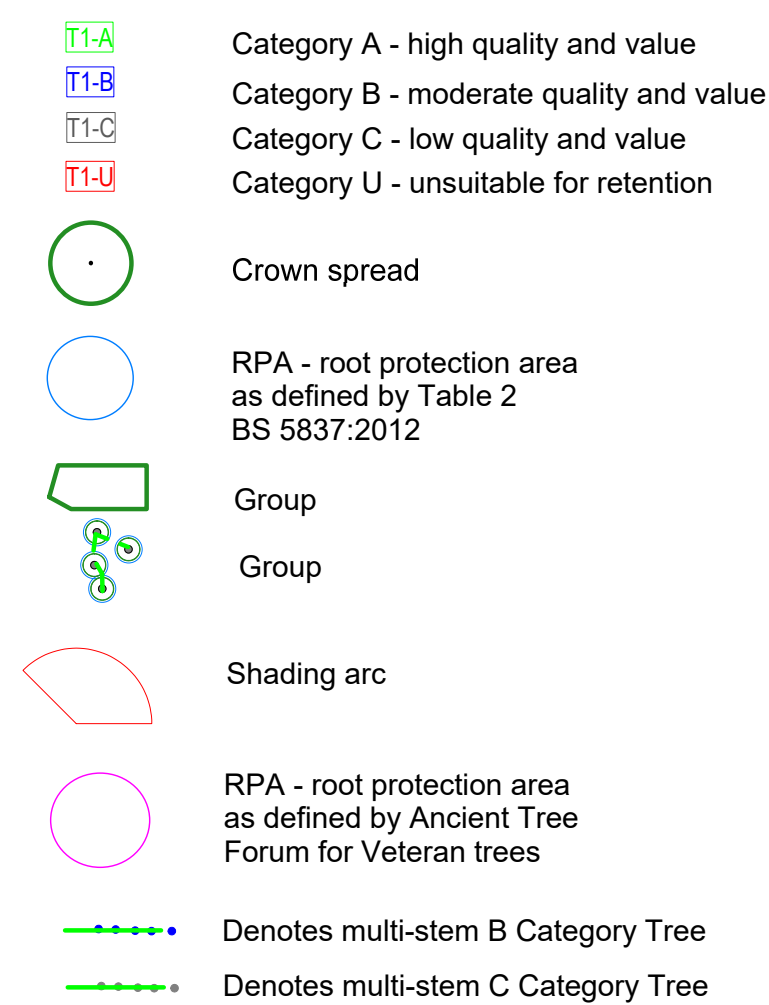

1. Contractors to check all dimensions on site
2. Discrepancies must be reported to the Arboricultural Consultant before proceeding
3. The original of this drawing was produced in colour, a monochrome copy should not be relied upon.
4. It is the responsibility of the contractor to ensure necessary consents for tree works are in place
5. This drawing is copyright © Sharon Hosegood Associates Ltd

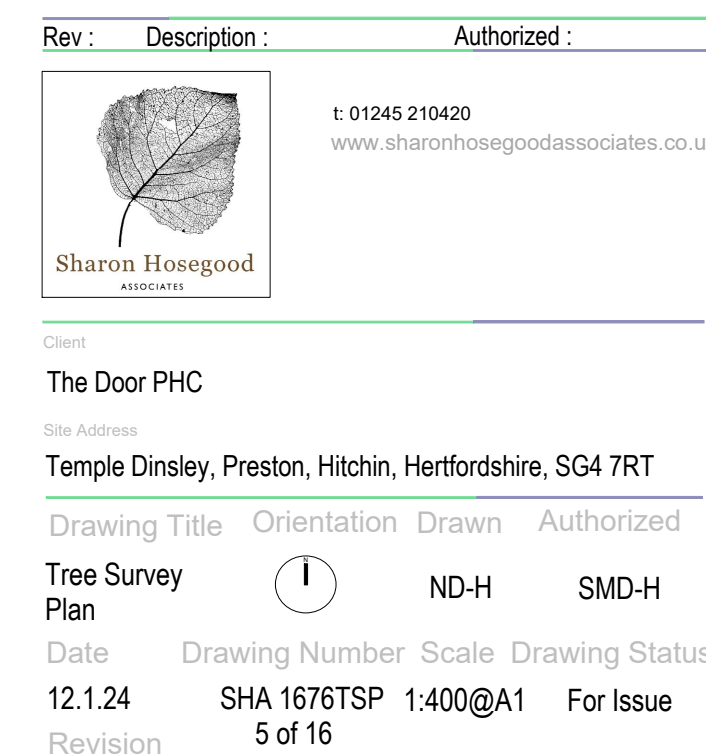

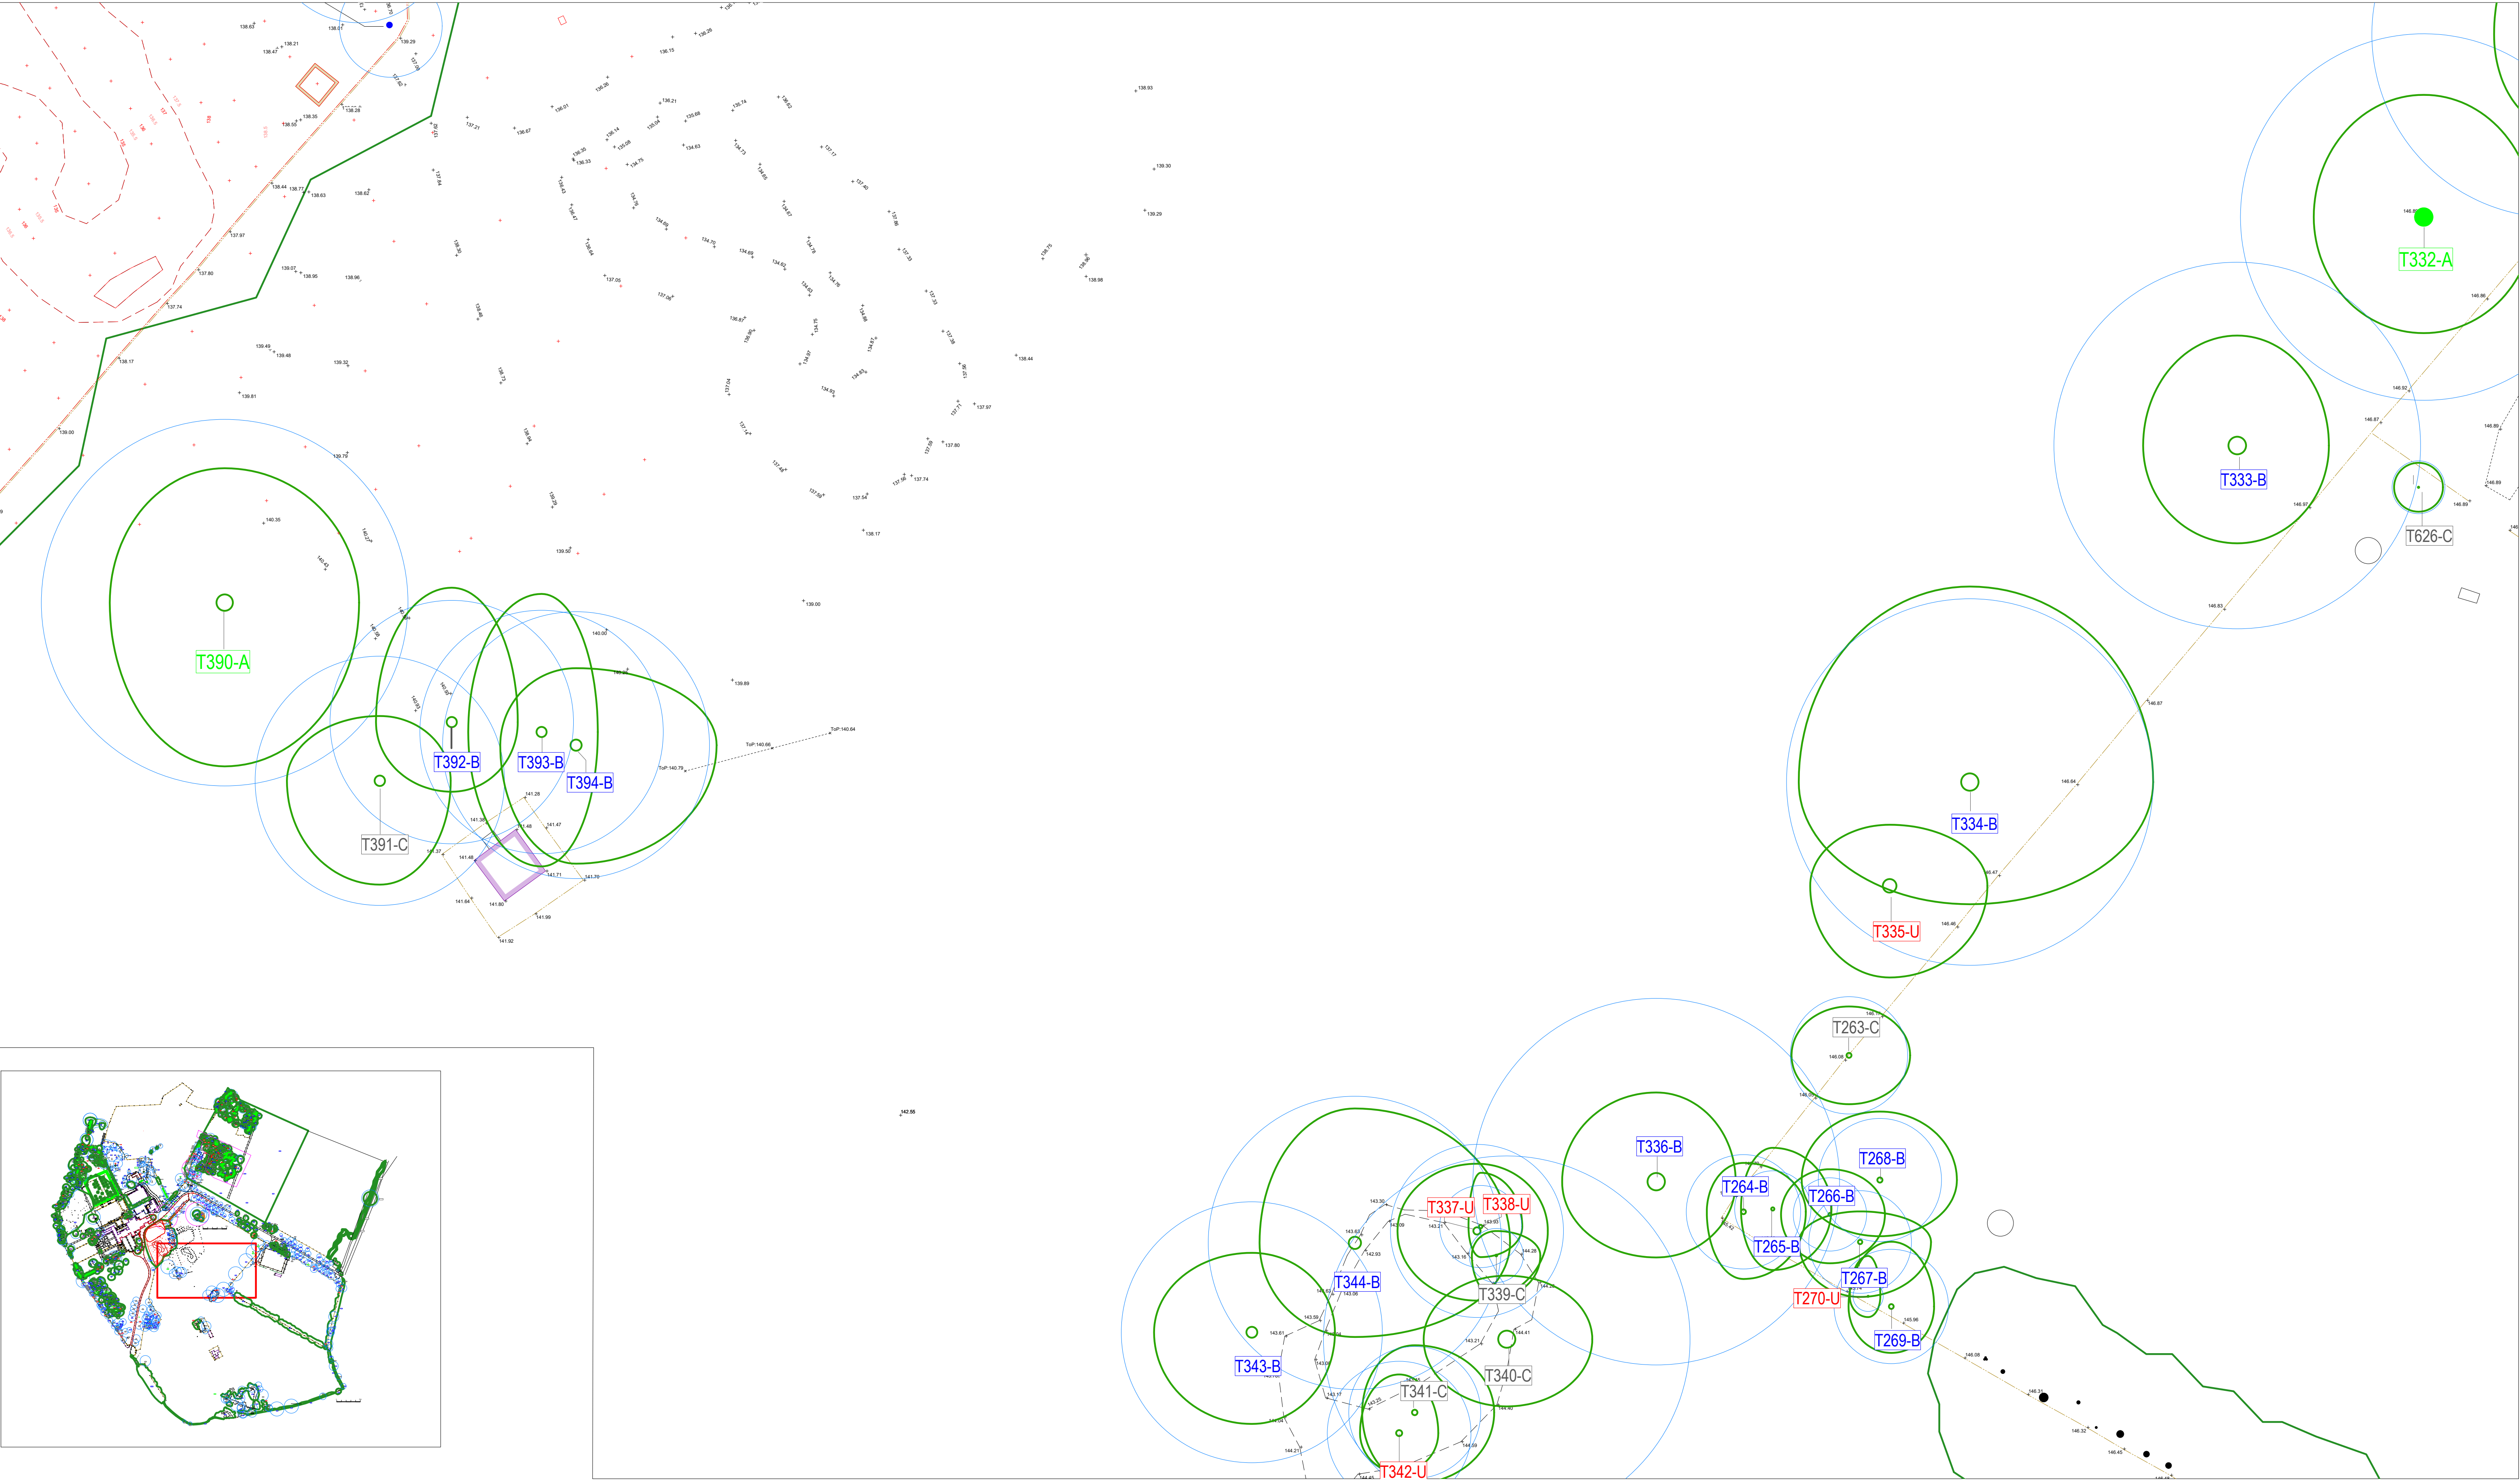

T1-A

Category A - high quality and value

T1-B

Category B - moderate quality and value

T1-C

Category C - low quality and value

T1-U

Category U - unsuitable for retention

Crown spread

RPA - root protection area as defined by Table 2 BS 5837:2012

Group

Group

Shading arc

RPA - root protection area as defined by Ancient Tree Forum for Veteran trees

Denotes multi-stem B Category Tree

Denotes multi-stem C Category Tree

- Notes
- Contractors to check all dimensions on site
 - Discrepancies must be reported to the Arboricultural Consultant before proceeding
 - The original of this drawing was produced in colour, a monochrome copy should not be relied upon.
 - It is the responsibility of the contractor to ensure necessary consents for tree works are in place
 - This drawing is copyright © Sharon Hosegood Associates Ltd

Rev	Description	Authorized

Client

The Door PHC

Site Address

Temple Dinsley, Preston, Hitchin, Hertfordshire, SG4 7RT

Drawing Title

Tree Survey Plan

Date

12.1.24

Drawing Number

SHA 1676TSP

Scale

1:250@A1

Drawing Status



For Issue

7 of 16

ND-H


SMD-H




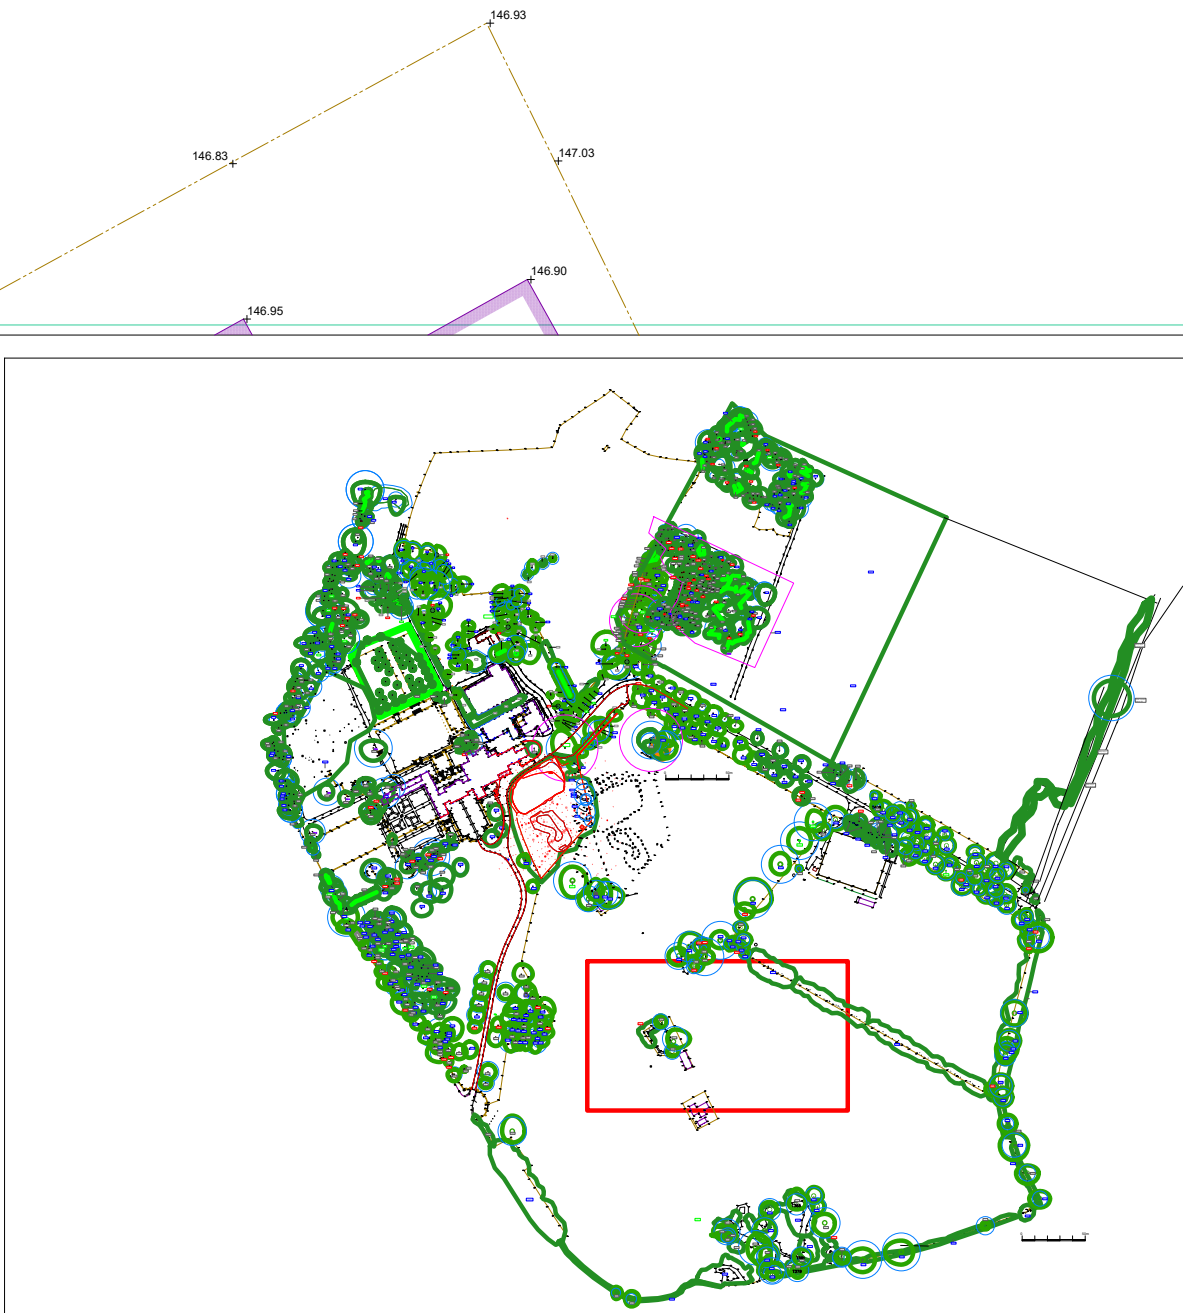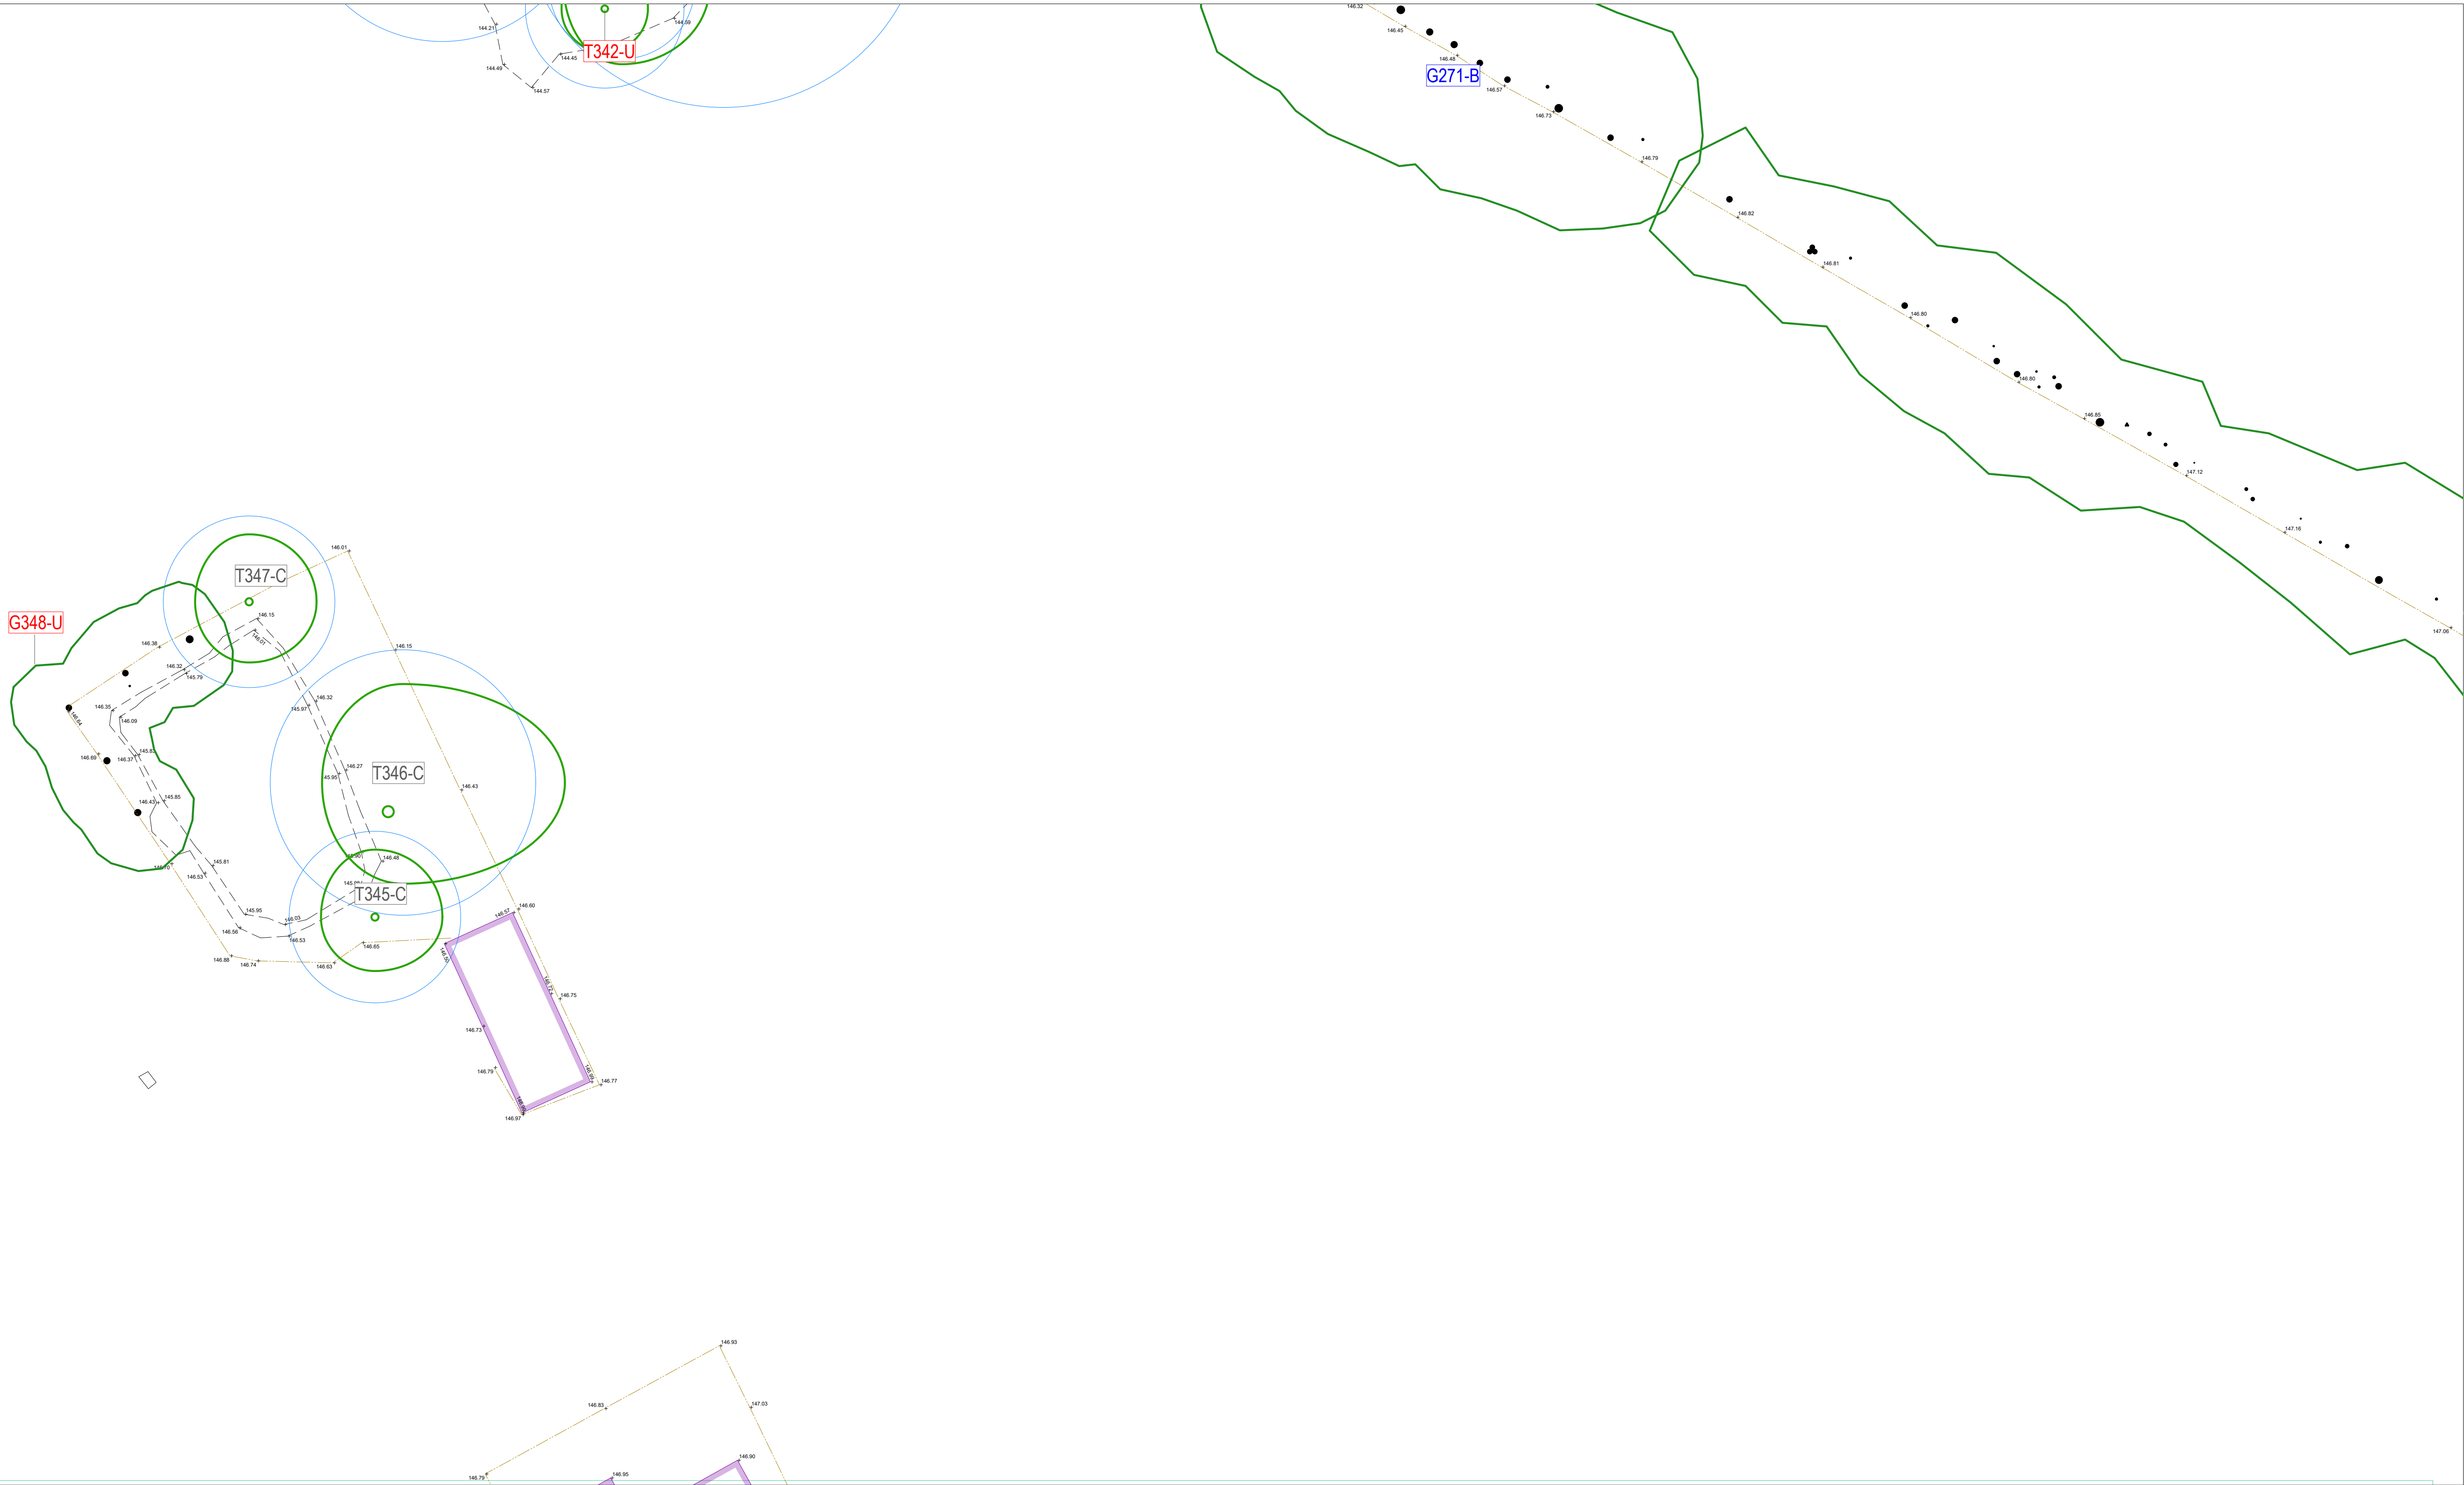


- T1-A Category A - high quality and value
- T1-B Category B - moderate quality and value
- T1-C Category C - low quality and value
- T1-U Category U - unsuitable for retention
- Crown spread
- RPA - root protection area as defined by Table 2 BS 5837:2012
- Group
- Group
- Shading arc
- RPA - root protection area as defined by Ancient Tree Forum for Veteran trees
- Denotes multi-stem B Category Tree
- Denotes multi-stem C Category Tree


- Notes
- Contractors to check all dimensions on site
 - Discrepancies must be reported to the Arboricultural Consultant before proceeding
 - The original of this drawing was produced in colour, a monochrome copy should not be relied upon.
 - It is the responsibility of the contractor to ensure necessary consents for tree works are in place
 - This drawing is copyright © Sharon Hosegood Associates Ltd

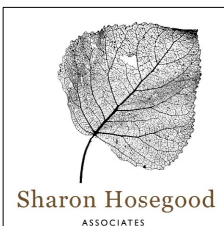Rev:	Description:	Authorized:
		
Client: The Door PHC		
Site Address: Temple Dinsley, Preston, Hitchin, Hertfordshire, SG4 7RT		
Drawing Title	Orientation	Drawn
Tree Survey Plan		ND-H
Date	Drawing Number	Scale
12.1.24	SHA 1676TSP	1:250@A1
Revision	9 of 16	Authorized
		SMD-H
		For Issue

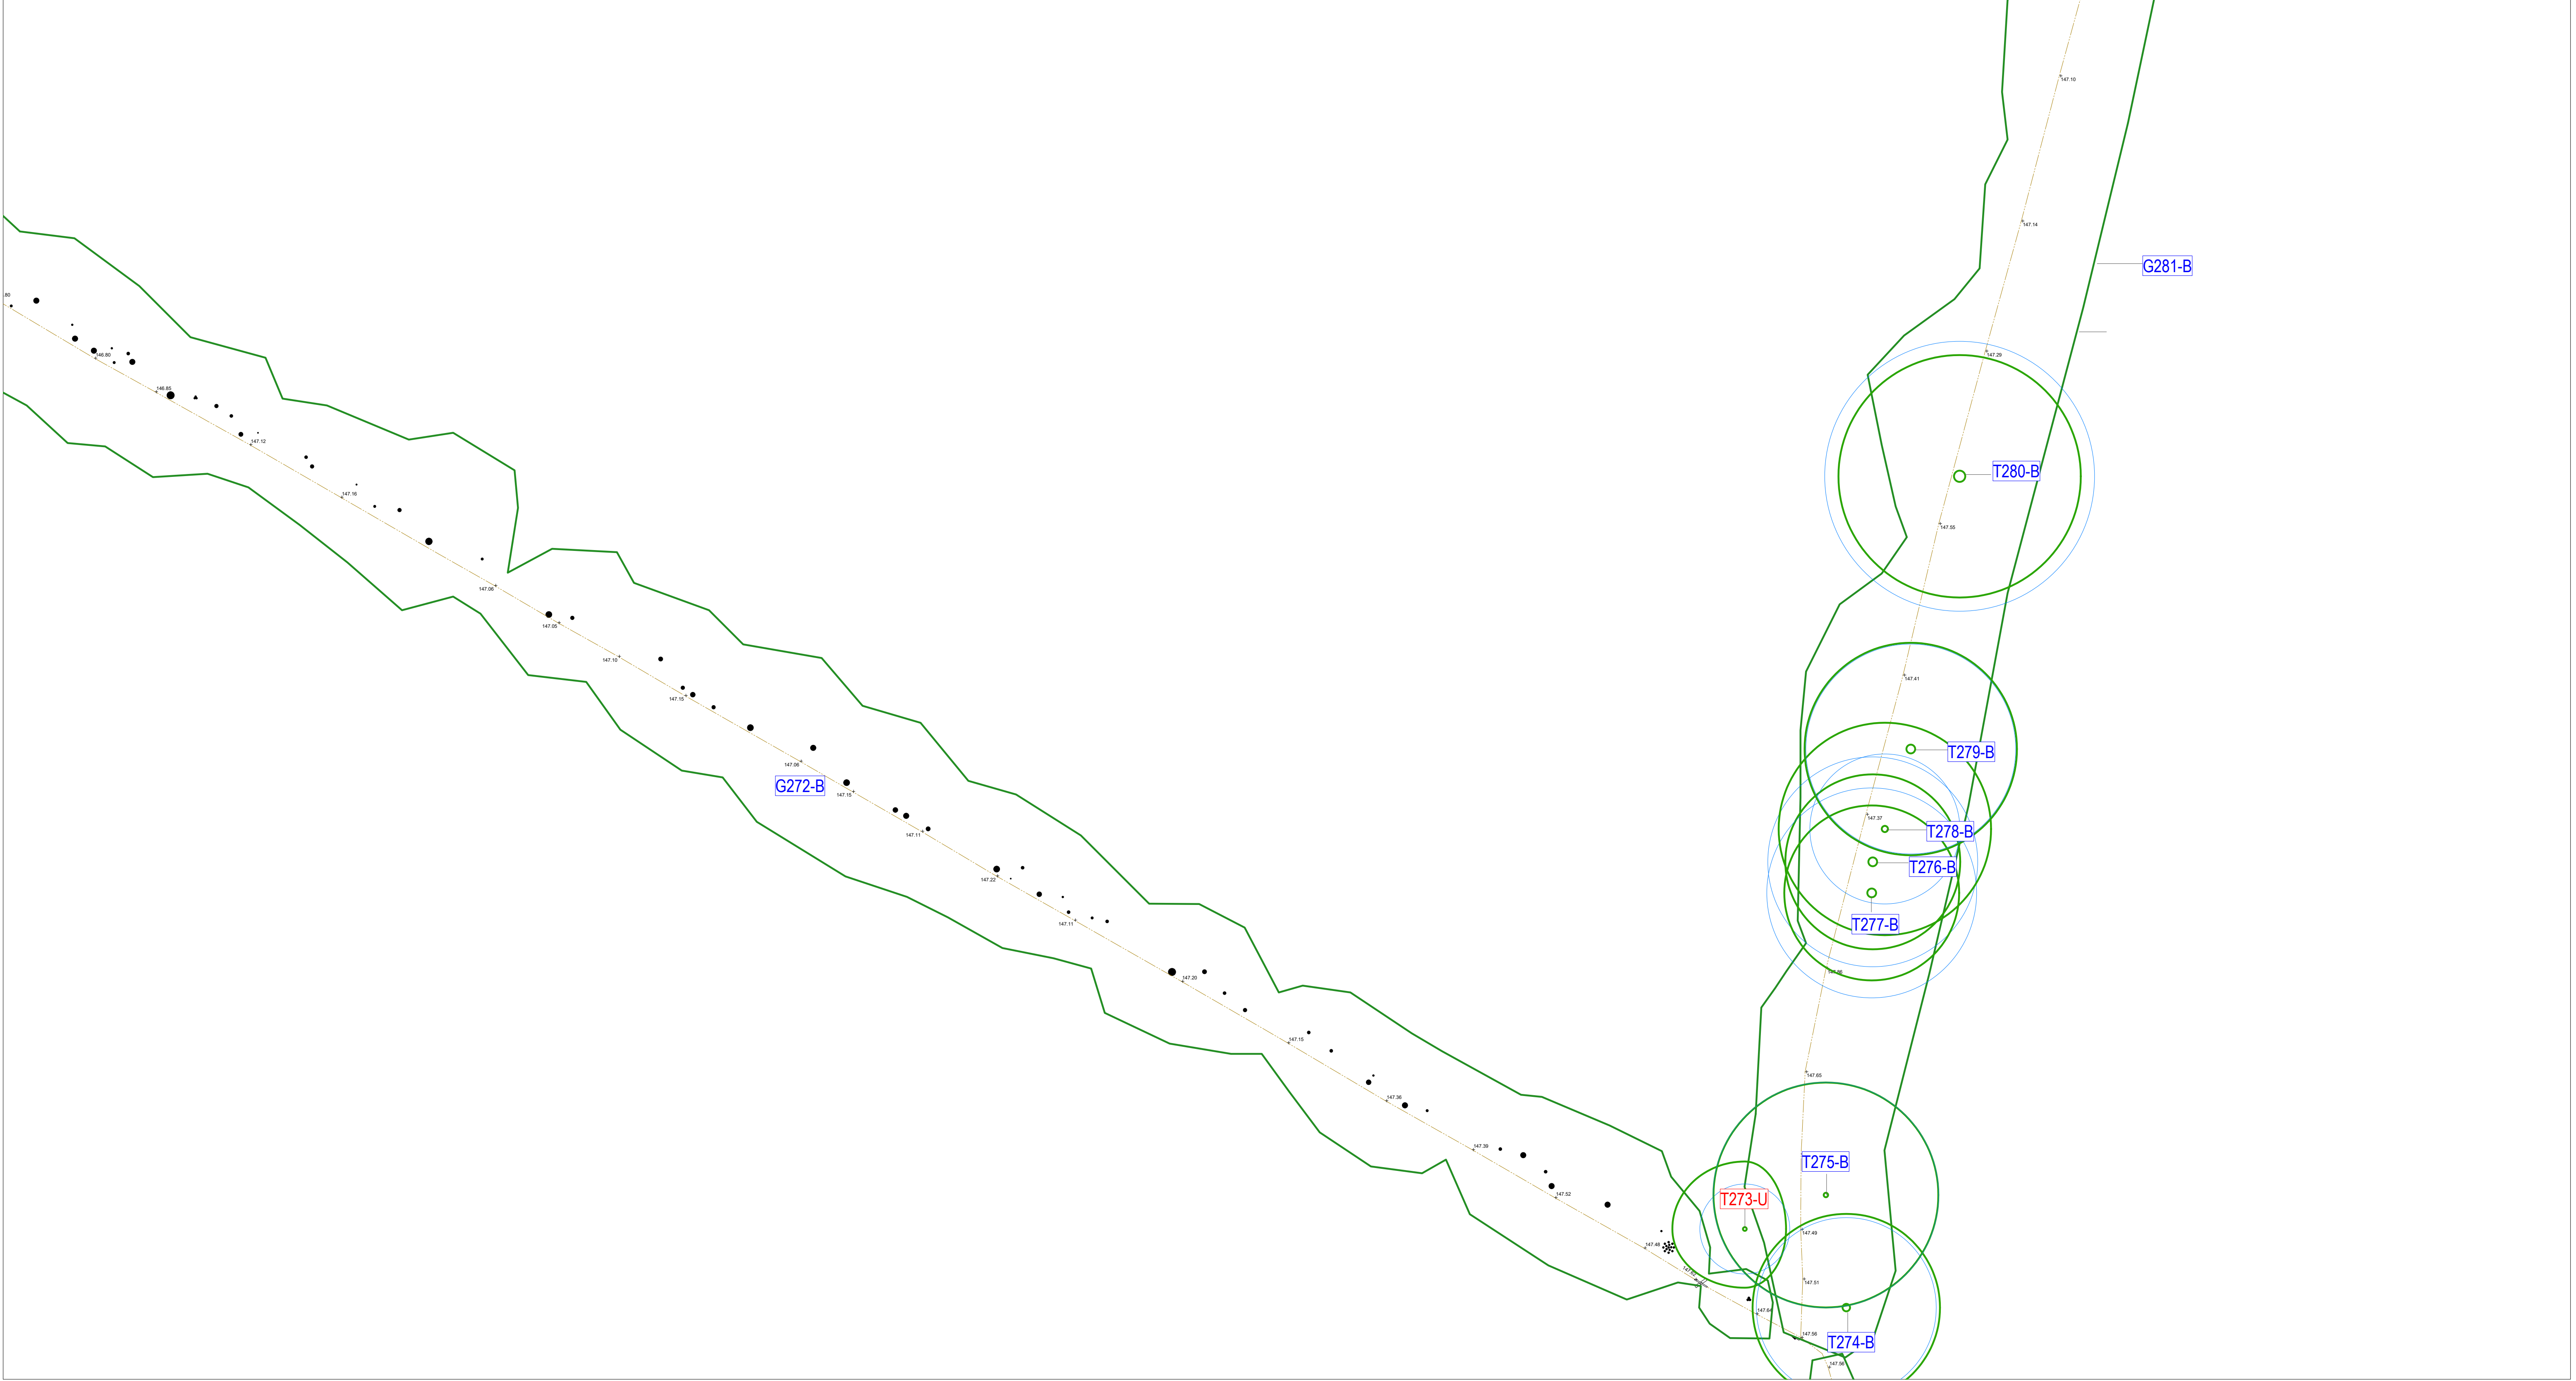

- Notes
- Contractors to check all dimensions on site
 - Discrepancies must be reported to the Arboricultural Consultant before proceeding
 - The original of this drawing was produced in colour, a monochrome copy should not be relied upon.
 - It is the responsibility of the contractor to ensure necessary consents for tree works are in place
 - This drawing is copyright © Sharon Hosegood Associates Ltd

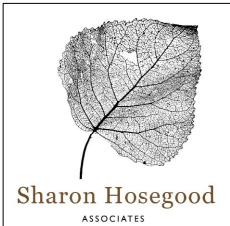Rev :	Description :	Authorized :
		
Client: The Door PHC		
Site Address: Temple Dinsley, Preston, Hitchin, Hertfordshire, SG4 7RT		
Drawing Title	Orientation	Drawn
Tree Survey Plan		ND-H
Date	Drawing Number	Scale
12.1.24	SHA 1676TSP	1:250@A1
Revision	10 of 16	Drawing Status
		For Issue

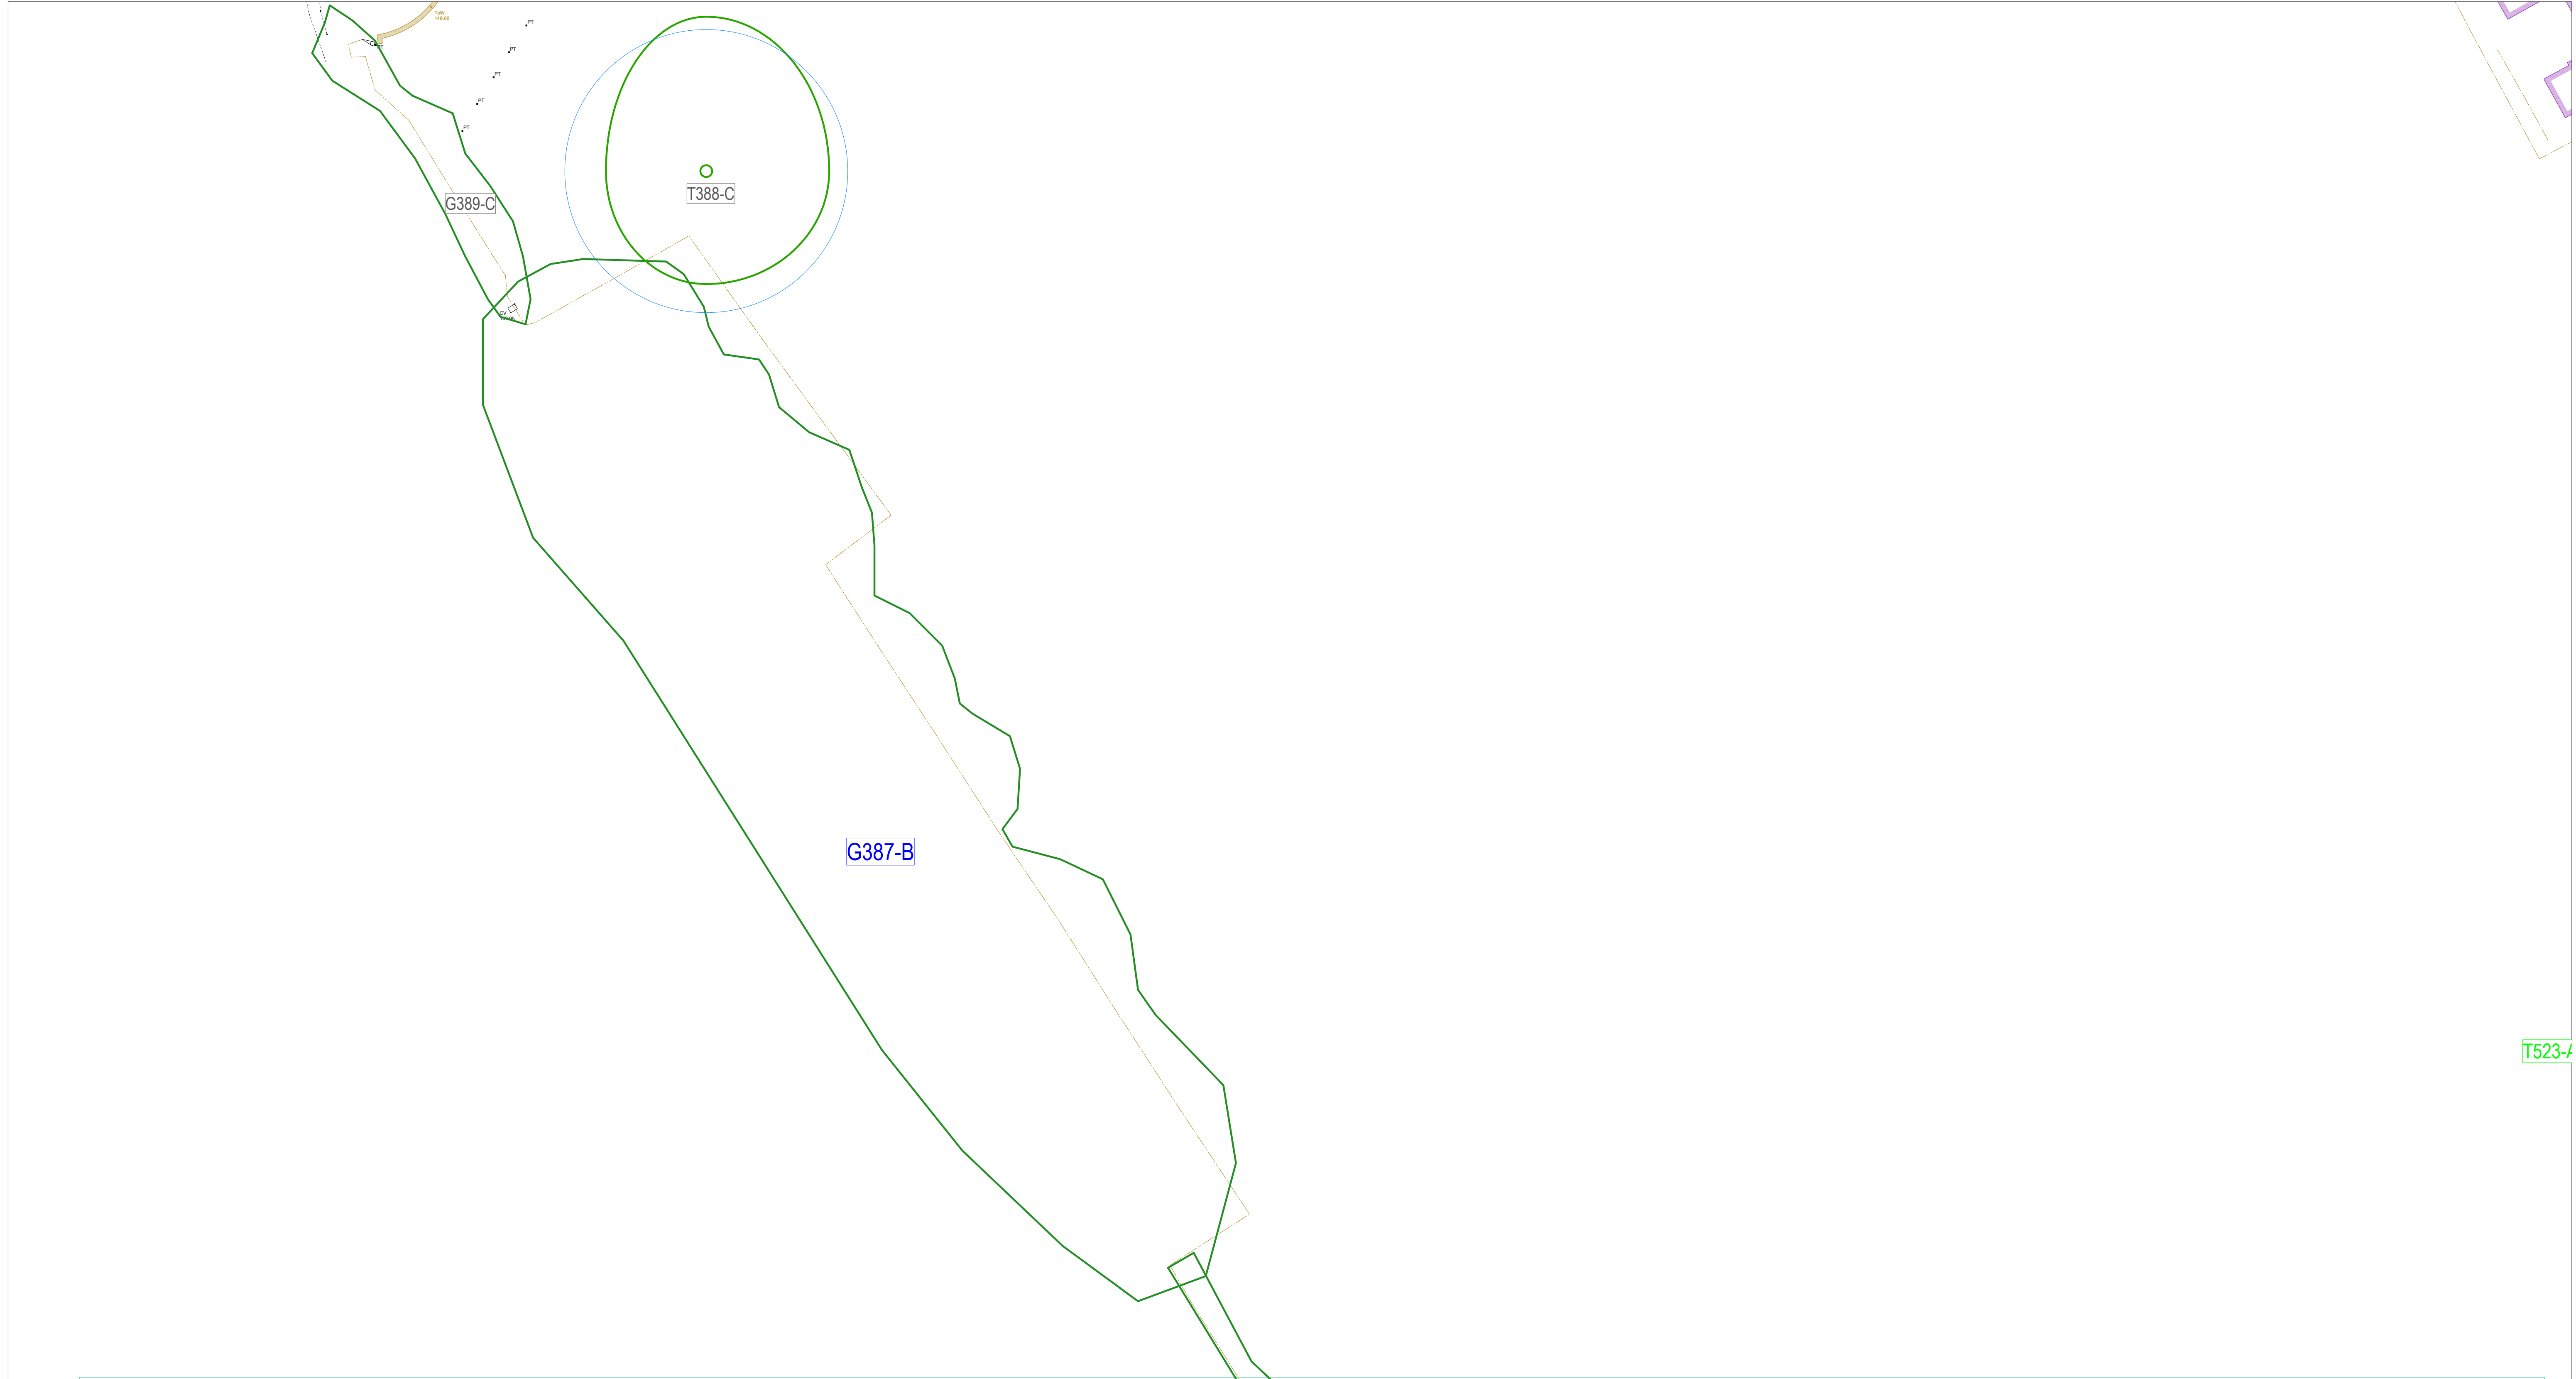

- T1-A

Category A - high quality and value
- T1-B

Category B - moderate quality and value
- T1-C


Category C - low quality and value
- T1-U

Category U - unsuitable for retention
- Crown spread
- RPA - root protection area
as defined by Table 2
BS 5837:2012
- Group
- Group
- Shading arc
- RPA - root protection area
as defined by Ancient Tree
Forum for Veteran trees
- Denotes multi-stem B Category Tree
- Denotes multi-stem C Category Tree



- Notes
- Contractors to check all dimensions on site
 - Discrepancies must be reported to the Arboricultural Consultant before proceeding
 - The original of this drawing was produced in colour, a monochrome copy should not be relied upon.
 - It is the responsibility of the contractor to ensure necessary consents for tree works are in place
 - This drawing is copyright © Sharon Hosegood Associates Ltd


Rev :	Description :	Authorized :
Client: The Door PHC Site Address Temple Dinsley, Preston, Hitchin, Hertfordshire, SG4 7RT Drawing Title Tree Survey Plan Date 12.1.24 Revision Orientation Drawn ND-H Authorized SMD-H Drawing Number SHA 1676TSP Scale 1:250@A1 Drawing Status For Issue t: 01245 210420 www.sharonhosegoodassociates.co.uk		
11 of 16		

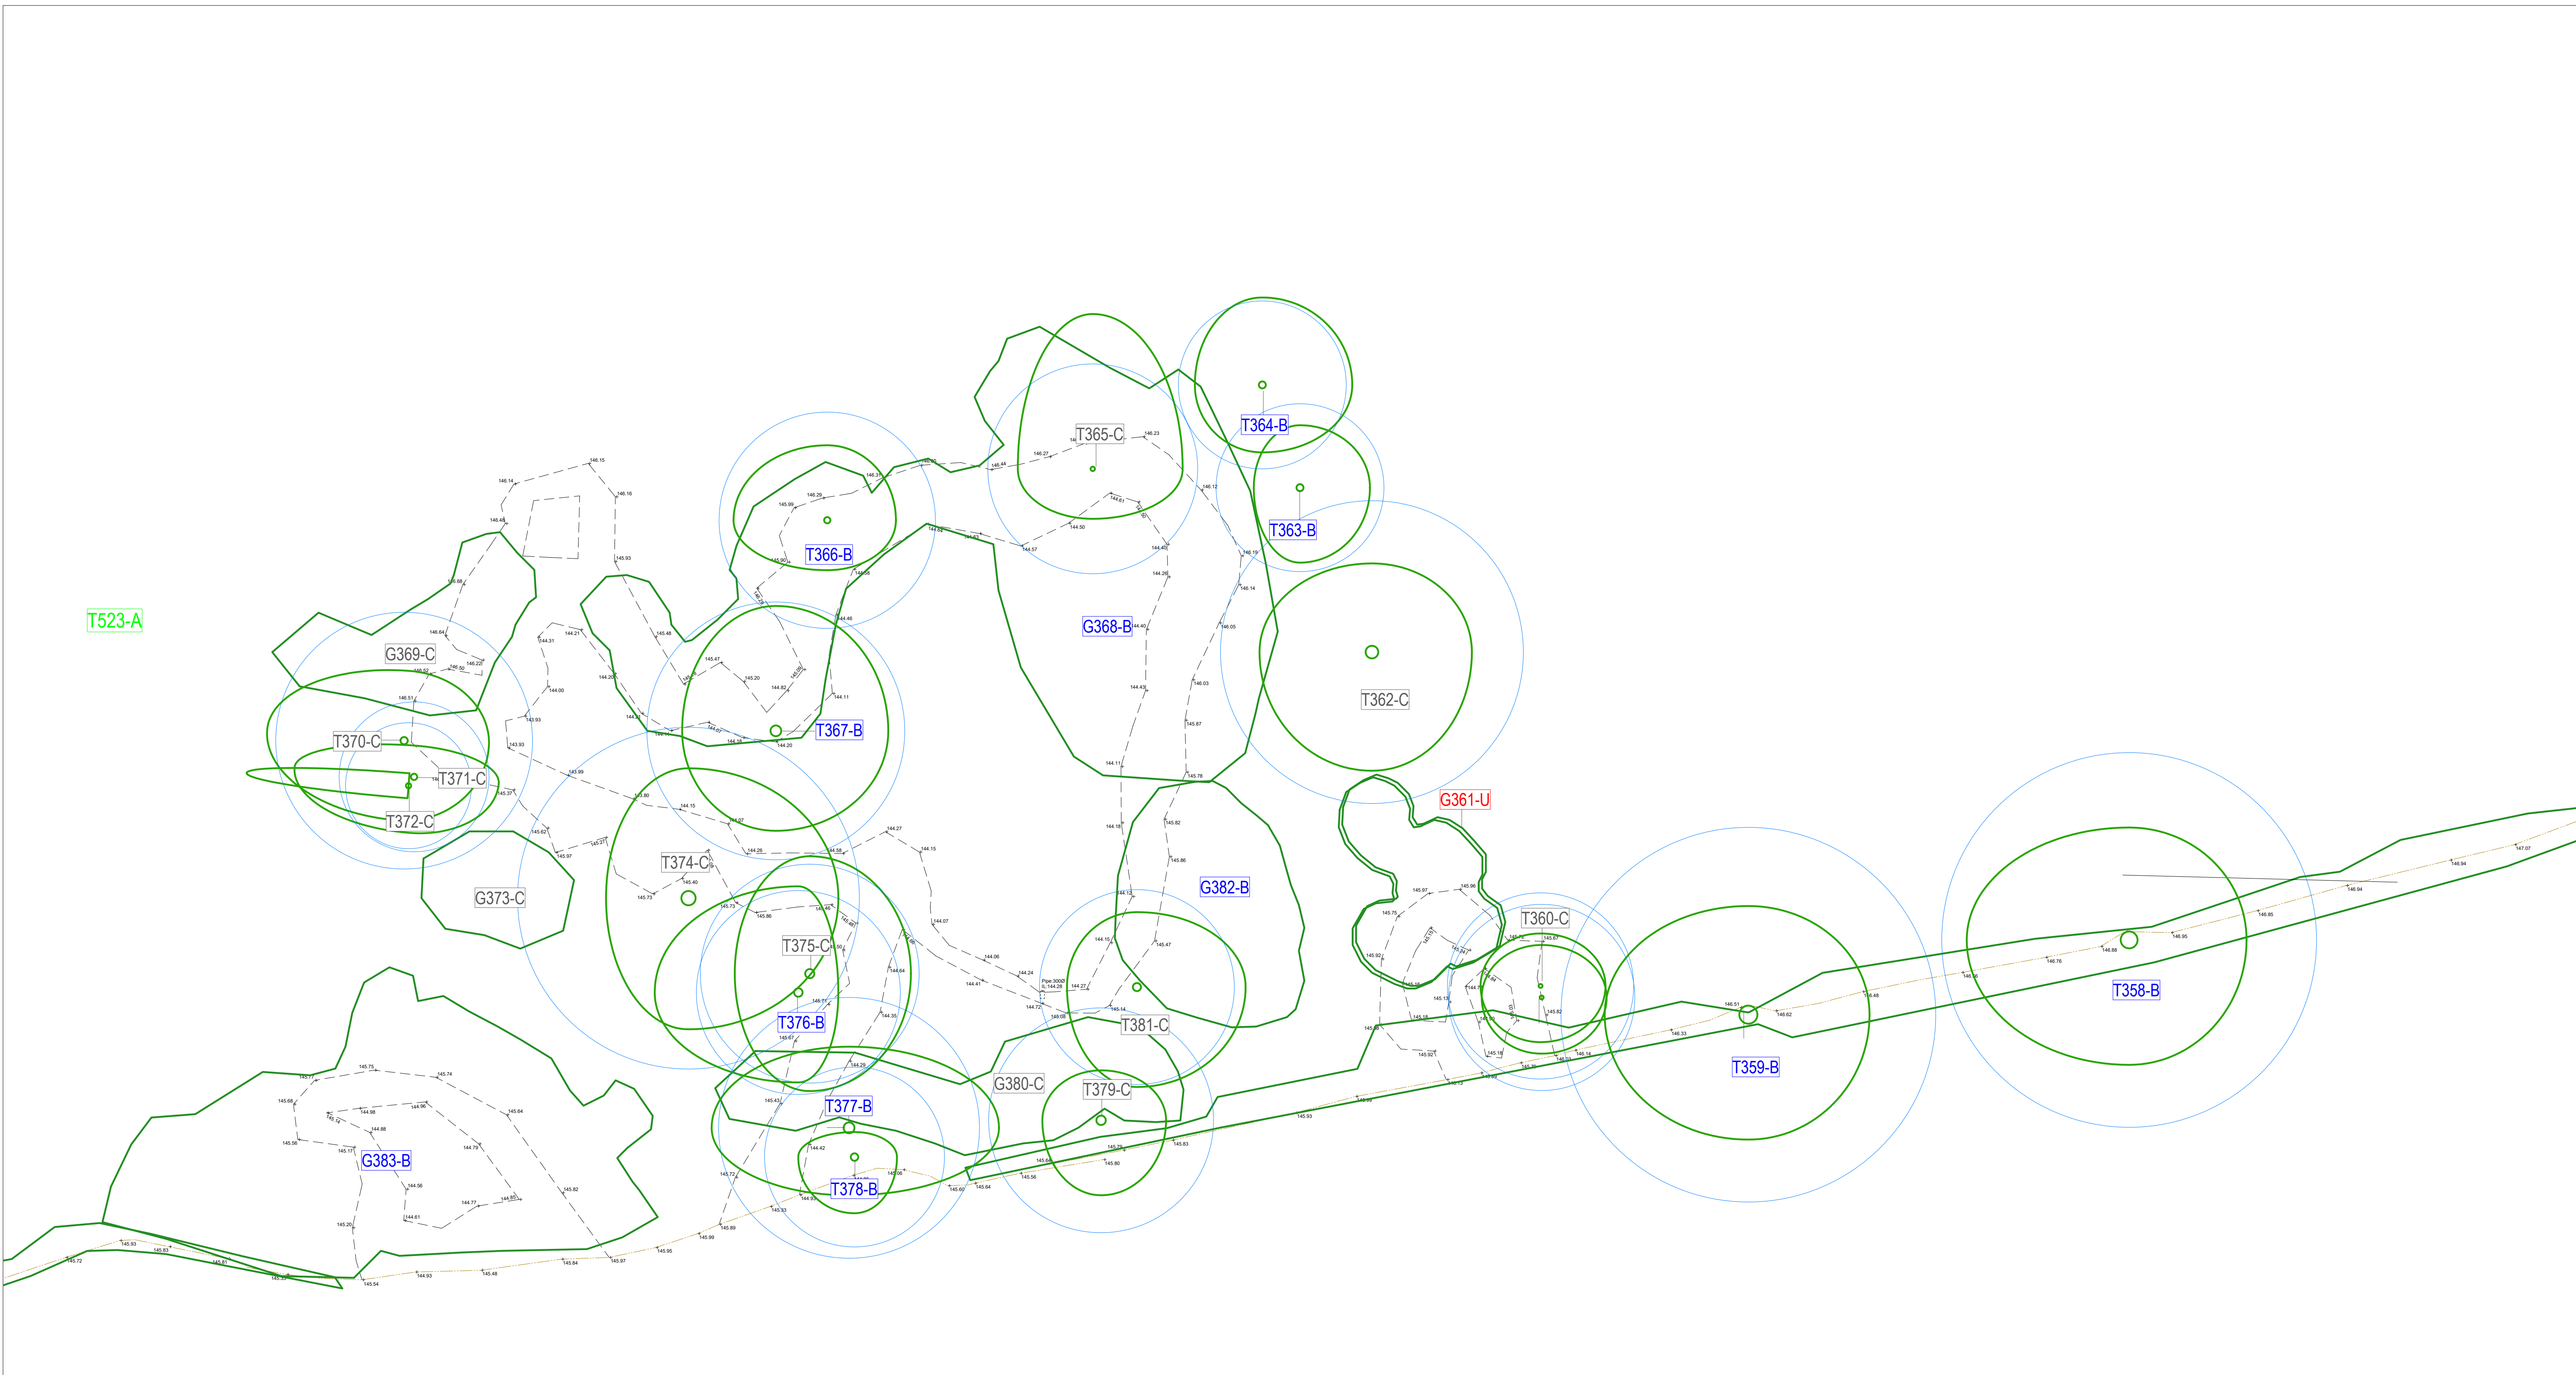

- T1-A Category A - high quality and value
- T1-B Category B - moderate quality and value
- T1-C Category C - low quality and value
- T1-U Category U - unsuitable for retention
- Crown spread
- RPA - root protection area as defined by Table 2 BS 5837:2012
- Group
- Group
- Shading arc
- RPA - root protection area as defined by Ancient Tree Forum for Veteran trees
- Denotes multi-stem B Category Tree
- Denotes multi-stem C Category Tree



- Notes
- Contractors to check all dimensions on site
 - Discrepancies must be reported to the Arboricultural Consultant before proceeding
 - The original of this drawing was produced in colour, a monochrome copy should not be relied upon.
 - It is the responsibility of the contractor to ensure necessary consents for tree works are in place
 - This drawing is copyright © Sharon Hosegood Associates Ltd

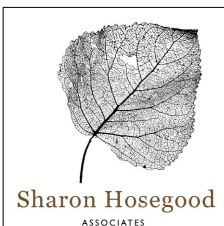Rev :	Description :	Authorized :
		
t: 01245 210420 www.sharonhosegoodassociates.co.uk		
Client: The Door PHC		
Site Address: Temple Dinsley, Preston, Hitchin, Hertfordshire, SG4 7RT		
Drawing Title	Orientation	Drawn
Tree Survey Plan		ND-H
Date	Drawing Number	Scale
12.1.24	SHA 1676TSP	1:250@A1
Revision	12 of 16	For Issue