


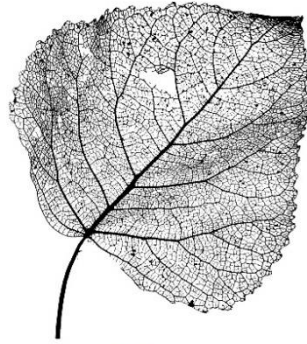

Sharon Hosegood
ASSOCIATES

TEMPLE DINSLEY

Appendix 2

Tree survey plans




- Category A - high quality and value
 - Category B - moderate quality and value
 - Category C - low quality and value
 - Category U - unsuitable for retention
- Crown spread of trees to be retained
- RPA - root protection area as defined by Table 2 BS 5837:2012
- RPA - root protection area as defined by Ancient Tree Forum for Veteran trees
- Group
- Group
- Denotes multi-stem B Category Tree
- Denotes multi-stem C Category Tree


- Notes
- Contractors to check all dimensions on site
 - Discrepancies must be reported to the Arboricultural Consultant before proceeding
 - The original of this drawing was produced in colour, a monochrome copy should not be relied upon.
 - It is the responsibility of the contractor to ensure necessary consents for tree works are in place
 - This drawing is copyright © Sharon Hosegood Associates Ltd

Rev :	Description :	Authorized :
		t: 01245 210420 www.sharonhosegoodassociates.co.uk

Client
The Door PHC Ltd

Site Address
Temple Dinsley, Preston, Hitchin, Hertfordshire, SG4 7RT

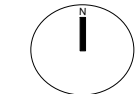Drawing Title	Orientation	Drawn	Authorized
Tree Survey Plan		ND-H	SMD-H
Date	Drawing Number	Scale	Drawing Status
31.5.24	SHA 1676 TSP	1:1000@A0	For Issue
Revision			
-			

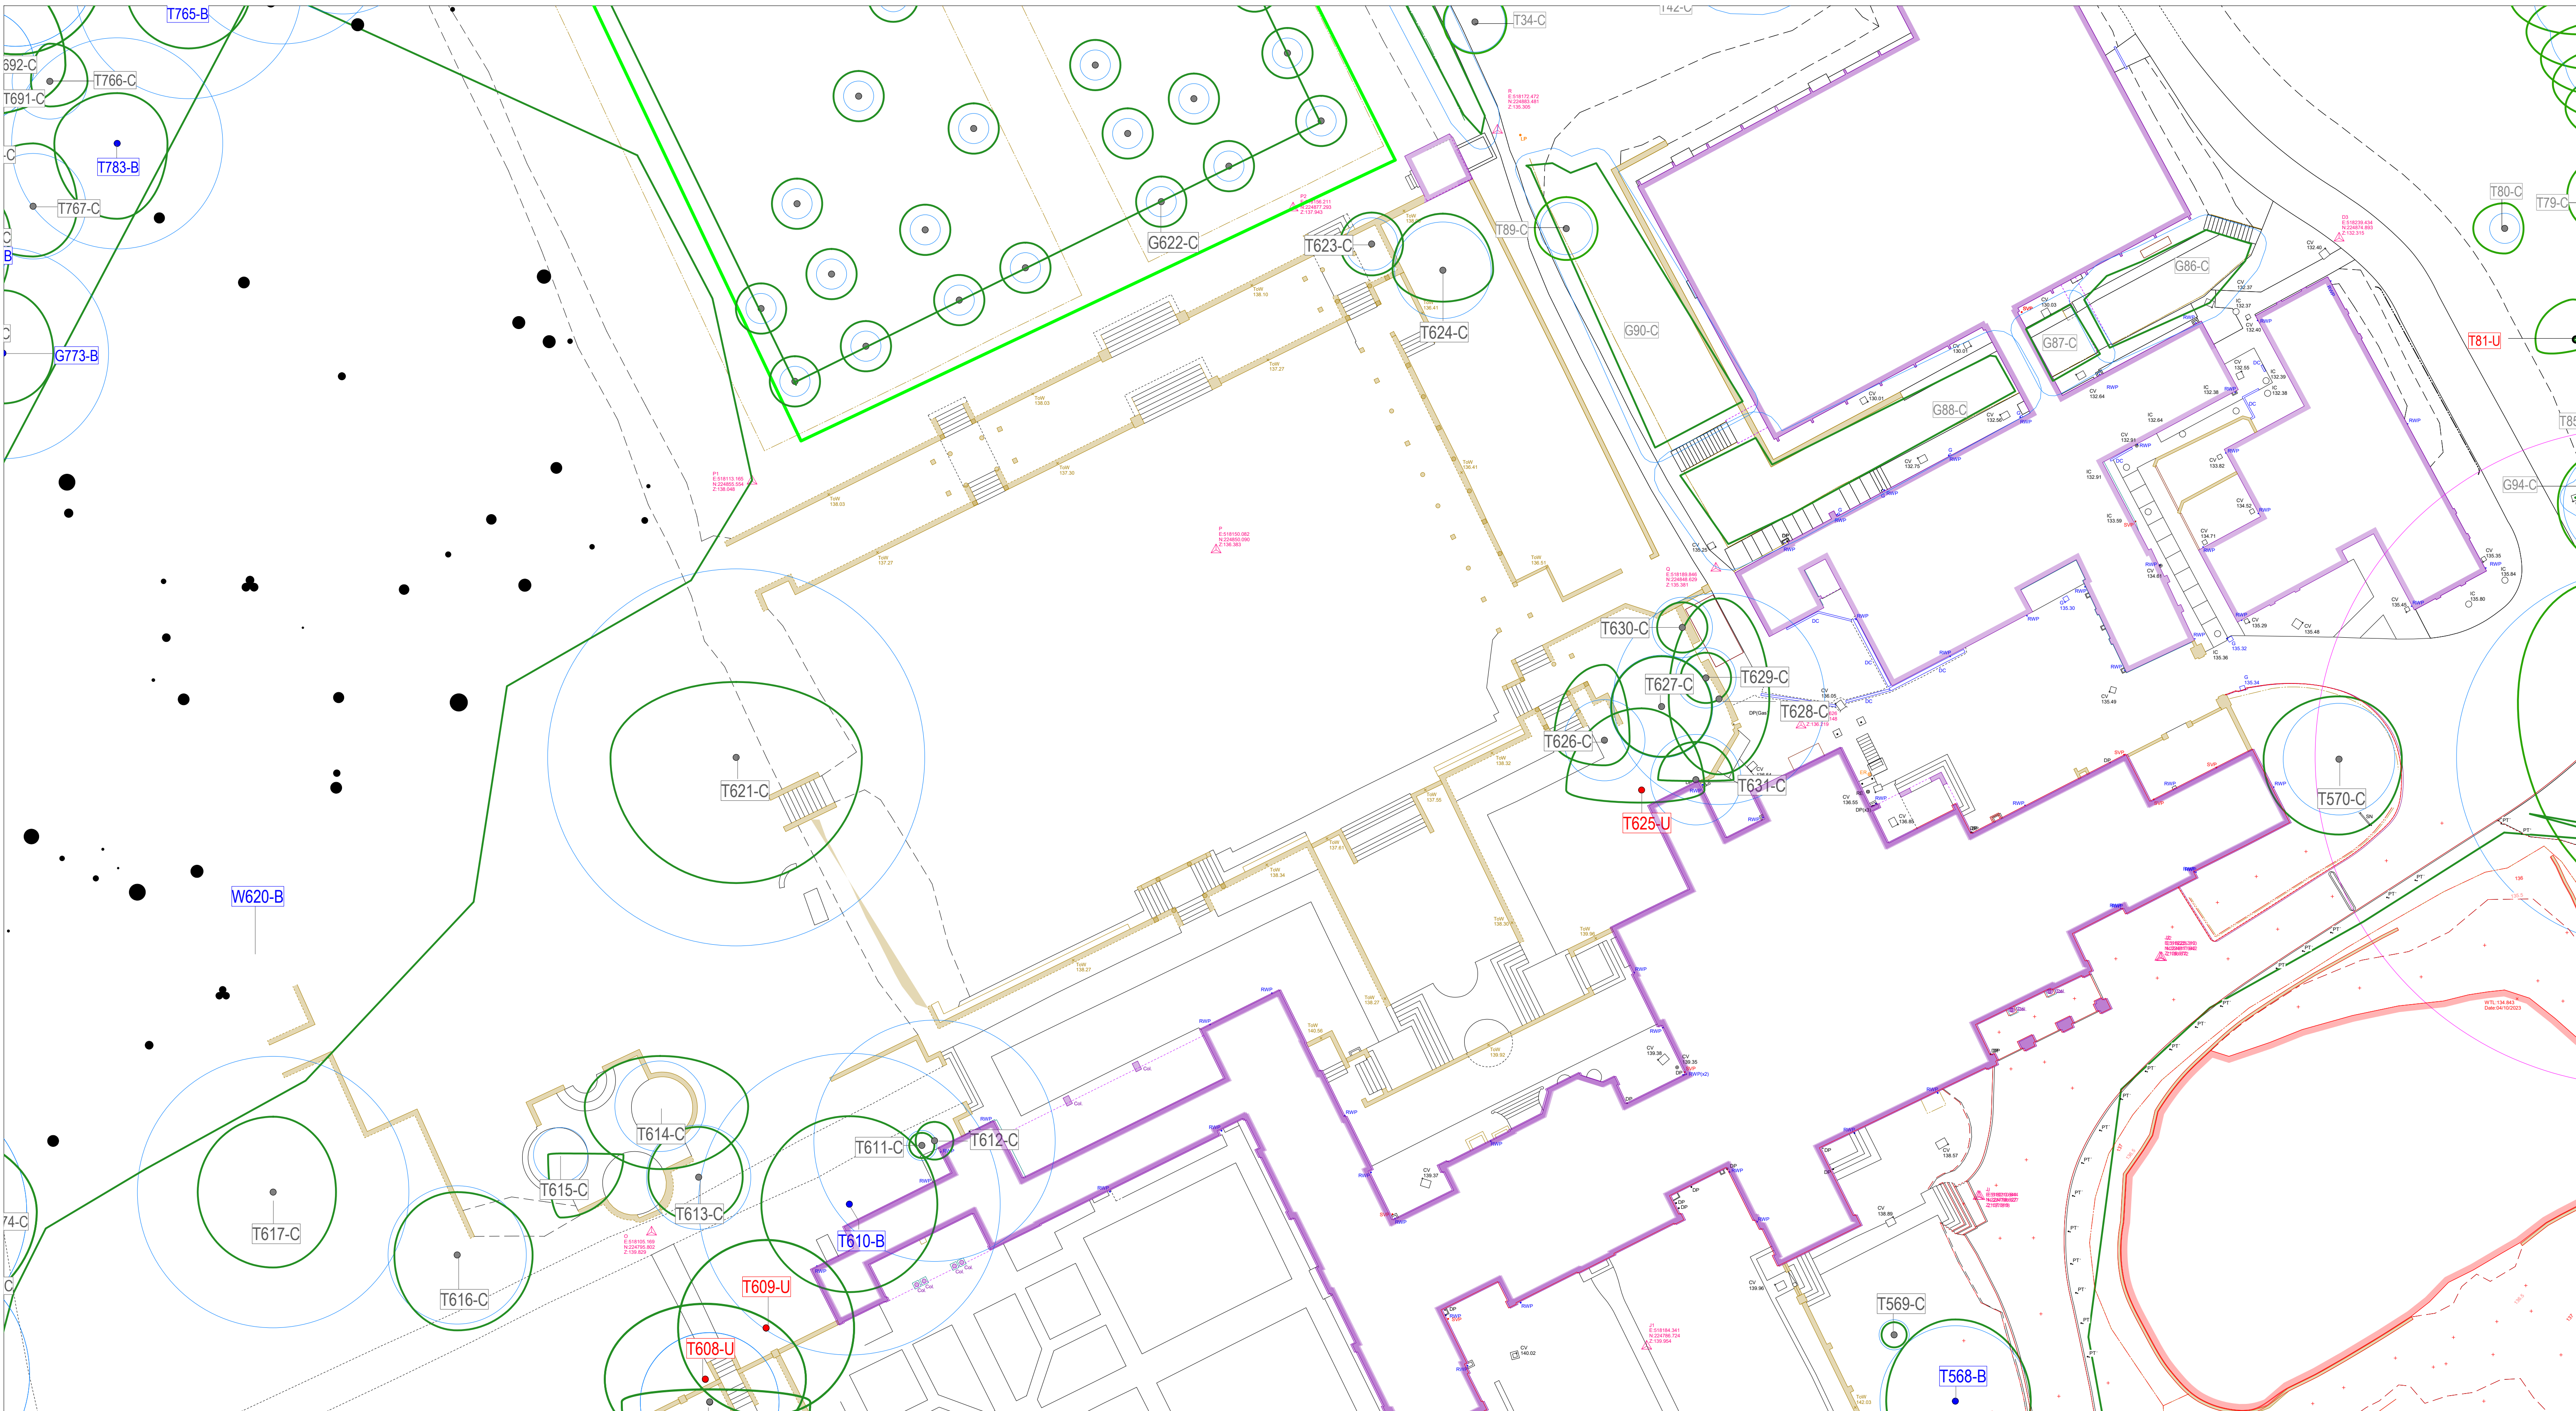

T1-A

Category A - high quality and value

T1-B

Category B - moderate quality and value

T1-C

Category C - low quality and value

T1-U

Category U - unsuitable for retention

Crown spread

RPA - root protection area
as defined by Table 2
BS 5837:2012

Group

Group

Shading arc

RPA - root protection area
as defined by Ancient Tree
Forum for Veteran trees

Denotes multi-stem B Category Tree

Denotes multi-stem C Category Tree

Notes

1. Contractors to check all dimensions on site

2. Discrepancies must be reported to the Arboricultural Consultant before proceeding

3. The original of this drawing was produced in colour, a monochrome copy should not be relied upon.

4. It is the responsibility of the contractor to ensure necessary consents for tree works are in place

5. This drawing is copyright © Sharon Hosegood Associates Ltd

Rev : Description : Authorized :

Sharon Hosegood
ASSOCIATES

Client

The Door PHC

Site Address

Temple Dinsley, Preston, Hitchin, Hertfordshire, SG4 7RT

Drawing Title

Orientation

Drawn

Authorized

Tree Survey Plan

ND-H

SMD-H

Date

Drawing Number

Scale

Drawing Status

12.1.24


SHA 1676TSP


1:250@A1

For Issue

Revision

3 of 16

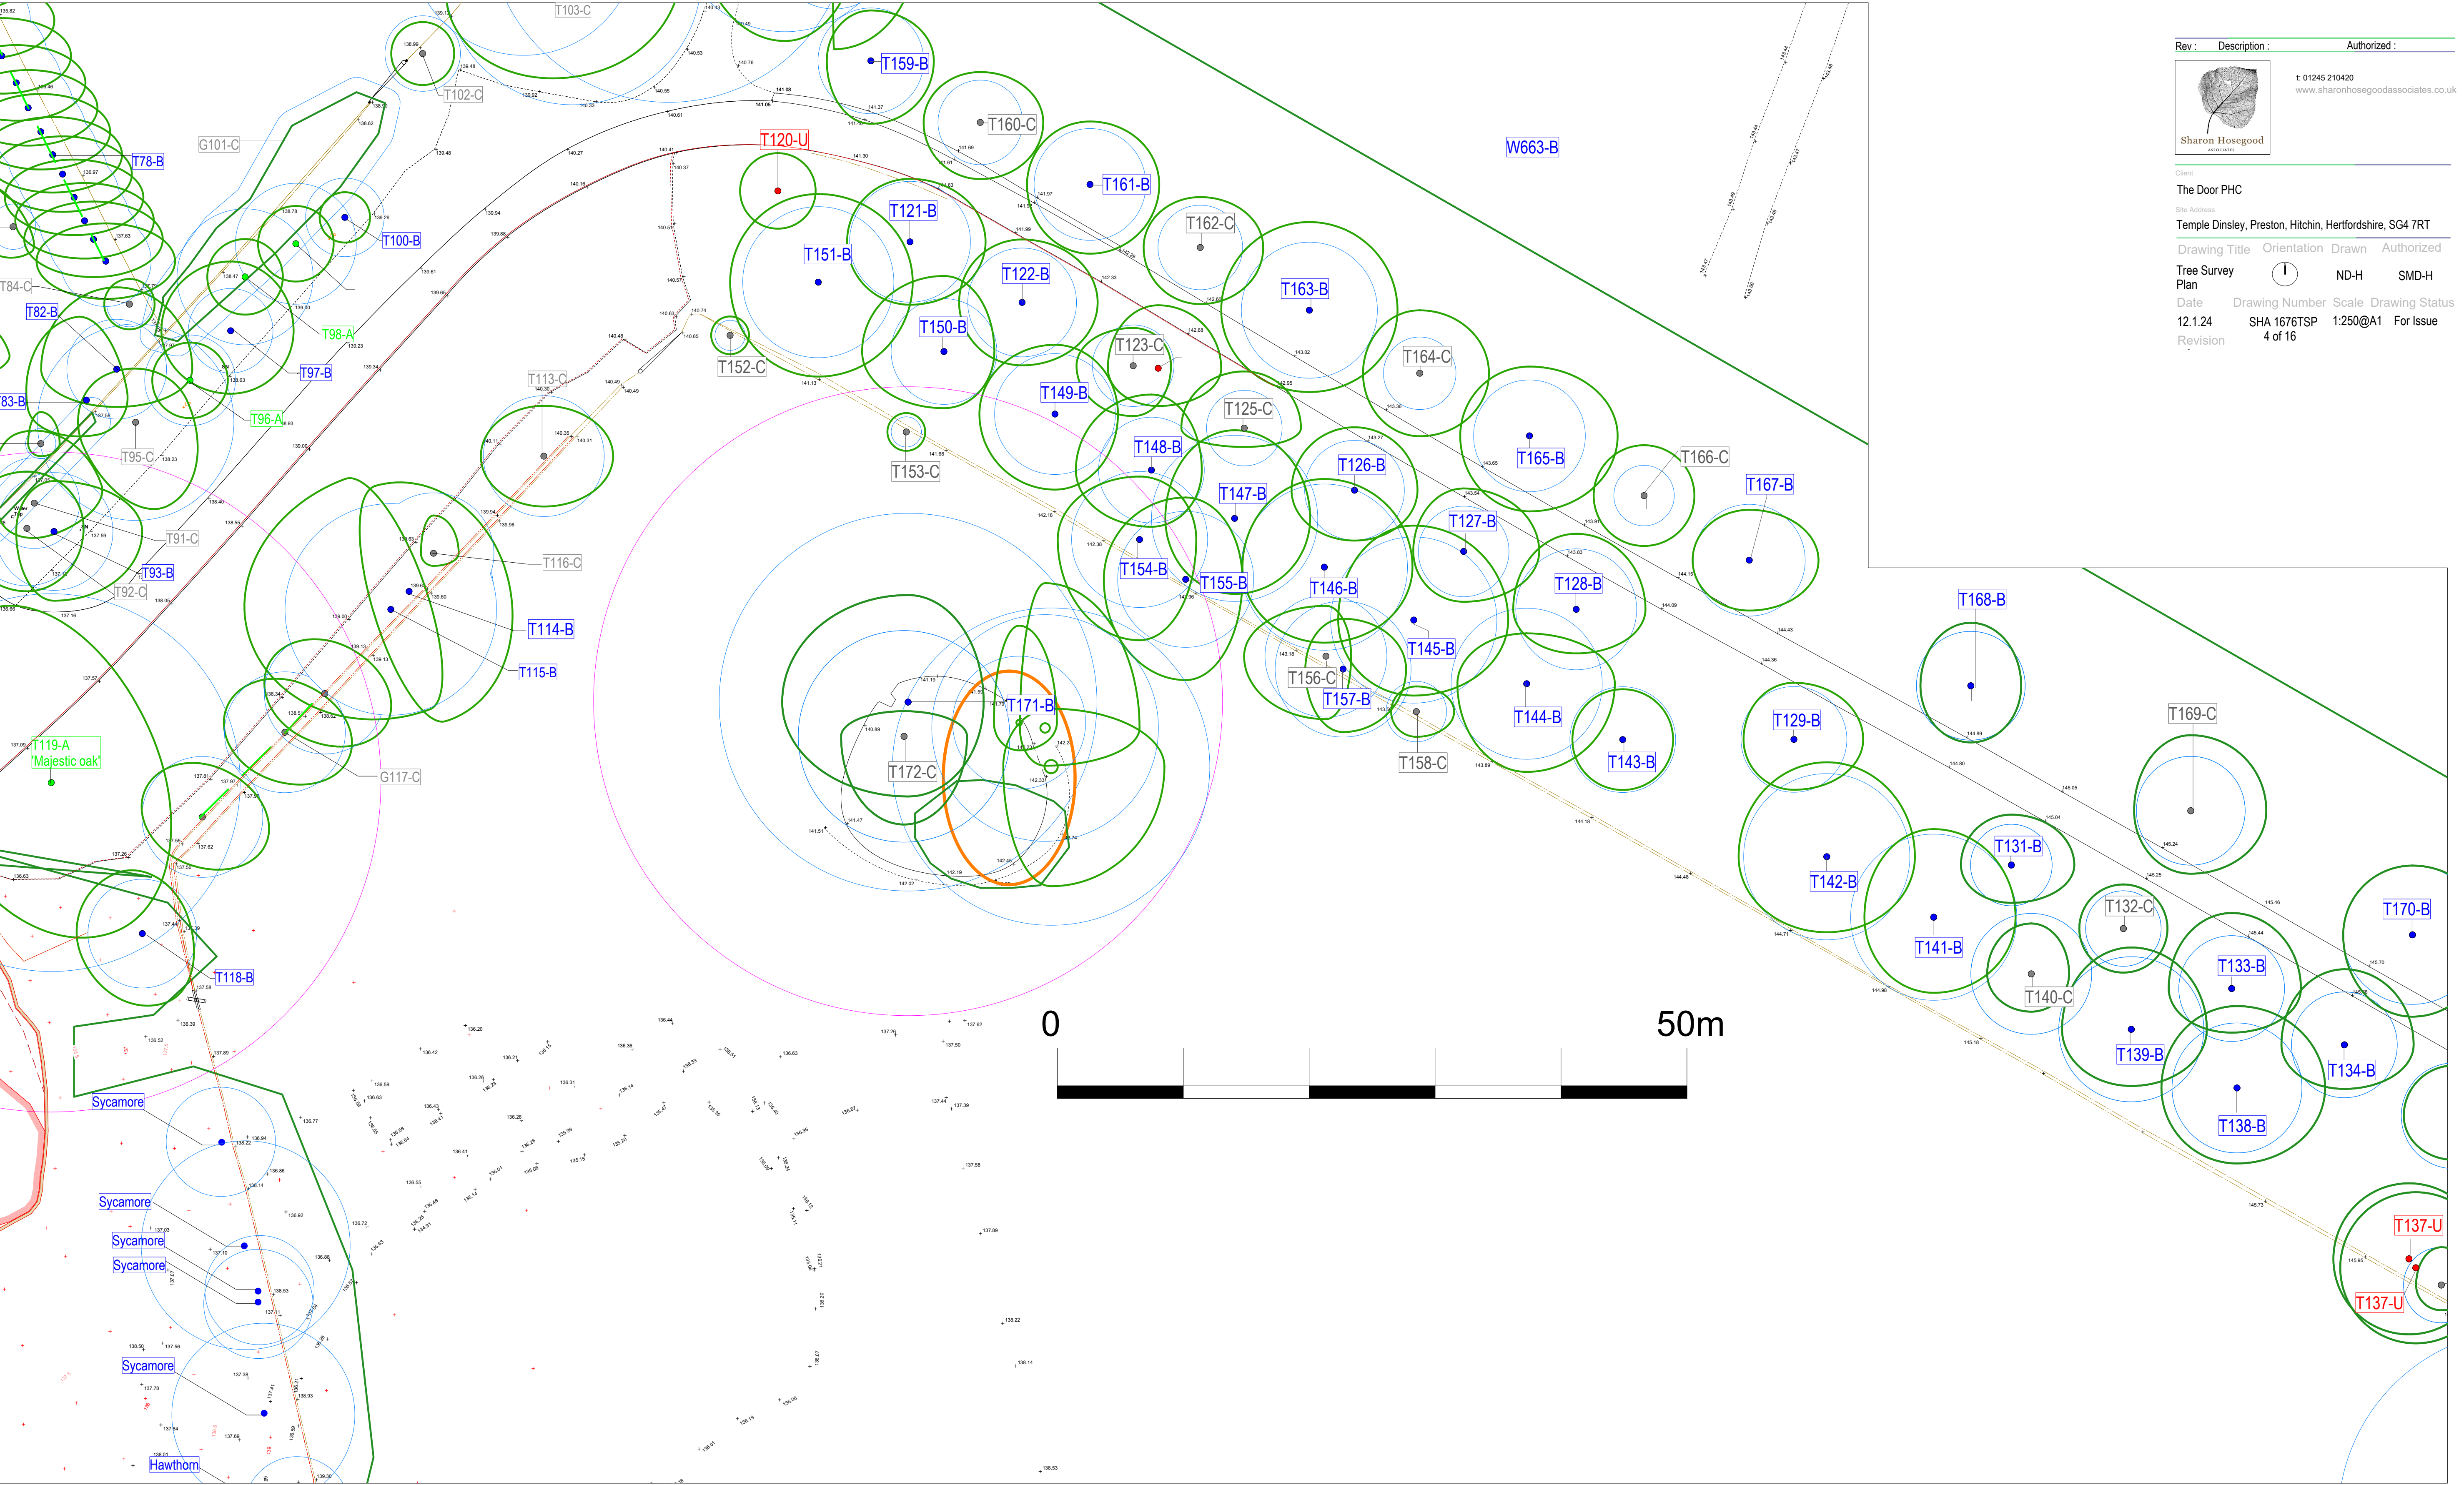

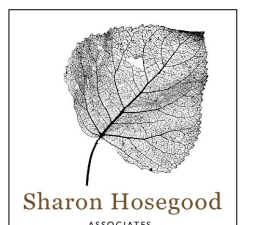Rev :	Description :	Authorized :
		
t: 01245 210420 www.sharonhosegoodassociates.co.uk		
Client		
The Door PHC		
Site Address		
Temple Dinsley, Preston, Hitchin, Hertfordshire, SG4 7RT		
Drawing Title	Orientation	Drawn
Tree Survey Plan		ND-H
Date	Drawing Number	Scale
12.1.24	SHA 1676TSP	1:250@A1
Revision	4 of 16	For Issue

T1-A

Category A - high quality and value

T1-B

Category B - moderate quality and value

T1-C

Category C - low quality and value

T1-U

Category U - unsuitable for retention



Crown spread



RPA - root protection area as defined by Table 2 BS 5837:2012



Group



Group



Shading arc



RPA - root protection area as defined by Ancient Tree Forum for Veteran trees



Denotes multi-stem B Category Tree



Denotes multi-stem C Category Tree

Notes

1. Contractors to check all dimensions on site

2. Discrepancies must be reported to the Arboricultural Consultant before proceeding

3. The original of this drawing was produced in colour, a monochrome copy should not be relied upon.

4. It is the responsibility of the contractor to ensure necessary consents for tree works are in place

5. This drawing is copyright © Sharon Hosegood Associates Ltd

