


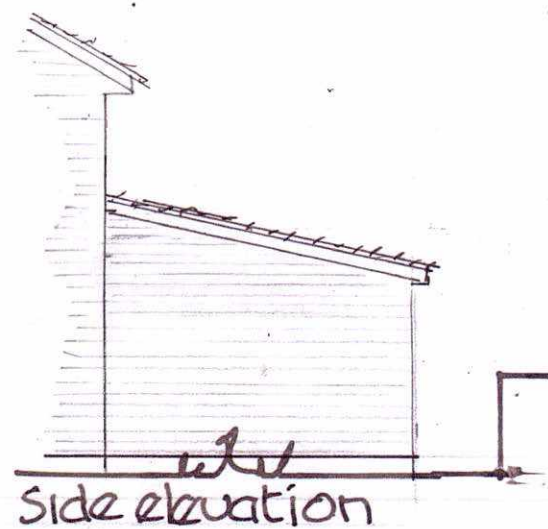


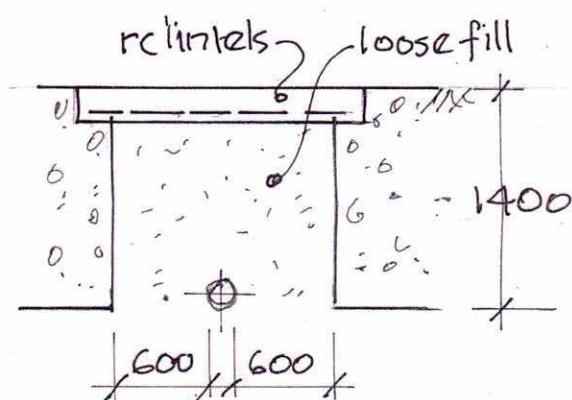

NORTHGATE

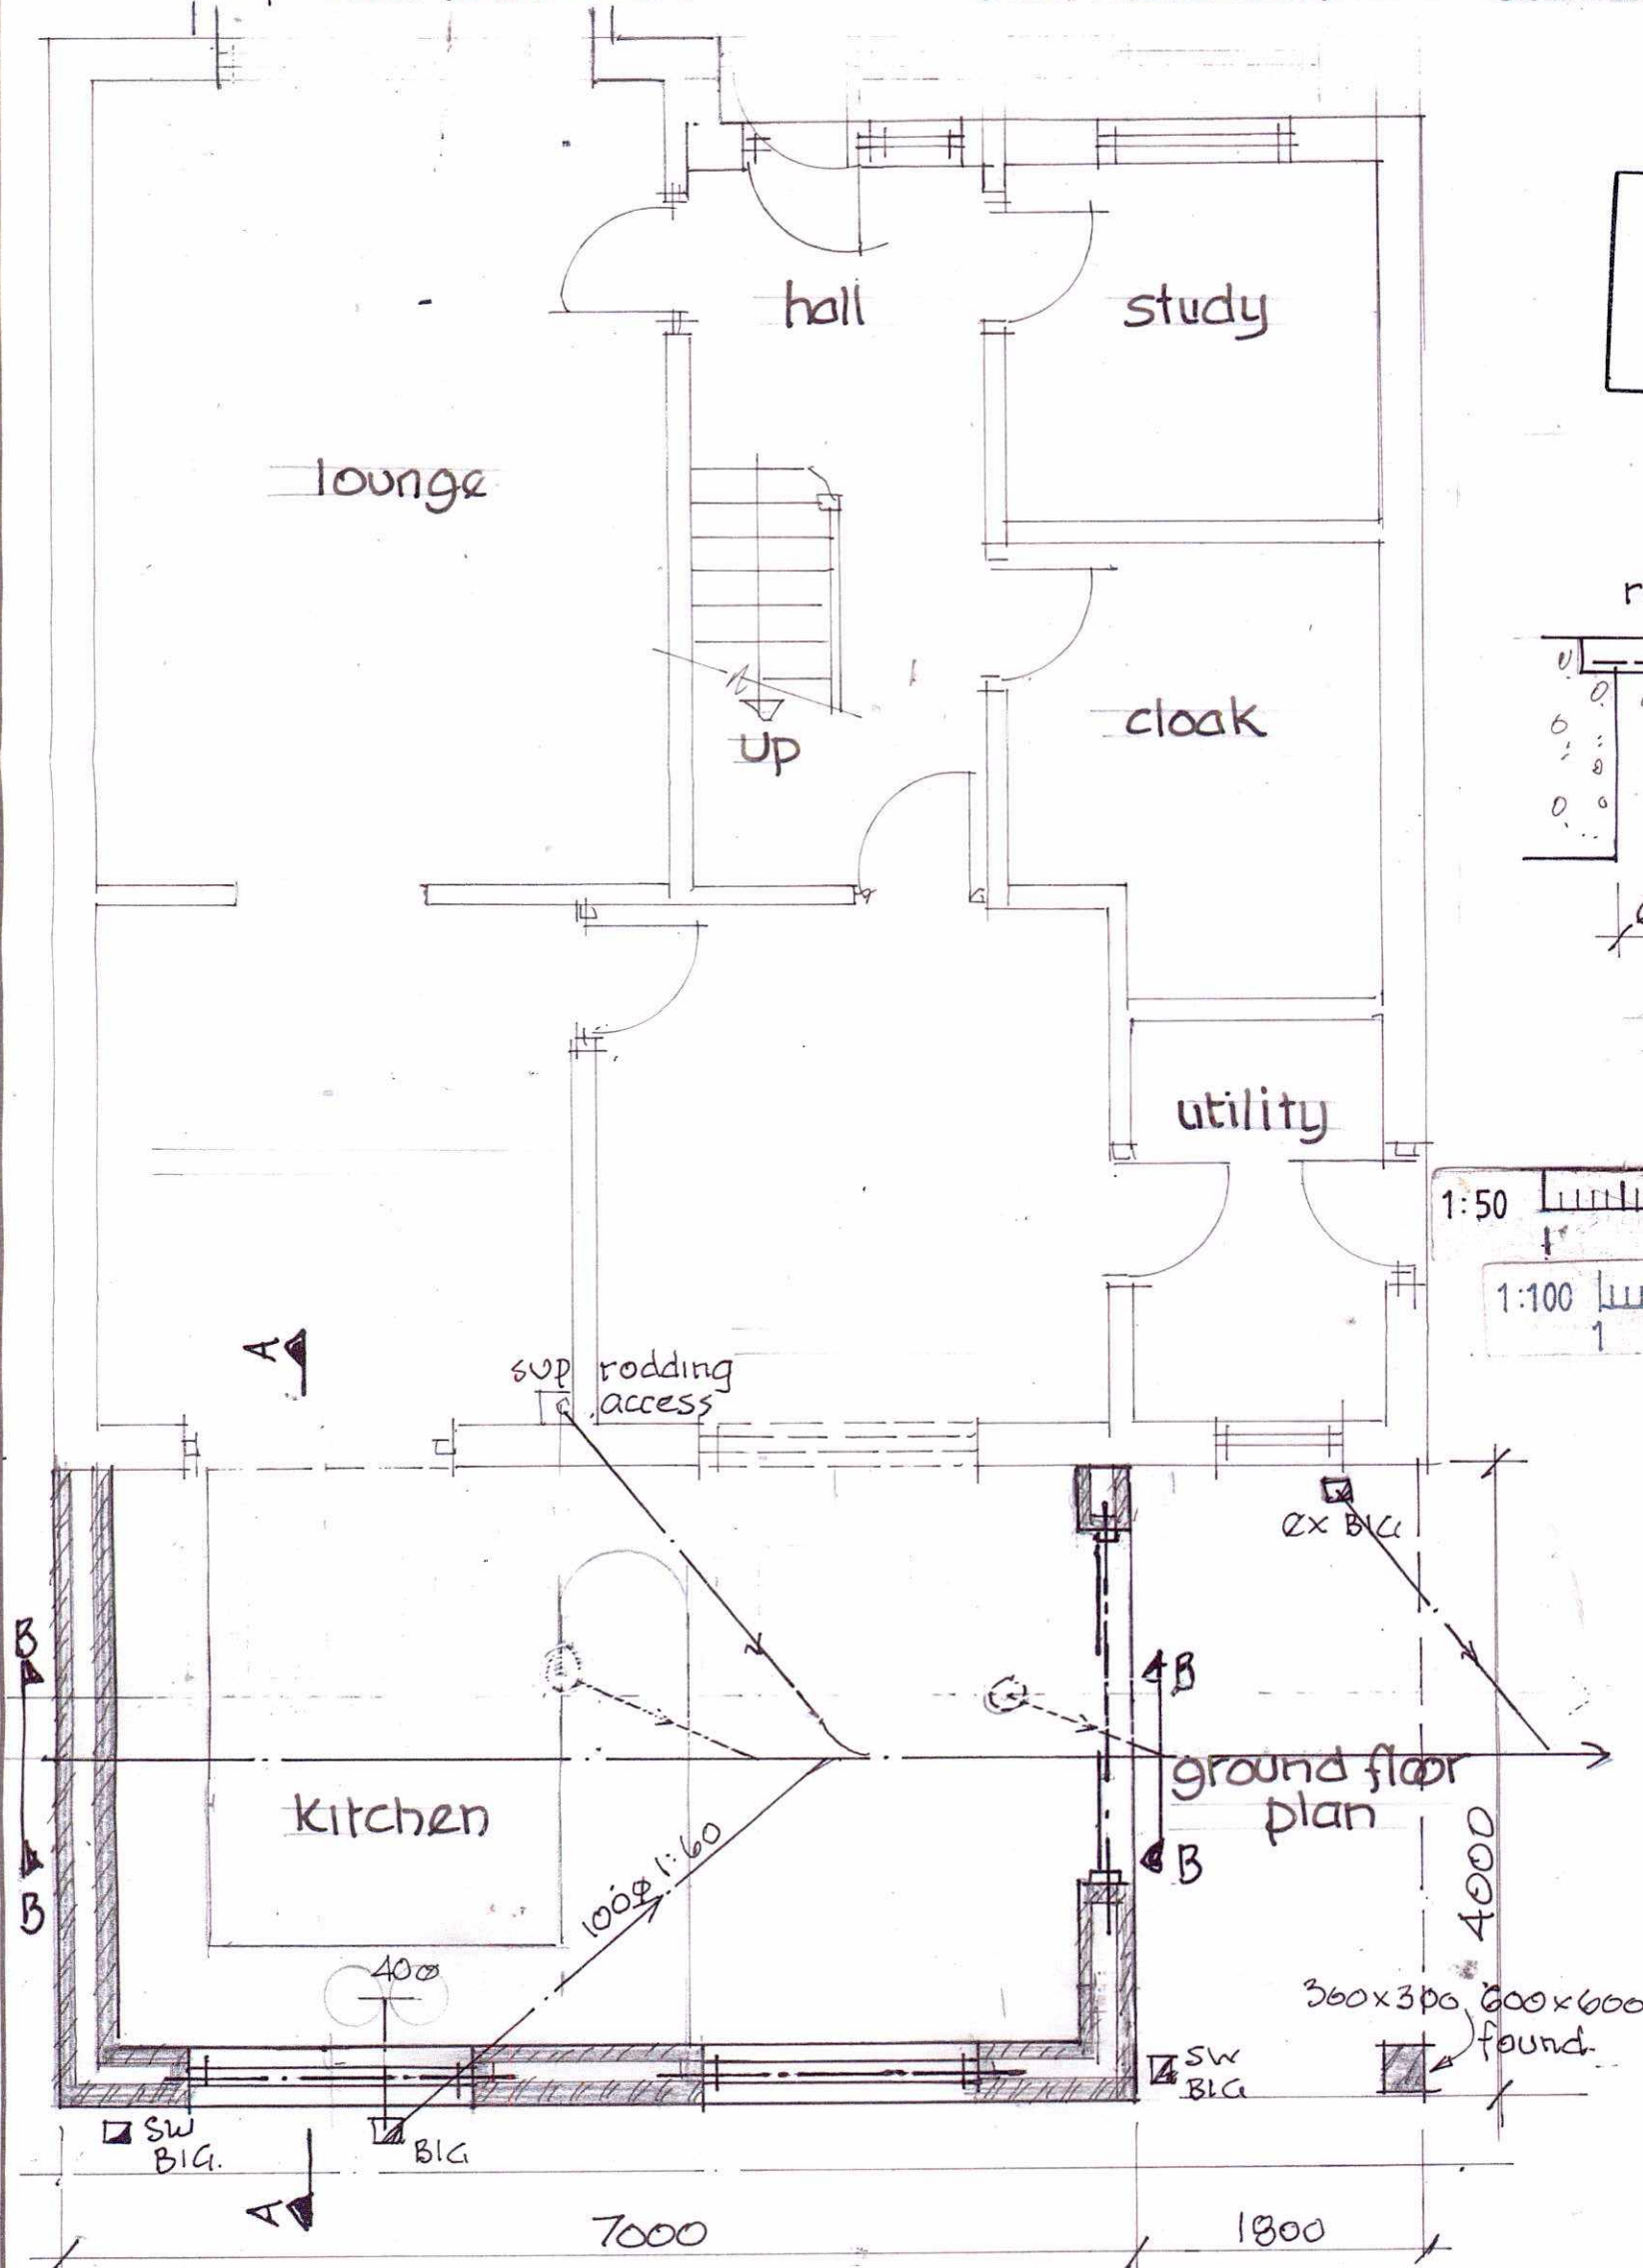

B-B

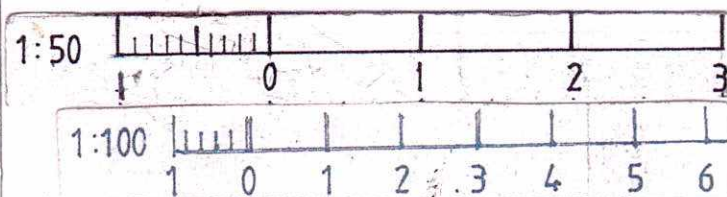

Rev