


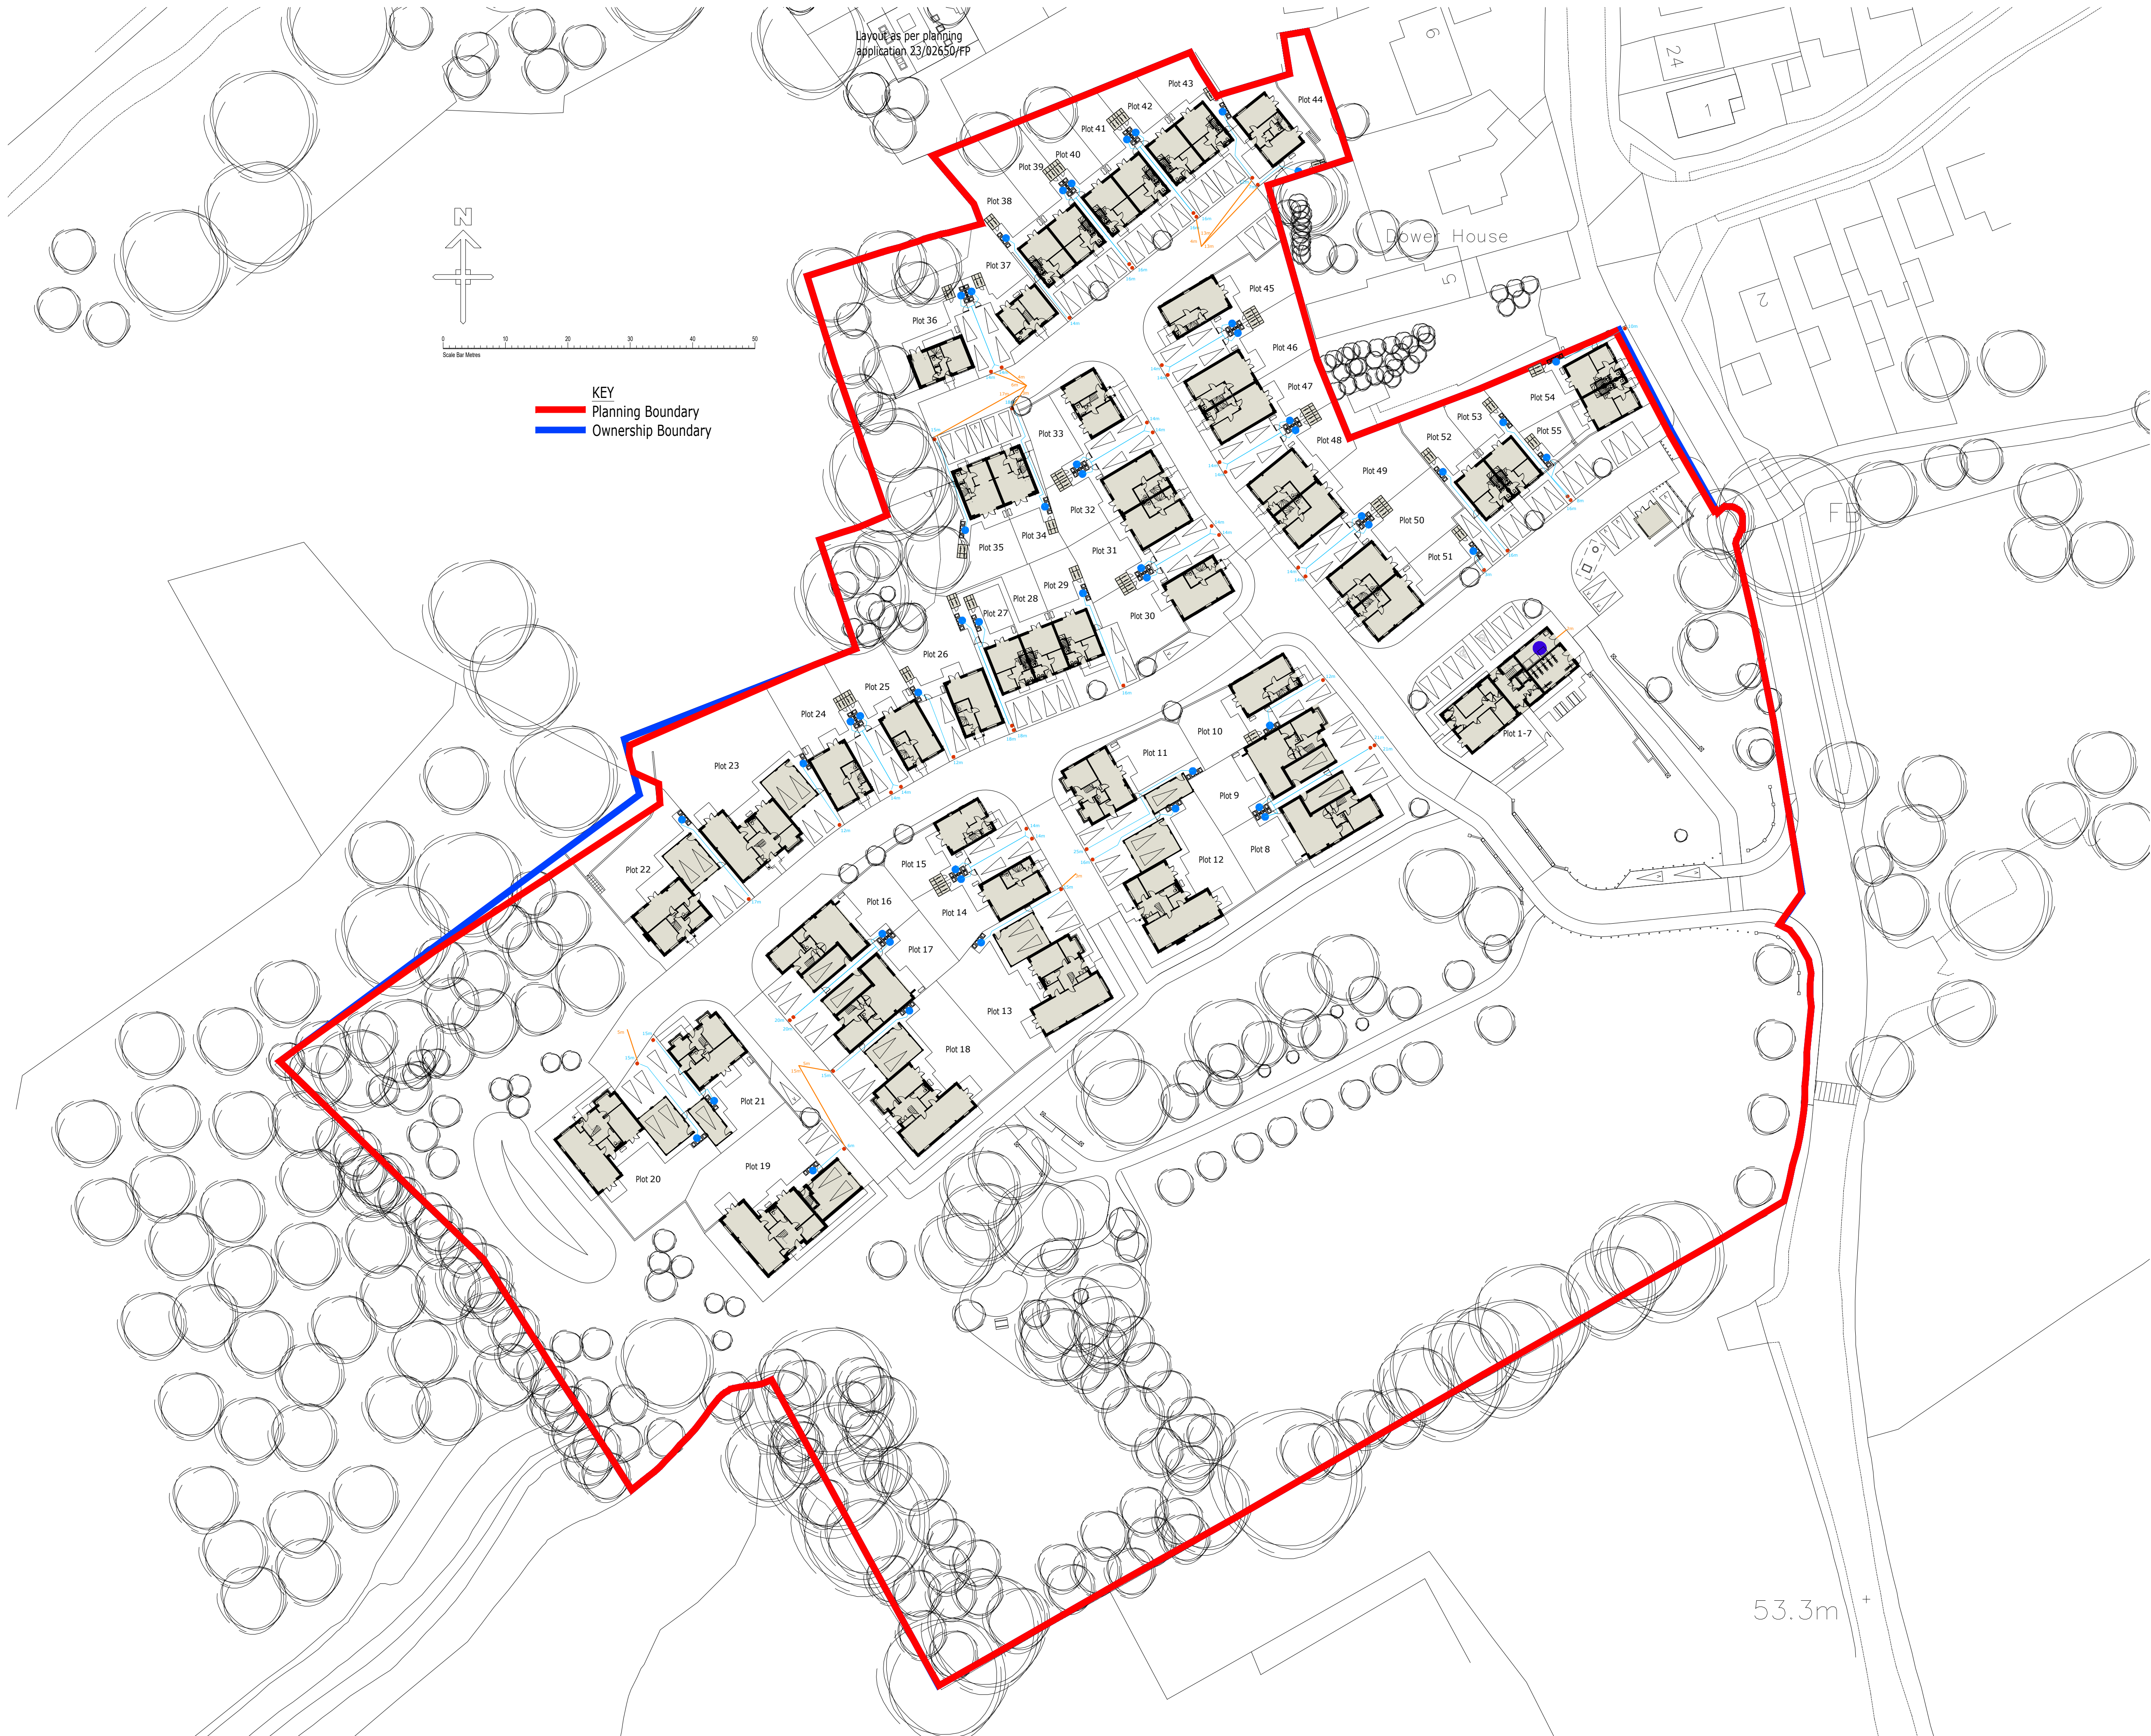

- Refuse Key
- Bin Storage Point
 - Communal Bin Storage
 - Kerbside Collection Point
 - Pull Route & Distance - Residents
 - Pull Route & Distance - Refuse



Client:			
Hill Residential Limited The Courtyard, Abbey Barns, Ickleton, CB10 1SX			
Project:			
Ickleford Mill Ickleford, Hitchin Hertfordshire			
Drawing:			
Proposed Refuse Plan			
Scale:		Date:	
1:500@A1		February 2026	
Drawn By:	Checked By:	Drawing No:	Rev. No:
CK	PD	185-PS-105	A
CAD Ref:			
© Hill Group Ltd 2023 All dimensions to be checked on site or in the workshop before work commences. Only figured dimensions to be worked to. Any discrepancies to be reported to the Architect.			