



Staircase - 5

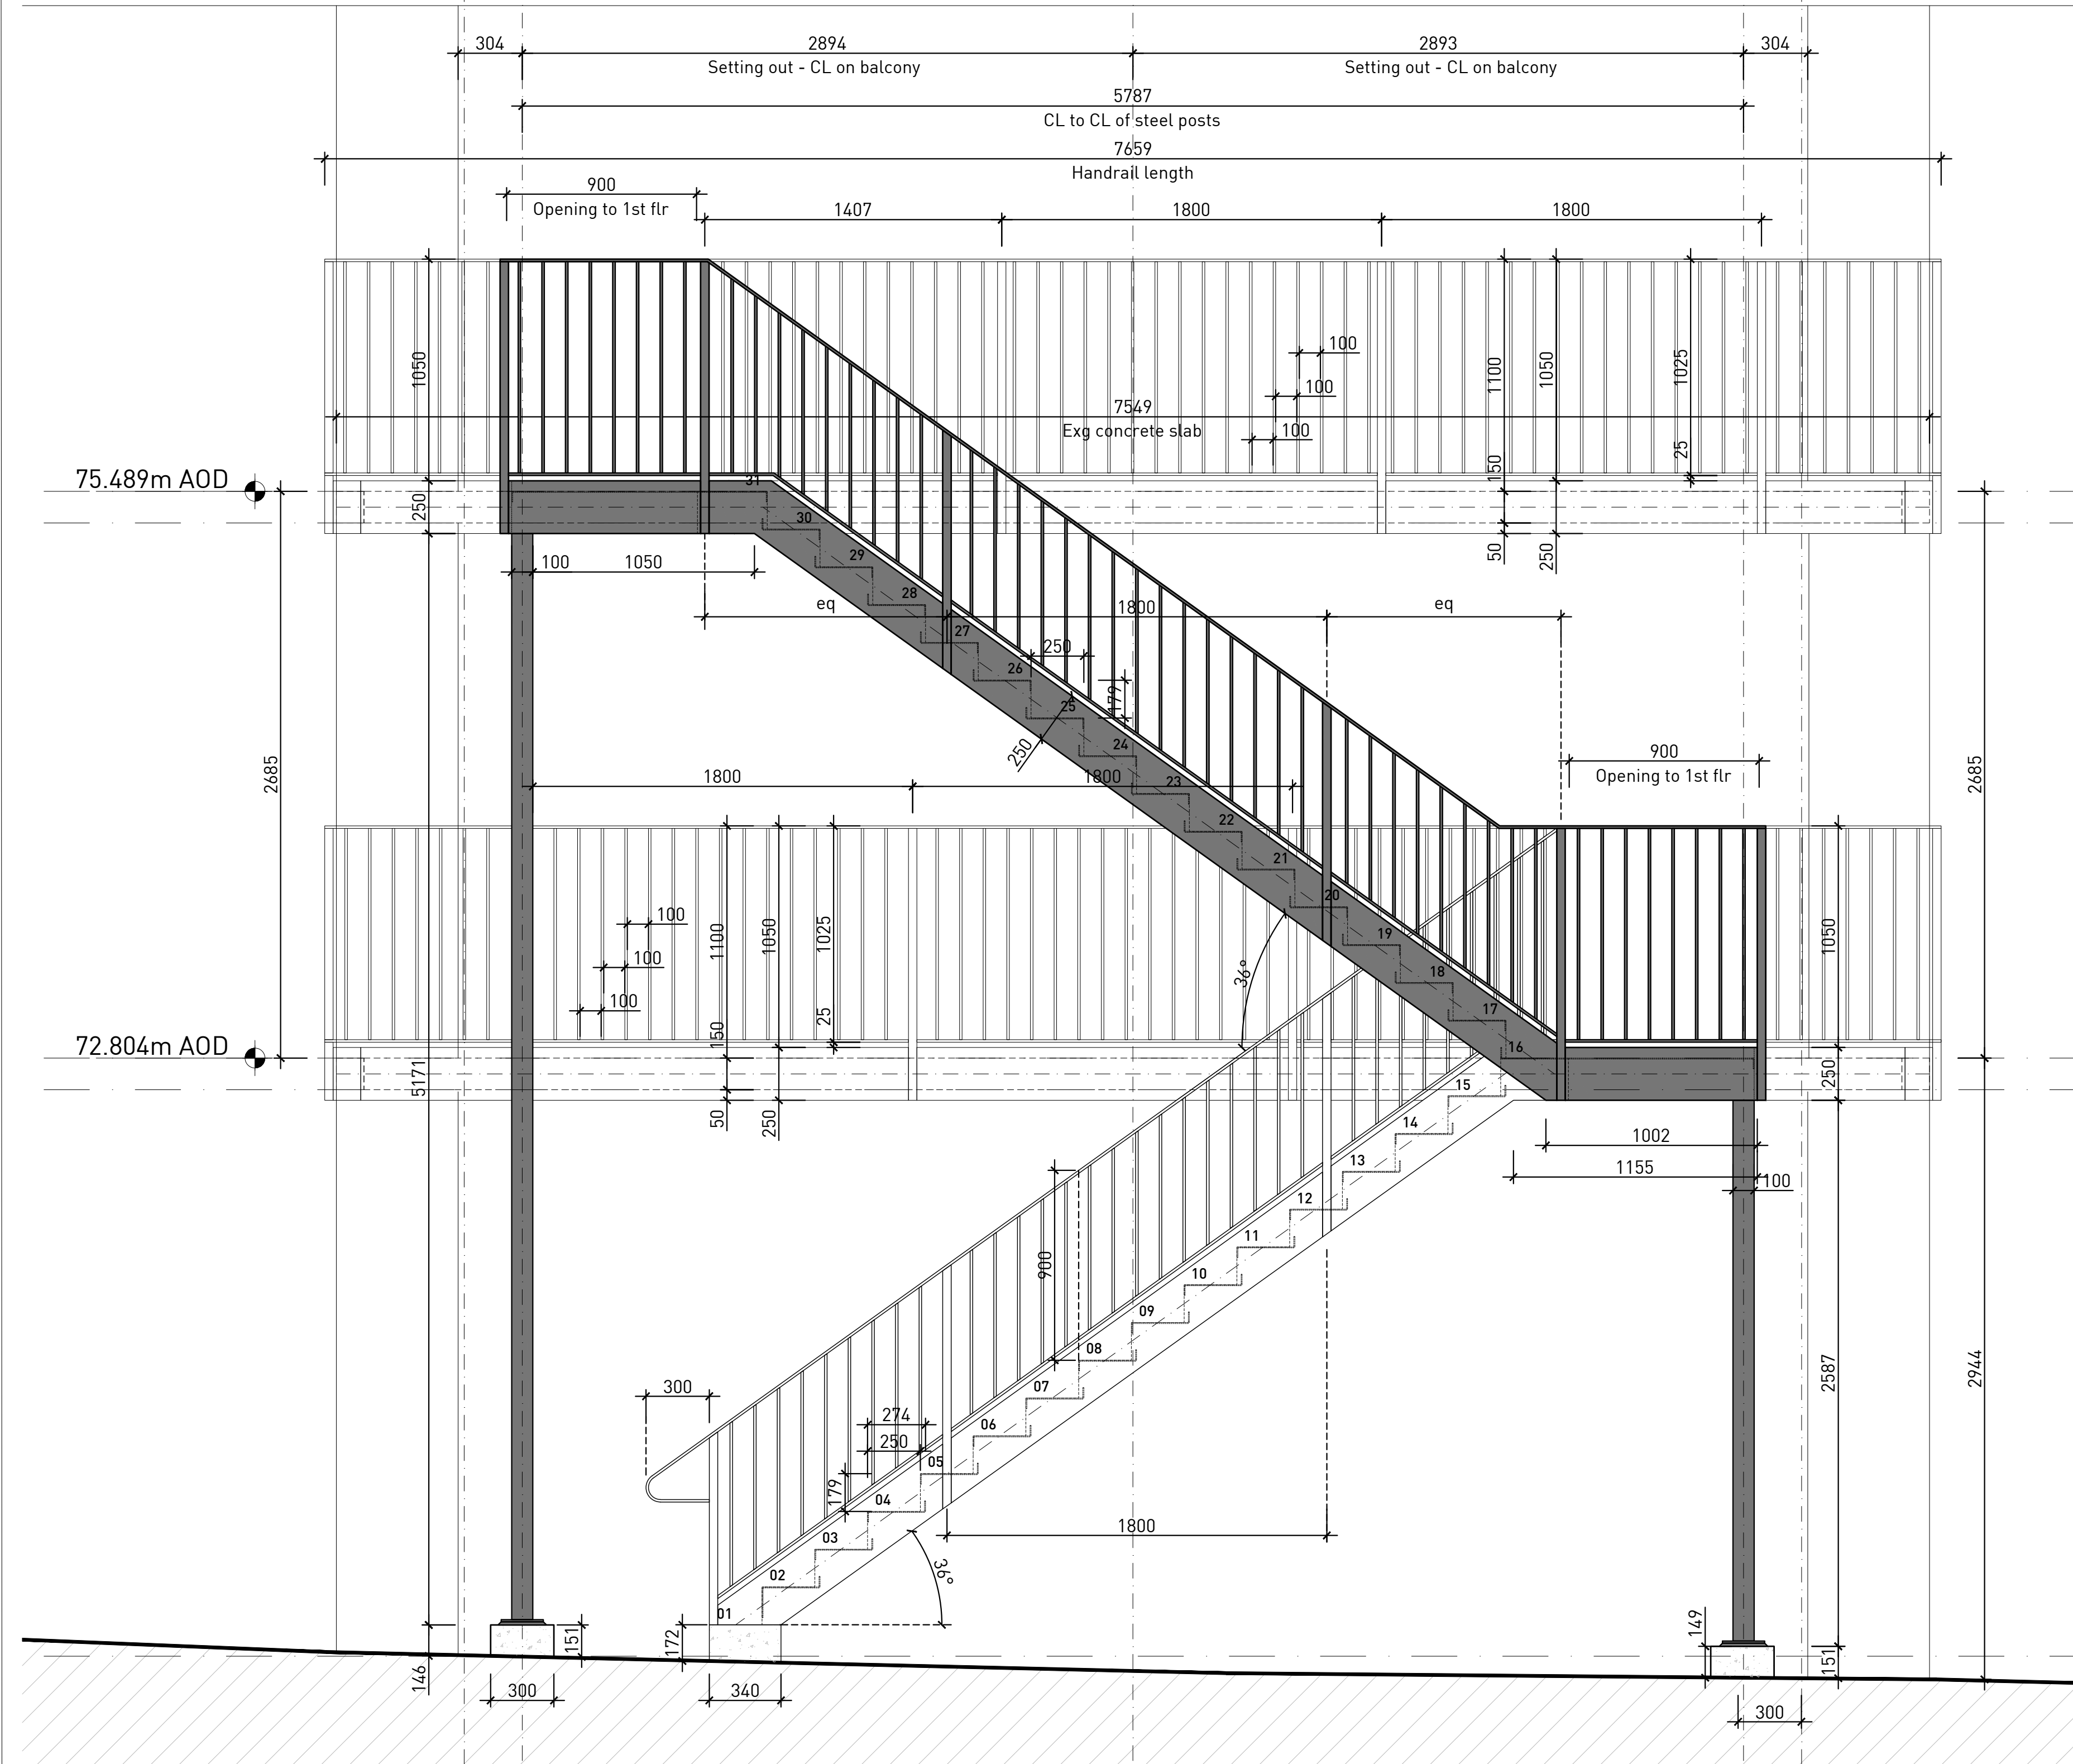

PROPOSED STAIR ELEVATIONS - STAIRCASE-5 - FRONT FACE

1:20 @ A1 / 1:40 @ A3

Staircase - 5

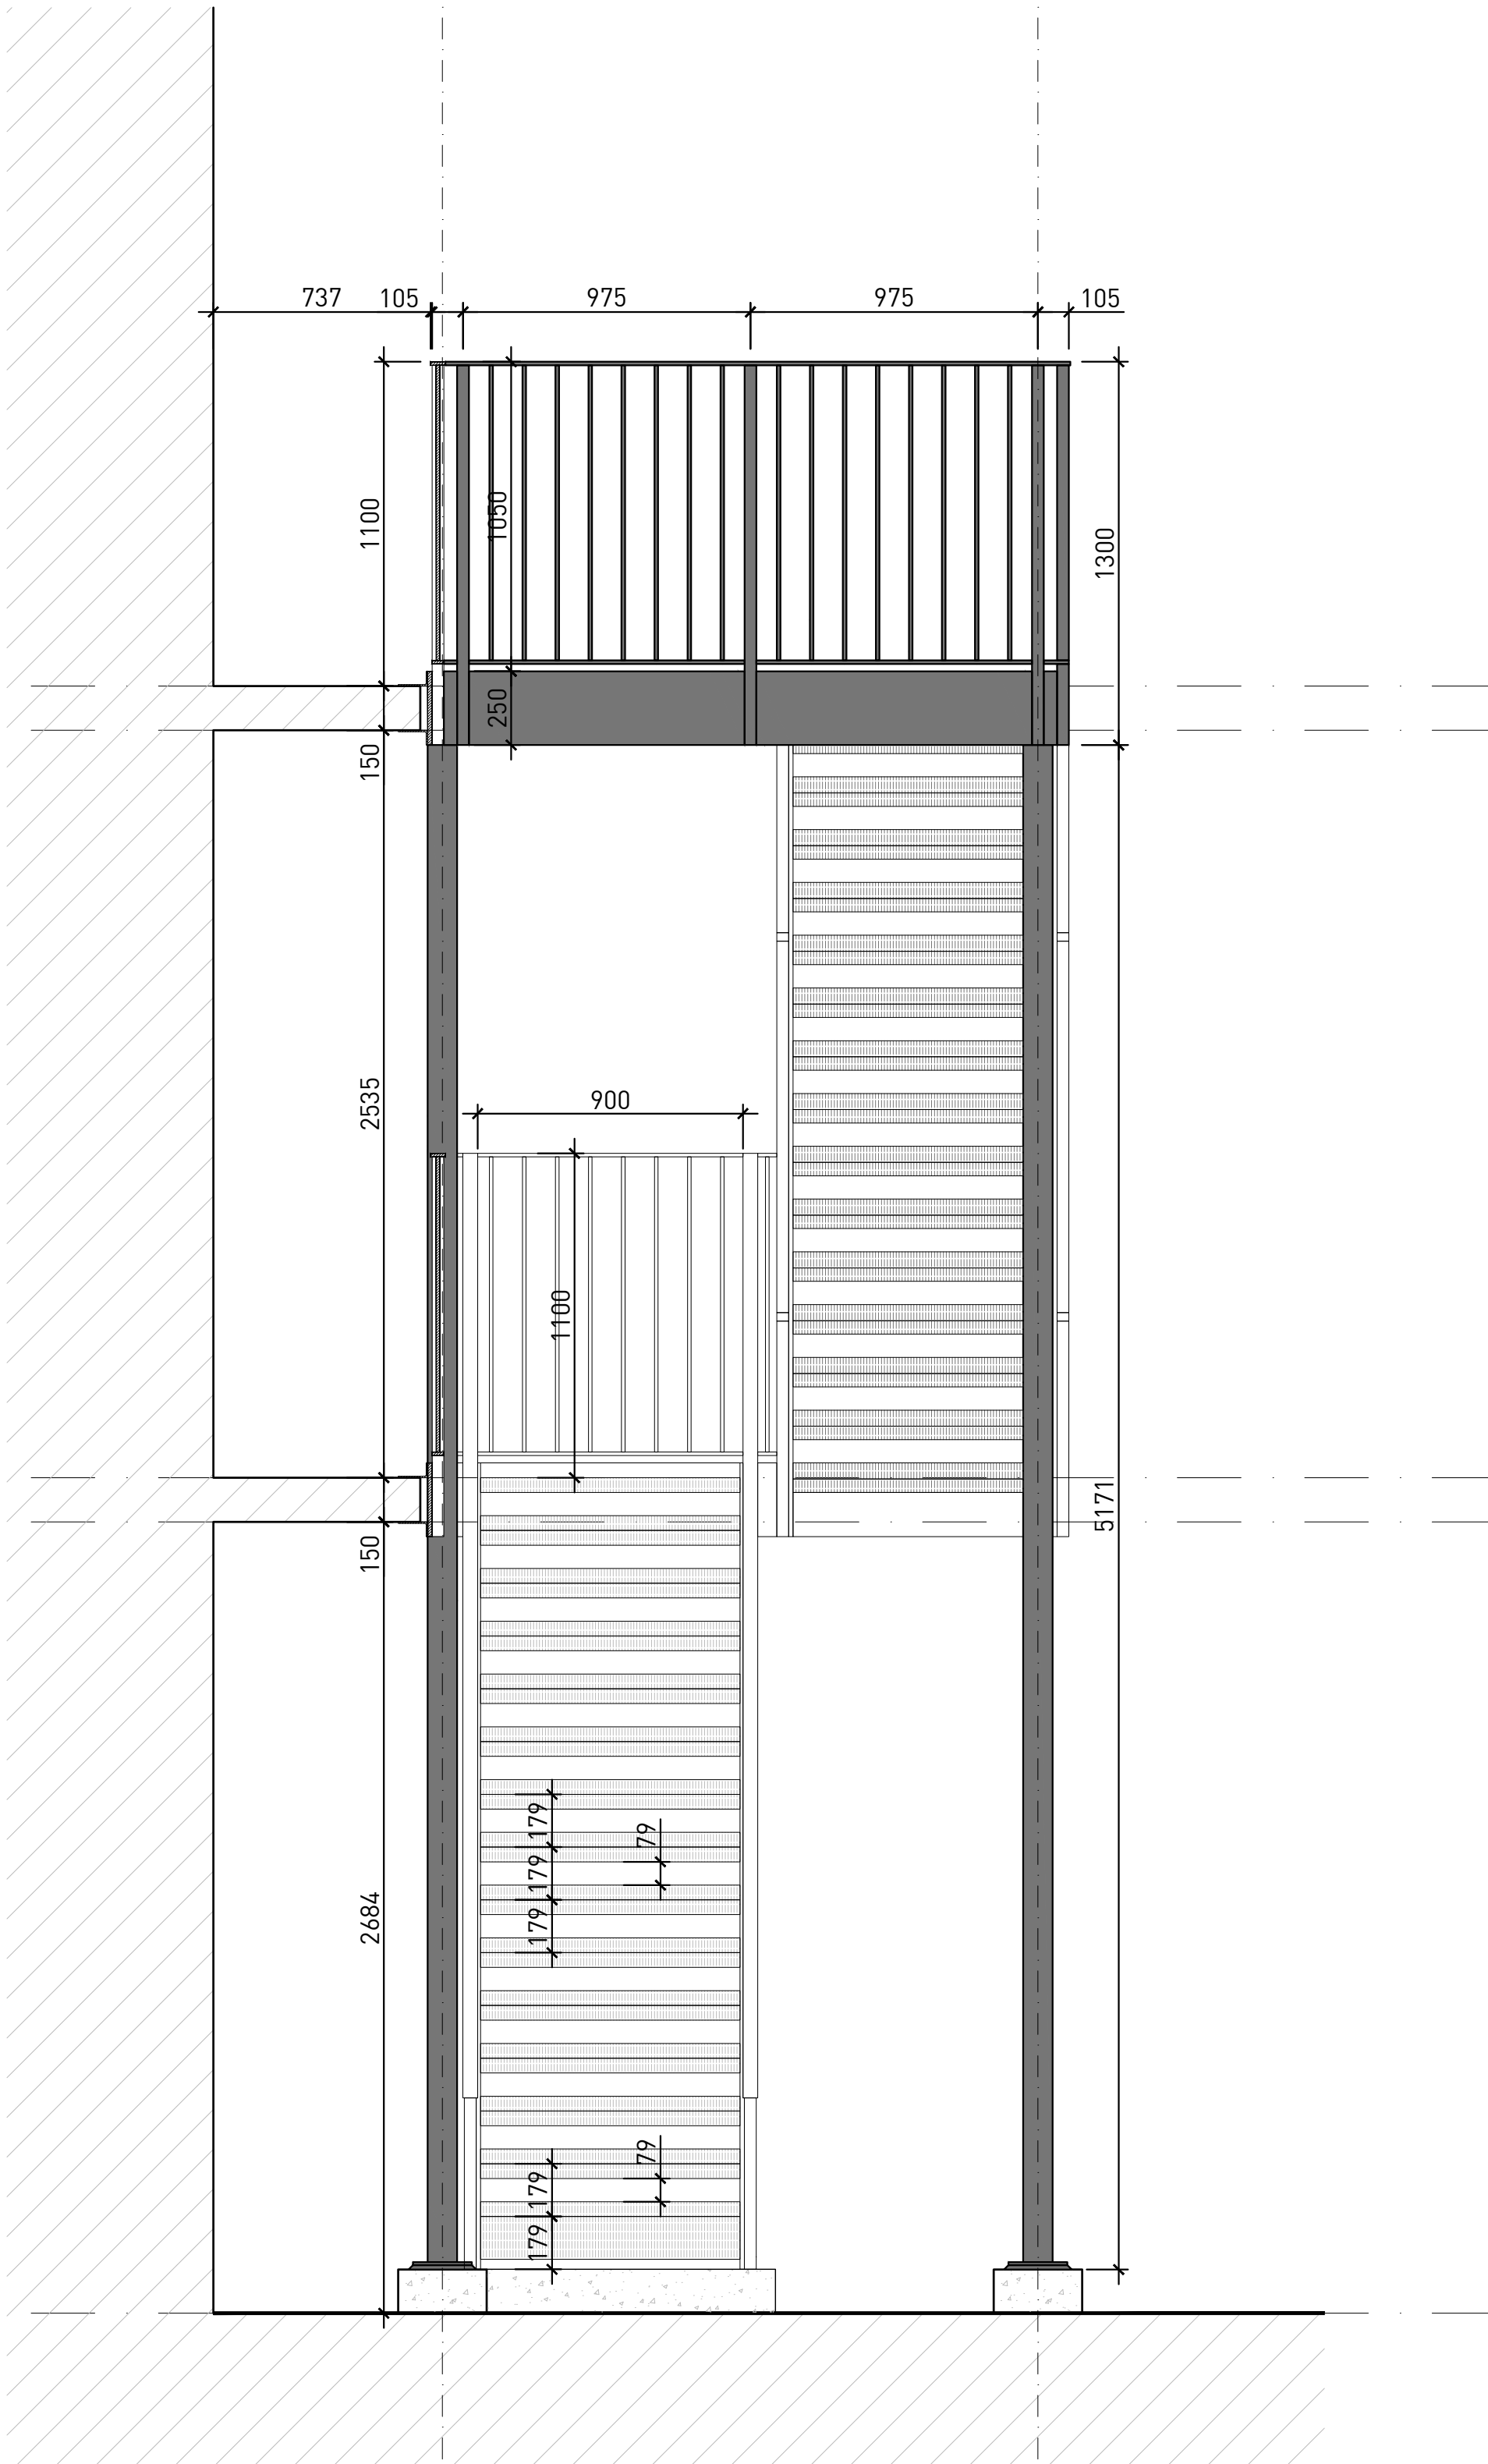

PROPOSED STAIR ELEVATION - STAIRCASE-5 - SIDE

1:20 @ A1 / 1:40 @ A3

© Copyright Devlin Architects Ltd
Do not scale from this drawing
All dimensions to be checked on site
Any discrepancies shall be immediately
notified to the Architect in writing.

NOTES

1. ALL DIMENSIONS AND LEVELS ARE TO BE DETERMINED AND OR CHECKED BY THE CONTRACTOR ON SITE. SHOULD ANY DISCREPANCY BE IDENTIFIED BETWEEN THE DIMENSIONS, AND OR DETAILS DETERMINED ON SITE, AND THOSE SHOWN ON THE RELEVANT DRAWINGS, THE ARCHITECT SHALL BE NOTIFIED IMMEDIATELY AND HIS INSTRUCTIONS OBTAINED PRIOR TO THE COMMENCEMENT OF THE WORK.

2. THE CONTRACTOR SHALL BE RESPONSIBLE FOR THE DESIGN AND IMPLEMENTATION OF ALL TEMPORARY WORKS, AND THE SAFETY AND STABILITY OF THE NEW WORKS AND ADJACENT STRUCTURES DURING CONSTRUCTION.

3. WHERE A PRODUCT IS SPECIFIED TO BE OBTAINED FROM A MANUFACTURER OR SUPPLIER, THE CONTRACTOR SHALL INSTALL THE PRODUCT IN ACCORDANCE WITH THE INSTRUCTIONS SUPPLIED BY THE MANUFACTURER. SHOULD THERE BE ANY VARIATION BETWEEN THE WORK SPECIFIED ON THE DRAWINGS AND THE MANUFACTURER'S INSTRUCTIONS, THE CONTRACTOR SHALL REFER THE MATTER TO THE ARCHITECT FOR INSTRUCTION BEFORE PROCEEDING.

EXISTING STRUCTURE / BUILDING - SHADED GREY SOLID HATCH

CDM NOTES:

C1. DEMOLITION WORKS ARE TO BE CARRIED OUT IN A CAREFUL MANNER THAT TAKES CARE TO NOT DAMAGE ANYTHING BEING RETAINED. WORKS TO BE CAREFULLY UNDERTAKEN BY A SUITABLY COMPETENT PERSON.

C2. ALL BUILDING WORKS ARE TO BE CARRIED OUT IN ACCORDANCE WITH CURRENT HSE REQUIREMENTS AND COM 2015 REGULATIONS - ALL DOMESTIC PROJECTS NOTIFIABLE ENSURE THE BUILD HAS A SUITABLE CONSTRUCTION HEALTH AND SAFETY PLAN IN PLACE AND THAT ALL PEOPLE WORKING ON THE WORKS ARE COMPETENT.

C3. ALL FLOOR, WALL AND ROOF ELEMENTS ARE TO BE PROPPED / BRACED AS REQUIRED TO ENSURE THE STABILITY AND SAFETY OF THE SITE / PERSONS - TO BE IN PLACE DURING THE WORKS UNTIL THE NEW WORKS COMPLETED ARE SAFE TO REMOVE. TEMPORARY WORKS ARE TO BE DESIGNED BY A SUITABLY COMPETENT PERSON AND METHOD STATEMENTS SUBMITTED AS REQUIRED TO ARCHITECT.

C4. PROVIDE SUITABLE SCAFFOLDING DECKS AND WORKING PLATFORMS. ENSURE MATERIALS STORED ABOVE GROUND LEVEL ARE PROVIDED WITH SUITABLE SUPPORT AND NOT OVERLOADED. ENSURE ANY NEW DECKS ARE DESIGNED APPROPRIATE TO THE WORKS INVOLVED.

C5. ENSURE SAFE LIFTING PROCEDURES ARE IN PLACE FOR DELIVERY AND MOVING OF MATERIALS AND DURING INSTALLATION OF STRUCTURAL MEMBERS. ALL CRANE AND MACHINE OPERATIVES TO BE SUITABLY COMPETENT.

Scale bar - 1:20 ● A1 / 1:40 ● A3:

0 1 2

KEYPLAN FOR ELEVATIONS:

Scale bar - 1:20 ● A1 / 1:40 ● A3:

0 1 2

KEYPLAN FOR ELEVATIONS:

Scale bar - 1:20 ● A1 / 1:40 ● A3:

0 1 2

REVISIONS		
T01	26.01.2026	INITIAL ISSUE OF INFORMATION

Project	2601 - New External Escape Stairs	Devlin Architects Ltd (SOUTH)	Mobile: +44 7775 796 155	
Client	Hazelwood Homes Developments Ltd	Bridgeport House, 159 High Street, Huntingdon, Cambridgeshire, PE29 3TF, UK.	Email / Web: info@devlinarchitects.com www.devlinarchitects.com @devlinarchitects	
Location	Flats 1 to 30, Garrison Court, Mount Garrison, Hitchin			
Title	DETAILED DESIGN Prop Stair Elevs - Staircase-5			
Status	RIBA Stage 4	Scale	1:20 @ A1	
Drawn	SD	Checked	SD	
Revision	T01	Date	26.01.2026	
26010300AL005				