


Staircase - 1

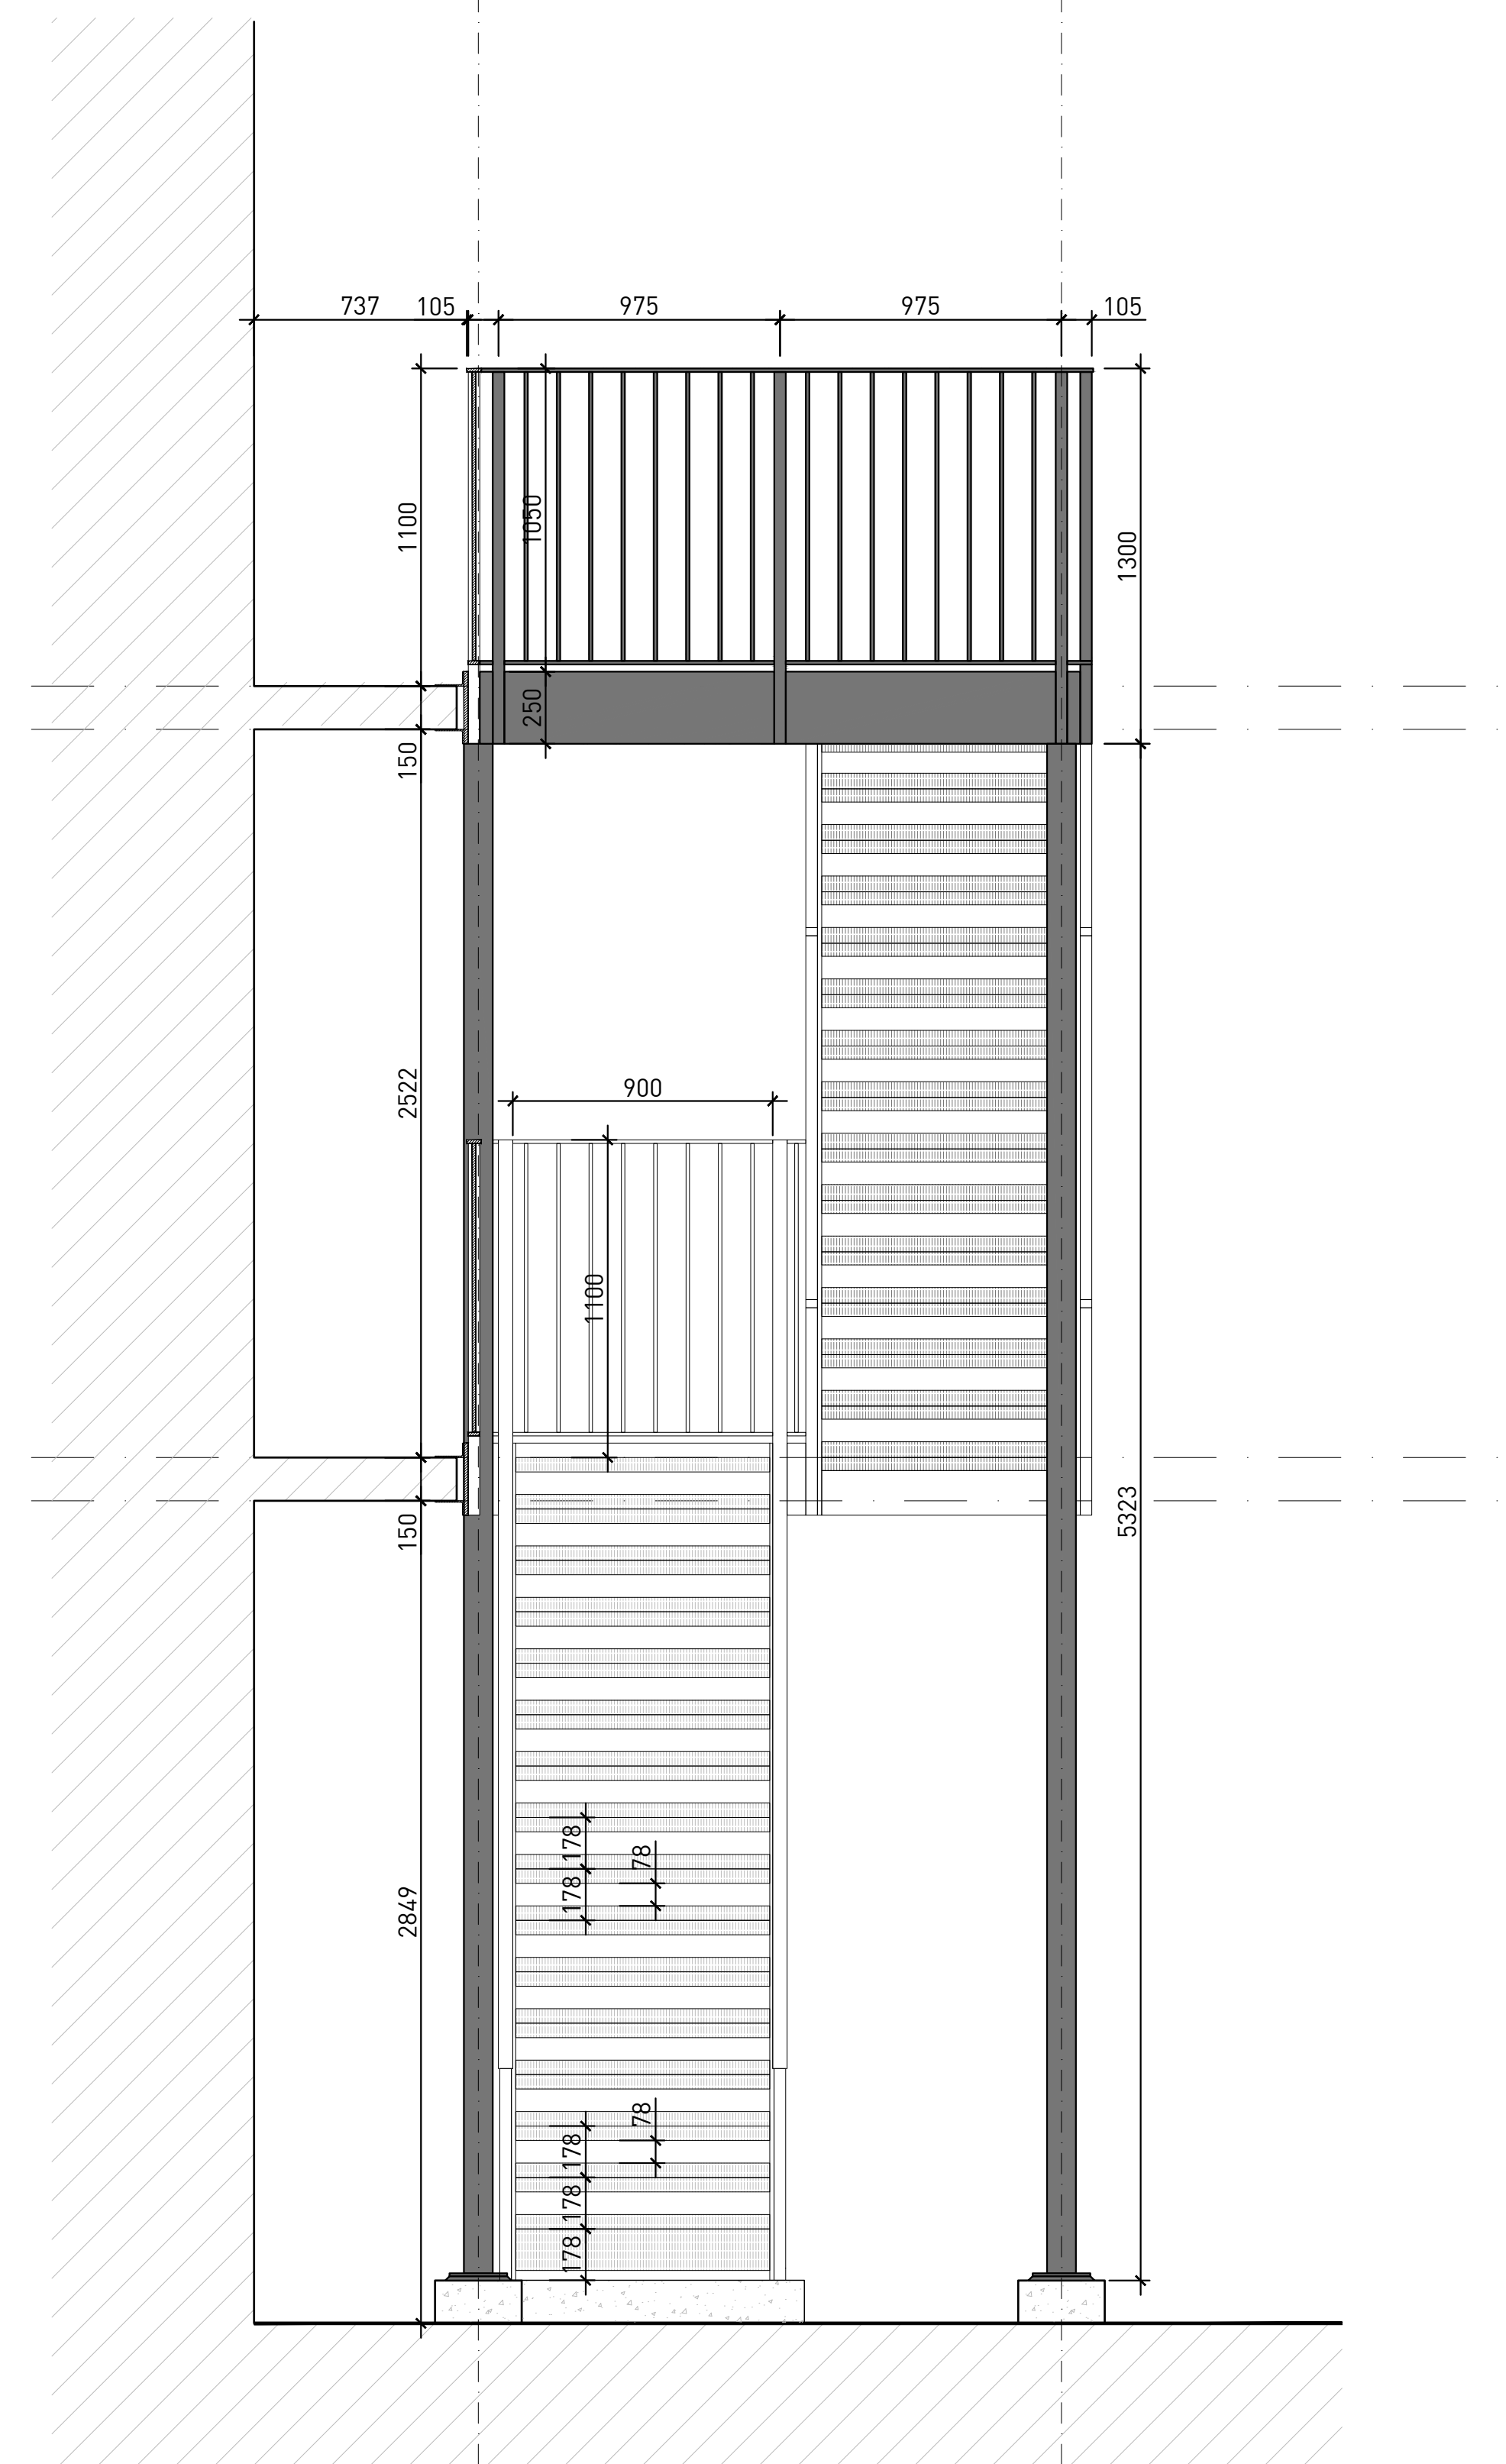

1:20 @ A1 / 1:40 @ A3

Project	2601 - New External Escape Stairs		Devin Architects Ltd (SOUTH) Bridgfoot House, 159 High Street, Huddersfield, West Yorkshire, HD22 3TF, UK.		Mobile: +44 7775 796 155 Email / Web: info@devinarchitects.com www.devinarchitects.com @devinarchitects		
Client	Hazelwood Homes Developments Ltd						
Location	Flats 1 to 30, Garrison Court, Mount Garrison, Hitchin		Title		DETAILED DESIGN Prop Stair Elevs - Staircase-1		
	Status		RIBA Stage 4		Scale		1:20 @ A1
	Drawn		SD		Checked		SD
	Revision		T01		Date		26.01.2026
			2				6
			0				1
		0				3	
		0				0	
		A				L	
		O				O	
		1				1	