



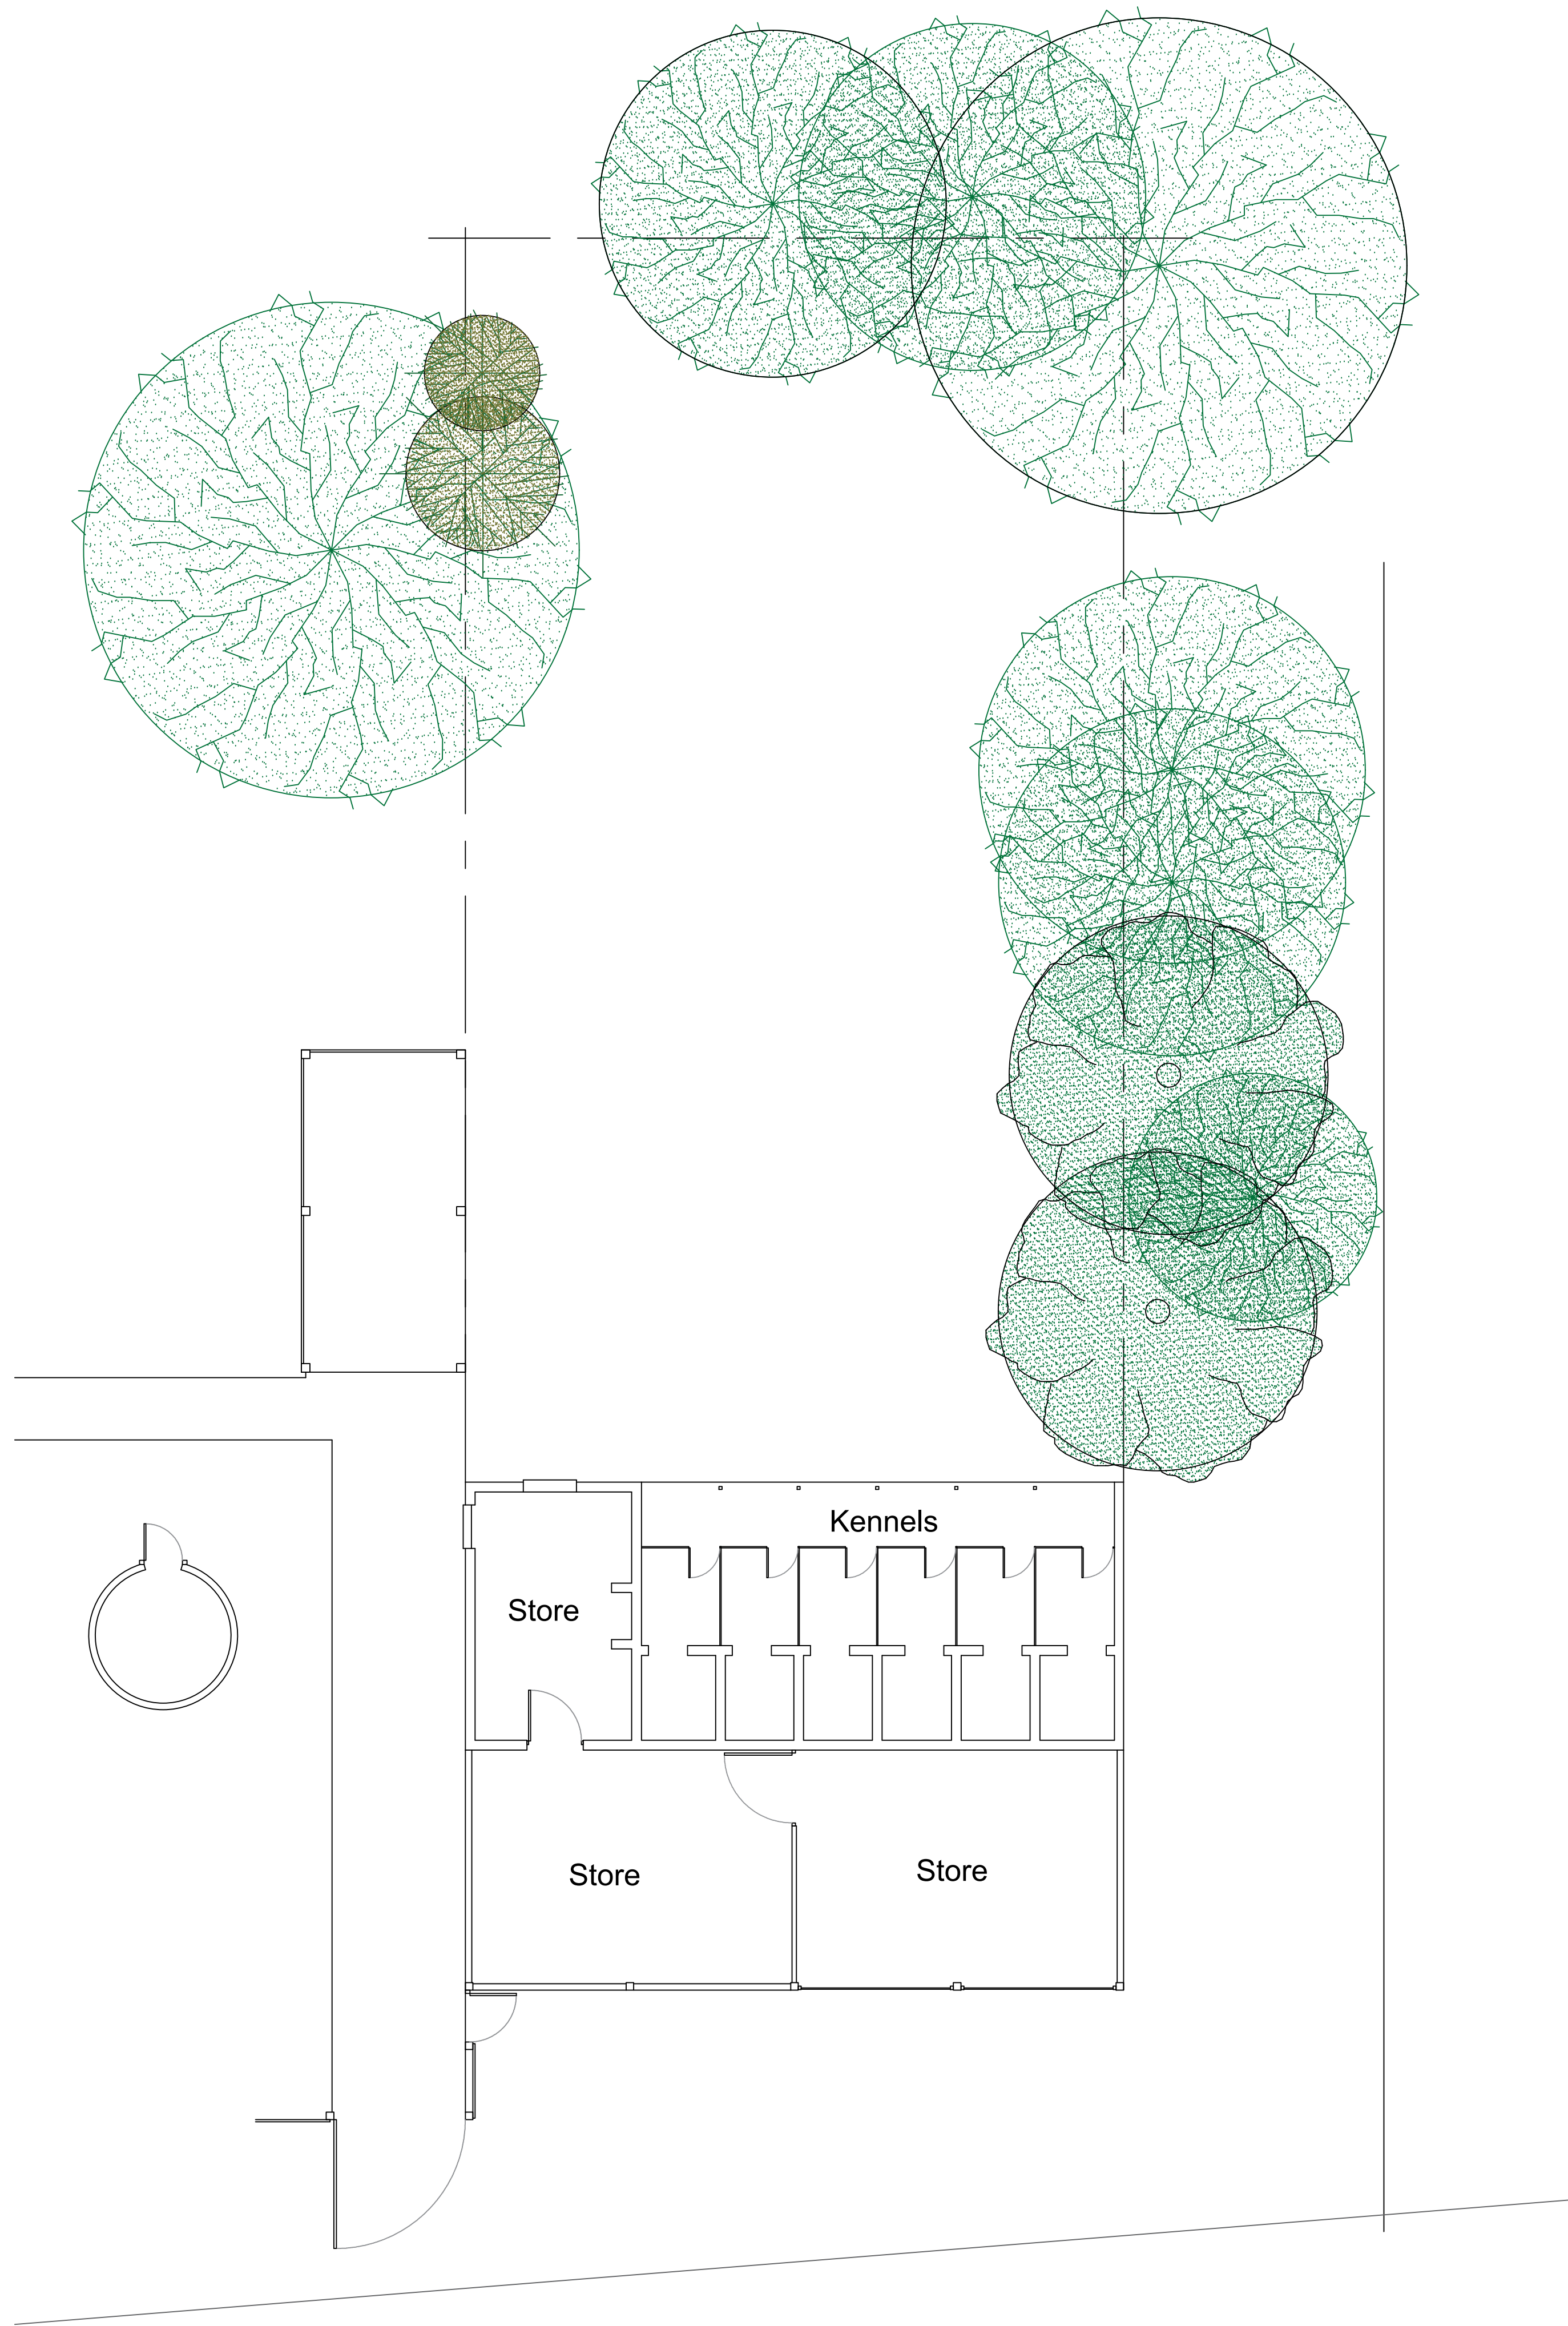


Existing Ground Floor Plan 1:100



Existing Kennel Image (South)

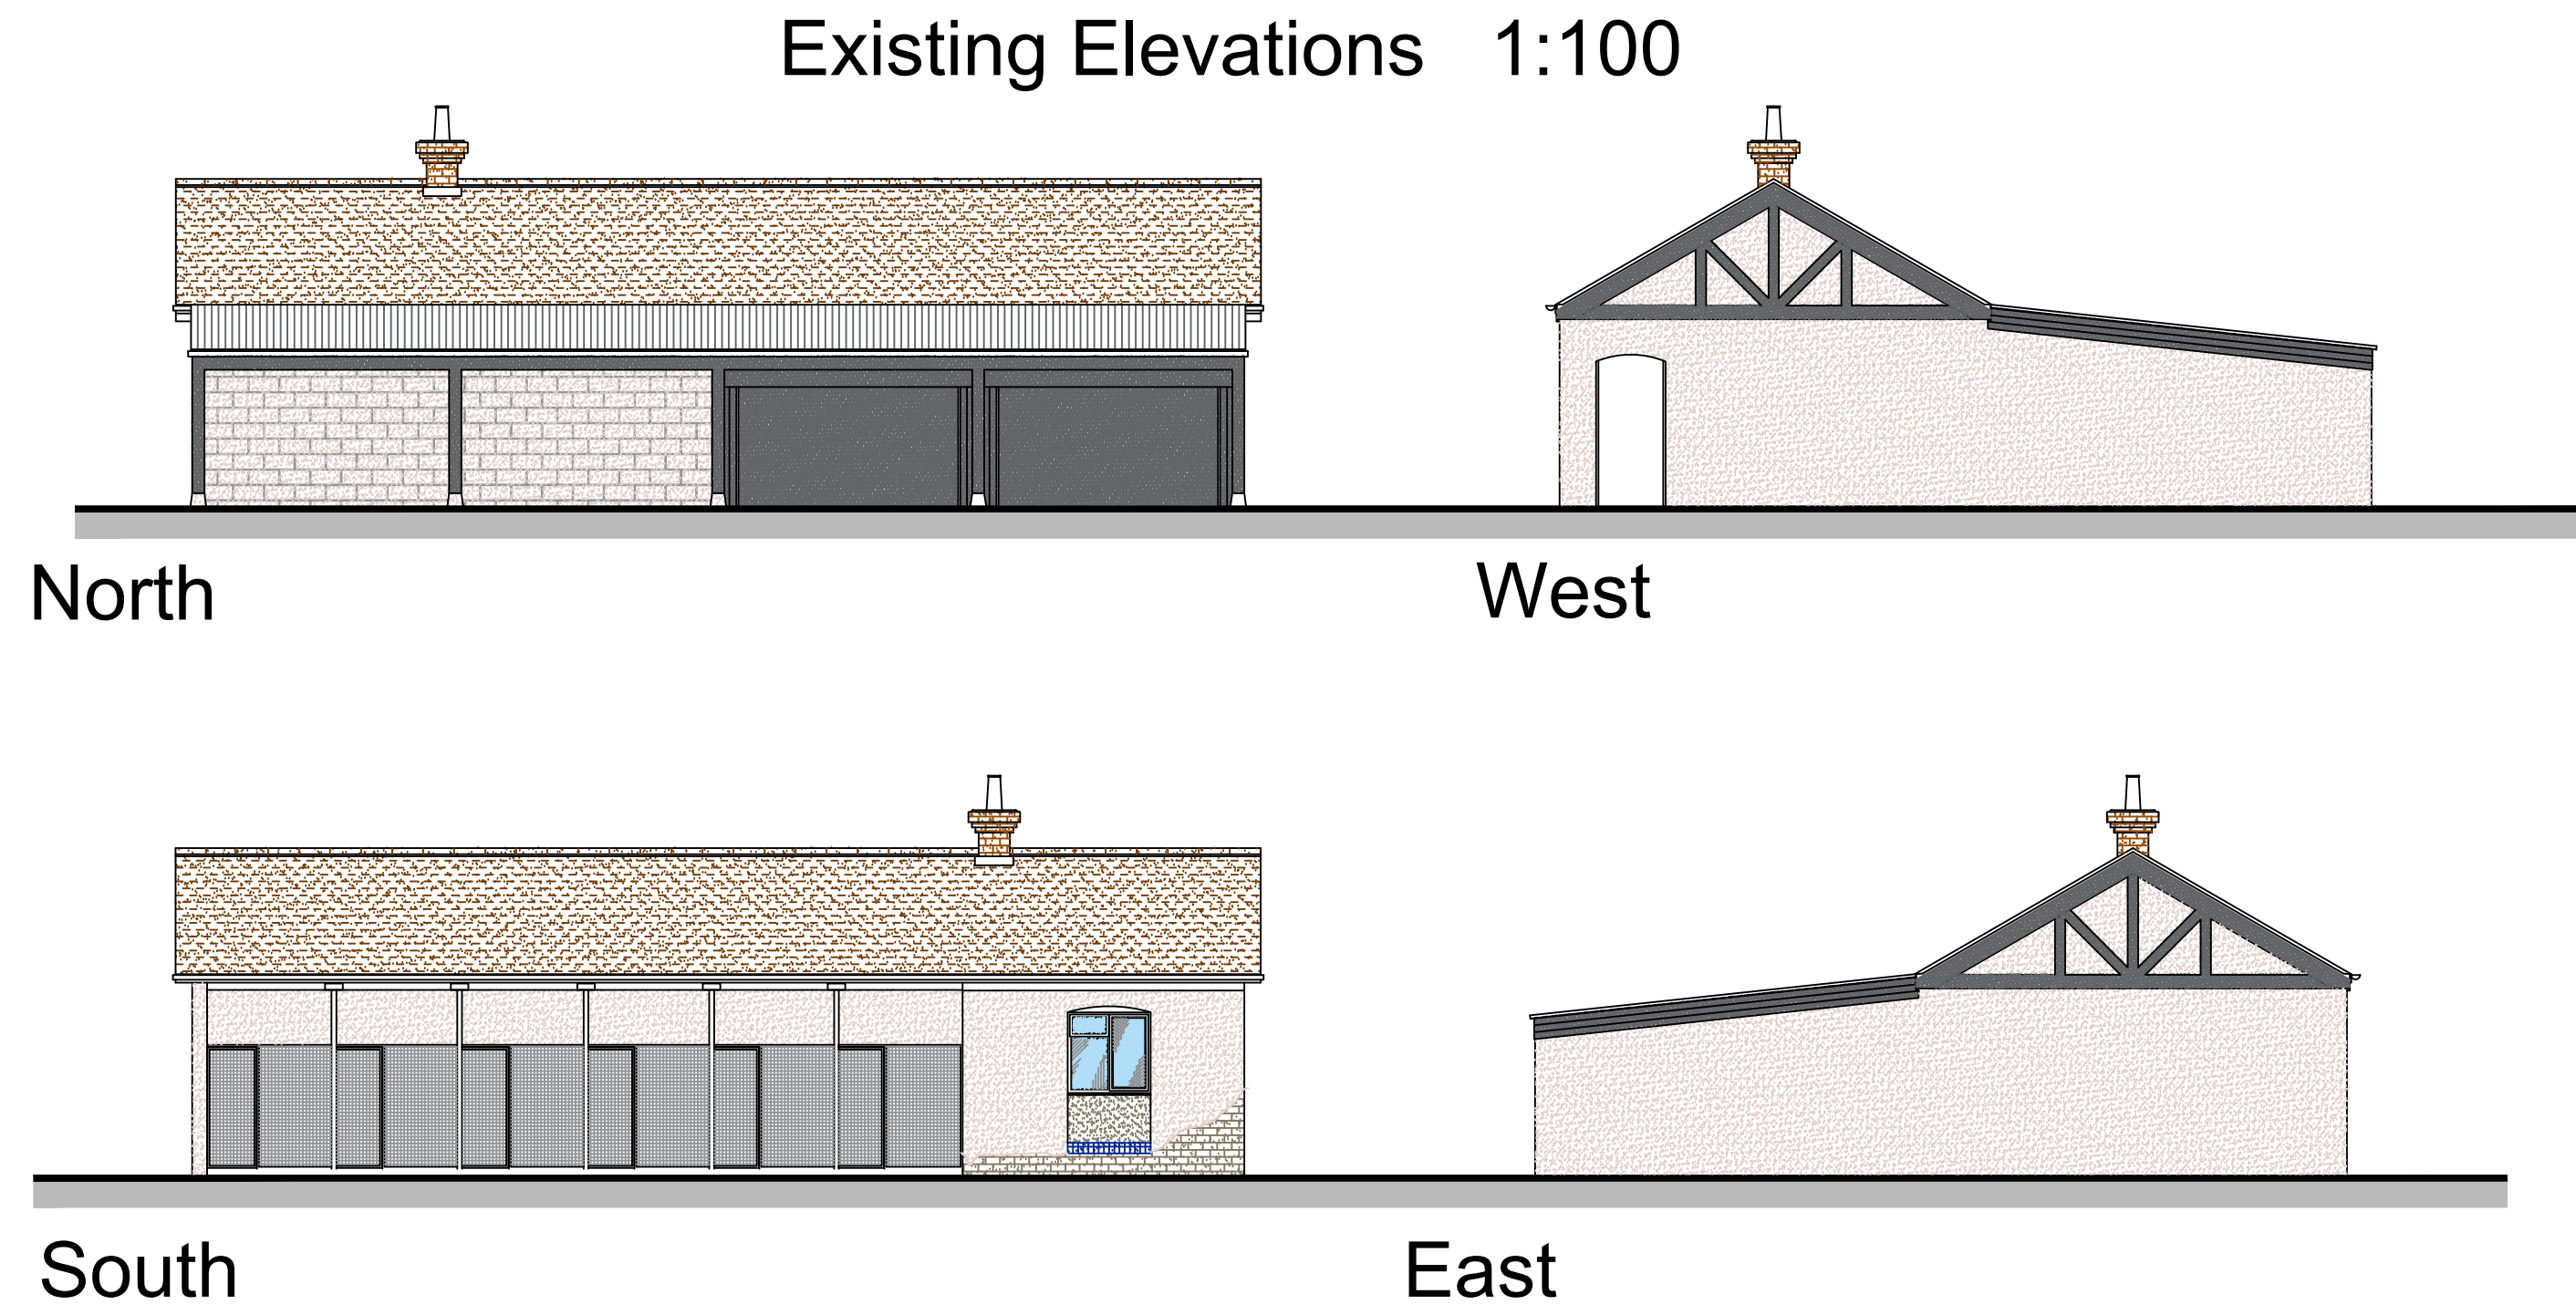

Existing Kennel Image (North)

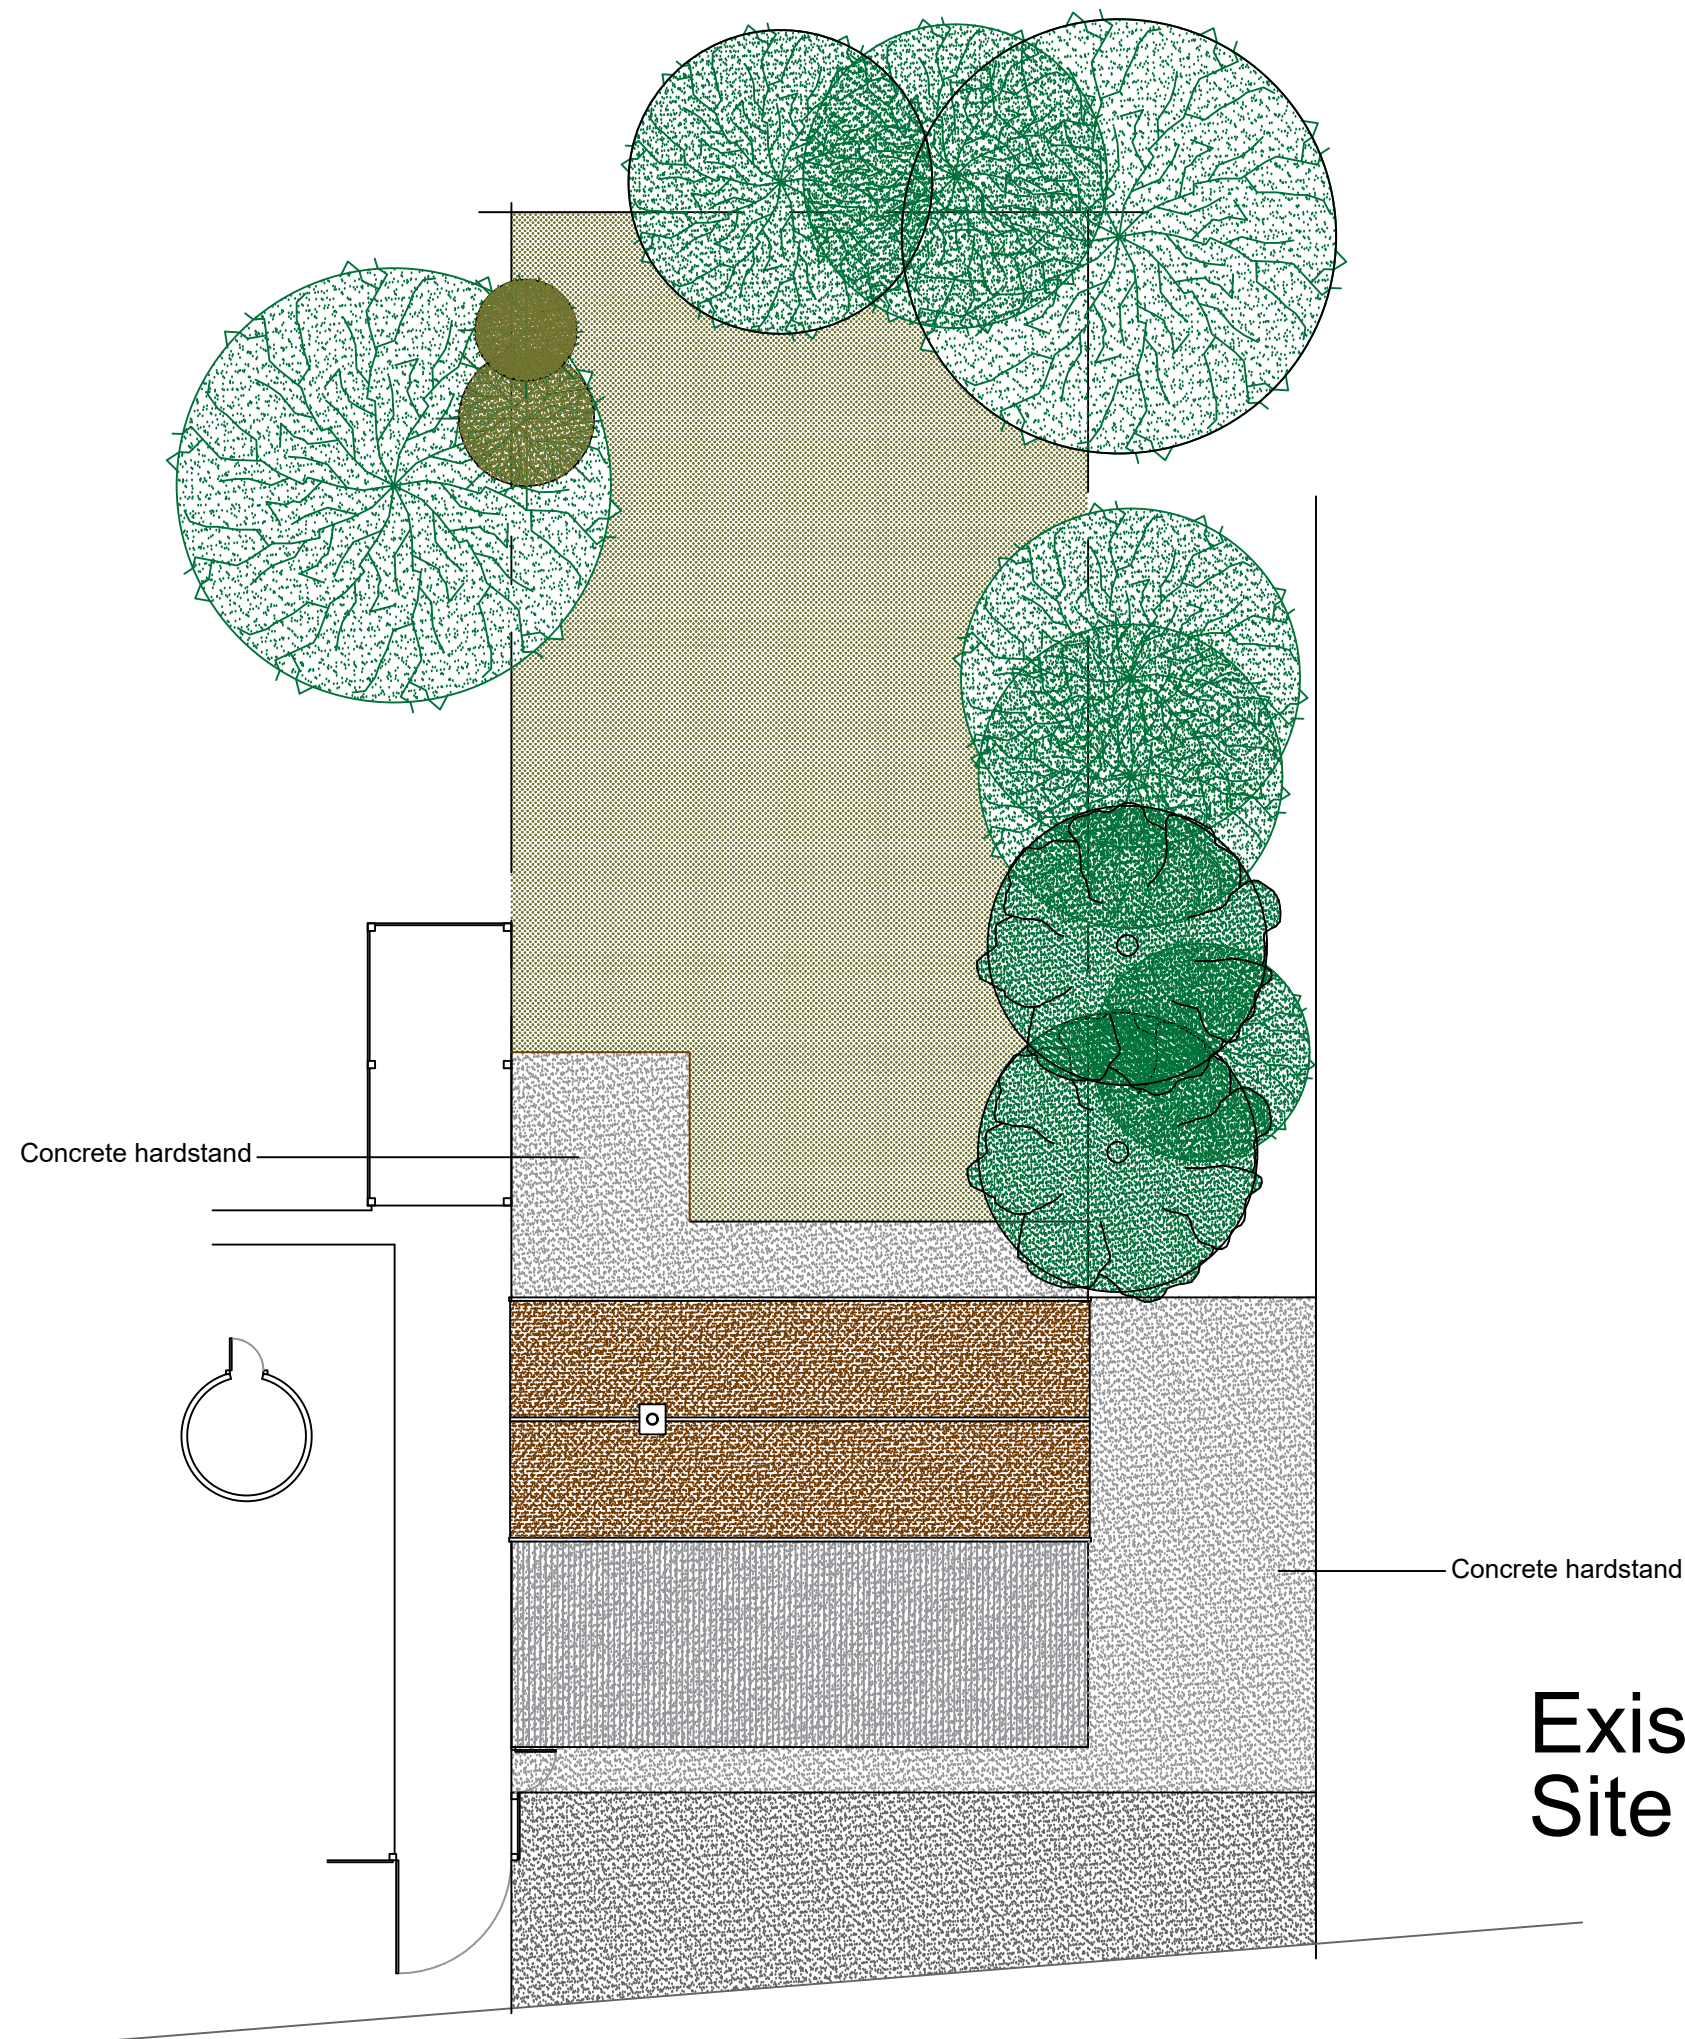

Existing Roof / Site Plan 1:200



1:200 Scale Bar 0 4.0m 8.0m
1:100 Scale Bar 0 2.0m 4.0m

Architech Limited

Architectural and Building Consultants
Tel. 01462 634293 / 07768 123899

Project

The Kennels, Hexton Manor,
Hexton, Hertfordshire

Title

Proposed New Three Bedroom
Dwelling

Date

April 2023

Scale

1:50 1:100

Status

Planning

2023 / 27 / 102

A1