



Ground Floor Plan 1:50

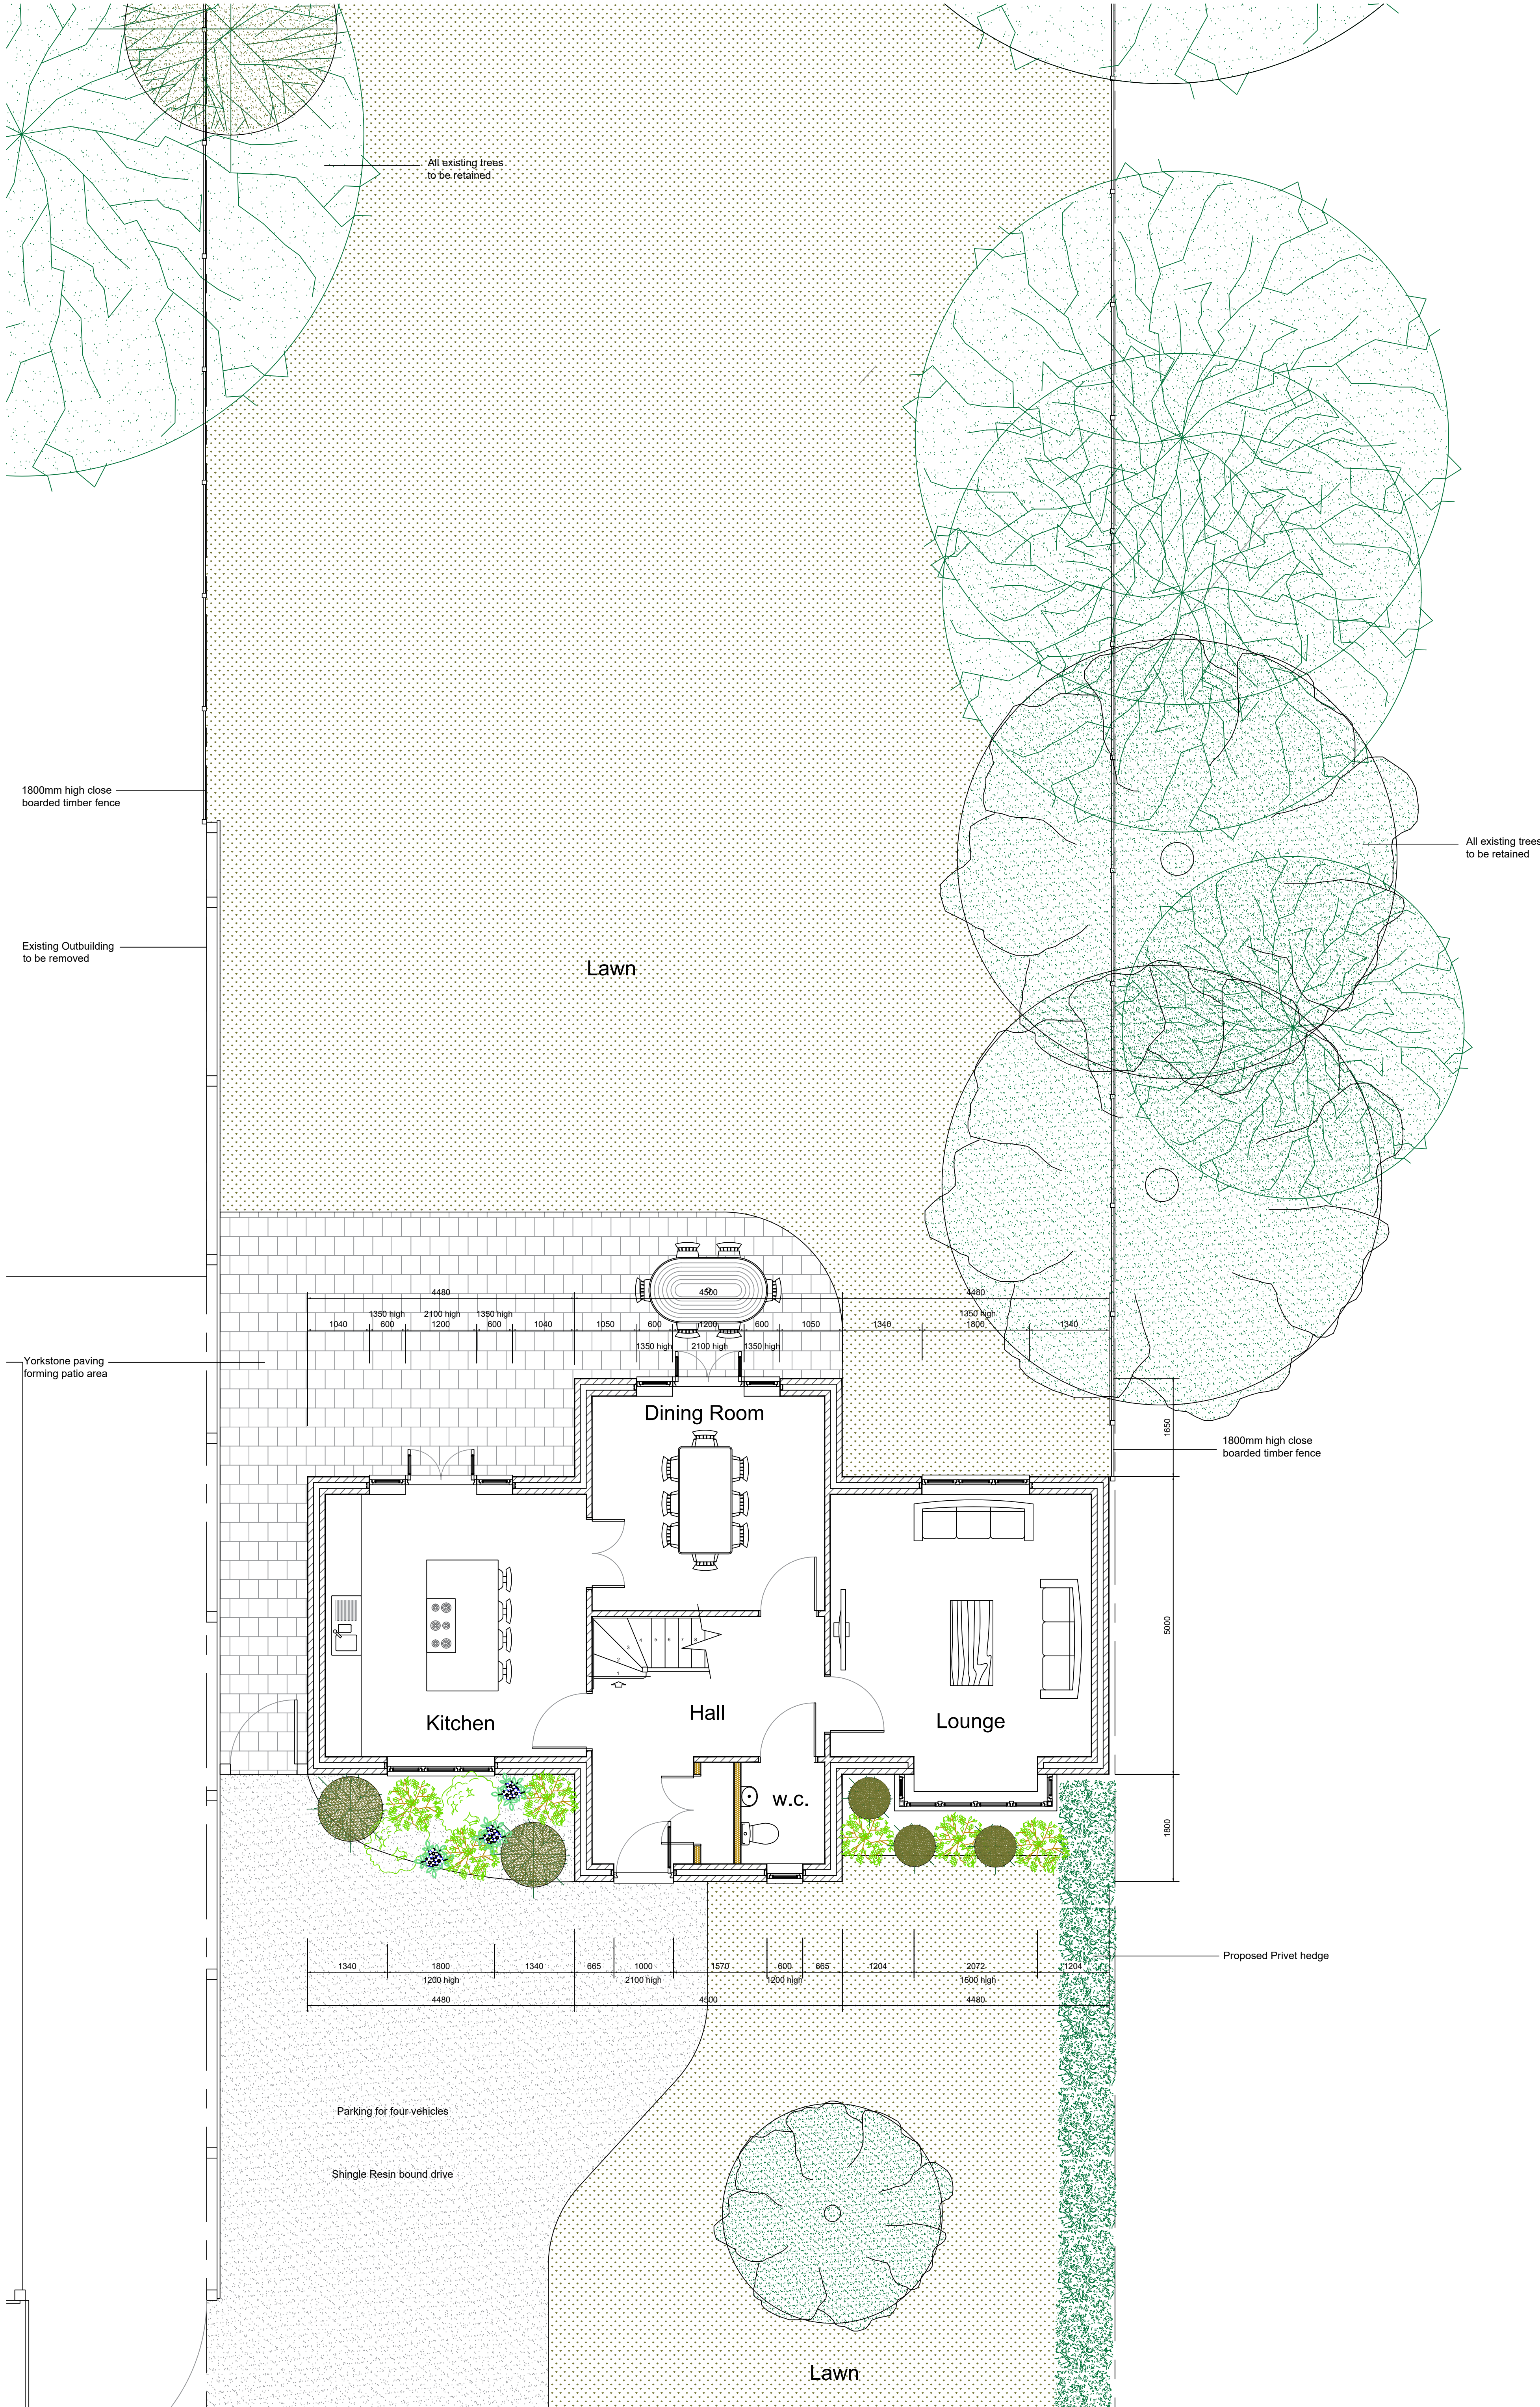



Proposed Elevations 1:100



First Floor Plan 1:50

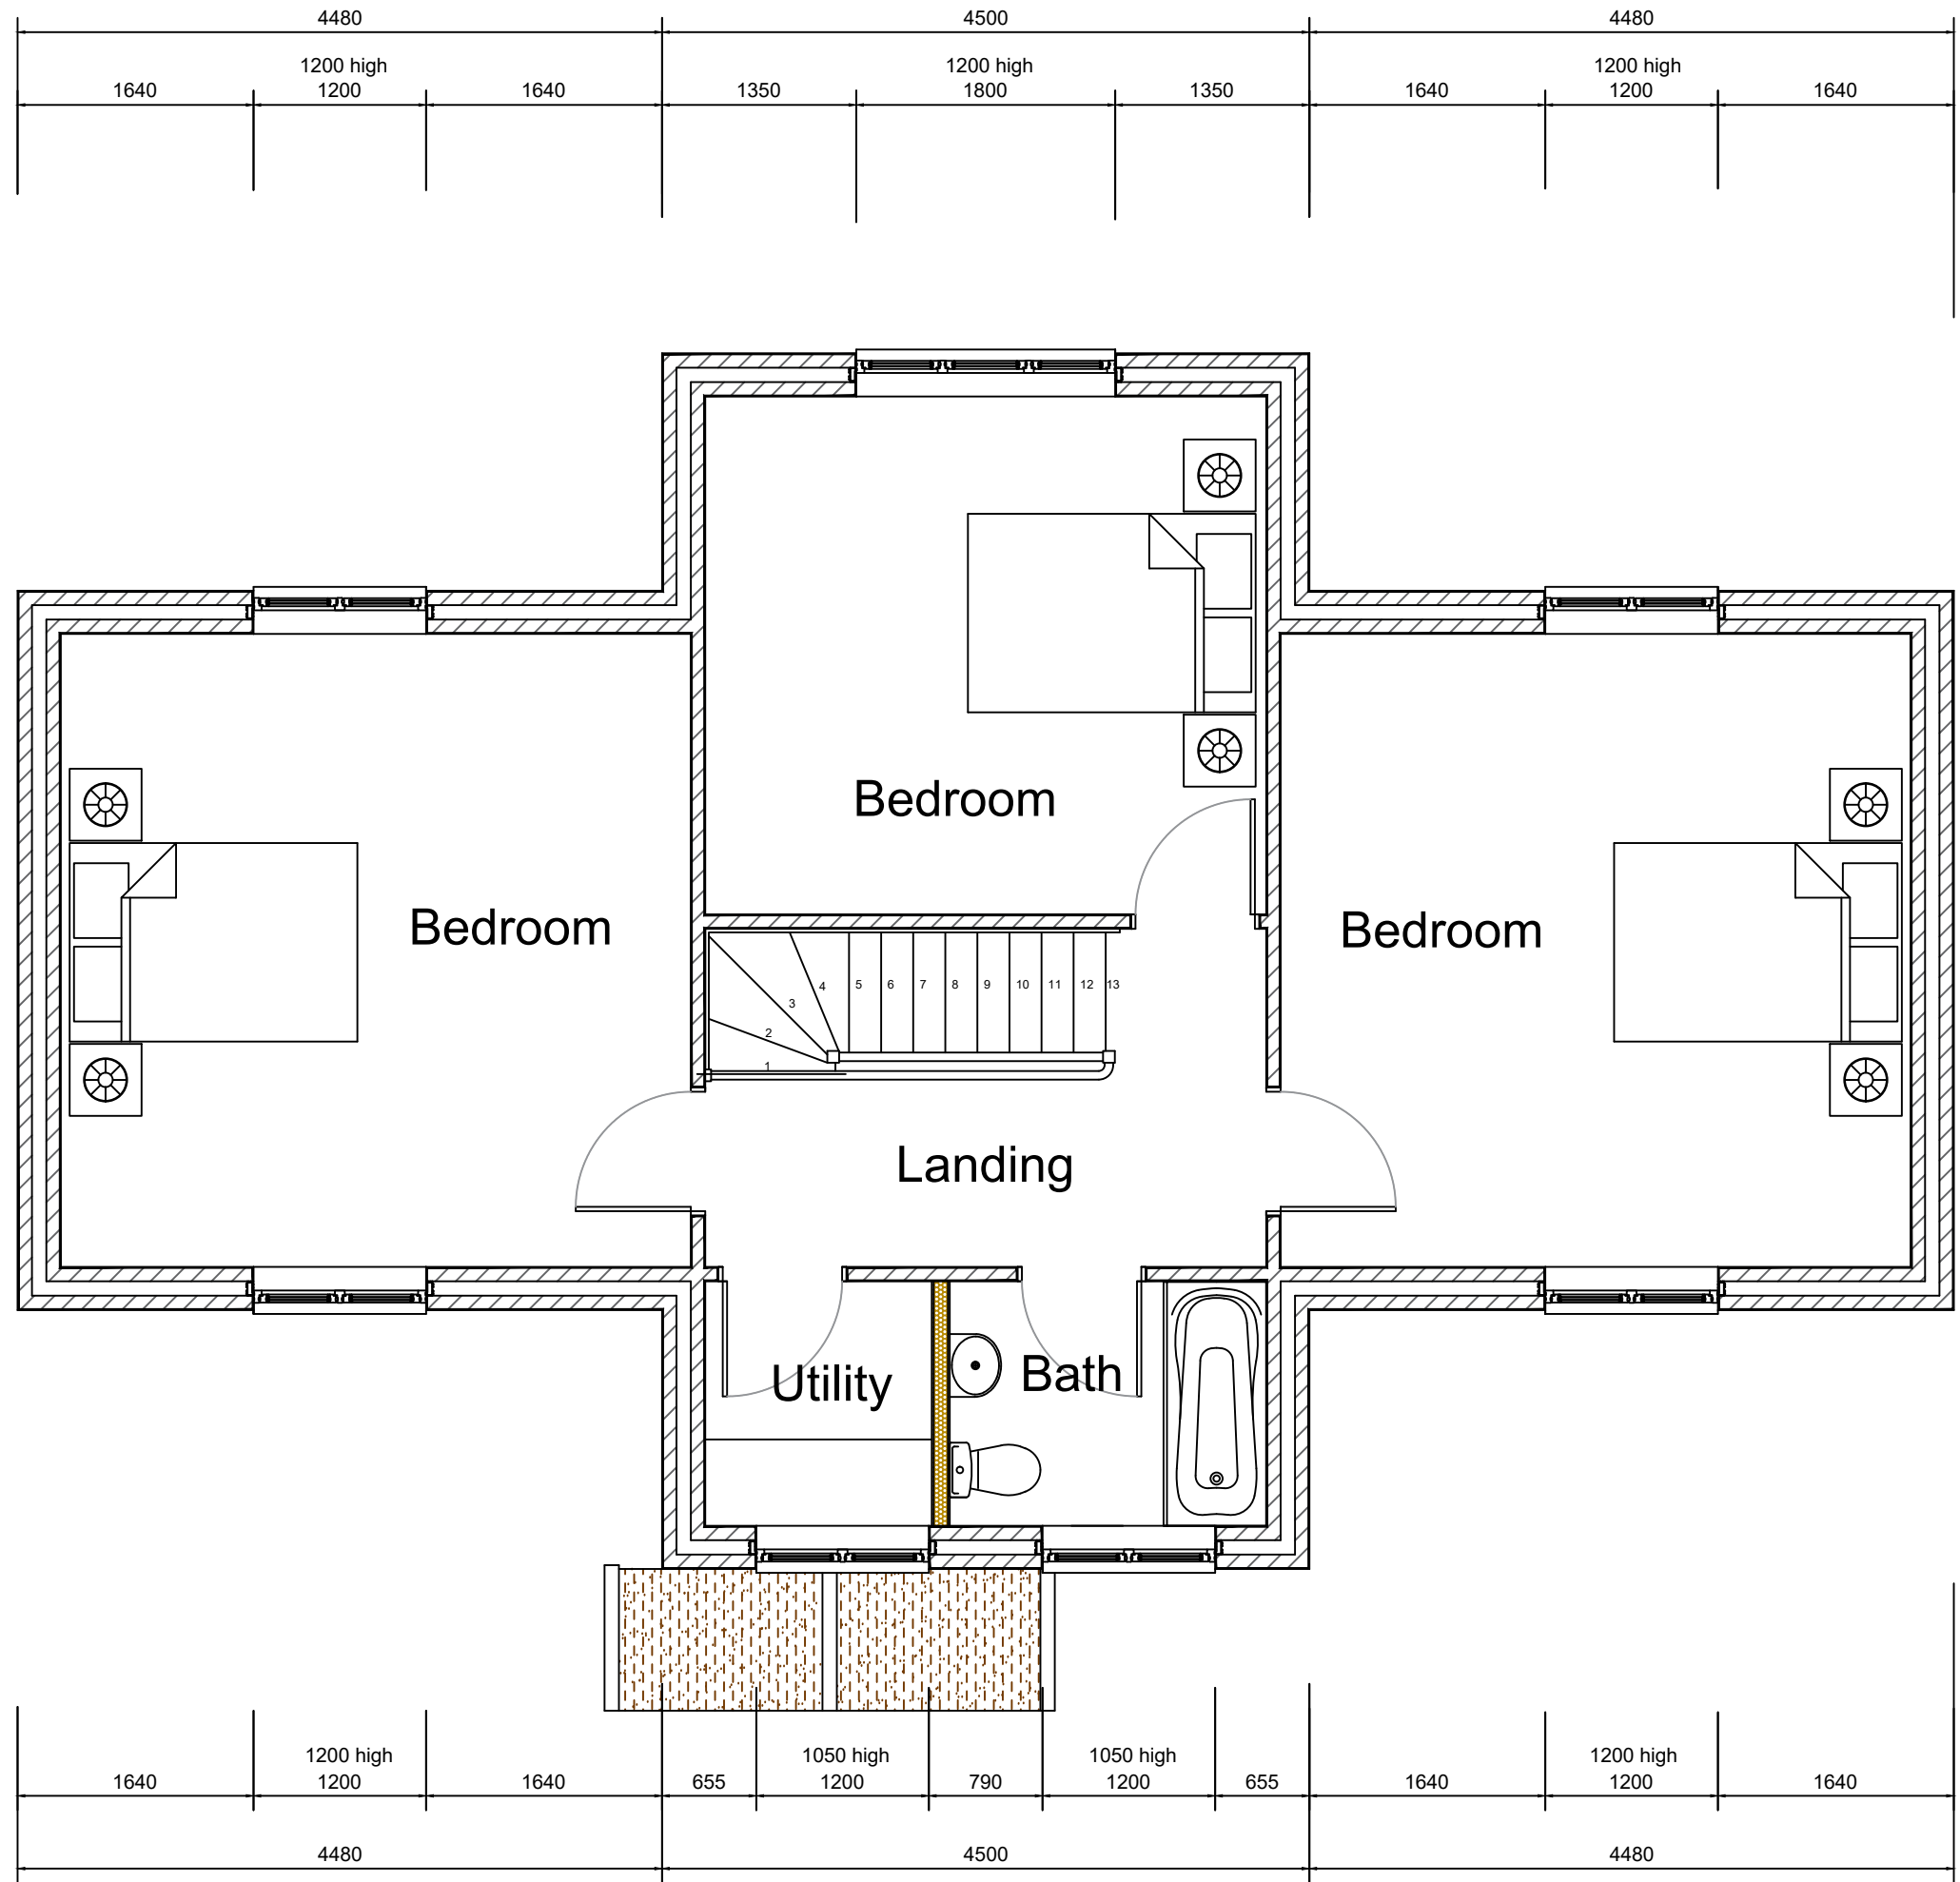

Proposed Roof / Site Plan 1:200

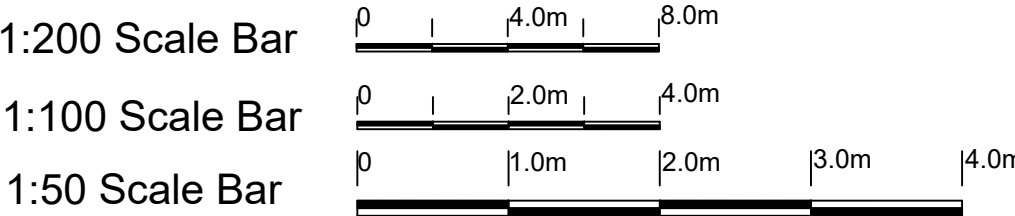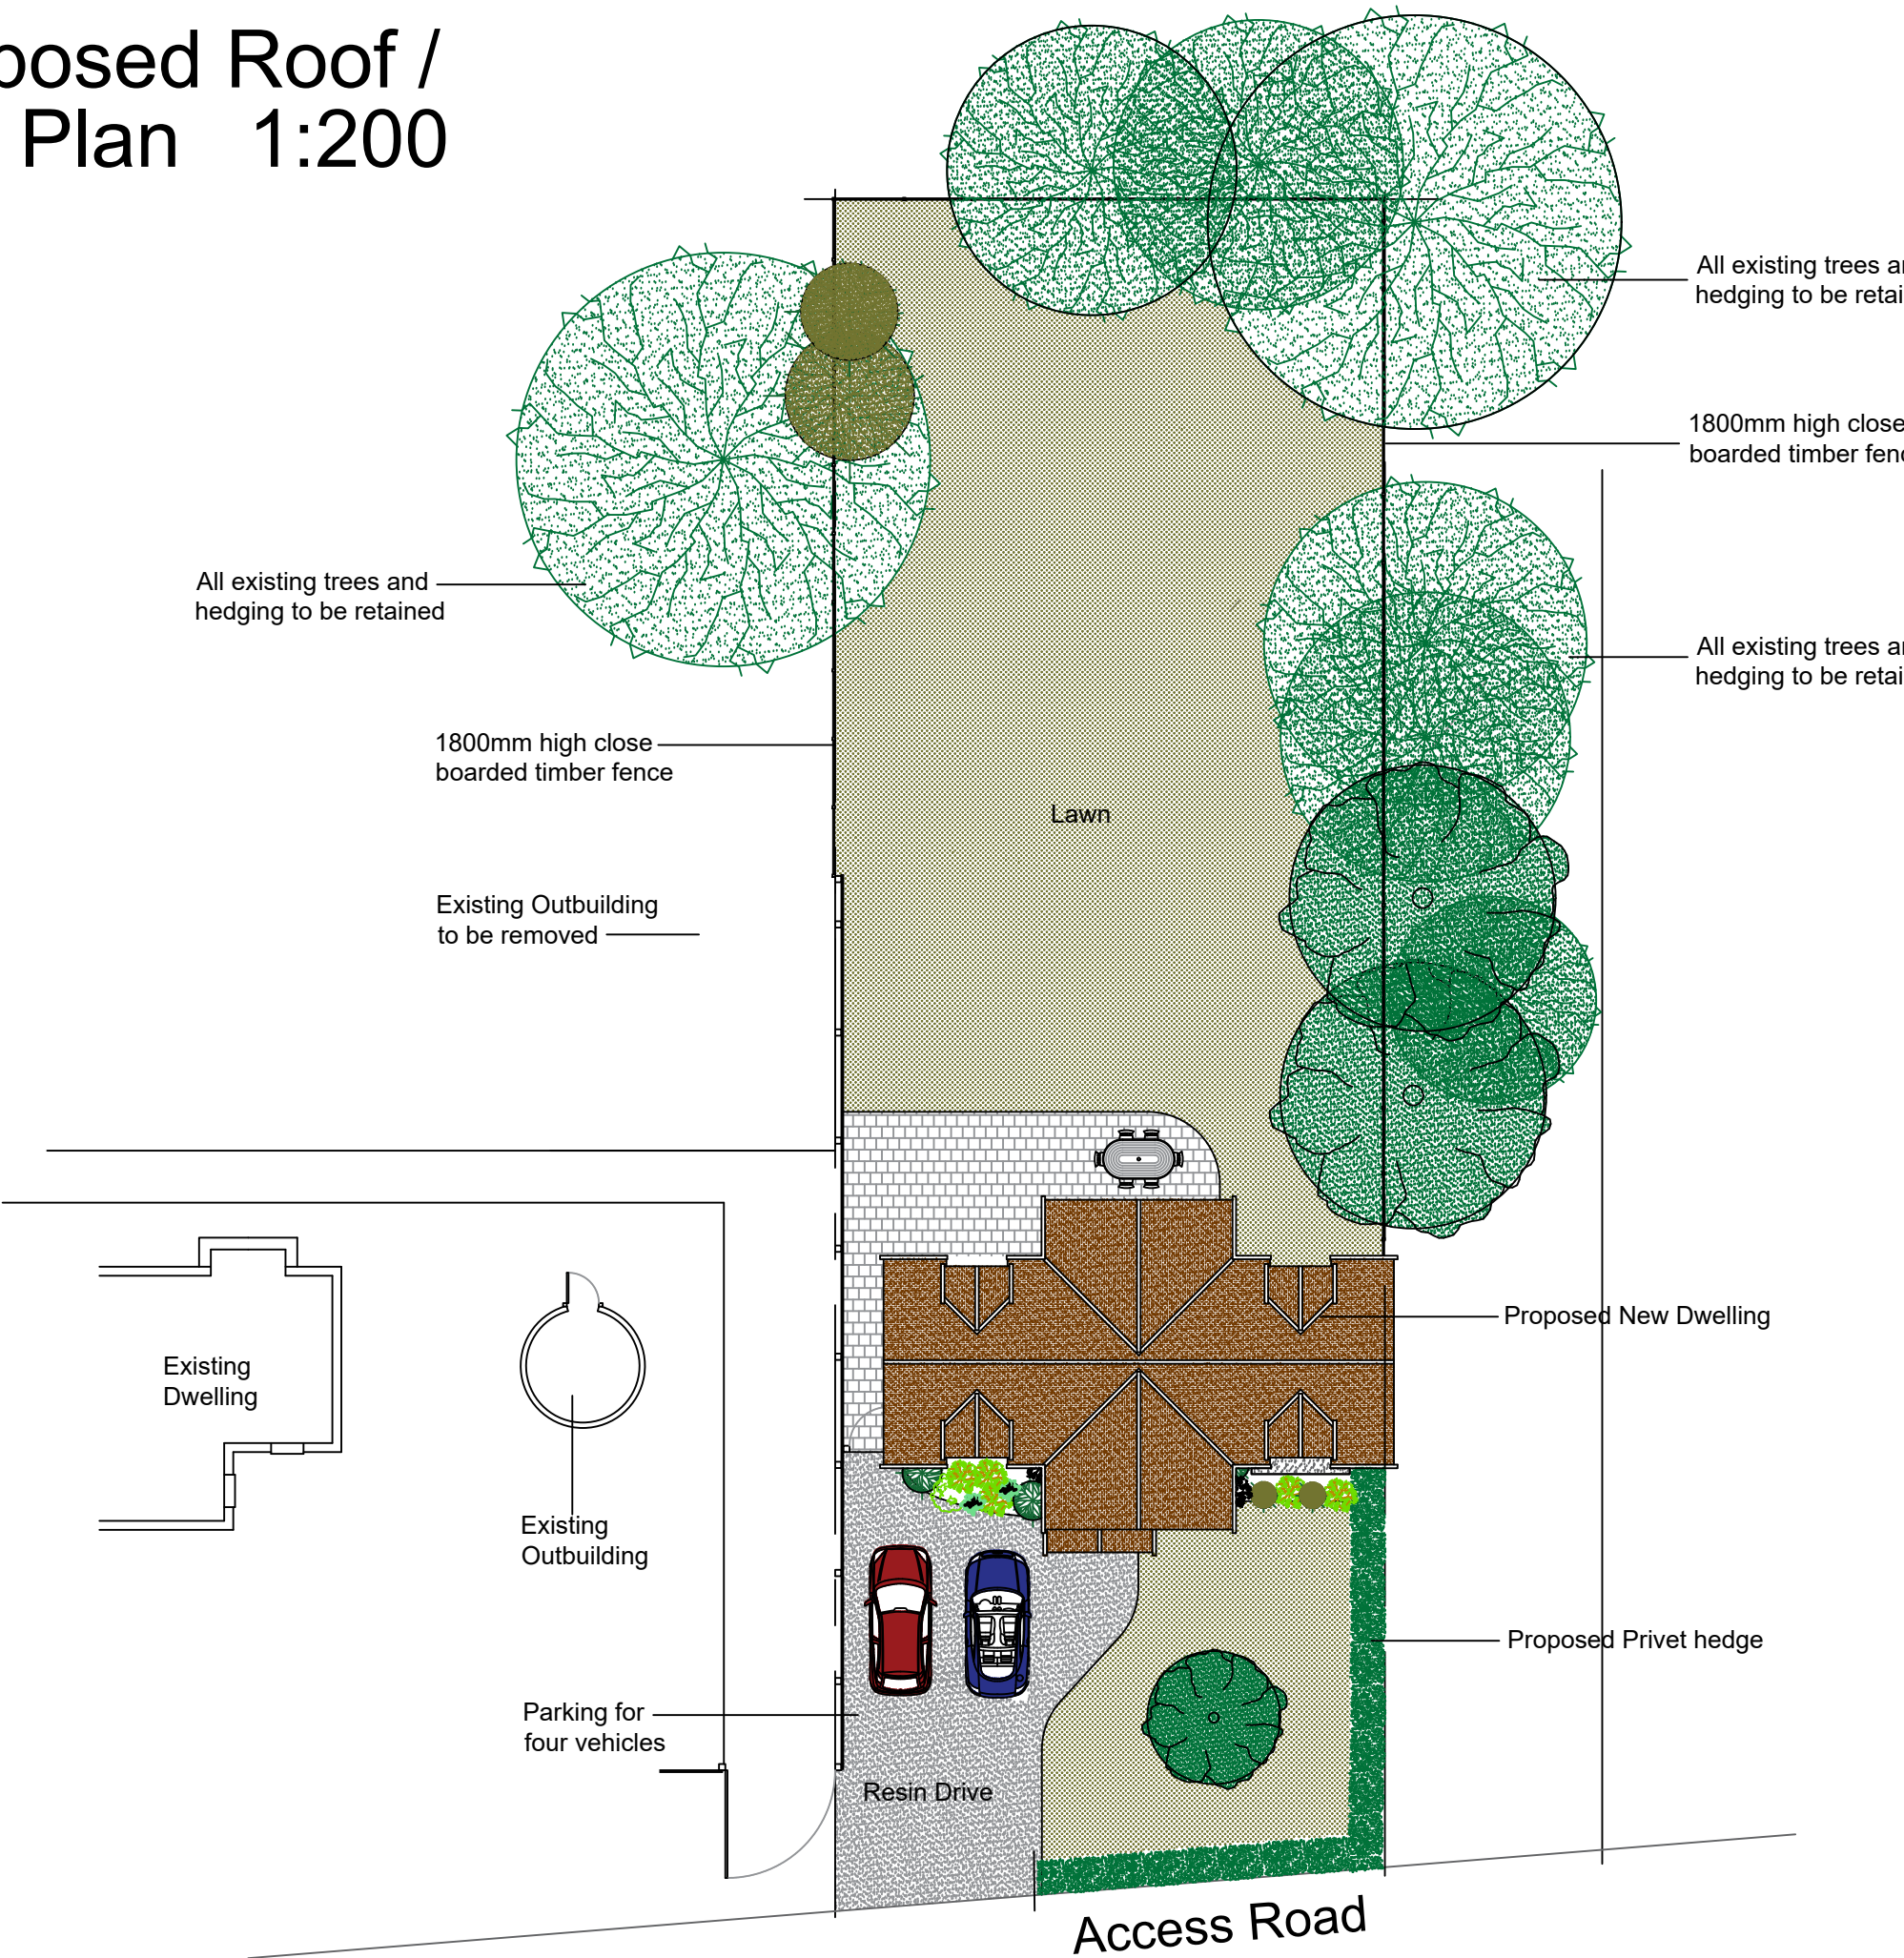

Architech Limited
Architectural and Building Consultants
Tel. 01462 634293 / 07768 123899

Project
The Kennels, Hexton Manor,
Hexton, Hertfordshire

Title
Proposed New Three Bedroom
Dwelling

Date	Scale	Status
July 2024	1:50 1:100	Planning
2023 / 27 / 101		A0

© THIS DRAWING IS COPYRIGHT