


Revision Number	Revision Description	Revision Date	Issued by
Revision			

Building works

Status:
Dimensions, areas and levels where given are only approximate and subject to site survey.
All dimensions are to be checked on site. Figured dimensions only are to be taken from this drawing.
This drawing is to be read in conjunction with all relevant consultants and/or specialists drawings/documents

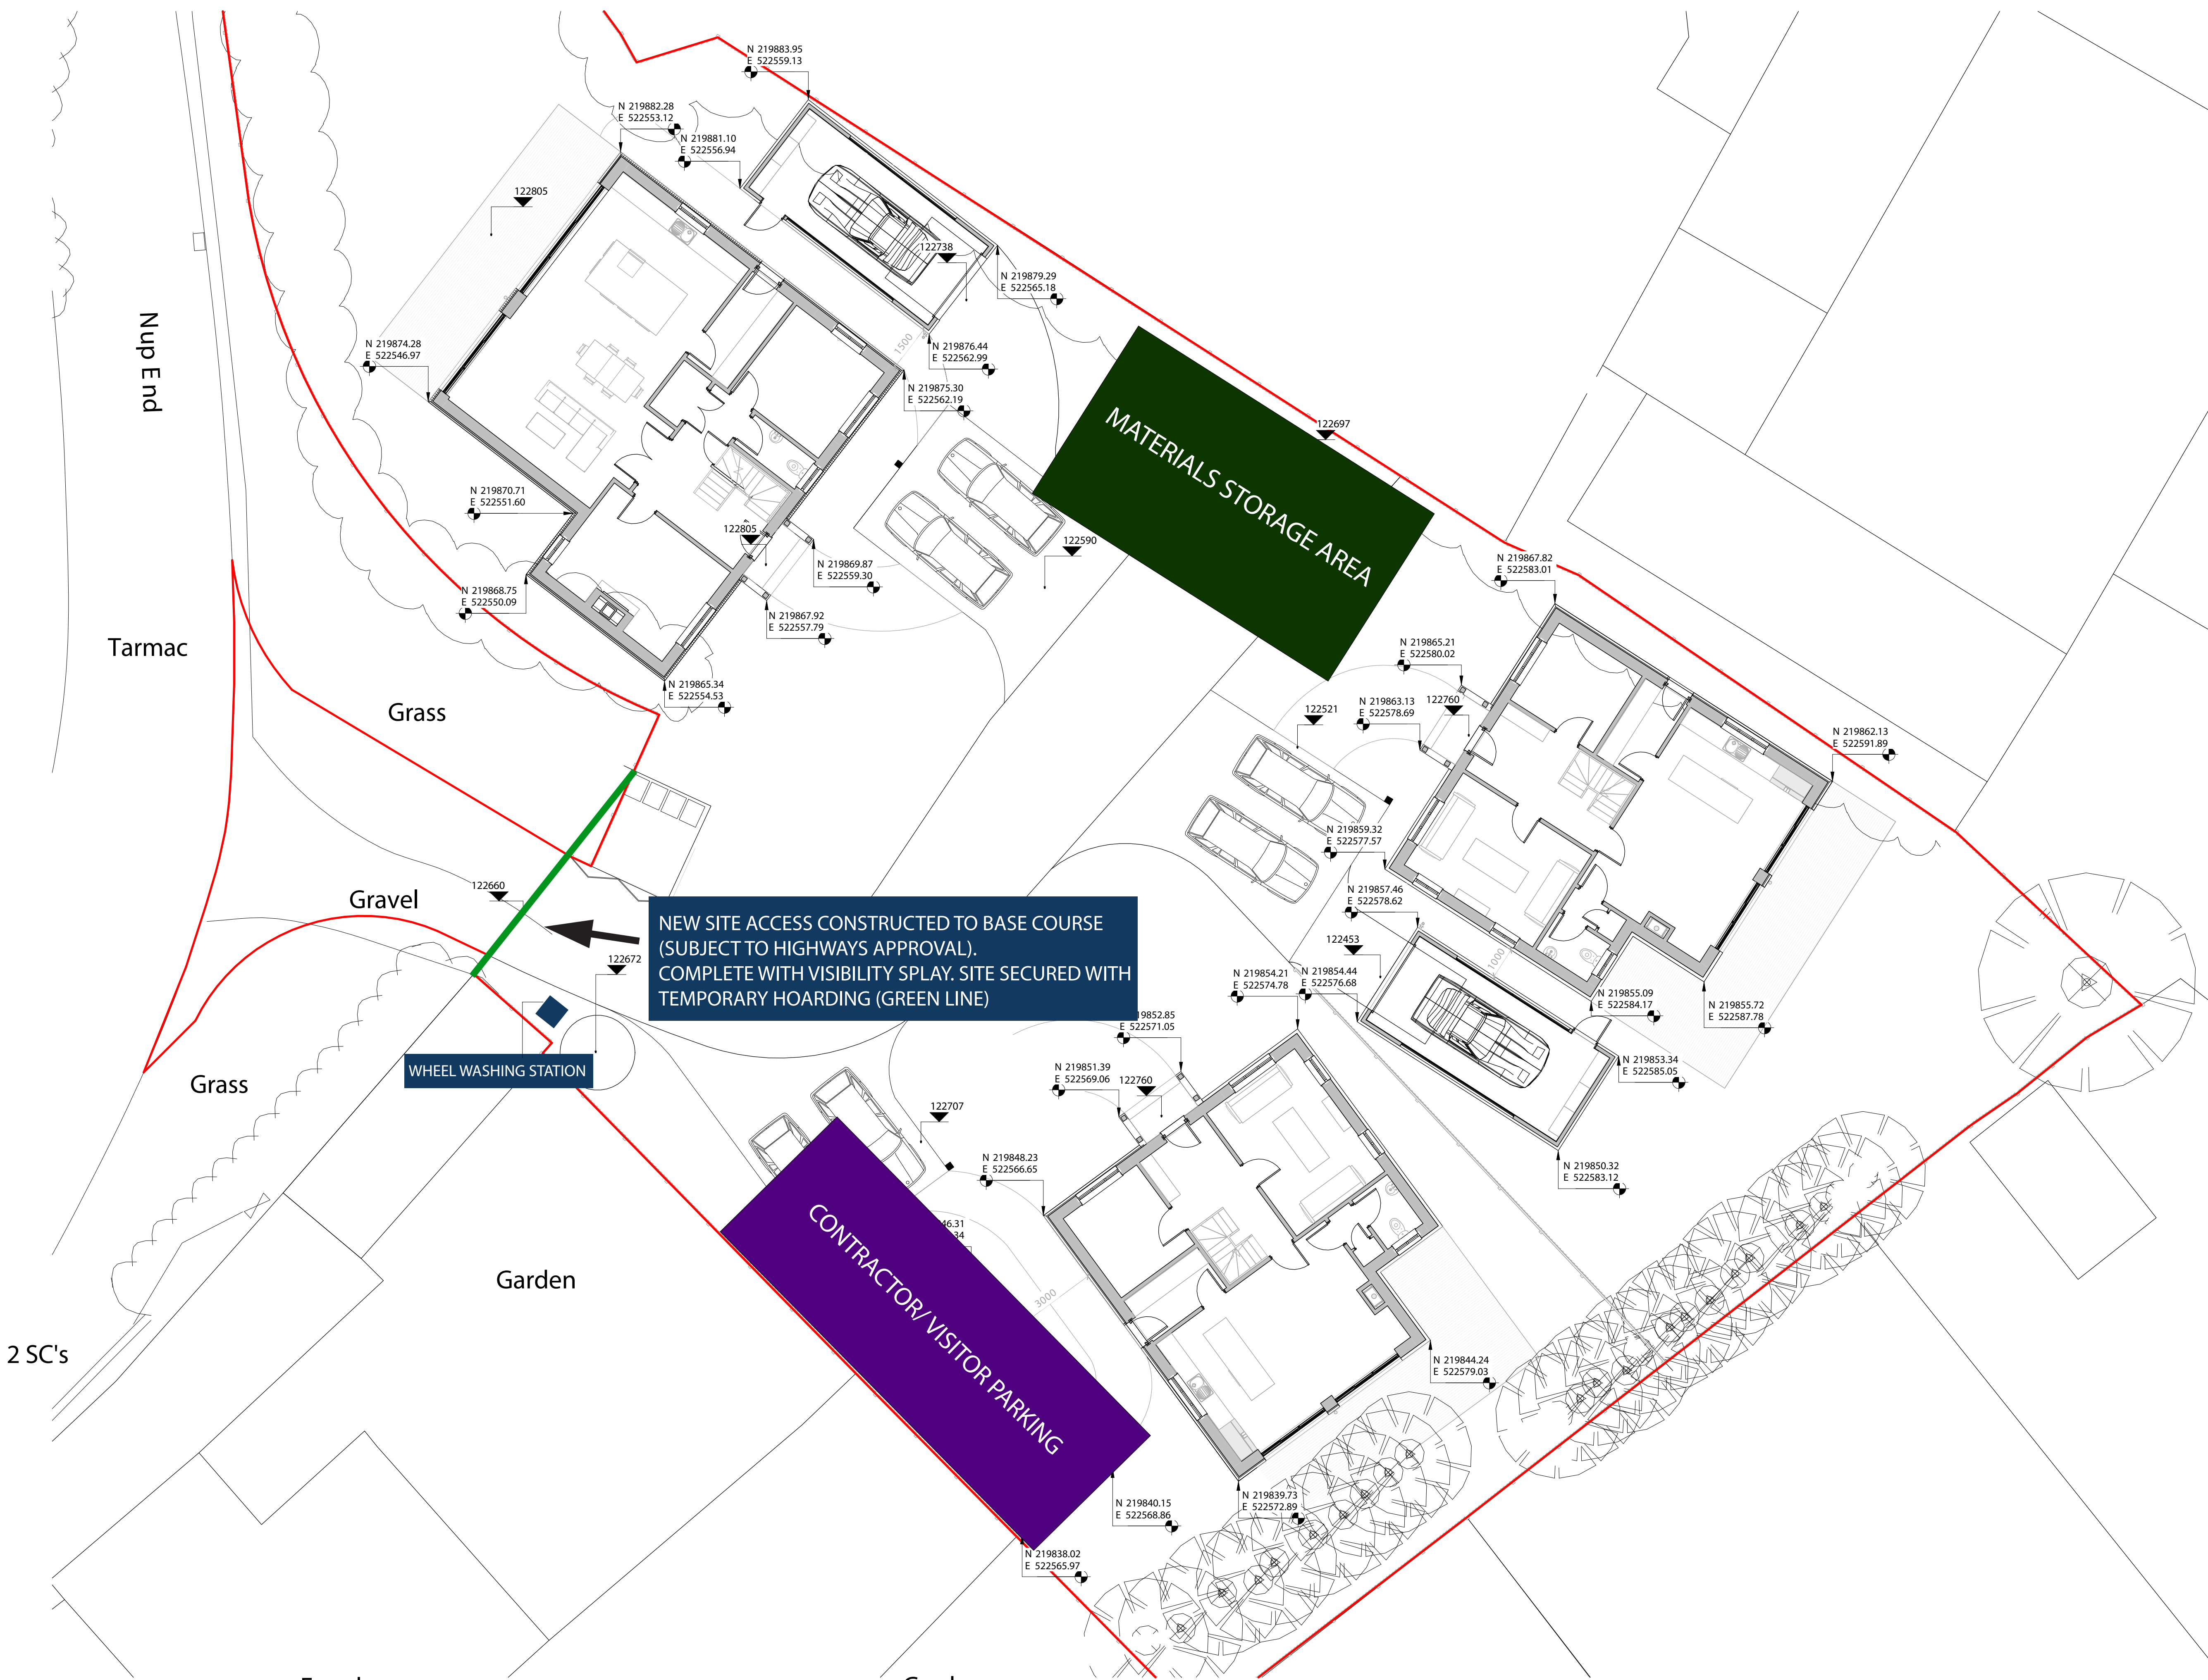

telephone:014 38 579654
email:info@ blycontracting.co.uk
web: www. blycontracting.co.uk

Project:
Nup End,
Park Lane,
Old Knebworth,
Hertfordshire,
SG3 6QJ

Client:
Bly Developments Ltd.

Drawing name:
Site Management Plan

Scale: 1 : 100 at A1	Drawing number	Revision
Date: 06 - 23	BC001- SMP	
Drawn by: WB		