


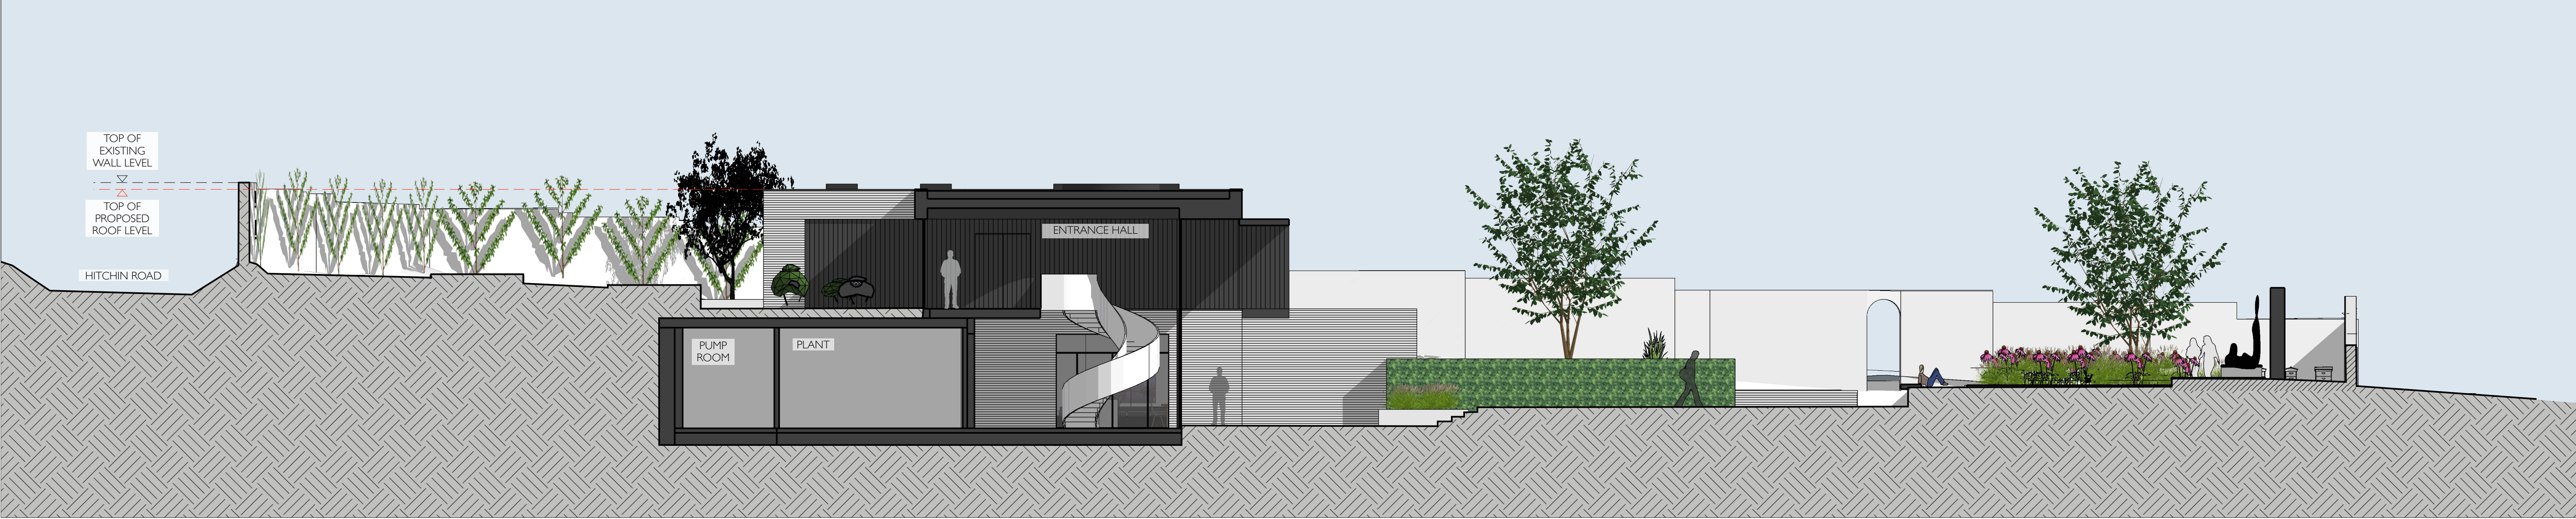

1. PROPOSED CROSS SECTION AA



2. PROPOSED CROSS SECTION BB



3. PROPOSED CROSS SECTION CC

 MODERN ARCHITECTURE WORKSHOP LTD Bedford Heights Brickhill Drive Bedford MK41 7PH info@maw.design www.maw.design	NOTES Do not scale from this drawing, except for the purposes of planning. Refer to dimension information where shown. All copyrights reserved by Modern Architecture Workshop Ltd, no copying without prior permission.	DRAWING REVISION INFORMATION <table><tr><th>Rev:</th><th>Date:</th><th>Description:</th></tr><tr><td>A</td><td>03.11.23</td><td>PV array added to roof</td></tr><tr><td>A</td><td>03.11.23</td><td>PV array added to roof</td></tr></table>	Rev:	Date:	Description:	A	03.11.23	PV array added to roof	A	03.11.23	PV array added to roof	<table><tr><th>Rev:</th><th>Date:</th><th>Description:</th></tr><tr><td> </td><td> </td><td> </td></tr></table>	Rev:	Date:	Description:				<table><tr><th>CLIENT</th><th>SITE</th></tr><tr><td>Mr Sat Lally Walled Garden PH Ltd 126 Osidge Lane London N14 5DN</td><td>Walled Garden Hitchin Road Preston Hertfordshire SG4 7TZ</td></tr></table>	CLIENT	SITE	Mr Sat Lally Walled Garden PH Ltd 126 Osidge Lane London N14 5DN	Walled Garden Hitchin Road Preston Hertfordshire SG4 7TZ	Project Title: WALLED GARDEN PRESTON - HOUSE & GARDENS <table><tr><td>RIBA Stage:</td><td>Date:</td><td>Checked By:</td><td>Scale:</td></tr><tr><td>STAGE 2+</td><td>JULY 2024</td><td>MB</td><td>1:100 @ A1 1:200 @ A3</td></tr></table>	RIBA Stage:	Date:	Checked By:	Scale:	STAGE 2+	JULY 2024	MB	1:100 @ A1 1:200 @ A3	Drawing Title: PROPOSED CROSS SECTIONS AA, BB & CC <table><tr><td>Drawing Status:</td><td>Drawing Number:</td><td>Revision:</td></tr><tr><td>PLANNING</td><td>AL(0)021</td><td>-</td></tr></table>	Drawing Status:	Drawing Number:	Revision:	PLANNING	AL(0)021	-
	Rev:	Date:	Description:																																				
	A	03.11.23	PV array added to roof																																				
A	03.11.23	PV array added to roof																																					
Rev:	Date:	Description:																																					
CLIENT	SITE																																						
Mr Sat Lally Walled Garden PH Ltd 126 Osidge Lane London N14 5DN	Walled Garden Hitchin Road Preston Hertfordshire SG4 7TZ																																						
RIBA Stage:	Date:	Checked By:	Scale:																																				
STAGE 2+	JULY 2024	MB	1:100 @ A1 1:200 @ A3																																				
Drawing Status:	Drawing Number:	Revision:																																					
PLANNING	AL(0)021	-																																					